



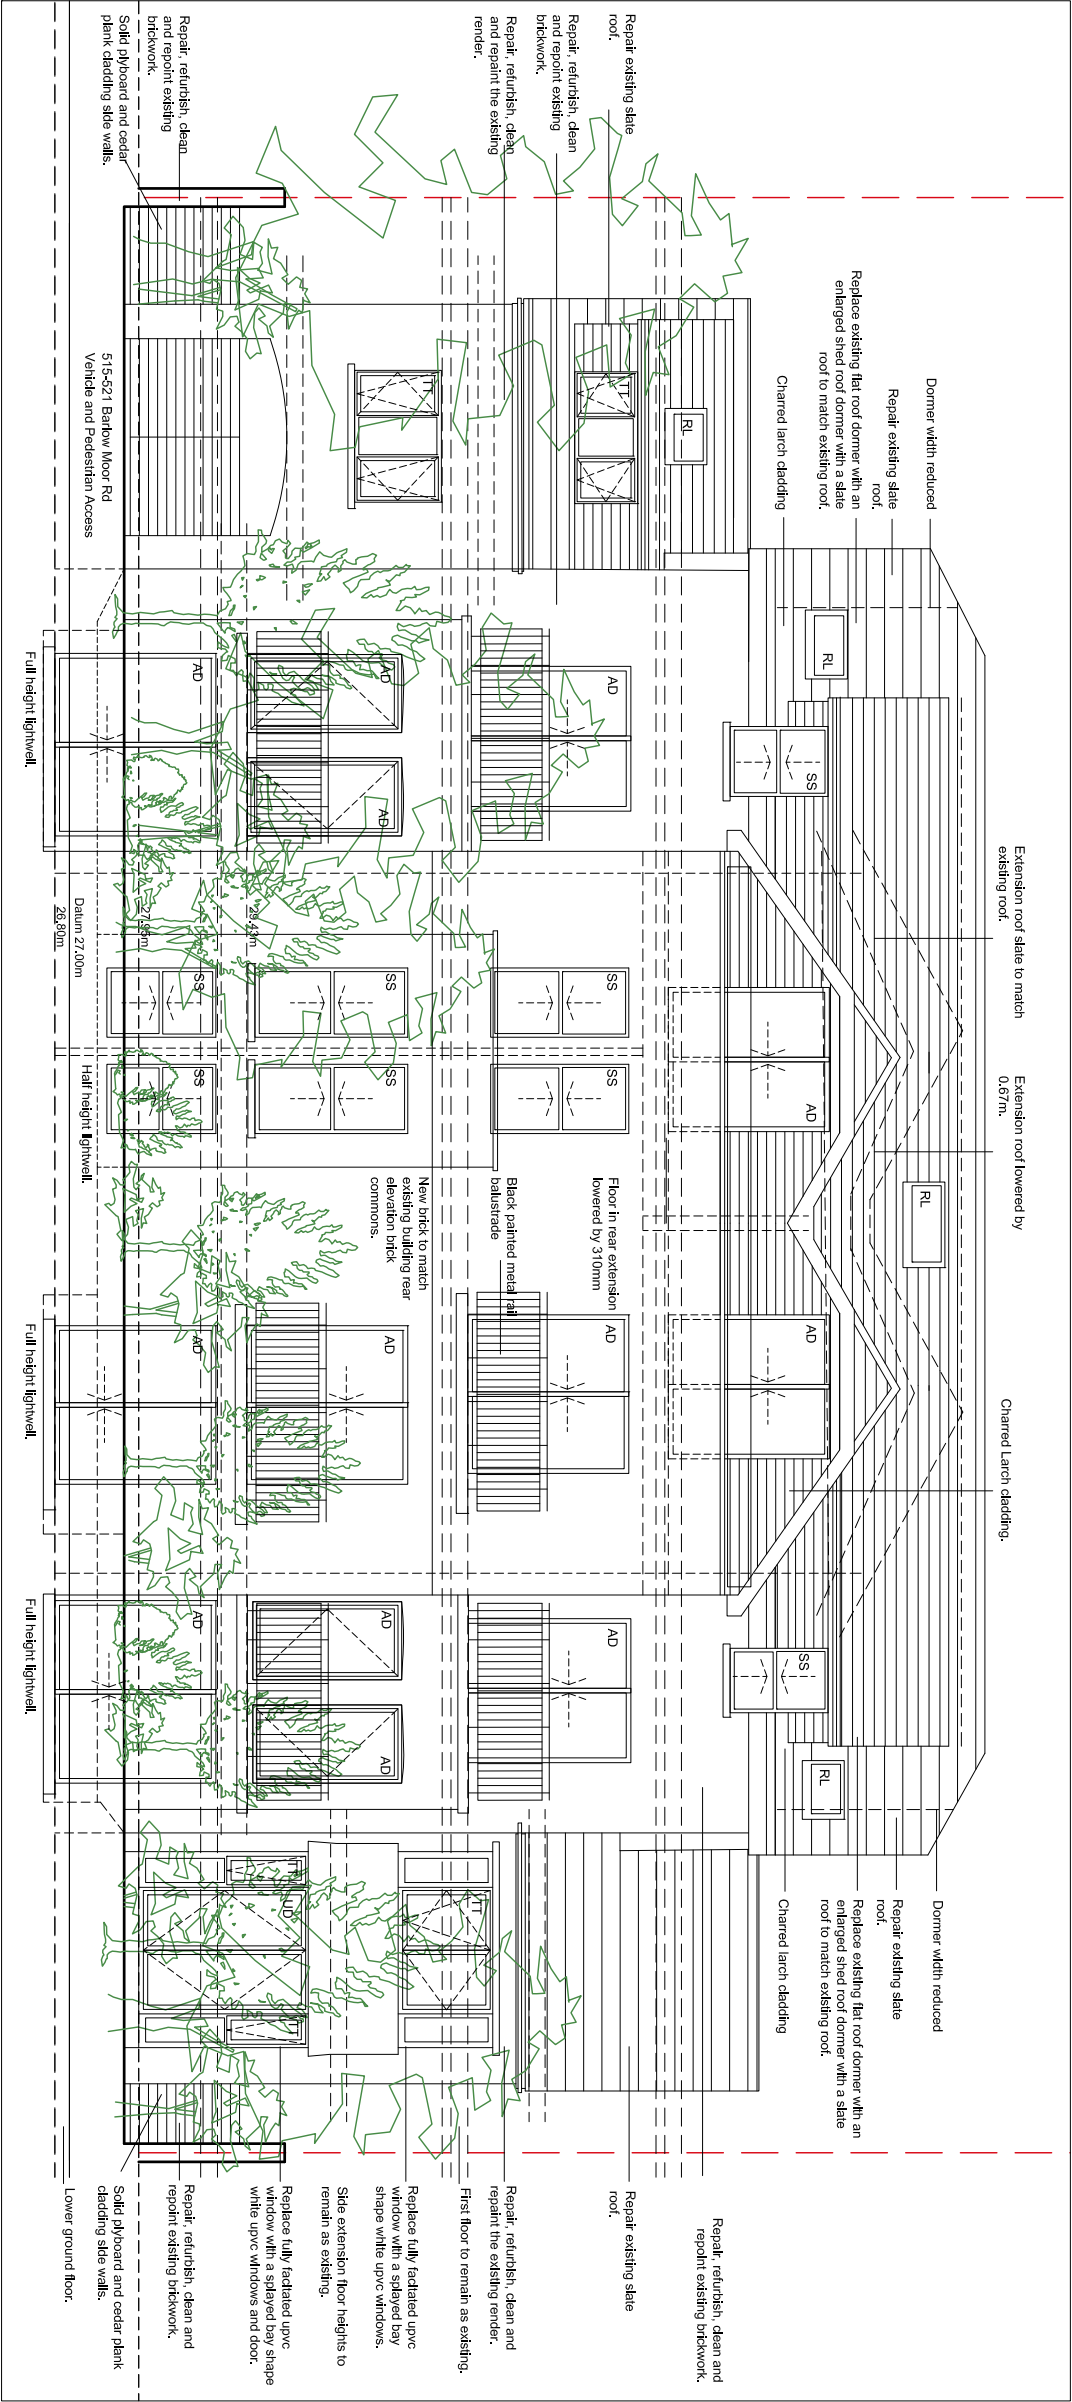

Planning Approved plan. Rev C: 14/12/20.

Proposed plan. Rev F: Variation Application 14/04/25.

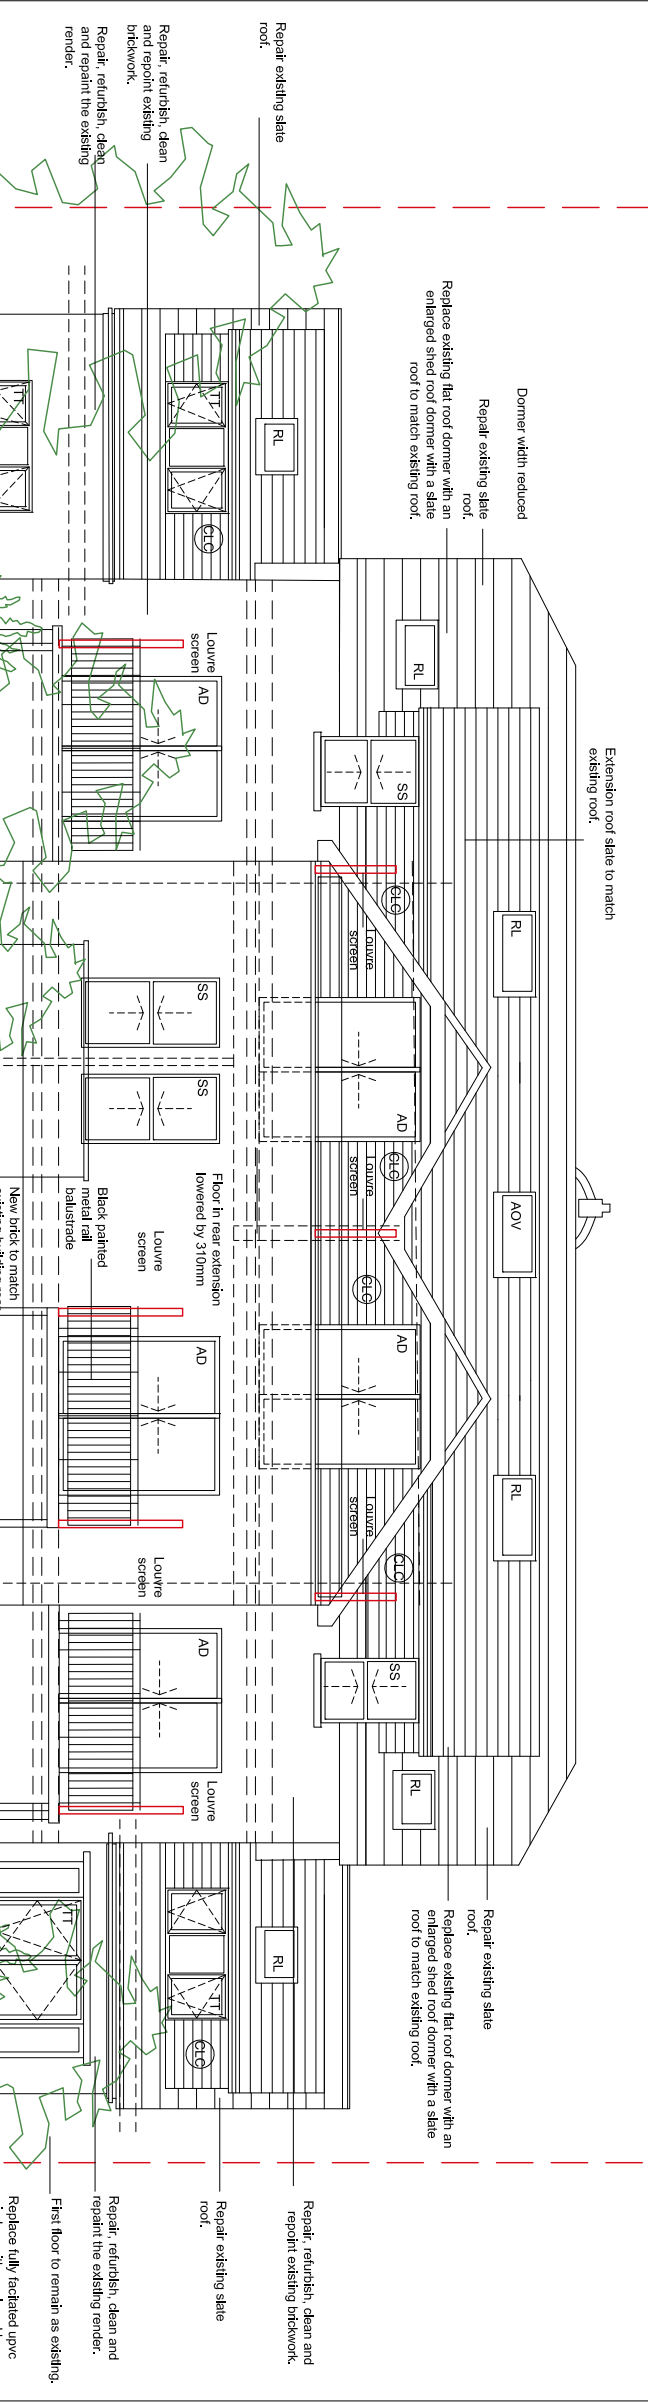

RL	Rooflight
ESS	Replace existing white painted windows with White UPVC thin section sliding sash windows.
SS	New White UPVC thin section sliding sash windows.
TT	Replace existing white painted windows with White UPVC thin section Tilt and Turn windows.
TH	New white UPVC Top hung window.
PD	Traditional black painted Timber door to match original front doors to nearby building of the same era
AD	Aluminium White powder coated Door
UD	UPVC white Door
RB	Re-instate bay with brickwork to match the main house front elevation
NP	New traditional porch roof over the new main entrance
OW	Re-instate original arched opening
CLC	Charred Larch Cladding

PROJECT		CLIENT	
515 to 521 Barlow Moor rd.		Armistead Property Limited	
Chorlton			
SCALE	1 : 100 @ A3		
DWG No	149-PL- EL2(2).revC		
CONTRACT NO	STAGE CODE	REV.	DRAWING TITLE
149	planning	C	Rear Ele. Rev F & Approved elevation Comparison
	02/05/25	-	
	28/05/25	a	
	04/06/25	b	
	12/06/25	c	
ISSUED			

sj

Simon James and Ild/architects

UIC - 120 Grosvenor St, 4th Floor, Manchester, M1 7JL

0161 275 1111

UIC - 120 Grosvenor St, 4th Floor, Manchester, M1 7JL

0161 275 1111