


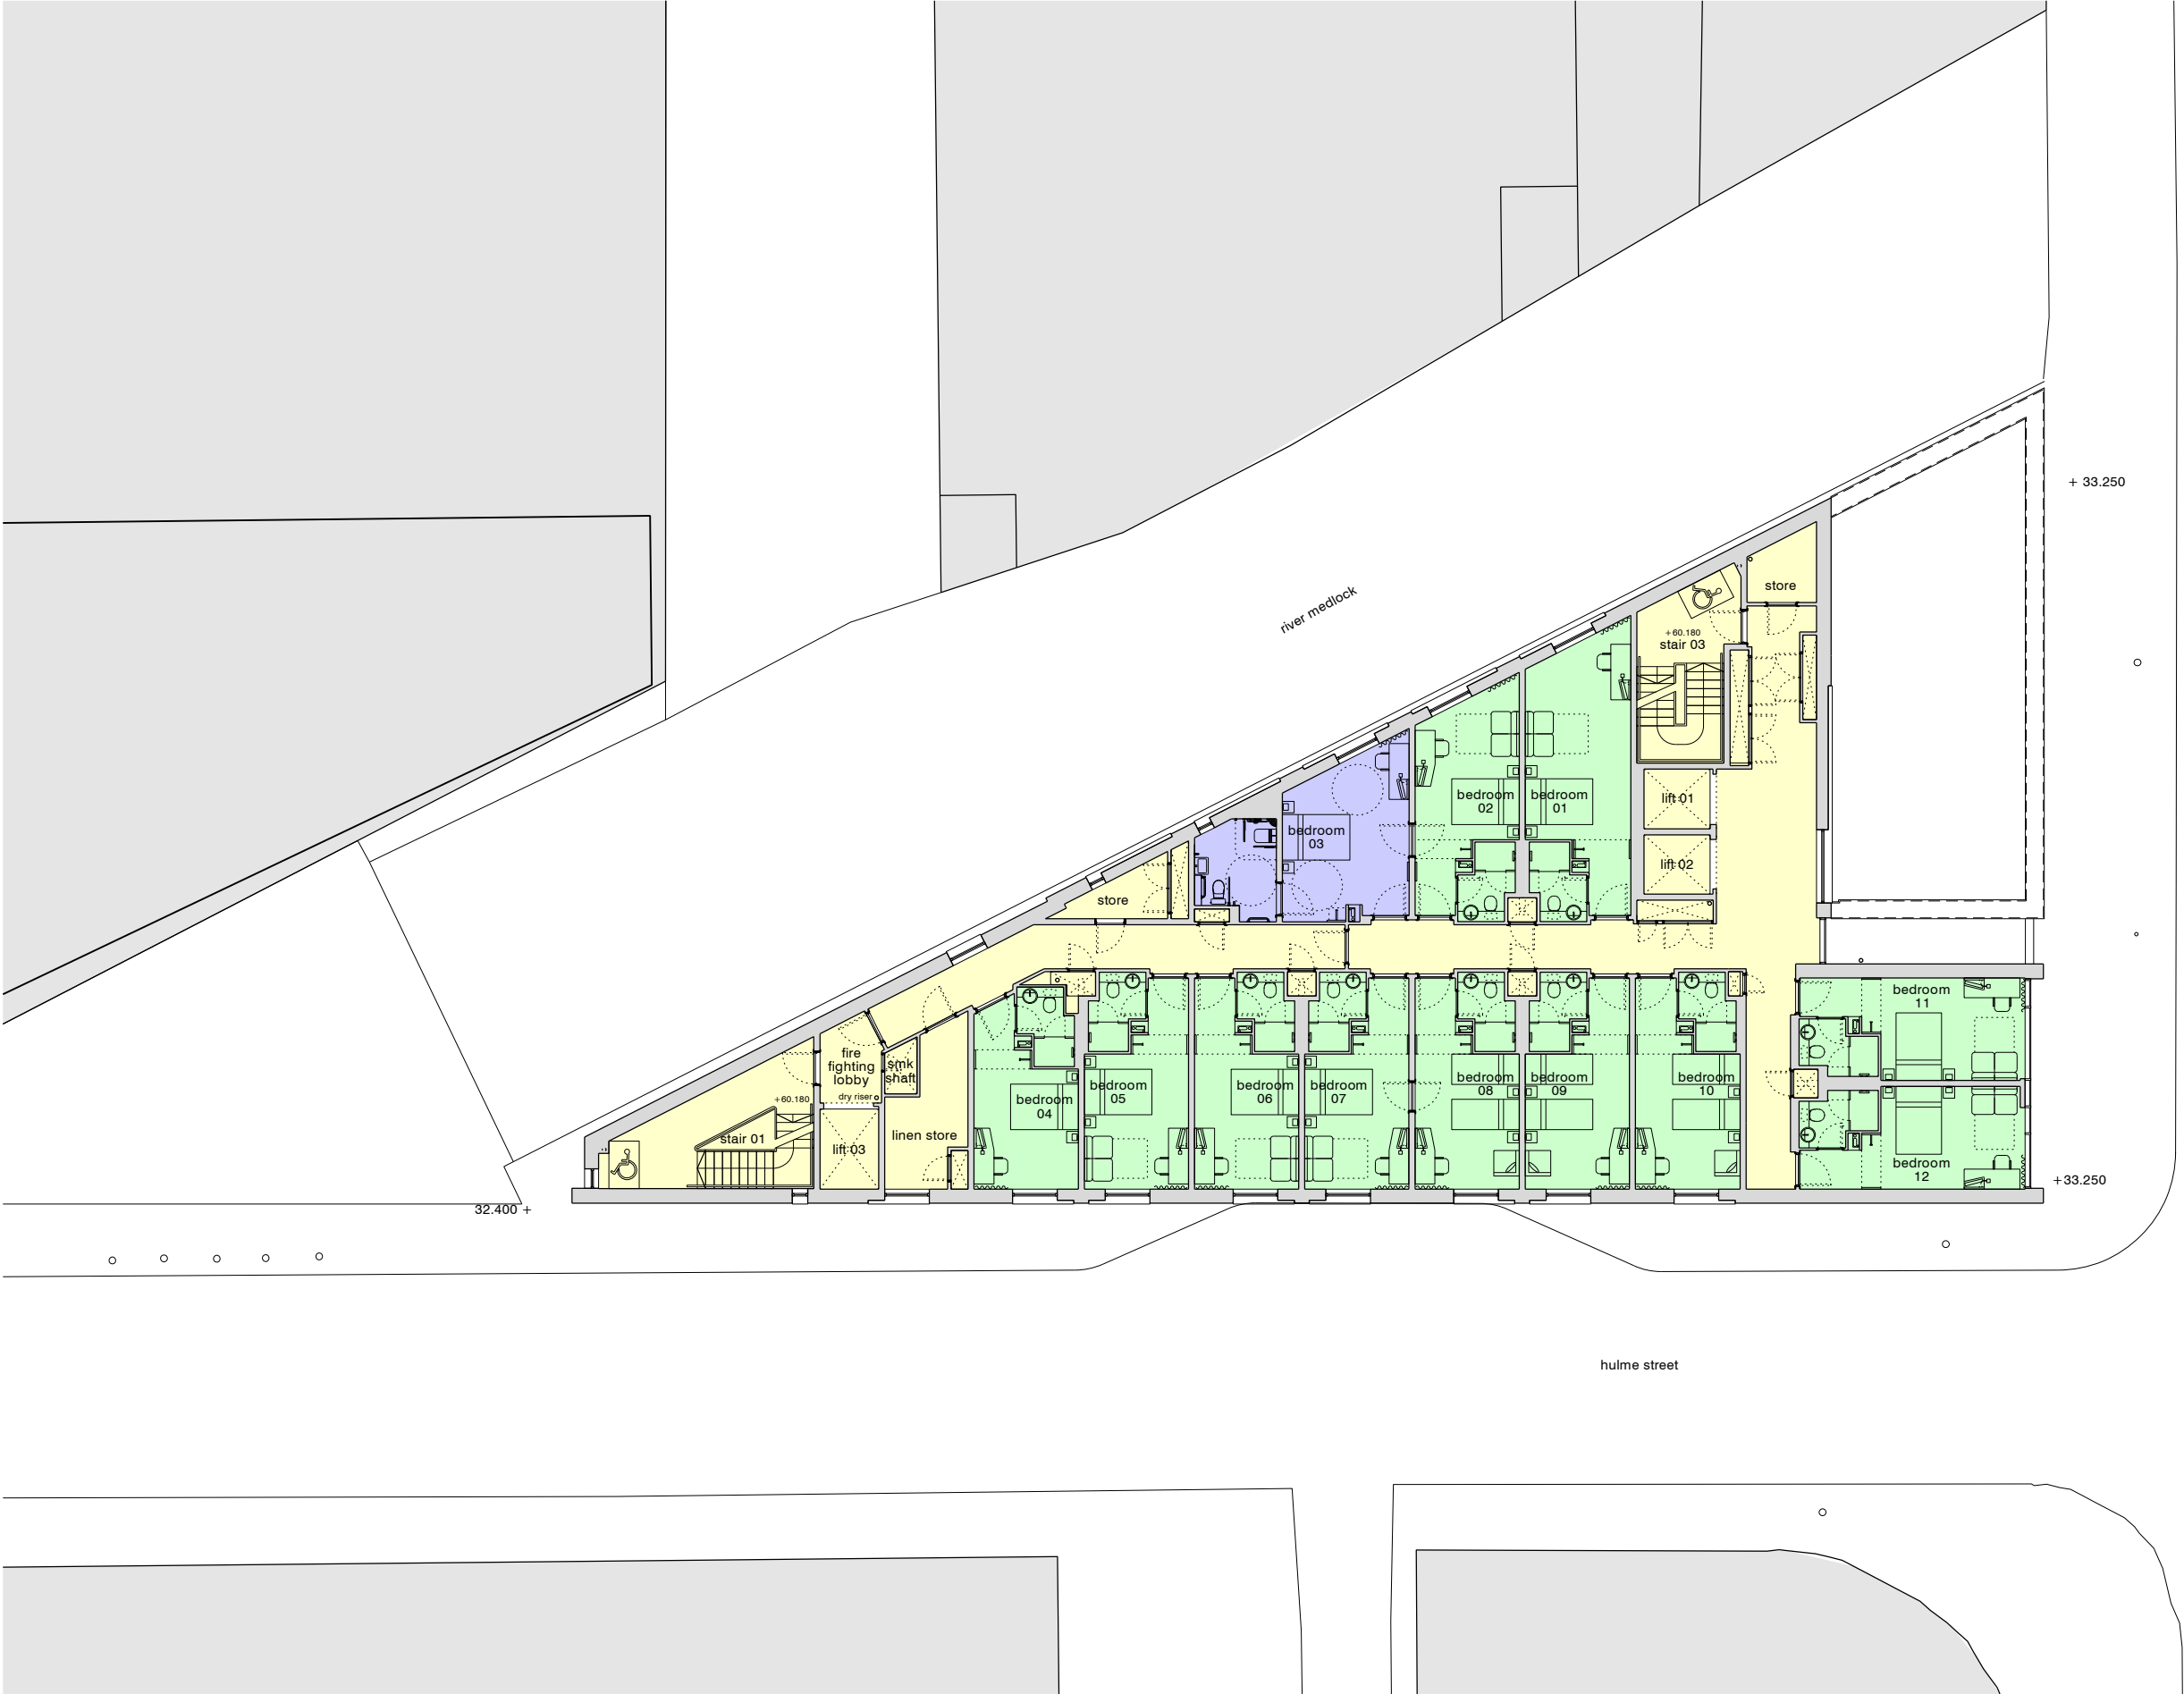

revision: P01 date: 2024.02.26 note: preliminary first issue

- hotel front of house
- back of house / circulation
- retail
- plant spaces
- standard bedrooms
- accessible bedrooms



project
Holiday Inn Express
job no.
7612
title
existing floor plan - level 09
scale
1:200 @ A3
drawing no.
7612-al(02)0009

stephenson hamilton risley
STUDIO

3 riverside mews
4 commercial street
manchester, M15 4RQ
www.shr.studio
email@shr.studio
0161 832 0244