


A1
A2
A3
A4




Item A
Qty 4
'swissport' - 135mm deep 3D built up 3mm aluminium letters
powdercoated black (RAL 9005) satin with opal acrylic faces
faced with 3M BLACK contravision vinyl and internal LEDs for
WHITE face illumination (with ACM backtrays).
'Logo' - 135mm deep angled/shaped econoframe flexface
powdercoated black satin (RAL 9005)
c/w digitally printed/varnished skin (clipped to suit)
Size: 14000mm x 2885mm
Scale 1:50 @ A3

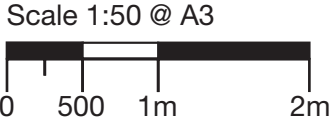

4 Eastboro Fields Hemdale Business Park
Nuneaton CV11 6GL
024 7632 0032 info@magnasigns.co.uk

Client: Avanti Signs	Project: Swissport Manchester Airport PLANNING	Date: 02/01/24	Revision: 1	Job No: 49489
Estimator: Josh Peel	Revision Details: Revision 2 Revision 3 Revision 4	Signage Colours:		
Designer: Ashley Ensor		Pantone 7626 C	RAL 9005 SATIN	
This artwork and its content is copyright of Magna Signs - © Magna Signs 1991. All rights reserved. Any redistribution or reproduction of part or all of the contents in any form is prohibited other than the following: You may print or download to a local hard disk extracts for your personal and non-commercial use only. You may copy the content to individual third parties for their personal use, but only if you acknowledge the material. You may not, except with our express written permission, distribute or commercially exploit the content. Nor may you transmit it or store it in any other website or other form of electronic retrieval system.				Page: 1 of 6


B Item B
Qty 1
100mm deep 3D built-up 3mm aluminium letters
powdercoated black (RAL 9005) satin, with WHITE
opal acrylic faces and internal LEDs for WHITE face
illumination (with ACM backtrays)
c/w 2-piece logo detail with trans vinyl faces
Size: 5000mm x 929mm
Scale 1:20 @ A3

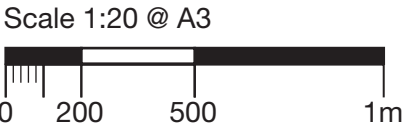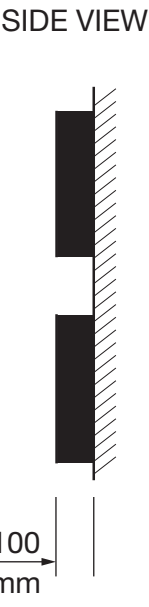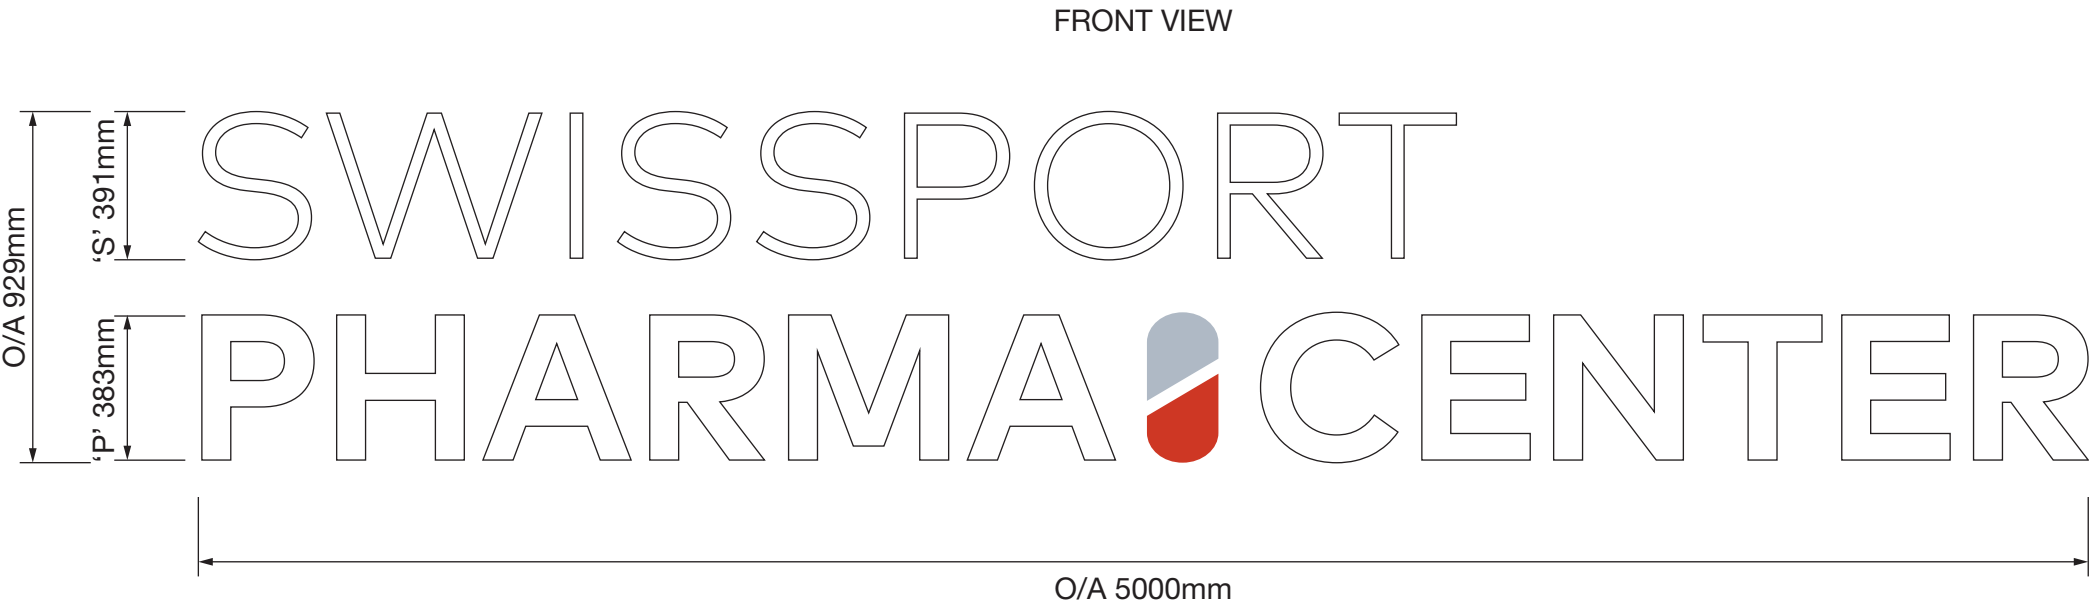

4 Eastboro Fields Hemdale Business Park
Nuneaton CV11 6GL
024 7632 0032 info@magnasigns.co.uk

Client: Avanti Signs	Project: Swissport Manchester Airport PLANNING	Date: 02/01/24	Revision: 1	Job No: 49489
Estimator: Josh Peel	Revision Details: Revision 2 Revision 3 Revision 4	Signage Colours:		
Designer: Ashley Ensor		Pantone 7626 C	RAL 9005 SATIN	RAL 7038
This artwork and its content is copyright of Magna Signs - © Magna Signs 1991. All rights reserved. Any redistribution or reproduction of part or all of the contents in any form is prohibited other than the following: You may print or download to a local hard disk extracts for your personal and non-commercial use only. You may copy the content to individual third parties for their personal use, but only if you acknowledge the material. You may not, except with our express written permission, distribute or commercially exploit the content. Nor may you transmit it or store it in any other website or other form of electronic retrieval system.				Page: 2 of 6

ITEM A - ILLUMINATION EXAMPLE

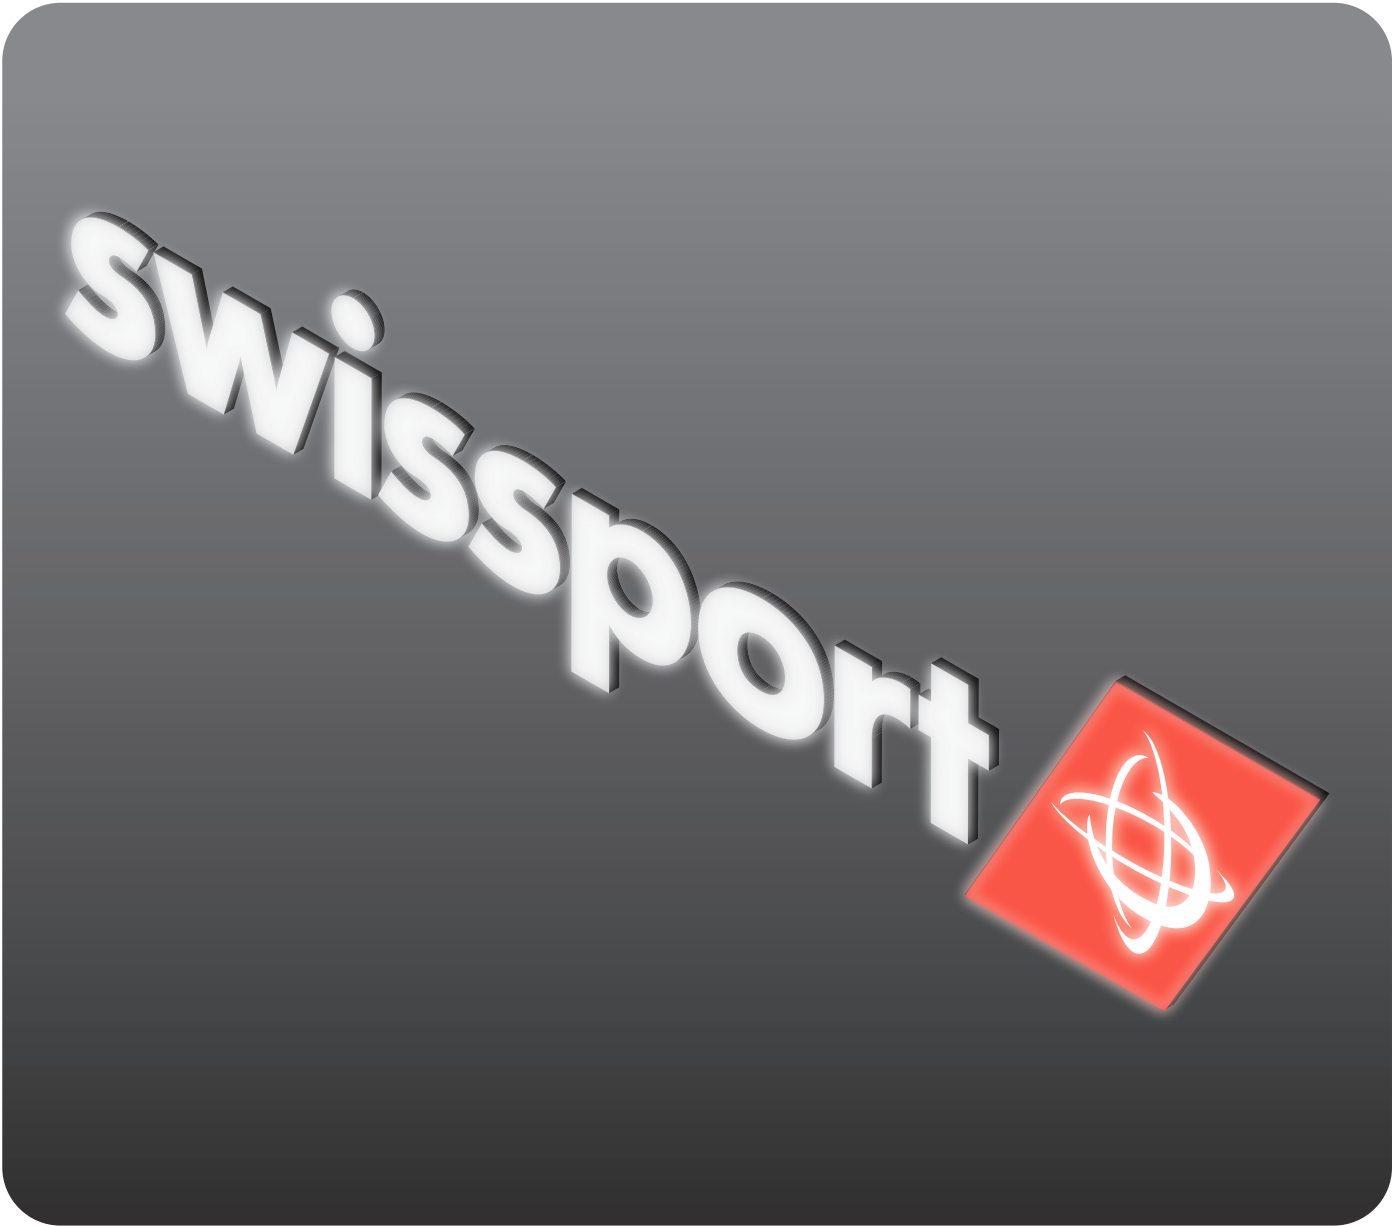

- Internal illumination
- Illuminance level 300 cd/m²
- Static illuminance


ITEM B - ILLUMINATION EXAMPLE




- Internal illumination
- Illuminance level 300 cd/m²
- Static illuminance

Client: Avanti Signs	Project: Swissport Manchester Airport PLANNING	Date: 02/01/24	Revision: 1	Job No: 49489
Estimator: Josh Peel	Revision Details: Revision 2 Revision 3 Revision 4	Signage Colours:		
Designer: Ashley Ensor	This artwork and its content is copyright of Magna Signs - © Magna Signs 1991. All rights reserved. Any redistribution or reproduction of part or all of the contents in any form is prohibited other than the following: You may print or download to a local hard disk extracts for your personal and non-commercial use only. You may copy the content to individual third parties for their personal use, but only if you acknowledge the material. You may not, except with our express written permission, distribute or commercially exploit the content. Nor may you transmit it or store it in any other website or other form of electronic retrieval system.			Page: 3 of 6


EXISTING NORTH ELEVATION
SCALE 1:500 @ A3

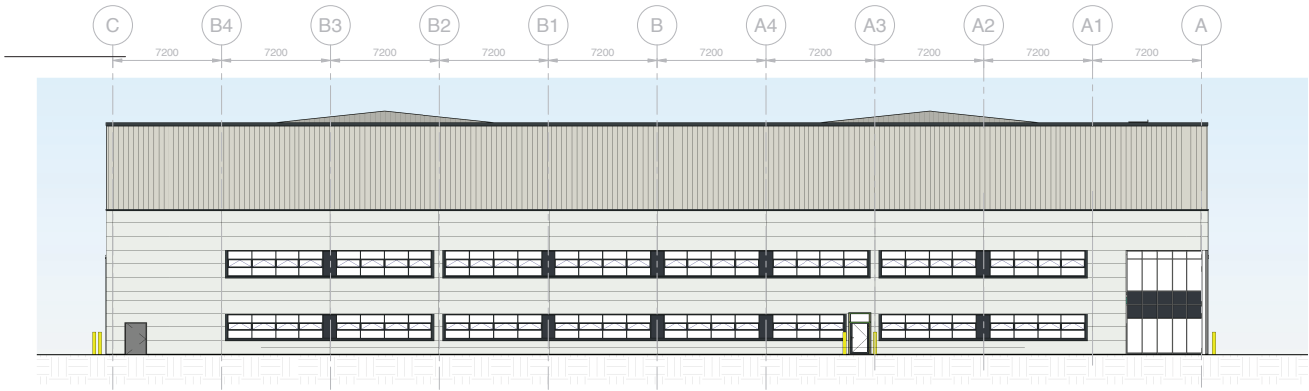



EXISTING SOUTH ELEVATION
SCALE 1:500 @ A3

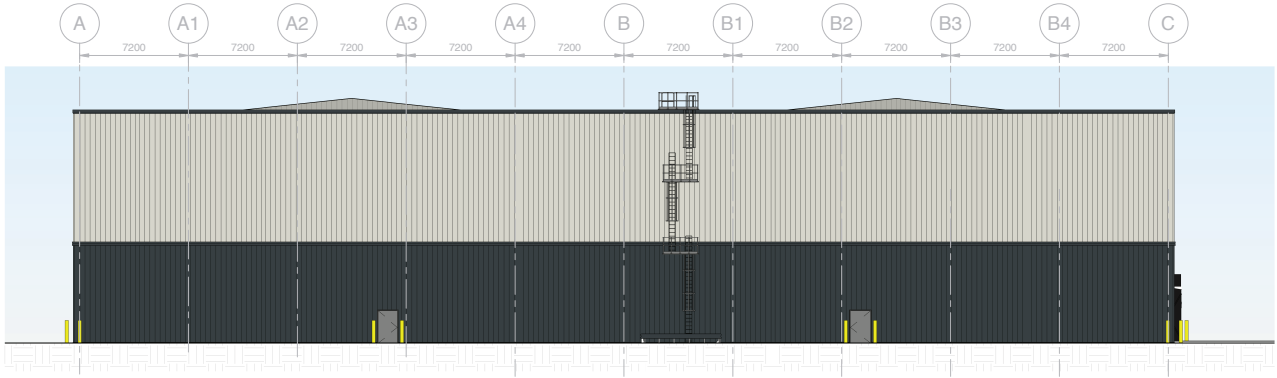

EXISTING WEST ELEVATION
SCALE 1:500 @ A3

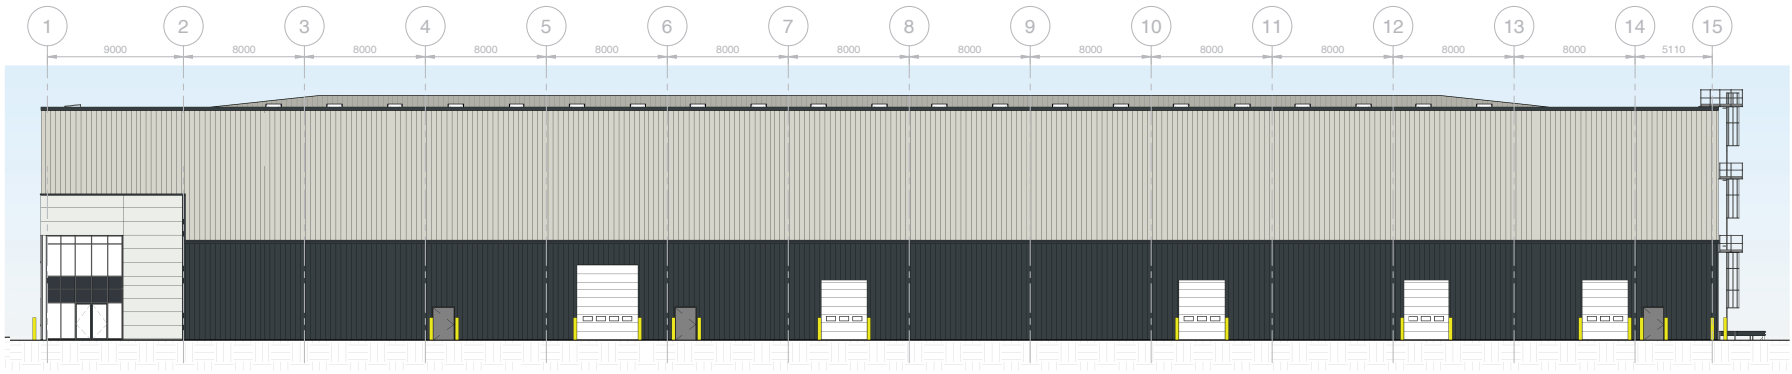


EXISTING EAST ELEVATION
SCALE 1:500 @ A3

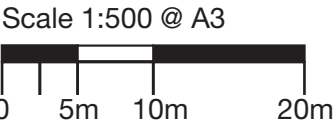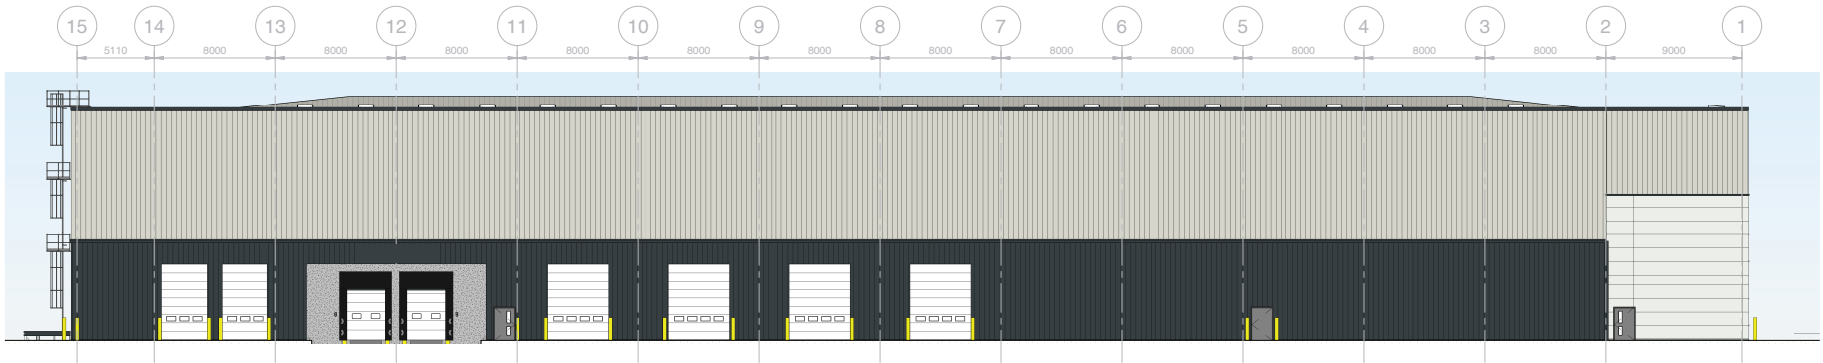


4 Eastboro Fields Hemdale Business Park
Nuneaton CV11 6GL
024 7632 0032 info@magnasigns.co.uk

Client: Avanti Signs	Project: Swissport Manchester Airport PLANNING	Date: 02/01/24	Revision: 1	Job No: 49489
Estimator: Josh Peel	Revision Details: Revision 2 Revision 3 Revision 4	Signage Colours:		
Designer: Ashley Ensor				
This artwork and its content is copyright of Magna Signs - © Magna Signs 1991. All rights reserved. Any redistribution or reproduction of part or all of the contents in any form is prohibited other than the following: You may print or download to a local hard disk extracts for your personal and non-commercial use only. You may copy the content to individual third parties for their personal use, but only if you acknowledge the material. You may not, except with our express written permission, distribute or commercially exploit the content. Nor may you transmit it or store it in any other website or other form of electronic retrieval system.				Page: 4 of 6


PROPOSED NORTH ELEVATION
SCALE 1:500 @ A3

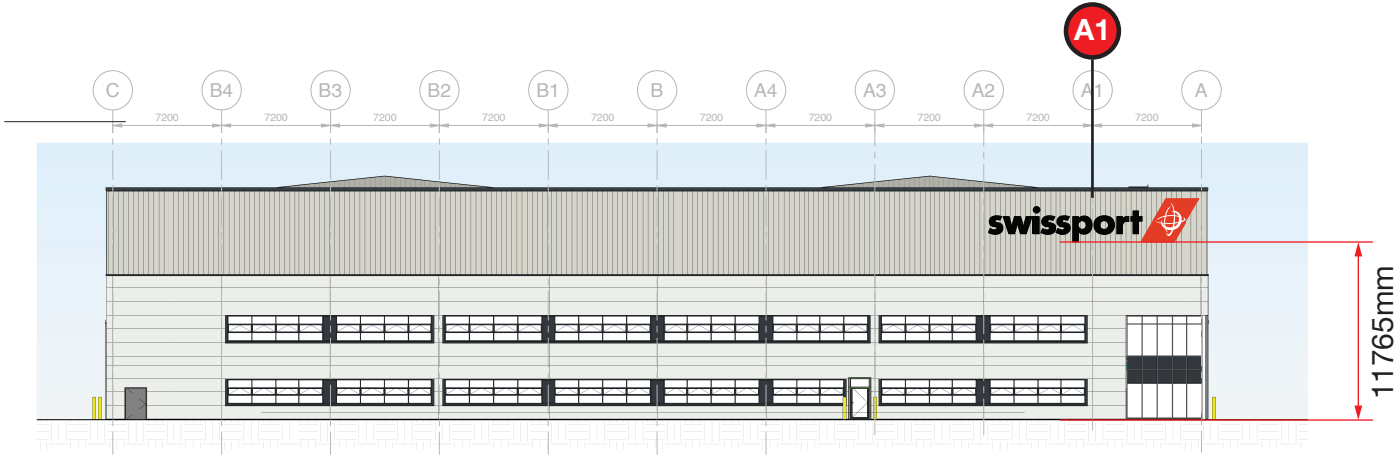



PROPOSED SOUTH ELEVATION
SCALE 1:500 @ A3

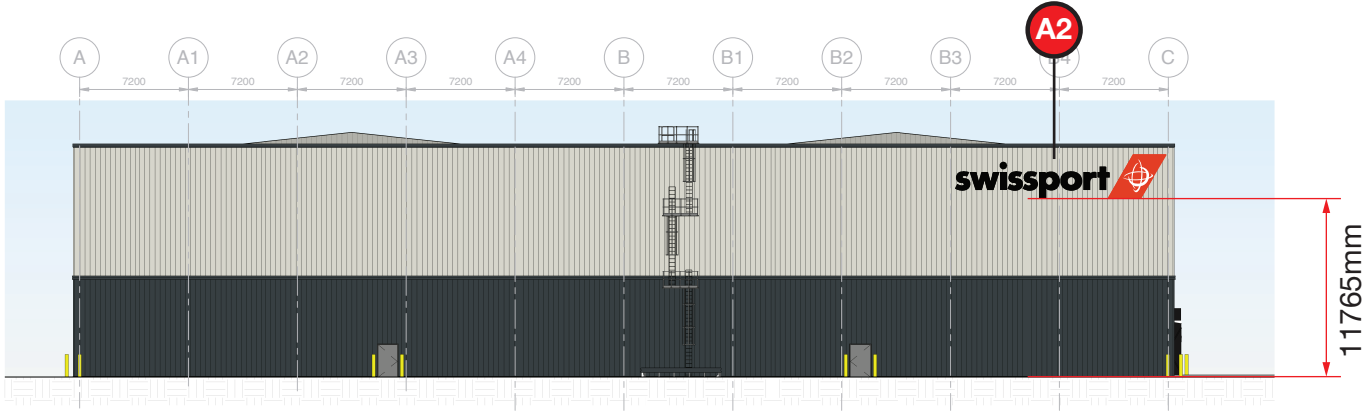

PROPOSED WEST ELEVATION
SCALE 1:500 @ A3

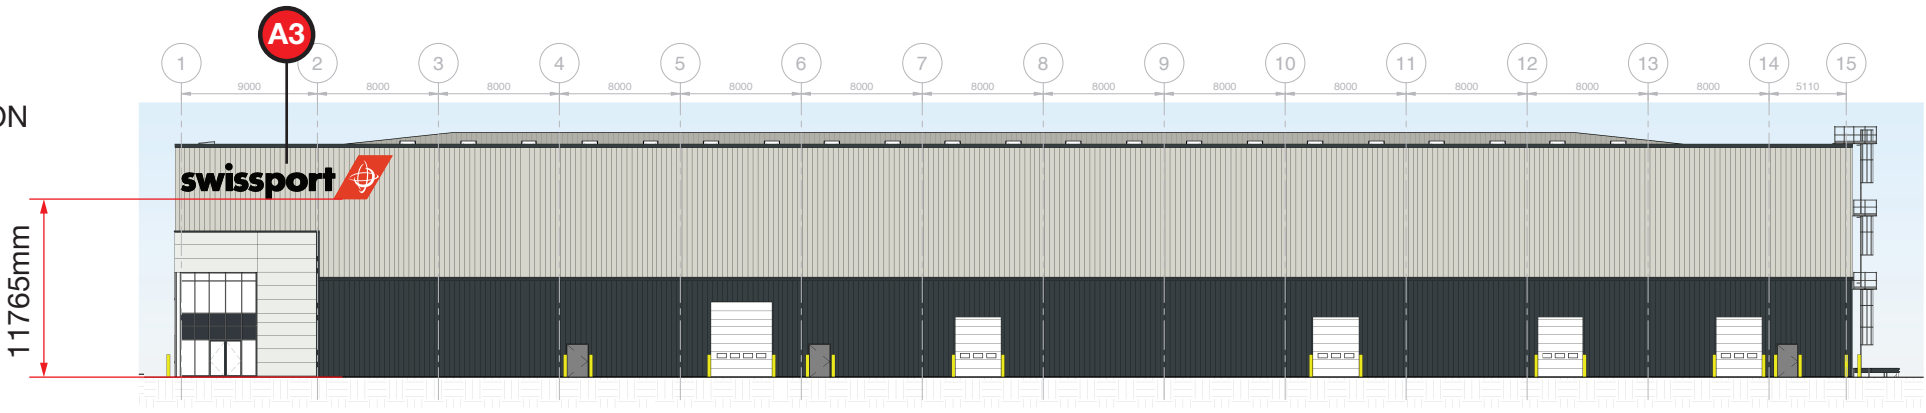


PROPOSED EAST ELEVATION
SCALE 1:500 @ A3

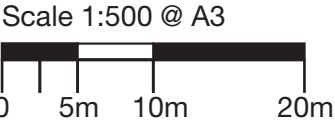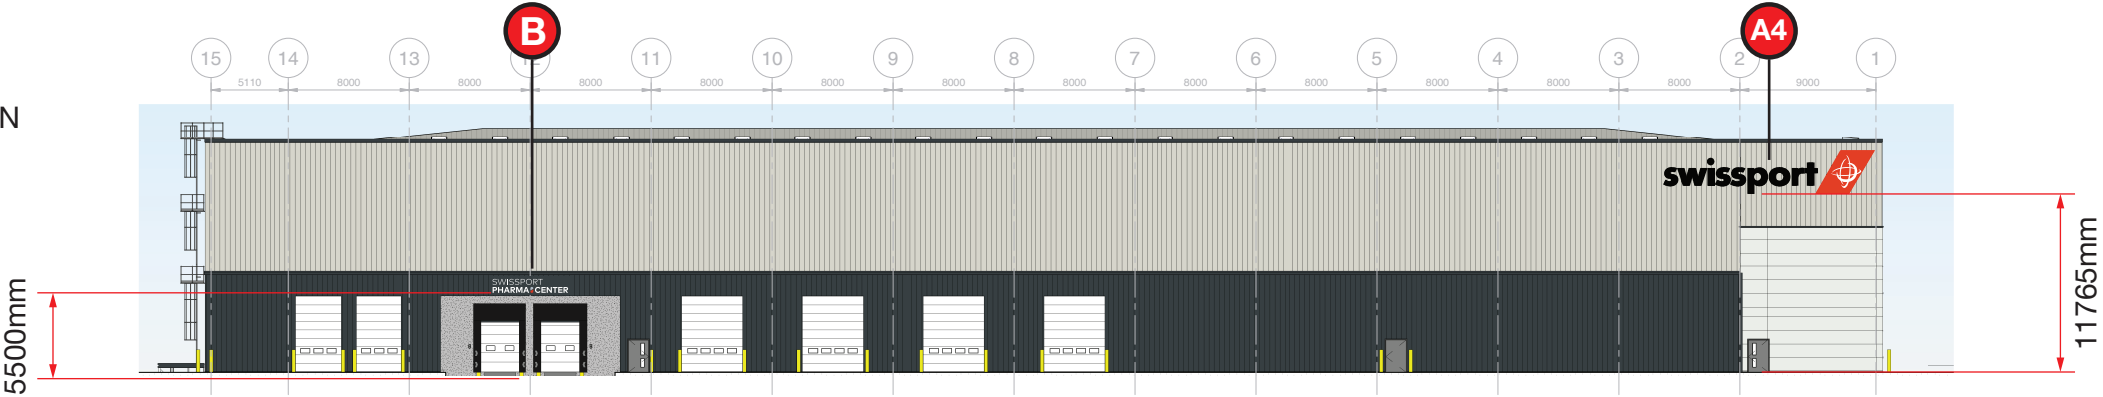

4 Eastboro Fields Hemdale Business Park
Nuneaton CV11 6GL
024 7632 0032 info@magnasigns.co.uk

Client: Avanti Signs	Project: Swissport Manchester Airport PLANNING	Date: 02/01/24	Revision: 1	Job No: 49489
Estimator: Josh Peel	Revision Details: Revision 2 Revision 3 Revision 4	Signage Colours:		
Designer: Ashley Ensor				
This artwork and its content is copyright of Magna Signs - © Magna Signs 1991. All rights reserved. Any redistribution or reproduction of part or all of the contents in any form is prohibited other than the following: You may print or download to a local hard disk extracts for your personal and non-commercial use only. You may copy the content to individual third parties for their personal use, but only if you acknowledge the material. You may not, except with our express written permission, distribute or commercially exploit the content. Nor may you transmit it or store it in any other website or other form of electronic retrieval system.				Page: 5 of 6

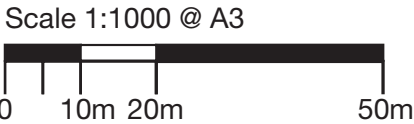

4 Eastboro Fields Hemdale Business Park
Nuneaton CV11 6GL
024 7632 0032 info@magnasigns.co.uk

Client: Avanti Signs	Project: Swissport Manchester Airport PLANNING	Date: 02/01/24	Revision: 1	Job No: 49489
Estimator: Josh Peel	Revision Details: Revision 2 Revision 3 Revision 4	Signage Colours:		
Designer: Ashley Ensor	This artwork and its content is copyright of Magna Signs - © Magna Signs 1991. All rights reserved. Any redistribution or reproduction of part or all of the contents in any form is prohibited other than the following: You may print or download to a local hard disk extracts for your personal and non-commercial use only. You may copy the content to individual third parties for their personal use, but only if you acknowledge the material. You may not, except with our express written permission, distribute or commercially exploit the content. Nor may you transmit it or store it in any other website or other form of electronic retrieval system.			Page: 6 of 6