



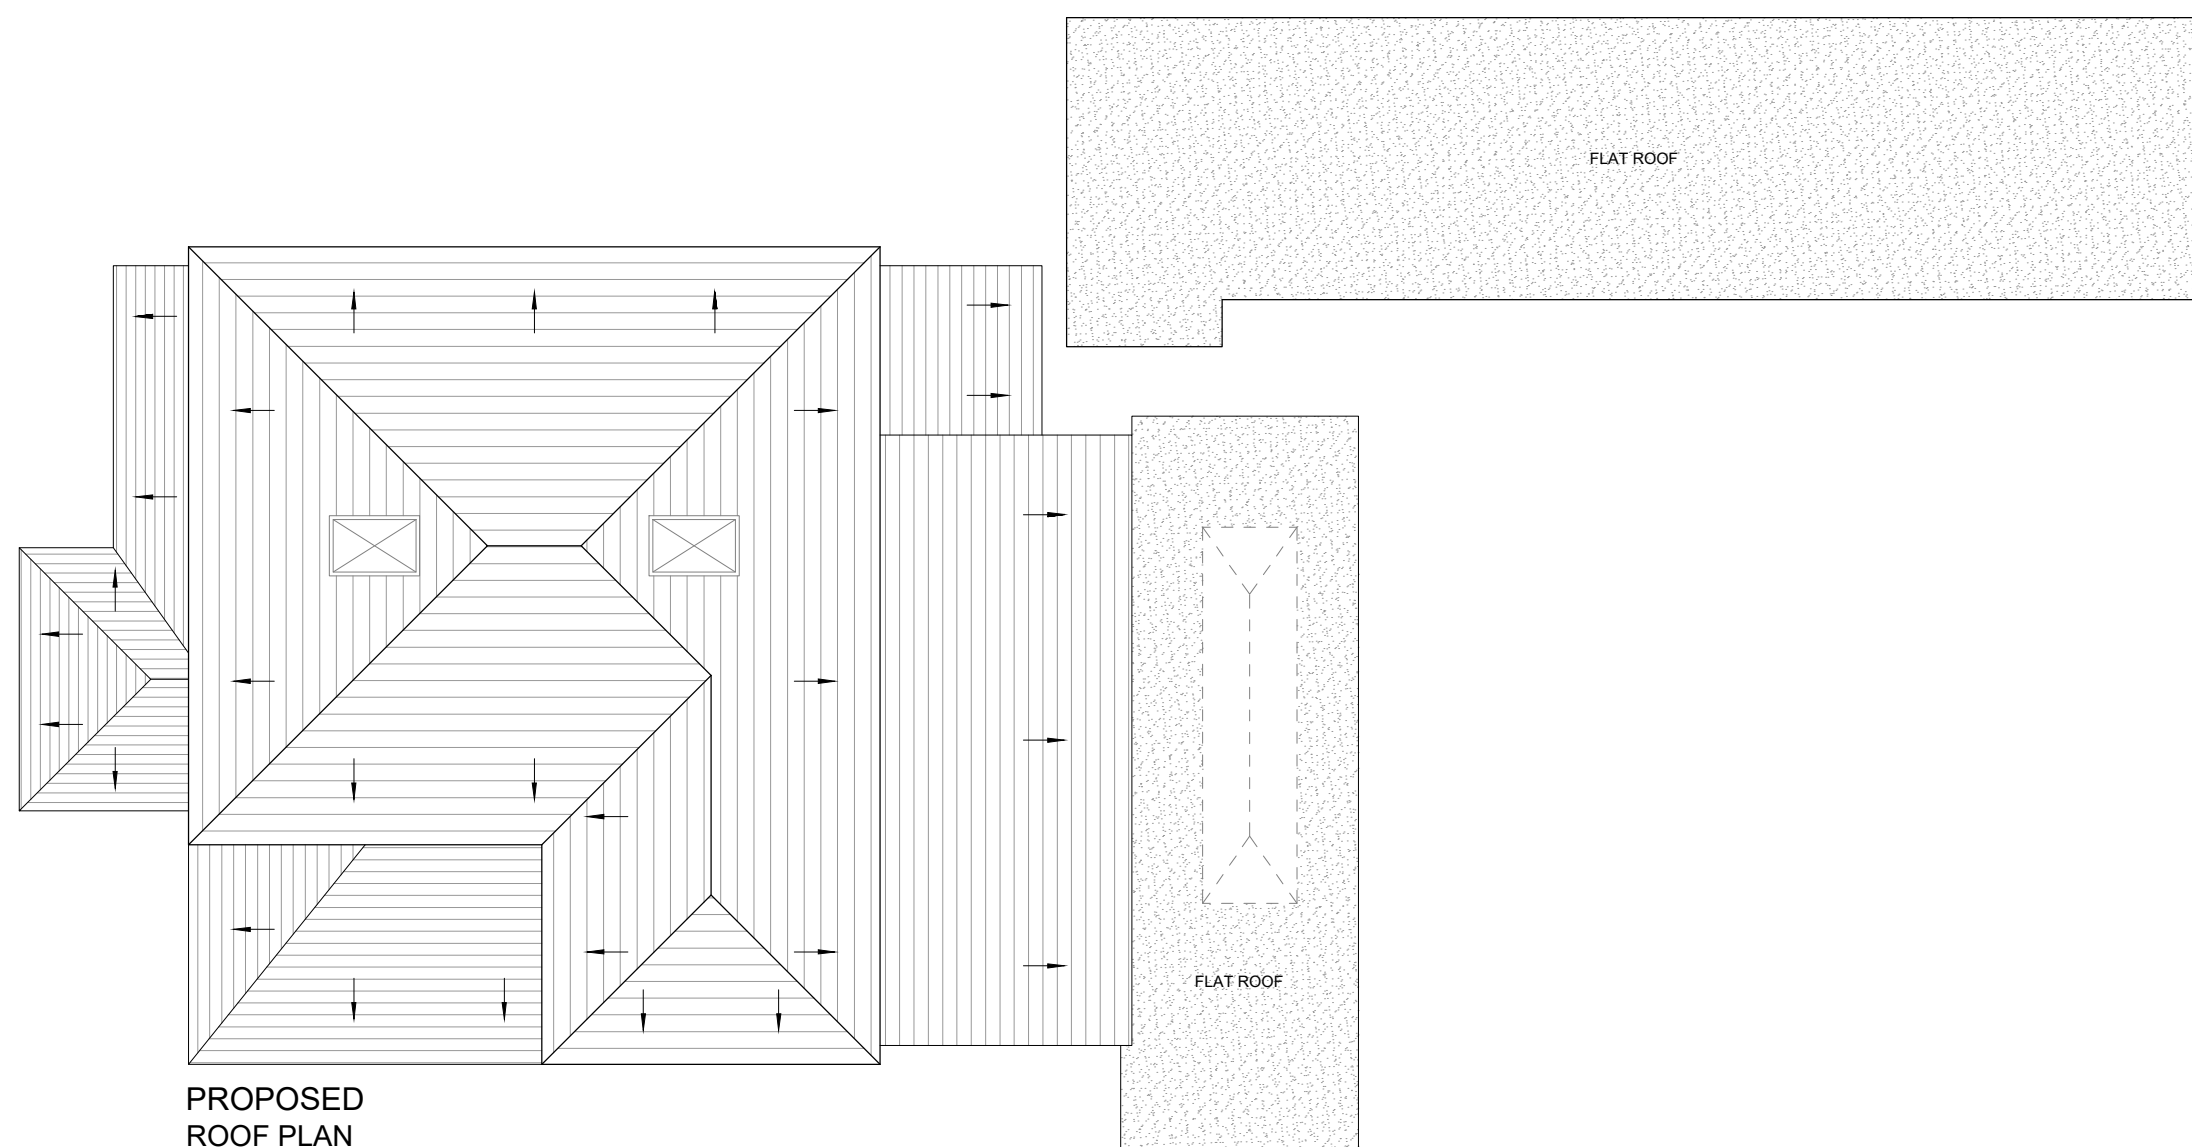

PROPOSED
ROOF PLAN

A	DA ISSUE AMENDMENT	25.04.25	GK BY

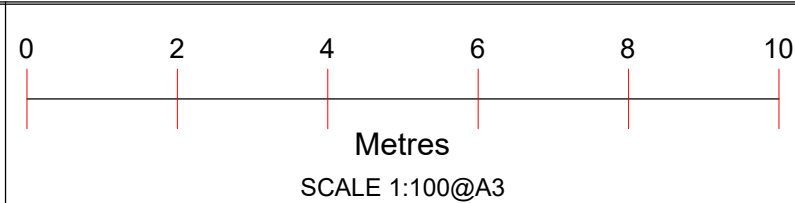

Project :
Proposed Rear Extension

Date : 25/04/25

Sheet Title :
Proposed Roof Plan


Sheet no : 04

Address :
328 Wilbraham Road
MANCHESTER
M21 0UX


Applicant :



_____ _____ _____ _____ A DA ISSUE 25.04.25 GK AMENDMENT BY	Metres SCALE 1:100@A3	Project :	Sheet Title :	Address :
		Proposed Rear Extension	Existing Elevations	328 Wilbraham Road MANCHESTER M21 0UX
		Date : 25/04/25	Sheet no : 05	Applicant :

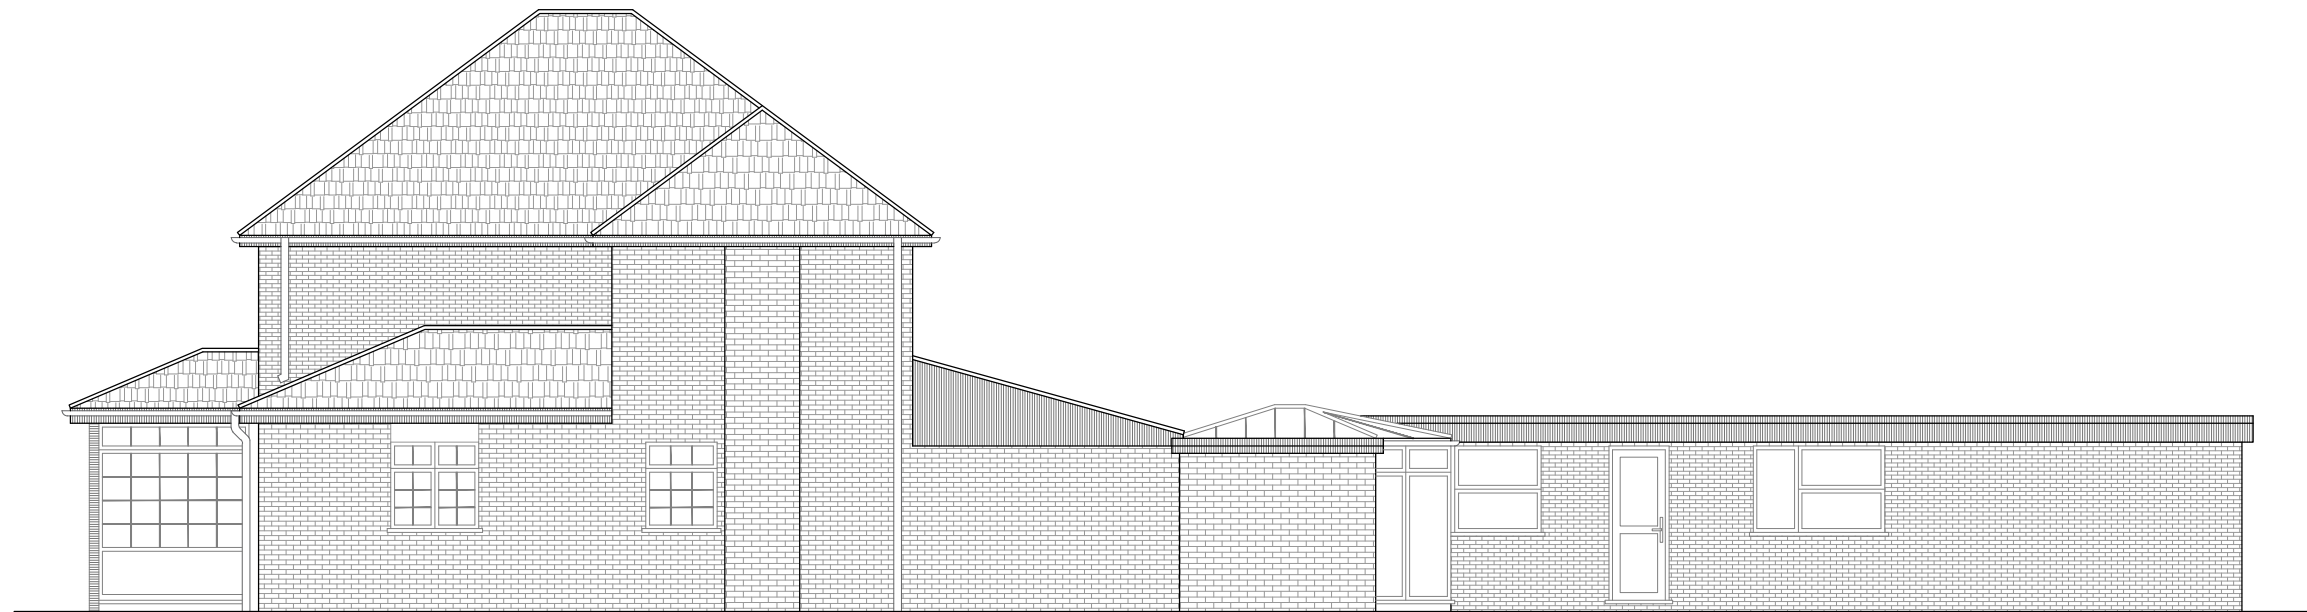


EXISTING
SIDE ELEVATION-1

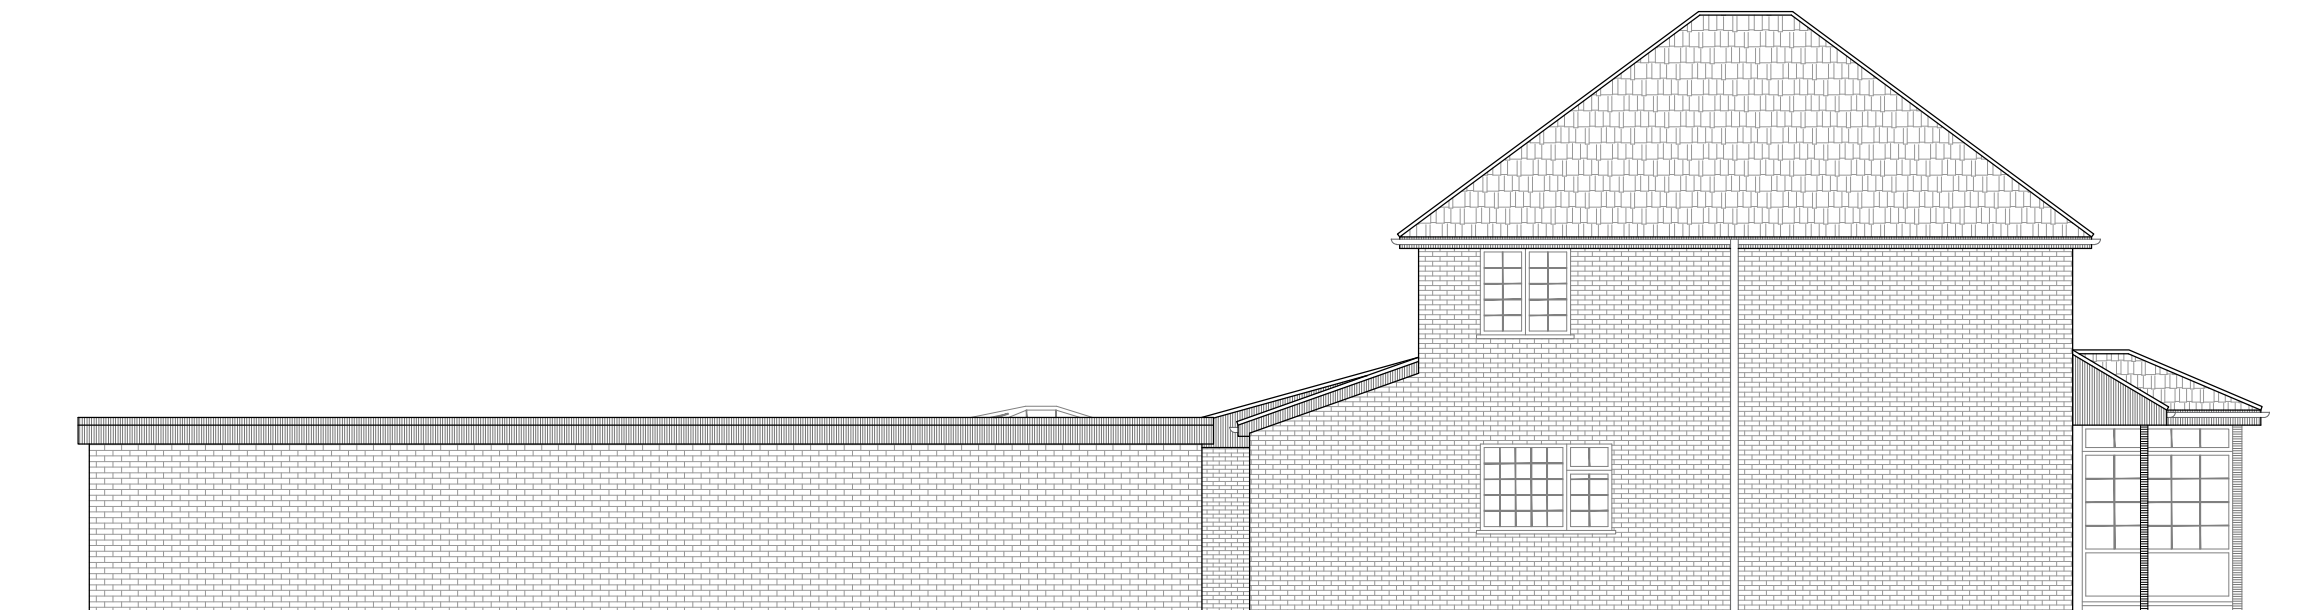

EXISTING
SIDE ELEVATION-2

A	DA ISSUE AMENDMENT	25.04.25	GK BY

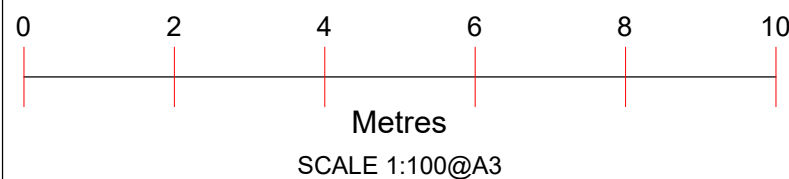

Project :
Proposed Rear Extension


Date : 25/04/25

Sheet Title :
Existing Elevations


Sheet no : 06

Address :
328 Wilbraham Road
MANCHESTER
M21 0UX


Applicant :

 

_____ _____ _____ _____ _____ A DA ISSUE AMENDMENT 25.04.25 GK BY	Metres SCALE 1:100@A3	Project : Proposed Rear Extension	Sheet Title : Proposed Elevations	Address : 328 Wilbraham Road MANCHESTER M21 0UX
		Date : 25/04/25	Sheet no : 07	Applicant :

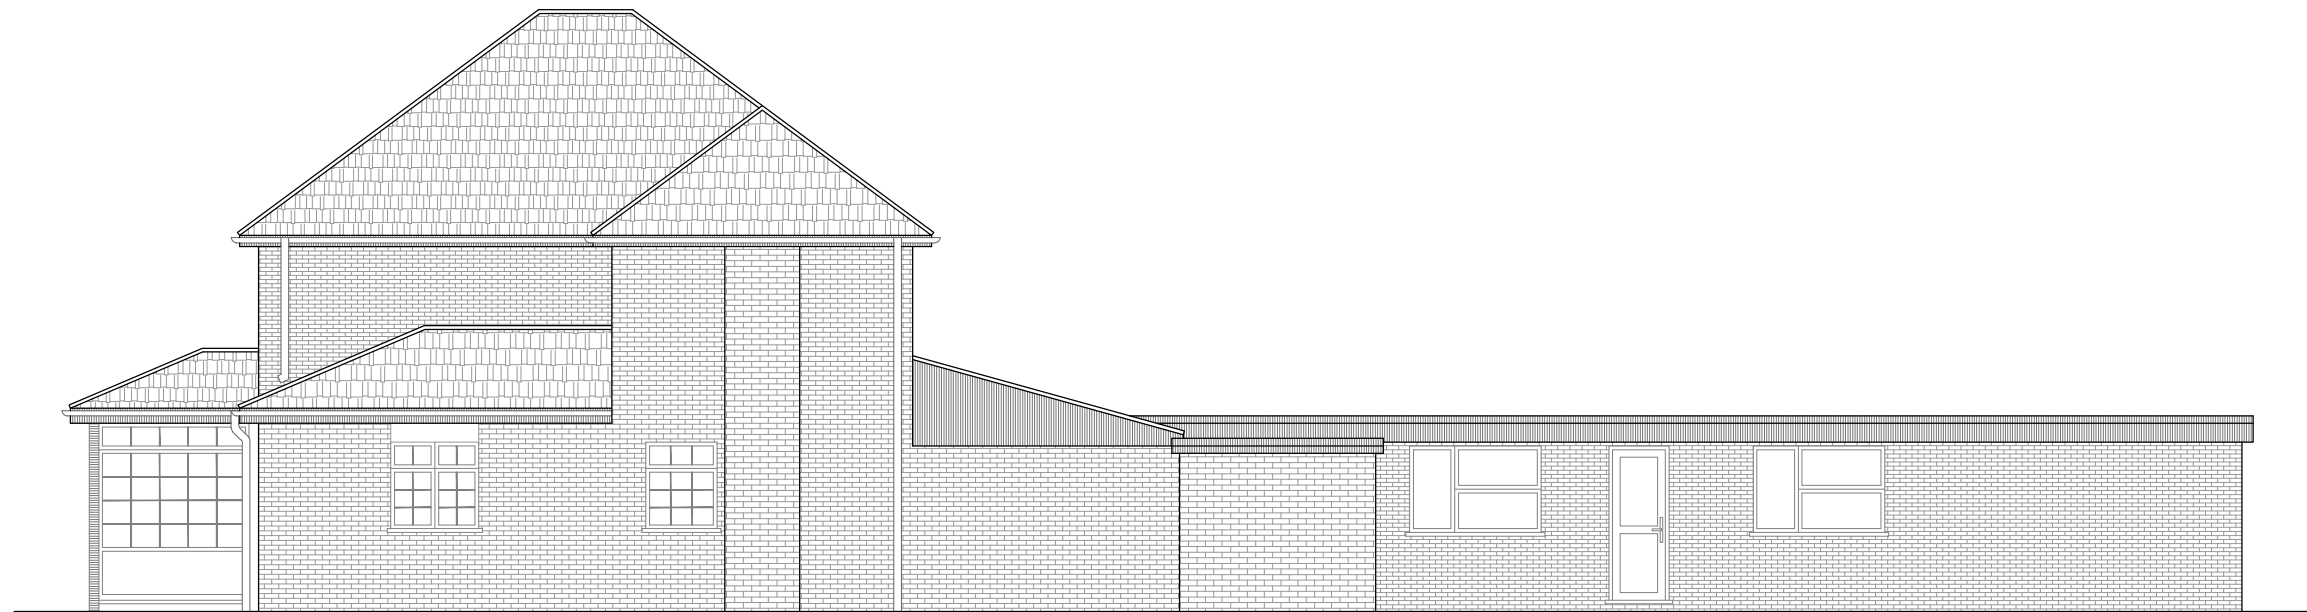


PROPOSED
SIDE ELEVATION-1

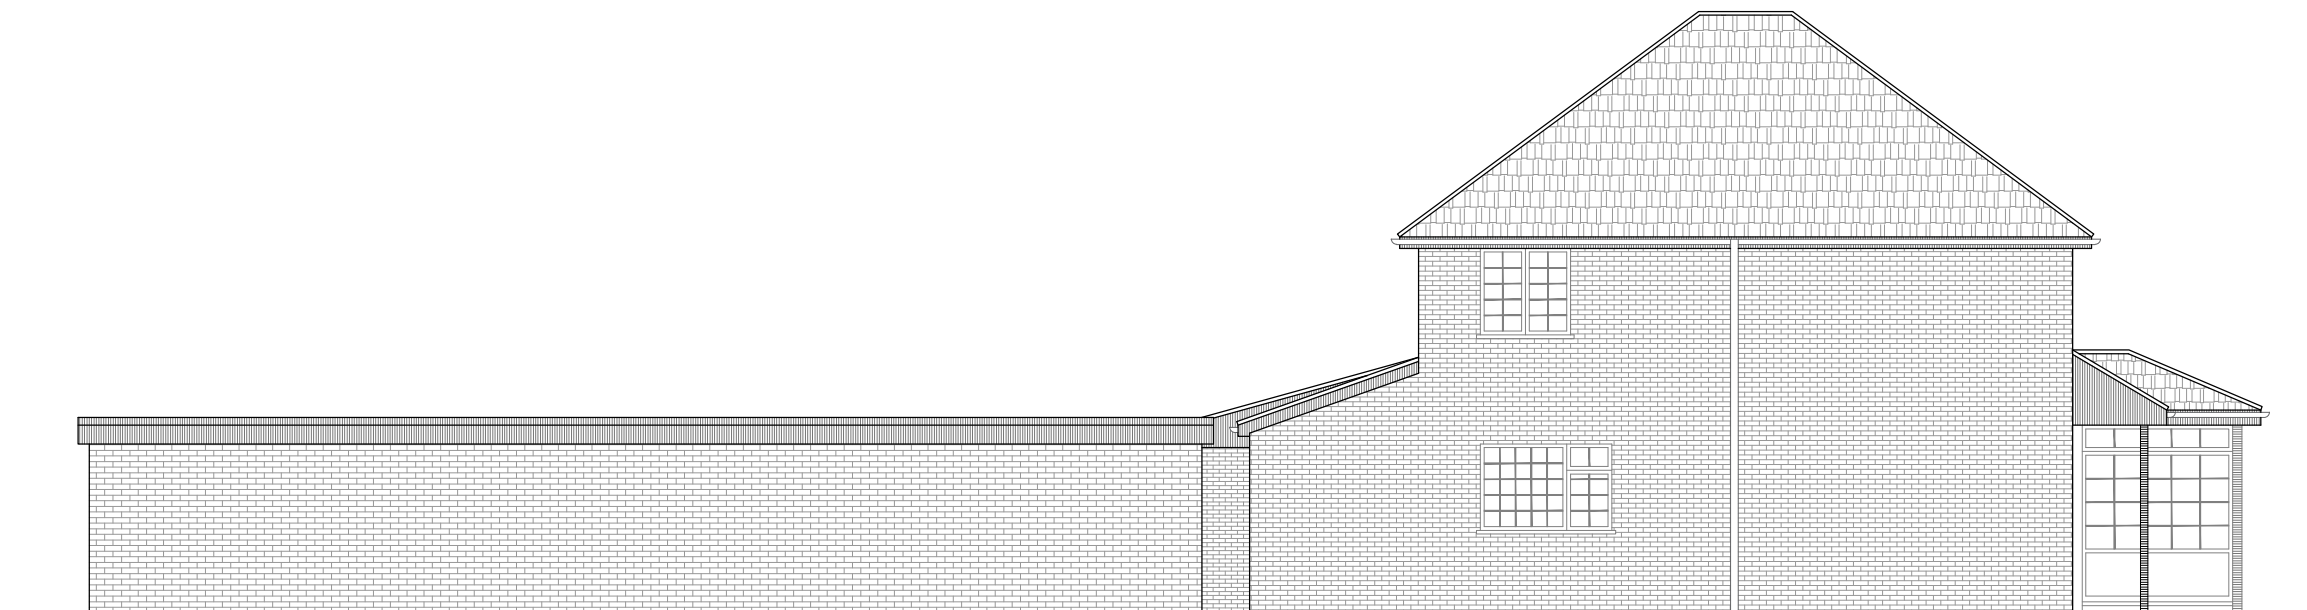

PROPOSED
SIDE ELEVATION-2

A	DA ISSUE AMENDMENT	25.04.25	GK BY

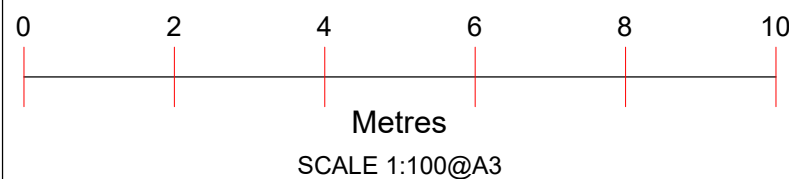

Project :
Proposed Rear Extension




Date : 25/04/25

Sheet Title :
Proposed Elevations

Sheet no : 08

Address :
328 Wilbraham Road
MANCHESTER
M21 0UX

Applicant :

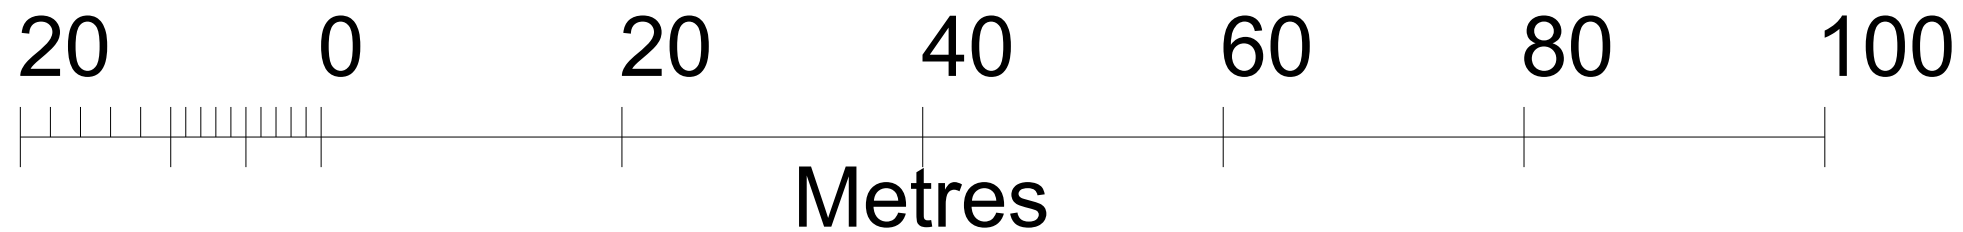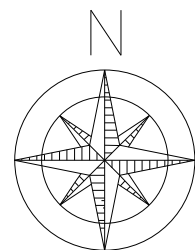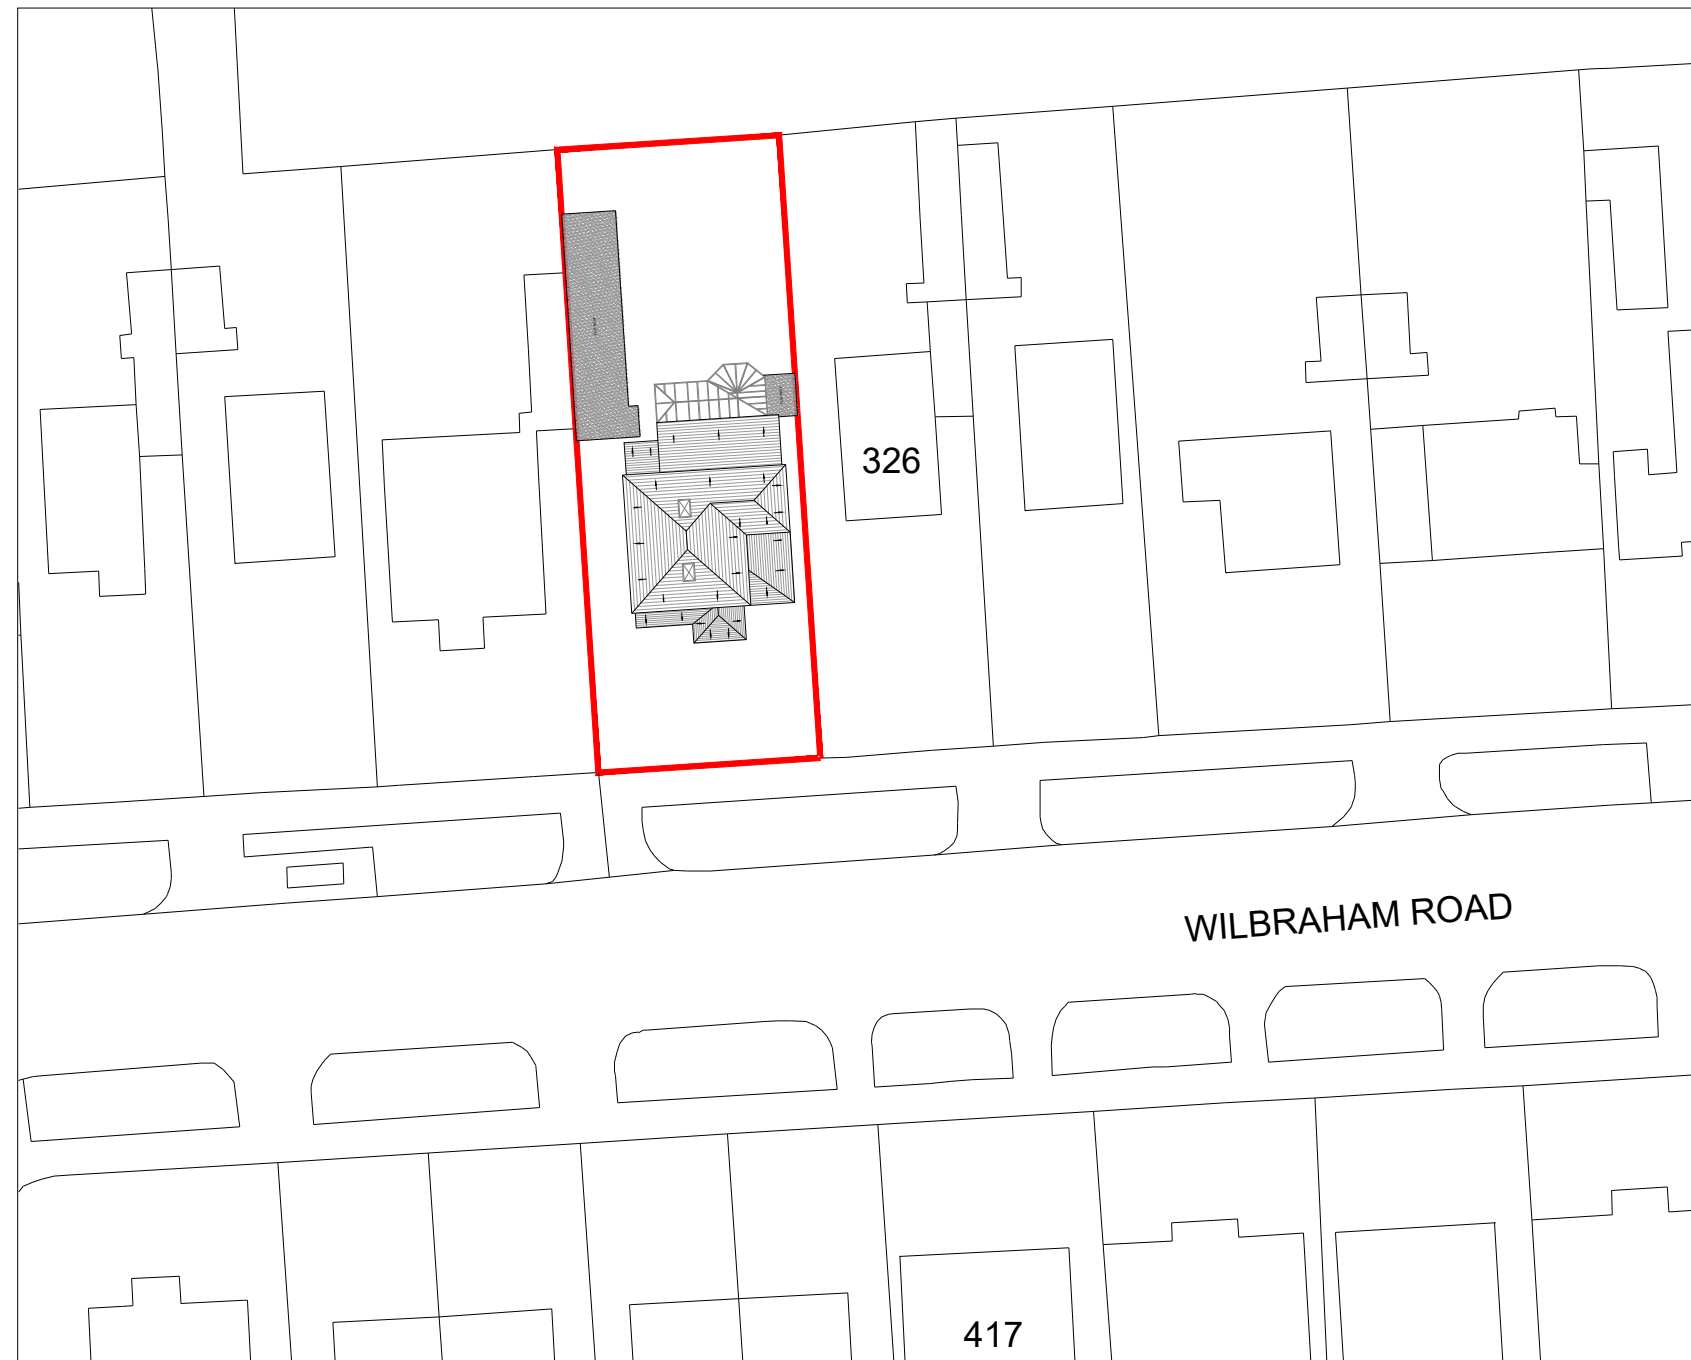

SCALE 1:500@A3

Project :
Proposed Rear Extension

Sheet Title :
Existing Site Block Plan




Address :
328 Wilbraham Road
MANCHESTER
M21 0UX

Date : 25/04/25

Sheet no : 09

Applicant :

A 25.04.25 DA ISSUE GK
AMENDMENT BY

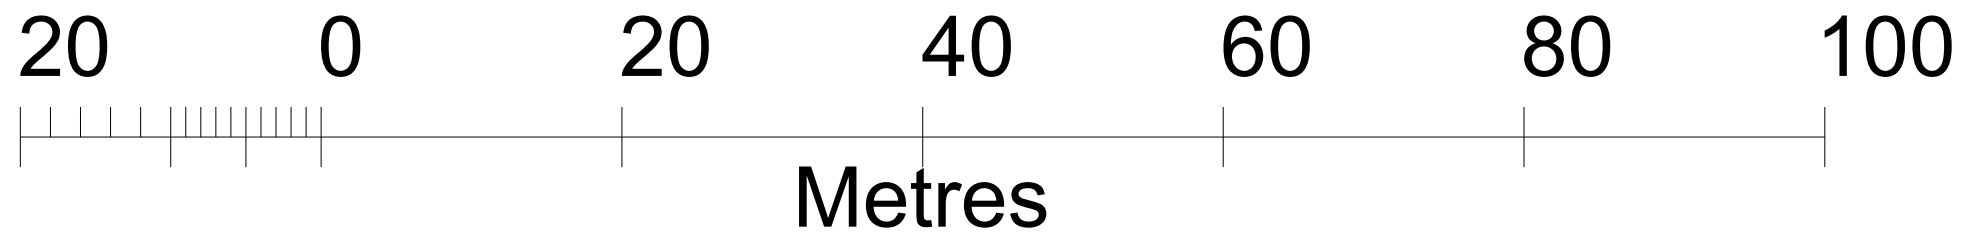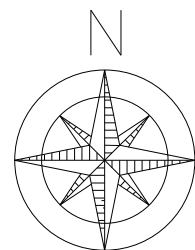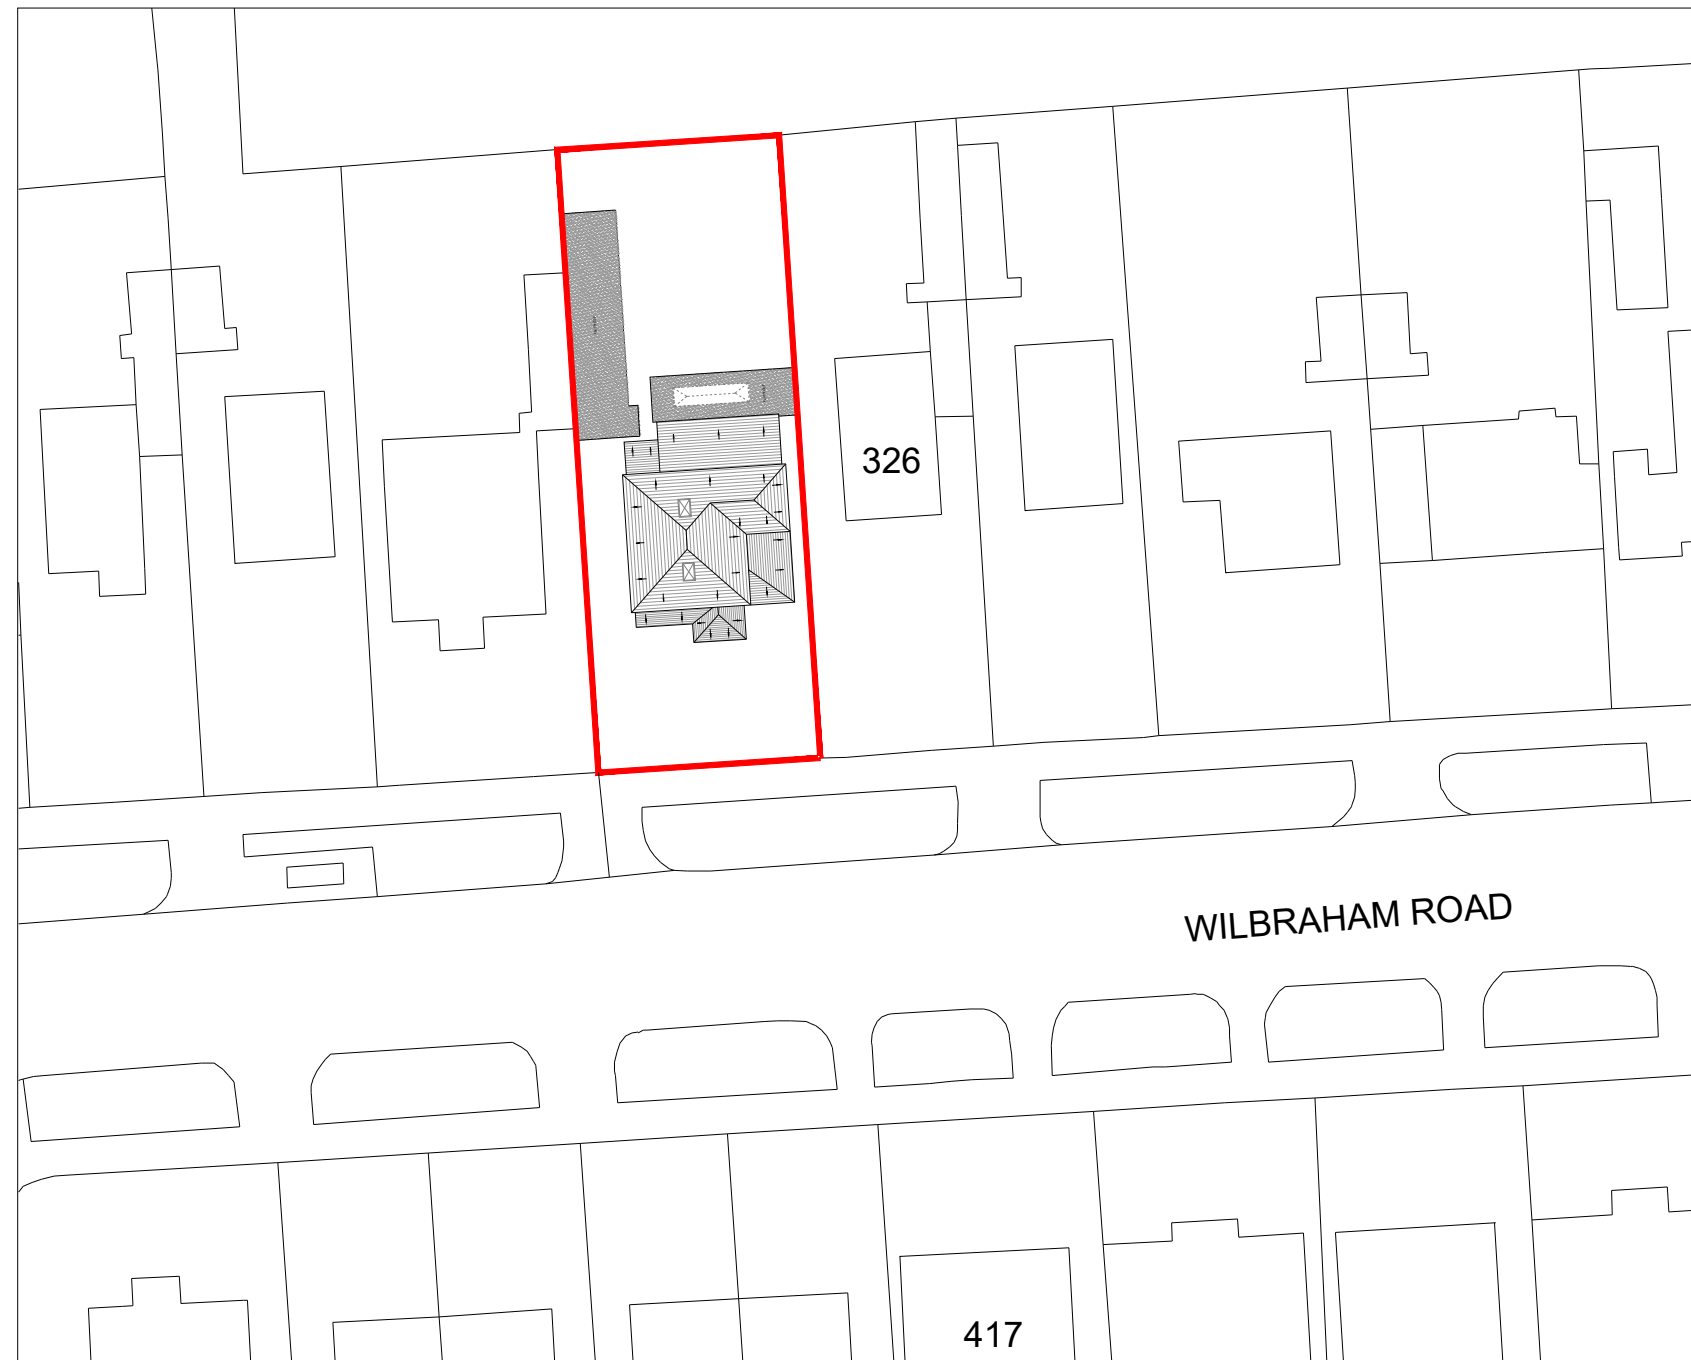

SCALE 1:500@A3

Project :
Proposed Rear Extension

Sheet Title :
Proposed Site Block Plan



Address :
328 Wilbraham Road
MANCHESTER
M21 0UX

Date : 25/04/25

Sheet no : 10

Applicant :

A 25.04.25 DA ISSUE GK
AMENDMENT BY

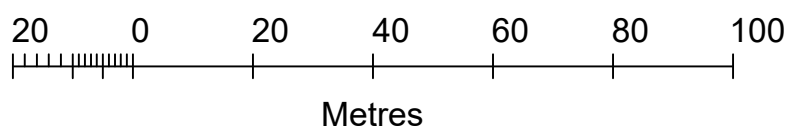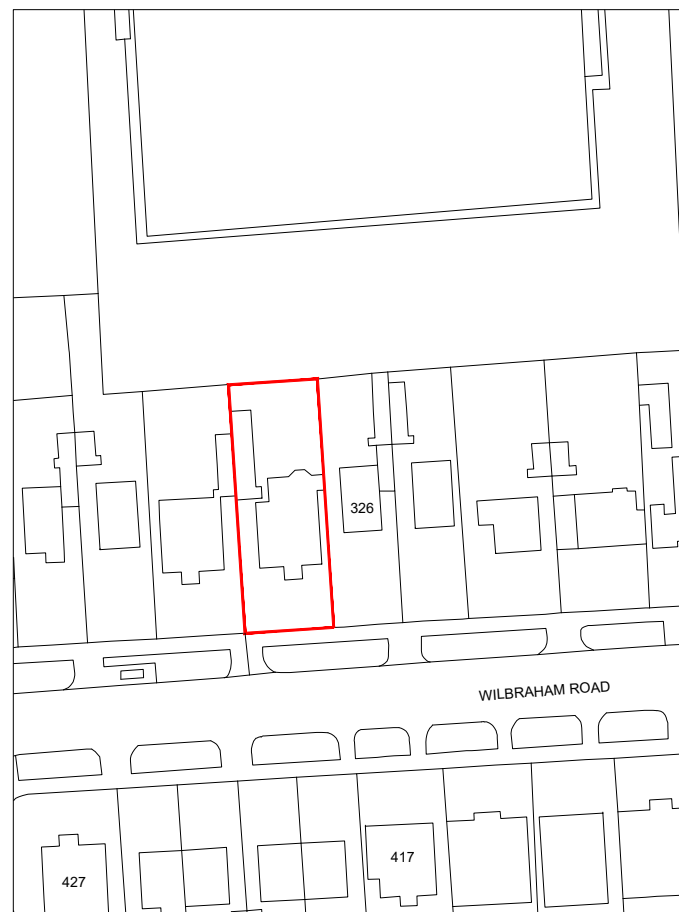

ADDRESS:

328 Wilbraham Road
MANCHESTER
M21 0UX

SCALE:

1:1250@A4



NORTH