



Contractors are not to scale dimensions from this drawing. Subject to site survey and all necessary consents. All dimensions to be checked by user and any discrepancies, errors or omissions to be reported to the designers before work commences. This drawing is to be read in conjunction with all other relevant materials.

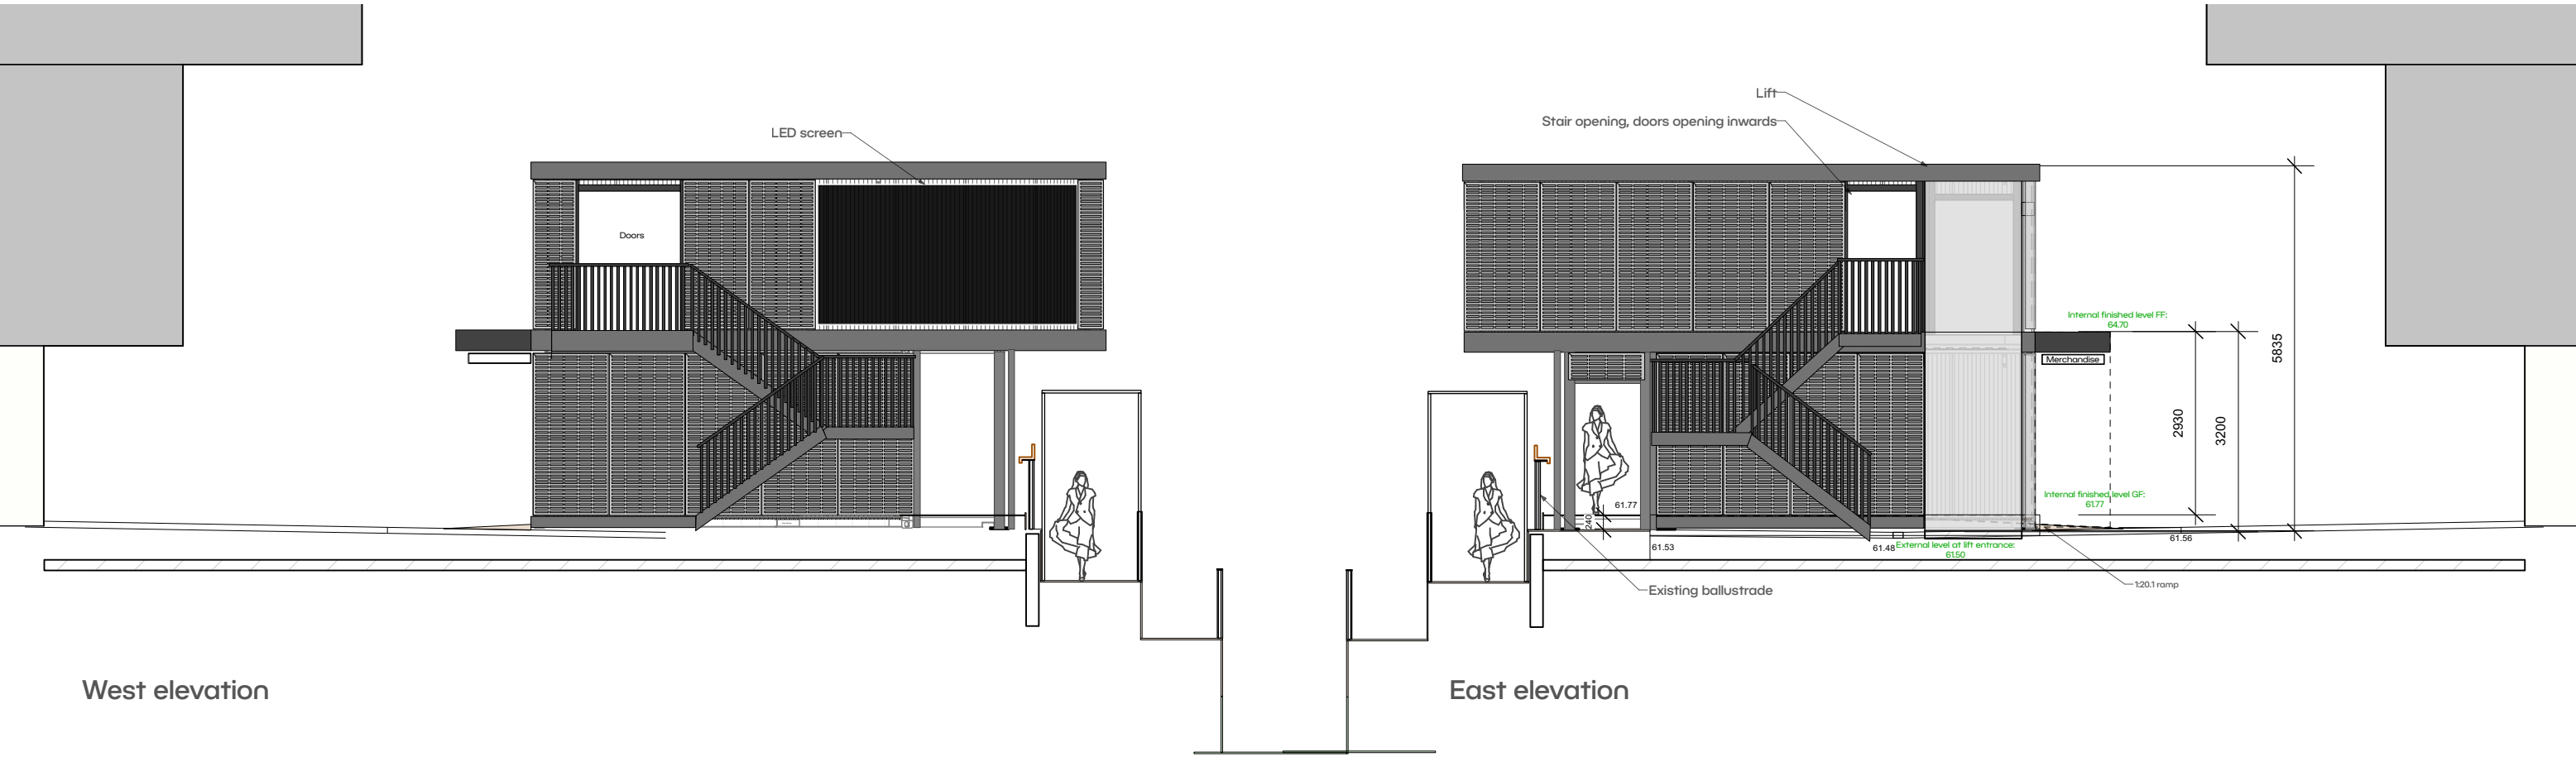

West elevation

East elevation

Toilet block elevations

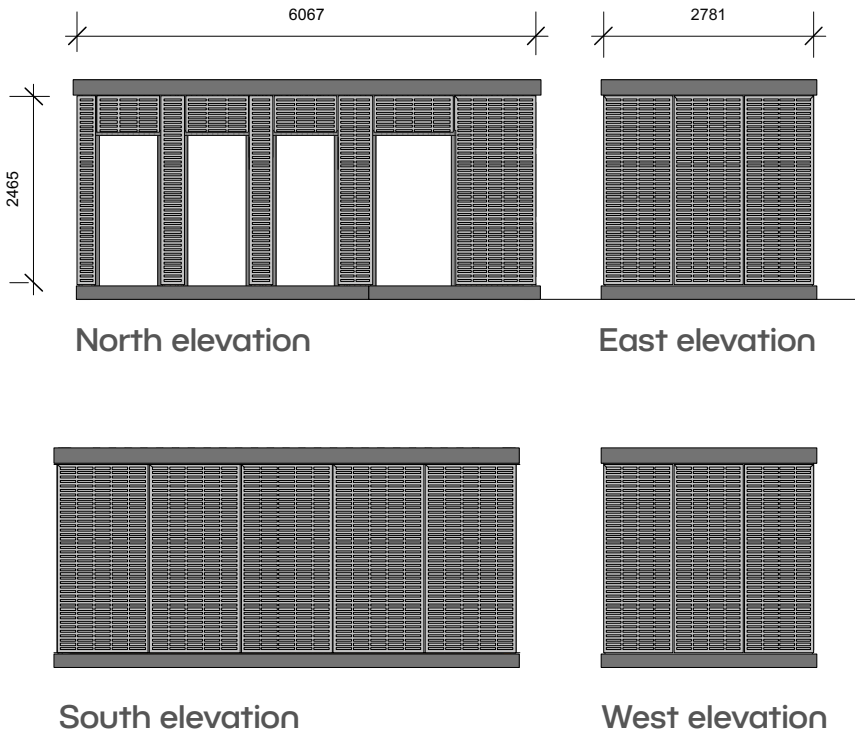

North elevation

East elevation

South elevation

West elevation

Rev.	Description:	By:	Date:
I	East stairs adjusted	GB	29.05.25
H	Door details adjusted	GB	12.05.25
G	LED details adjusted, door details updated	GB	09.05.25
F	Stair & ramp details adjusted	GB	01.05.25
E	Opening details adjusted	GB	27.04.25
D	Co-op side elevation adjusted, ramp details adjusted	GB	24.04.25



Status: FOR COMMENT		
Client: Co-op		
Site: Co-op live, Manchester		
Title: Coop external elevations, sheet 1		
Scale @ A3: 1:100	Date: 29.05.25	Drawn: GB
Job No: BGP040	Drawing No: BGP040-050	Revision: I