



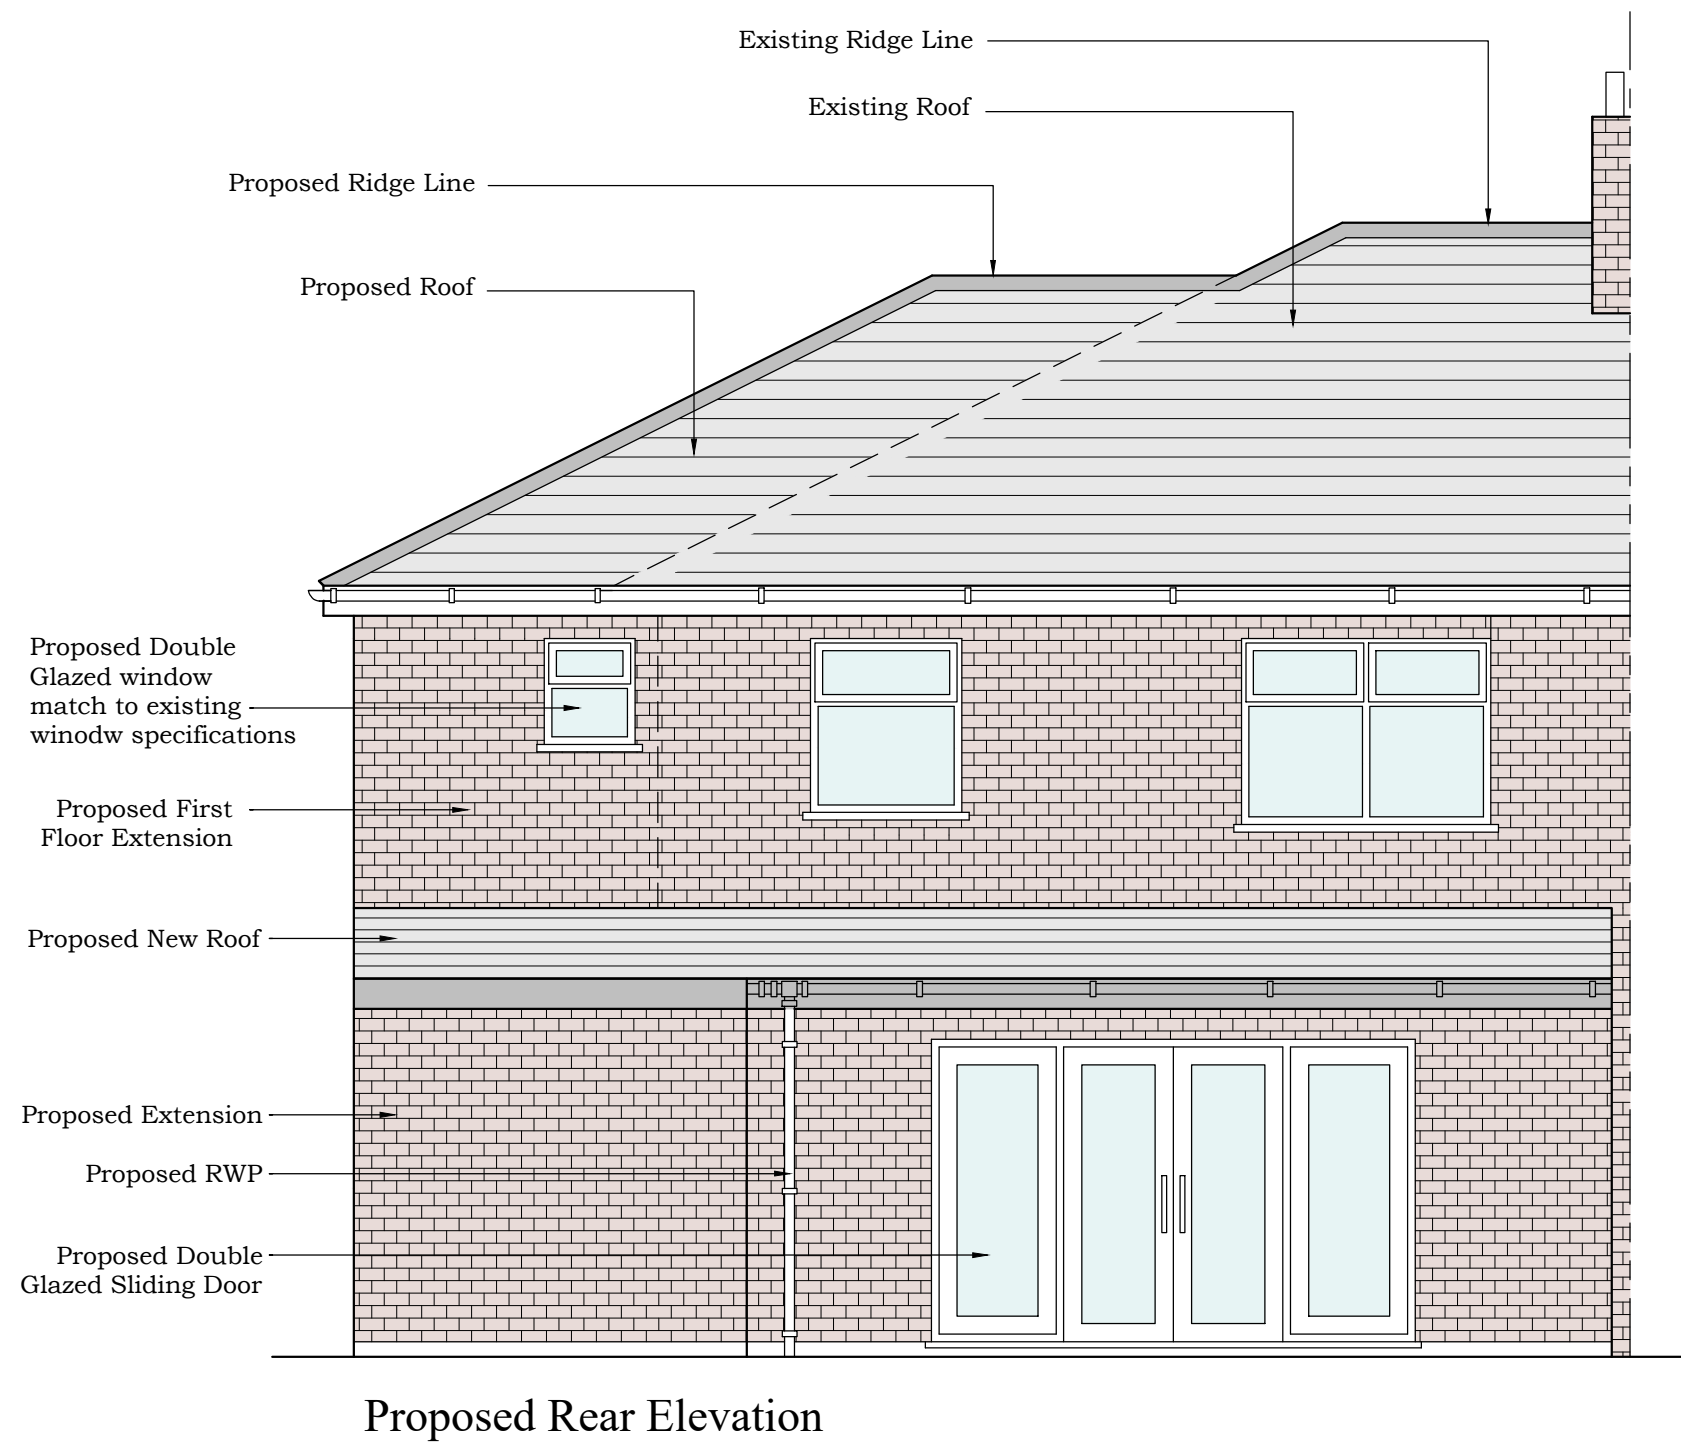

Scale 1:50

 

AFR STUDIO LIMITED
 173-A Dickeson Road, Longsight
 Manchester, M13 0YN

Project :
 118 Beresford Road Longsight,
 Manchester, M13 0TB

Drawing Title :		Drawing No. :	
Proposed Rear Elevation		DR-11	
Checked By :	Scale :	Date :	
Amjad Tahir	1:50@A3	24-01-2025	