


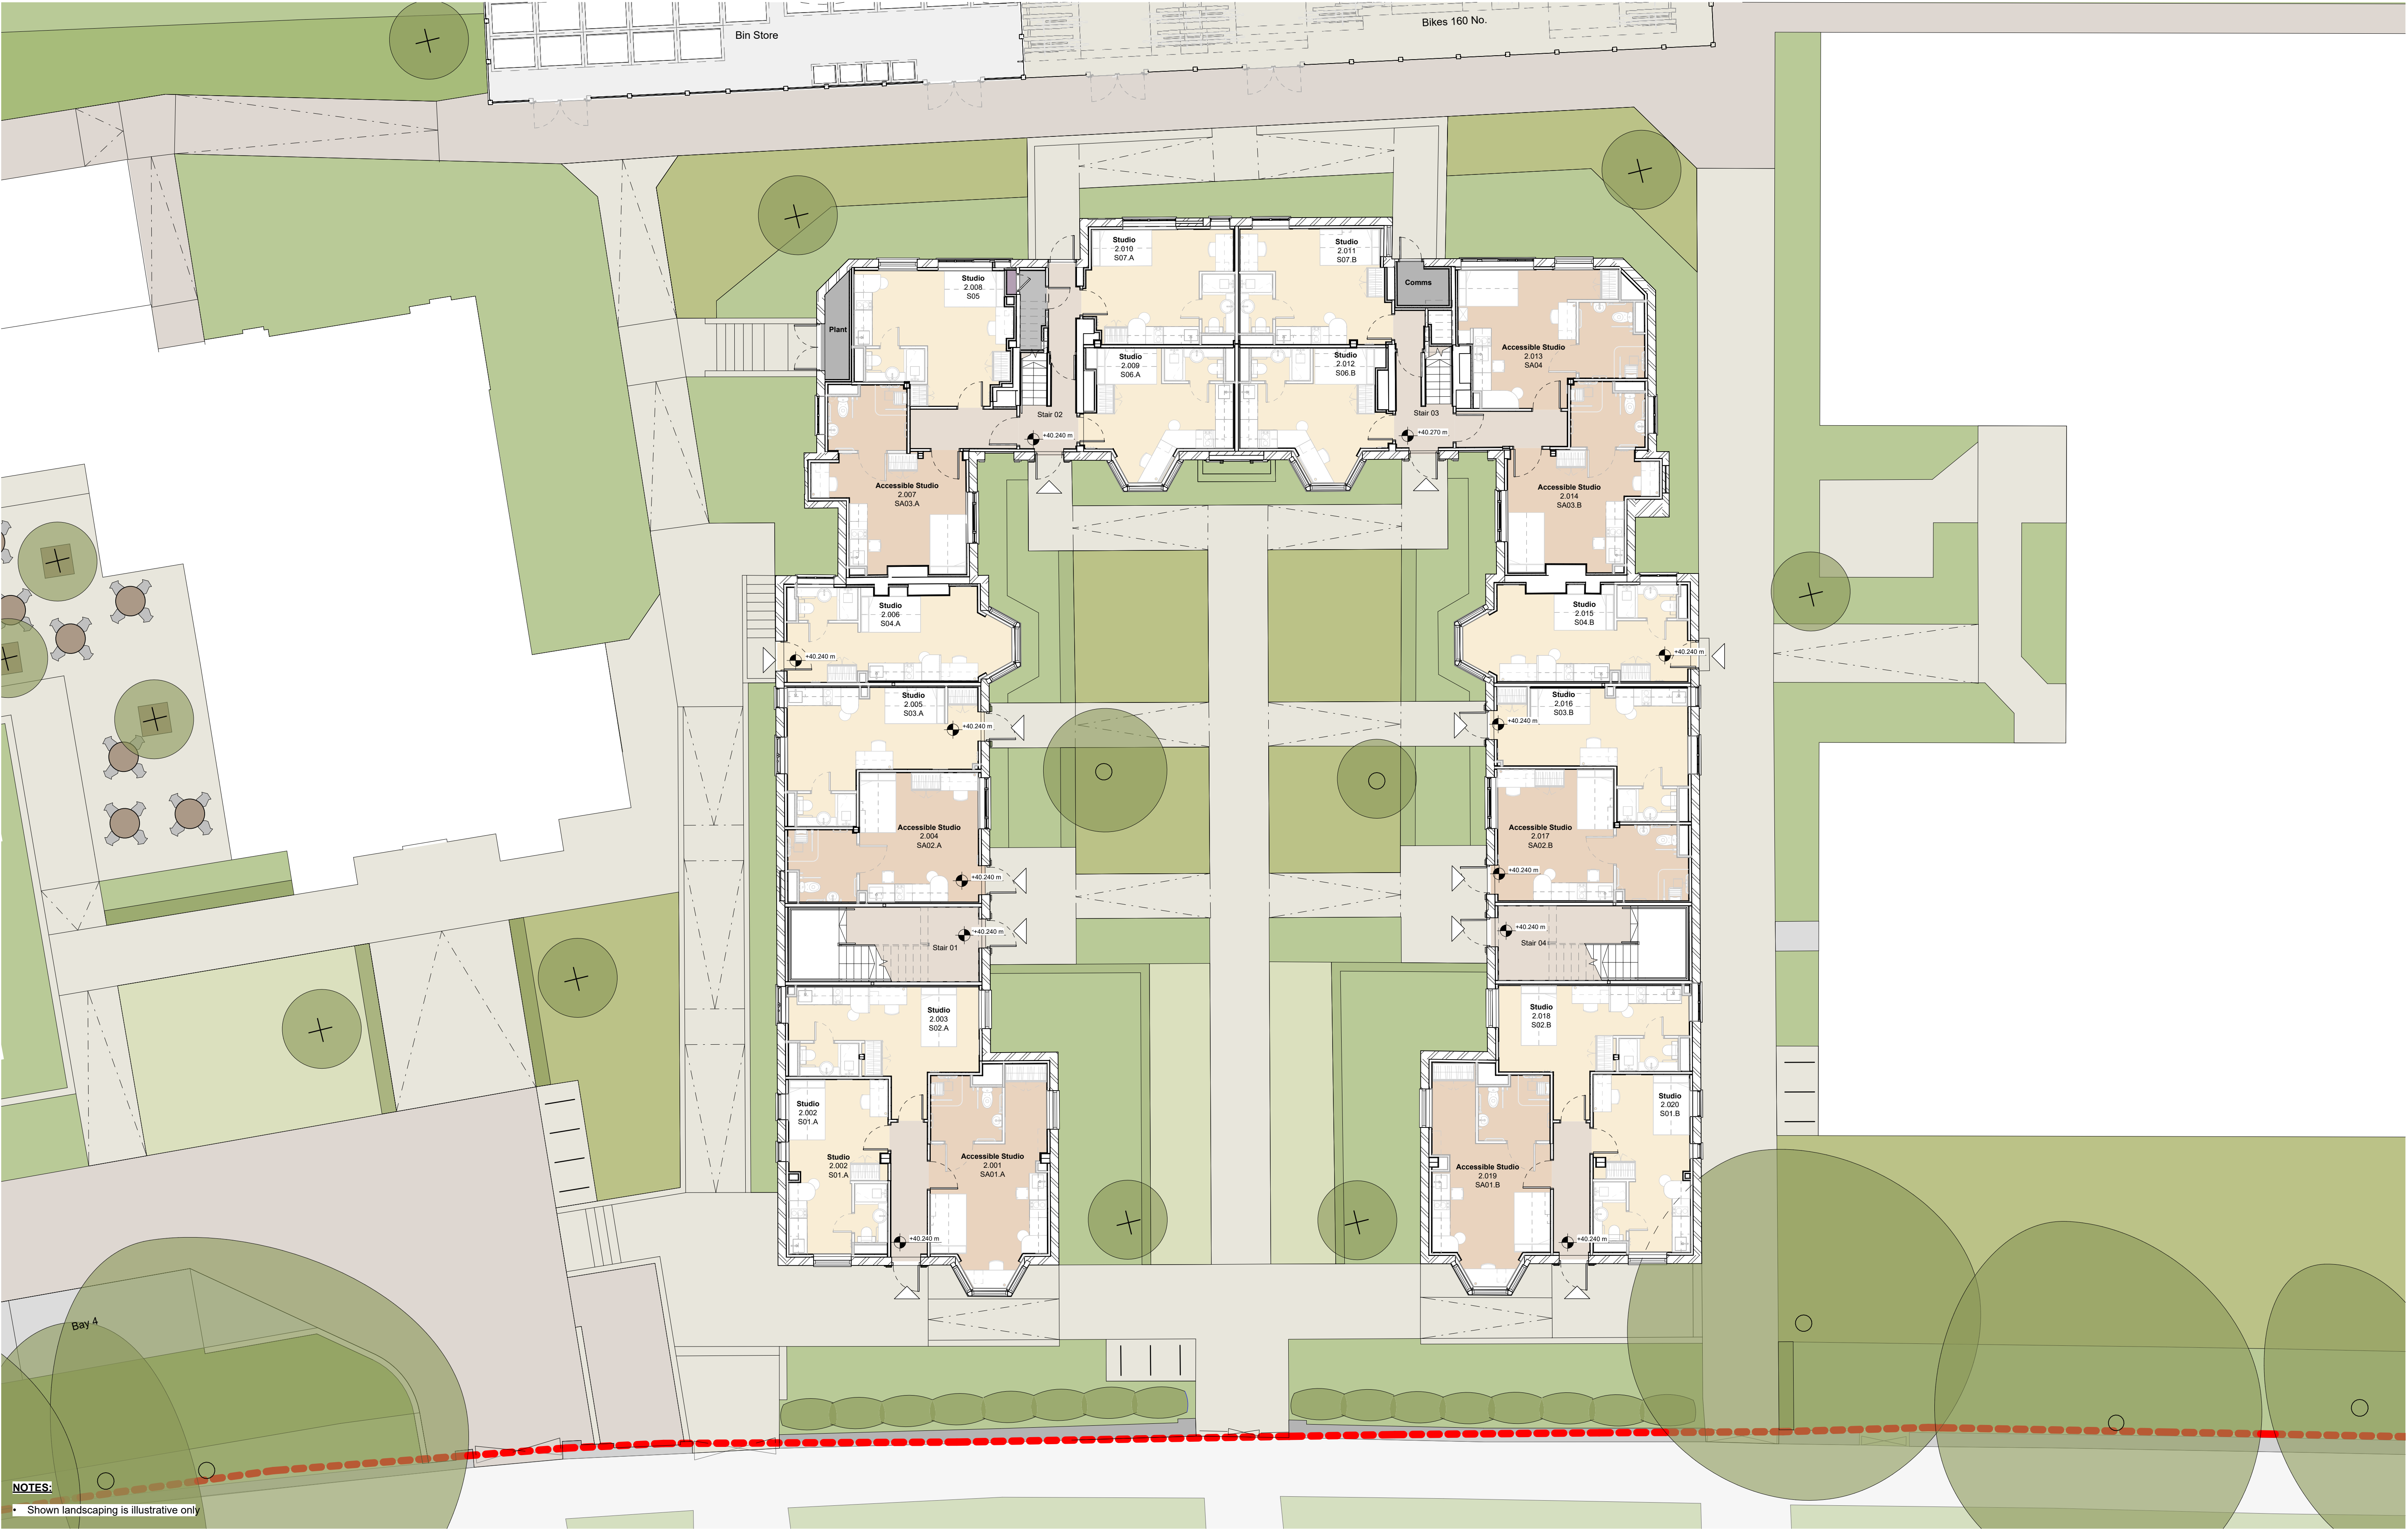

NOTES:

- Shown landscaping is illustrative only

This drawing is copyright
Do not scale off dimensions.

All dimensions to be checked on
site by contractor.

Contractor to report any dimensional
discrepancies, errors or omissions
prior to commencing on site.

Design Intent Note:

Information shown on this drawing, including any indicative configurations,
details and dimensions, represents design intent only. The Contractor is
responsible for the detailed design, buildability and performance of the Works.


Existing Information Note:

Existing information shown for Woodthorpe are based on 3D survey data
produced by Red Laser Scanning.


KEY:

- Accessible Studios
- Studio Bedrooms
- Plant
- Riser
- Main Entrance

NORTH

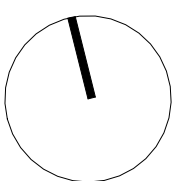

Rev	Date	Description
P01	2022-07-08	Planning Issue
P02	2024-11-08	NMA Issue

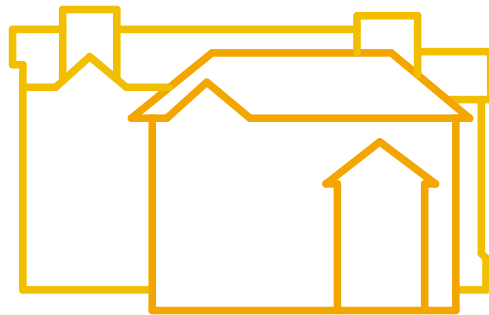

Project Title

St Gabriel's Manchester
1 Oxford Place

Status
PLANNING

Drawing Title

Woodthorpe
General Arrangement
Proposed Ground Floor Plan

Project No
10349

Scale

1 : 100 @ A1

10349-SHP-Z2-A-B5D8-G200-PL-00-001

Revision
P02

simpsonhaugh

Manchester
+44 (0)161 835 2345

London
+44 (0)20 7549 4000