




01 | Existing Shopfront - Elevation A
SCALE:1:50

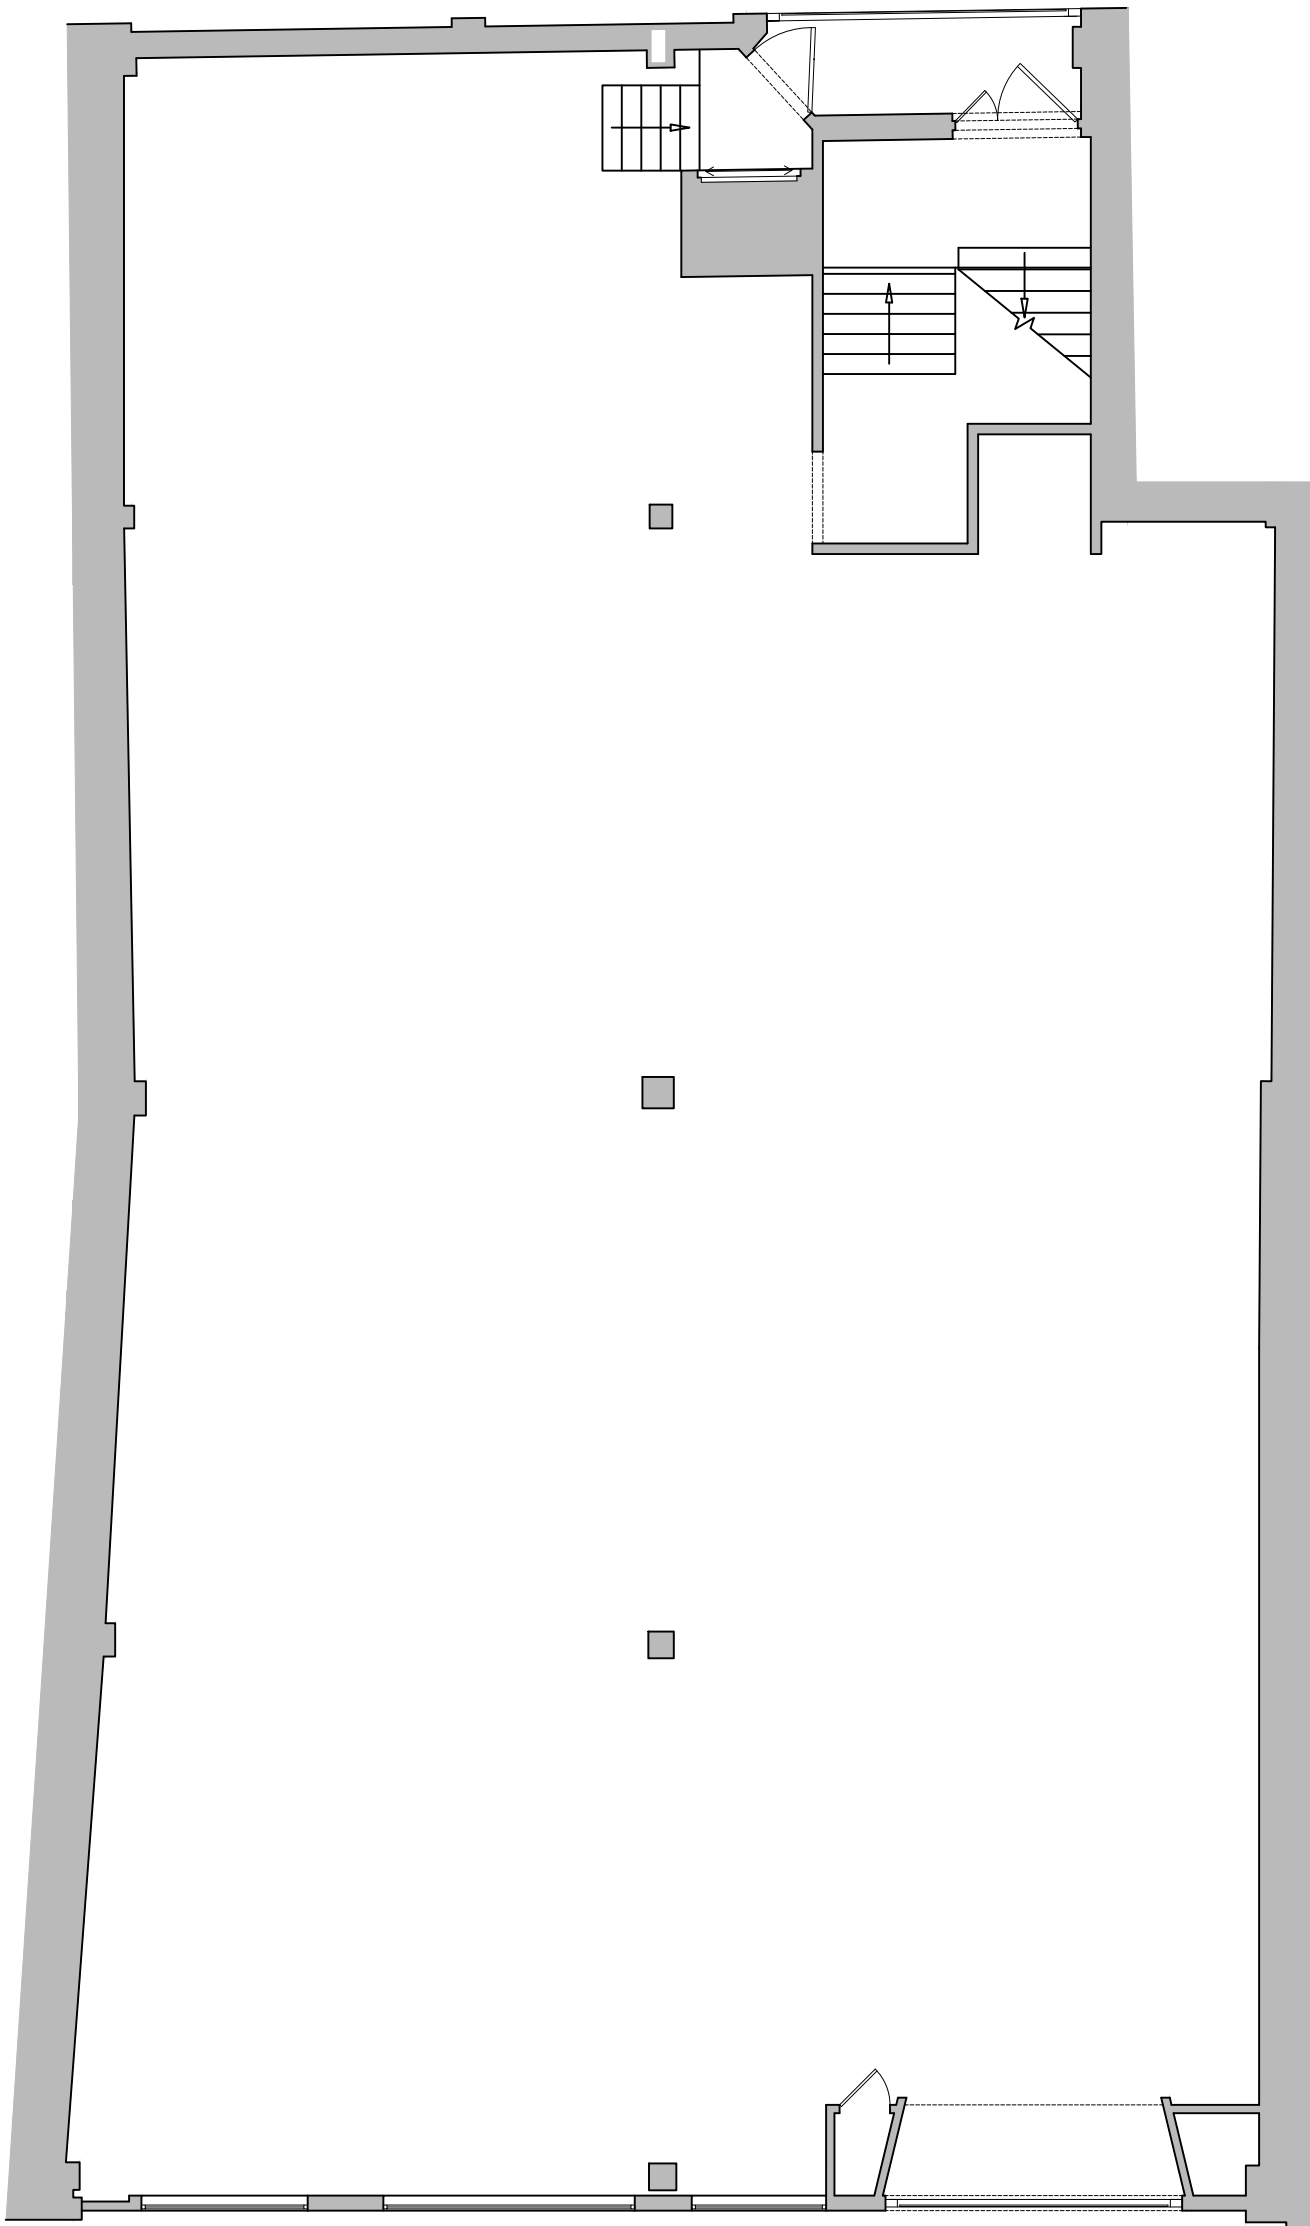

02 | KEY PLAN - Ground Floor
SCALE:1:100



03 | Existing Shopfront Condition
SCALE:NTS

GENERAL NOTES

All work to be carried out in strict accordance with the current Building Regulations and its latest amendments, and to the complete satisfaction of the Local Authorities Building Control.

Contractors are responsible for complying with all relevant BS etc., and check that Building Control and Environmental Health Departments are satisfied with the scope and content of all work on completion and obtain any necessary certificates.

All existing construction levels and dimensions to be checked prior to construction, especially where new construction levels and dimensions are to match existing.

All site dimensions and site levels must be checked on site.

This drawing must not be used for construction unless issued for construction.

This drawing should be read in conjunction with all relevant Engineer's and specialist drawings.

SCALE BAR	NORTH POINT
050010002500 SCALE: 1:50	

P02	27.02.25	Revised for planning - following councils comments	AT	BV
P01	17.02.25	Issued for planning	AT	BV
REV	DATE	DESCRIPTION	DR	CH

PLANNING

DB3

LONDON

First Floor, 20-25 Gashouse Yard, London, EC1A 4JT
T: 020 7689 1434 www.db3group.com



PROJECT
Adidas BCS Manchester
52-56 Market Street M11PW

TITLE
Existing Shopfront Elevation

CREATION DATE	SCALE @	DRN	CHK	APP	SUIT
February 2025	1:50	AT	BV	SW	S3

SHEET NO.	REVISION
18186 - DB3 - B01 - ZZ - DR - A - 90003	P02

© COPYRIGHT: ALL RIGHTS RESERVED.
THIS DRAWING MUST BE USED IN CONJUNCTION WITH ALL OTHER RELEVANT DRAWINGS AND INFORMATION.
ANY DISCREPANCIES MUST BE REPORTED TO DB3 IMMEDIATELY.
THIS DRAWING (OR INFORMATION) MUST NOT BE USED FOR CONSTRUCTION UNLESS EXPRESSLY ISSUED FOR CONSTRUCTION.

DO NOT SCALE FROM THIS DRAWING. WORK ONLY TO THE PRINTED DIMENSIONS.