


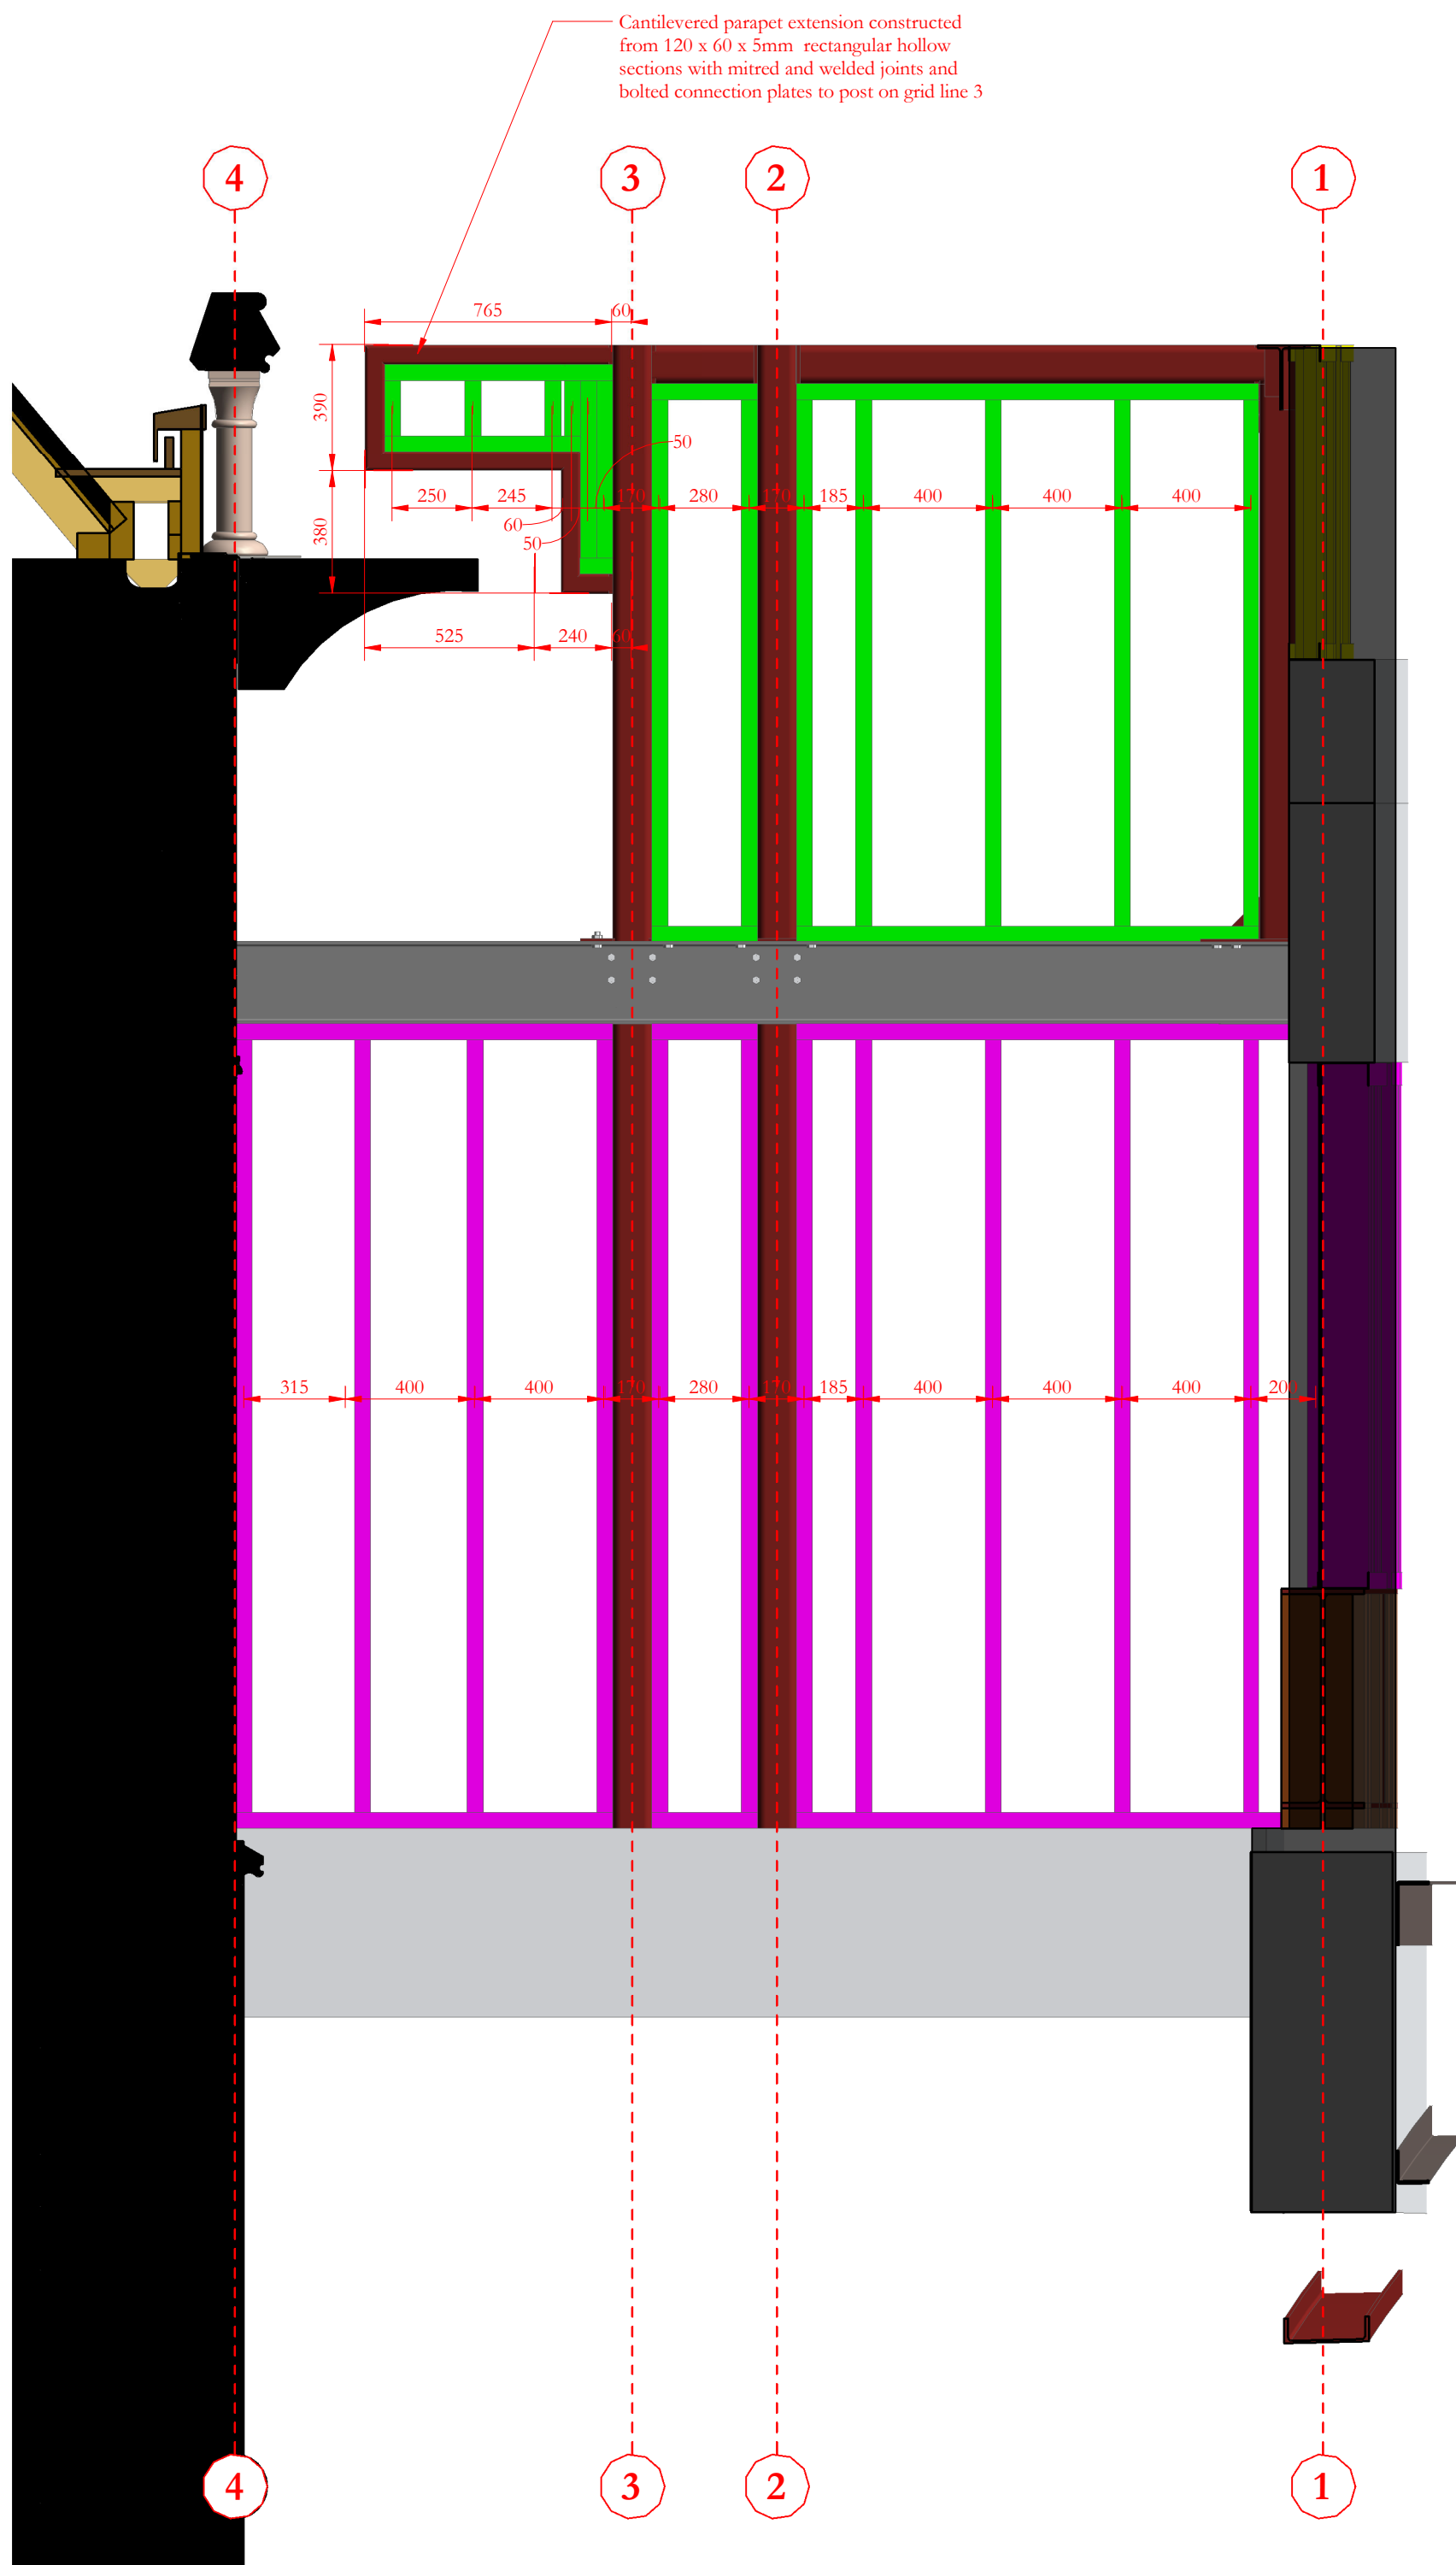


North East light well West elevation



North East light well North elevation



North West light well North elevation

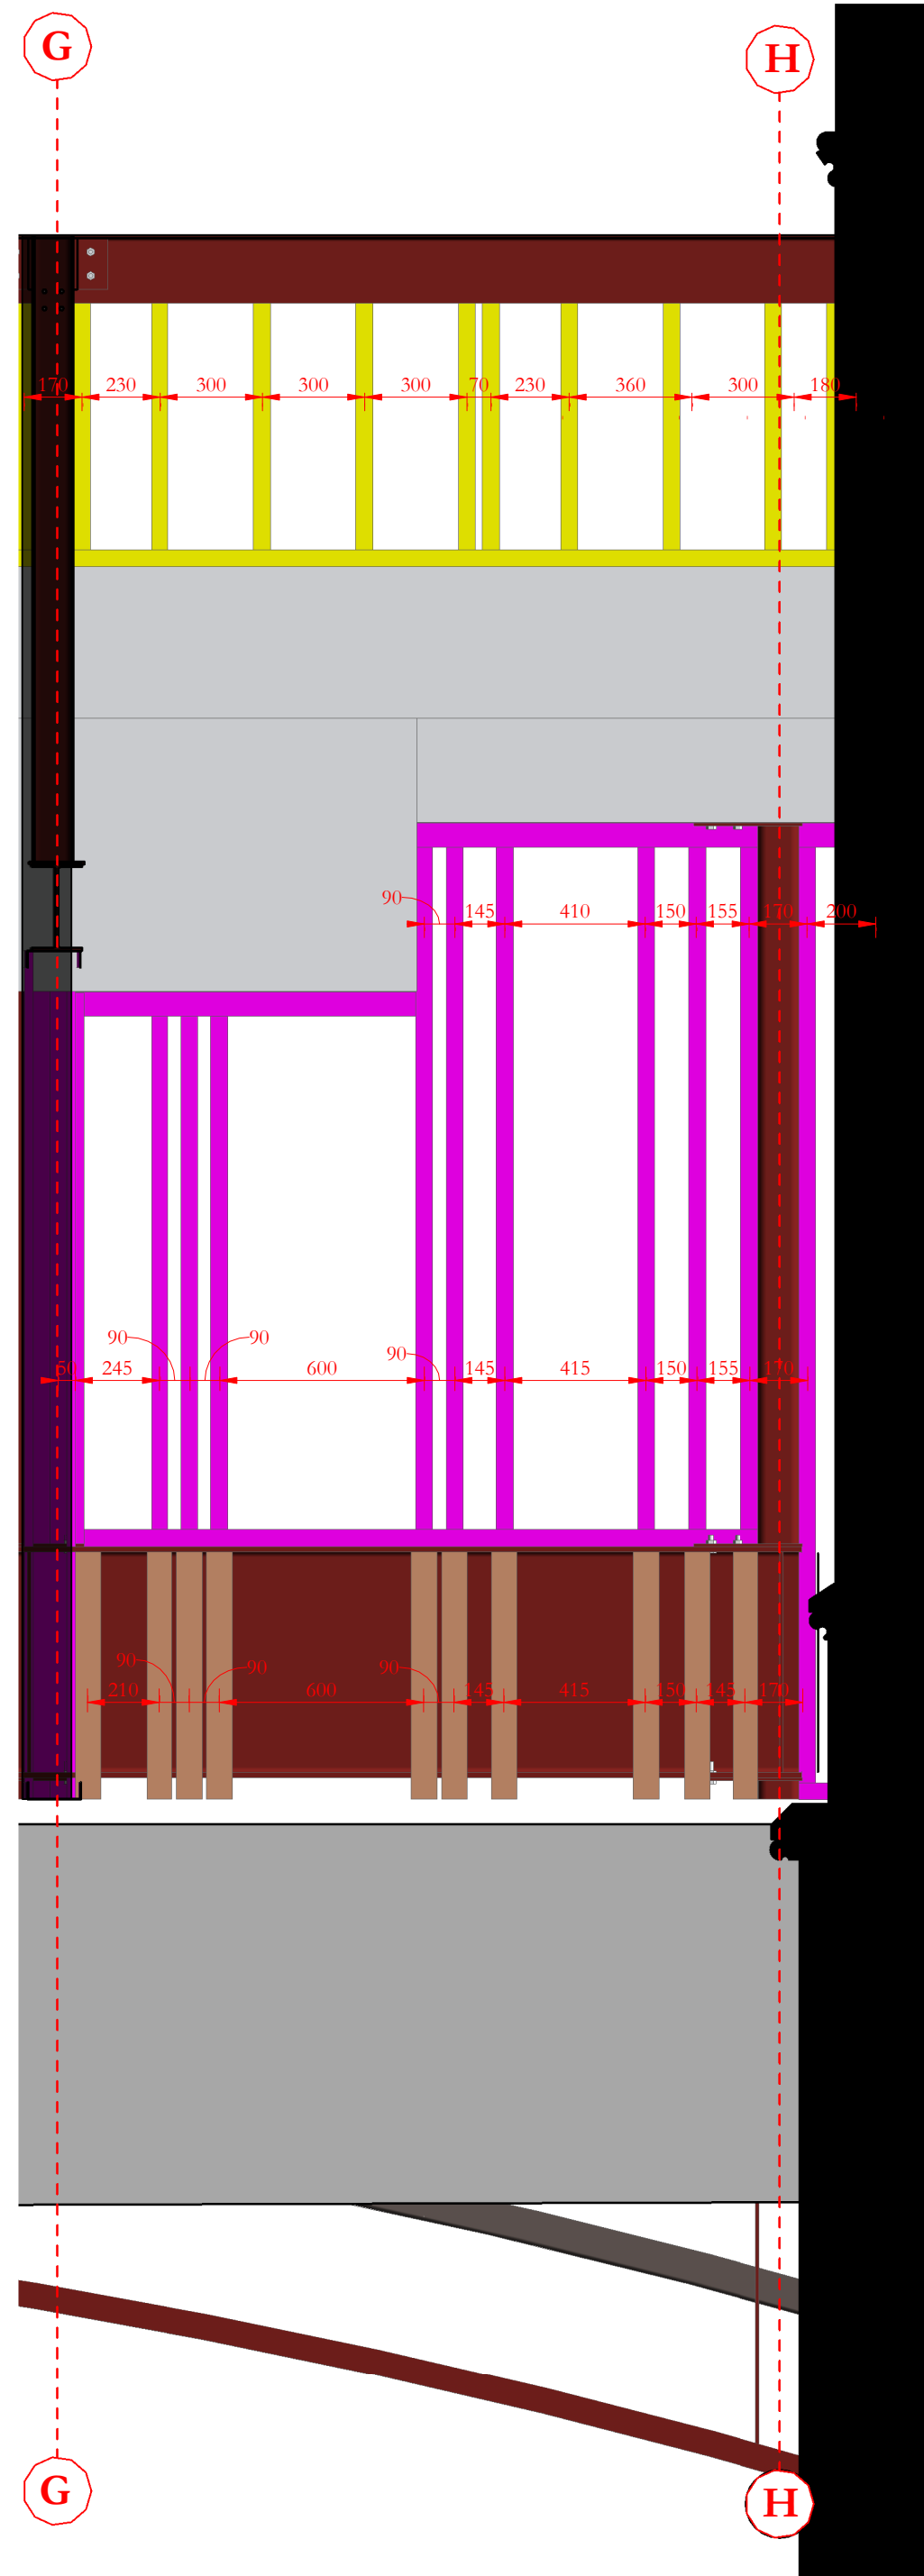


North West light well East elevation

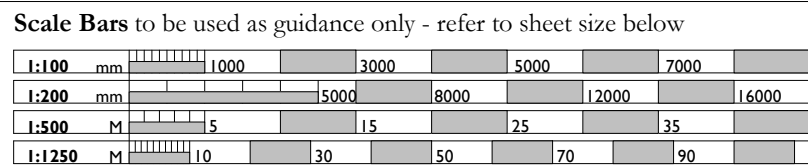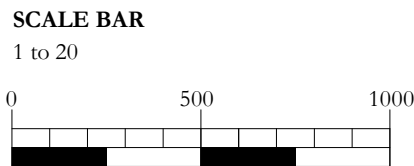

Notes:
Drawings are based on survey data and may not accurately represent what is physically present.
Do not scale from this drawing. All dimensions are to be verified on site before proceeding with the work.
All dimensions are in millimeters unless noted otherwise.
Purcell shall be notified in writing of any discrepancies.

Key plan

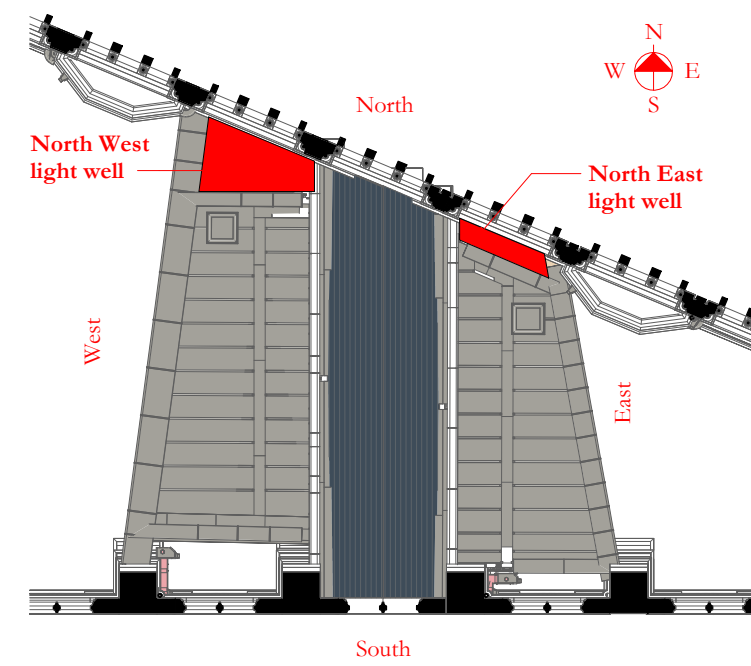

Wall tie and Metsec key

WT01	50mm YPV Ancon wall tie as NBS F30.238.	WT02	75mm YPV Ancon wall tie as NBS F30.238.
WT03	100mm YPV Ancon wall tie as NBS F30.238.	WT04	200mm YPV Ancon wall tie as NBS F30.238.
DW	Stainless steel dowel as NBS clause F30.272.		
	150M15 Metsec SFS Stud as NBS clause K11.797.		90M15 Metsec SFS Stud as NBS clause K11.797.
	100M15 Metsec SFS Stud as NBS clause K11.797.		75mm wide timber nogging depth to suit web of beam.

Revision 03: Notes for size of sections forming cantilevered parapet infill sections on east side of grid line 3 and west side of grid line 6 corrected to 120 x 60 x 5 (previously incorrectly noted as 120 x 120 x 5 but modelled/drawn as 120 x 60 x 5)

Revision 02: Cantilevered parapet infill sections added on east side of grid line 3 and west side of grid line 6. Metsec setting out adjusted following further site surveys. Timber battens shown fixed to walls to support sheathing board. Timber noggins added to support sheathing board in steel beam zone

Revision 01: Wall ties and dowels omitted

03	10/03/2025	JC	GR	See note in revision cloud
02	24/02/2025	GR	JRC	See note in revision cloud
01	15/07/2022	JC	KM	See note in revision cloud
-	28/08/2020	GR	TK	First issue
ISSUE	DATE	APPROVED	DRAWN	DESCRIPTION

OUR TOWN HALL PROJECT

PURCELL

Project Office, Town Hall, MANCHESTER M60 2L1
+44 (0) 7970 097 432
www.purcelluk.com

PROJECT STATUS	RIBA STAGE 5
CLIENT	MANCHESTER CITY COUNCIL
PROJECT	OUR TOWN HALL
DRAWING TITLE	Link bridge extension north elevation metsec setting out
SIZE & SCALE	A1:As indicated
DRAWING STATUS	S4 Construction
JOB NUMBER	236959
DRAWING NO.	OTH-PUR-EX-ZZ-DWG-A-7339 03
REV	