



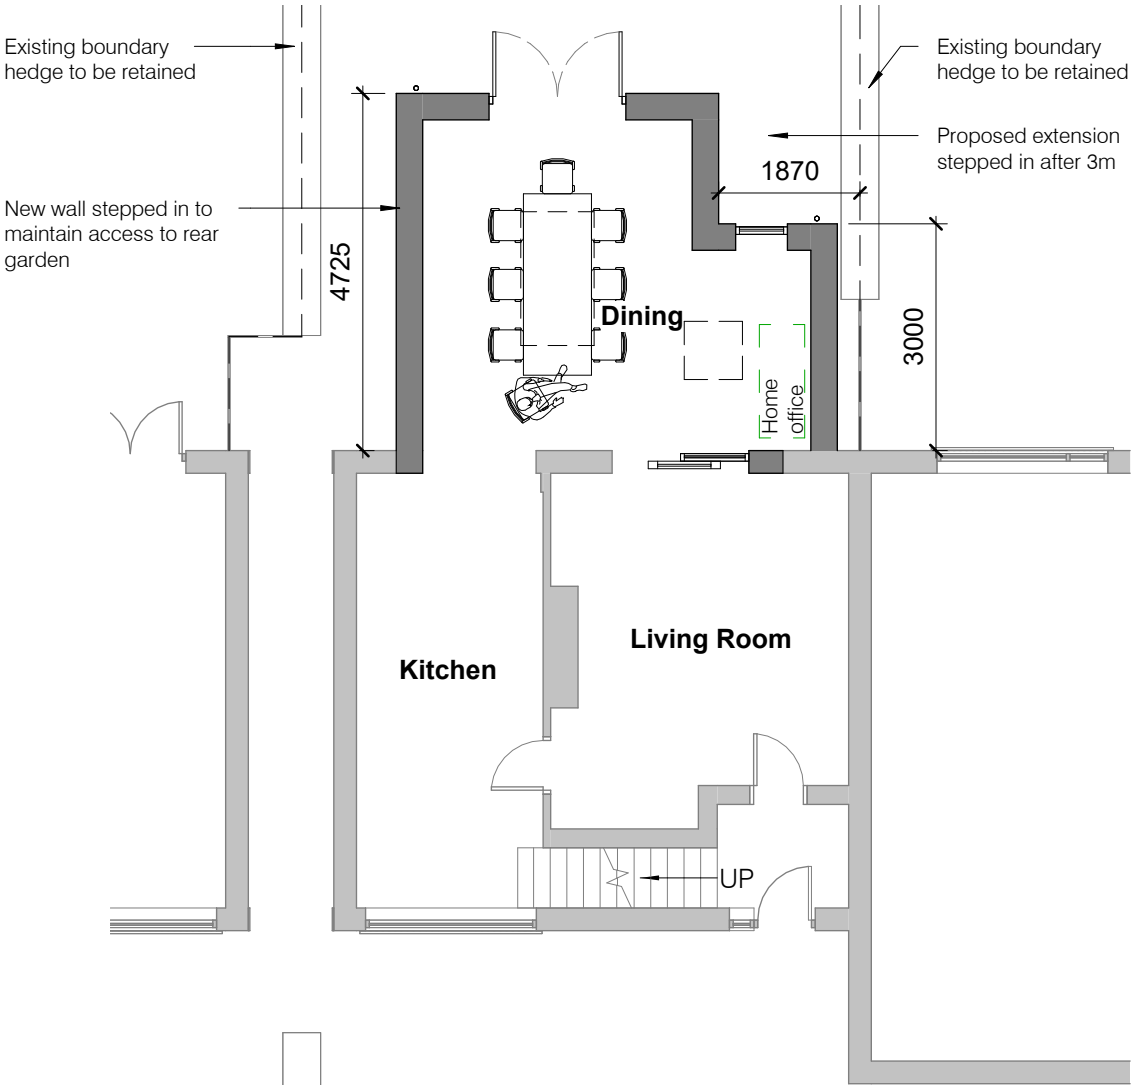


Proposed Ground Floor Plan

Scale: 1 : 100

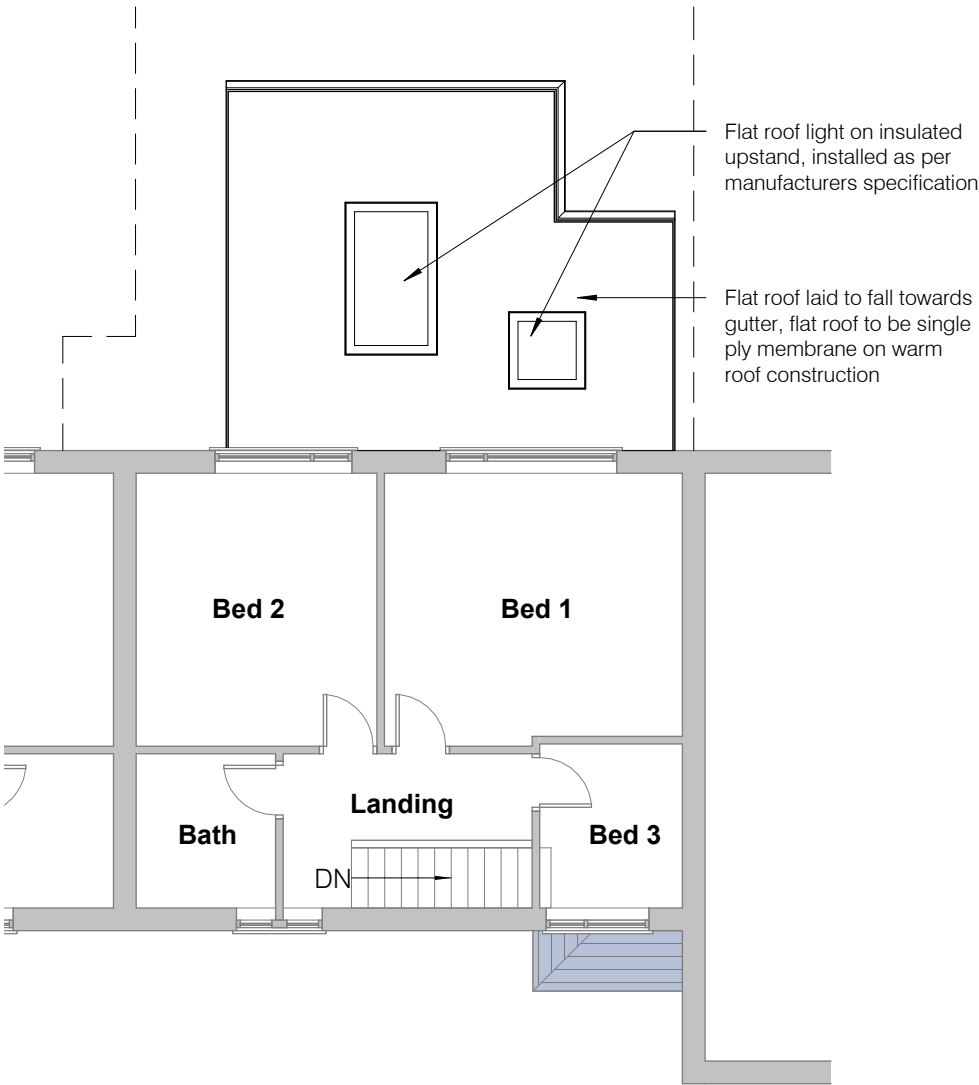

Proposed First Floor Plan

Scale: 1 : 100

 

PROJECT INFORMATION:
Proposed Single Storey Rear
Extension
47 Hardcastle Avenue,
Manchester
M21 7LJ

PROJECT REF:
25005

DRAWING TITLE:
Proposed Floor Plans

MODEL REF & VERSION:

CLIENT:
Mr & Mrs Scott

CLIENT REF:

STATUS CODE:
S0

PURPOSE OF ISSUE:
Work in Progress

REFERENCING SHEET:
10-002

SCALE @A3

1 : 100

A	Issued for Planning	03/06/2025	RW	RW			
-	Initial Issue	20/05/2025	RW	RW			
Rev.	Description	Date	By	App. By			
ORIGINAL BY: RW							
INITIAL ISSUE: 04/10/25		APPROVED BY: Approver					
DRAWING NUMBER:							
PROJECT ID	ORIGINATOR	ZONE	LEVEL	TYPE	ROLE	NUMBER	REV.
25005-	RWD	- ZZ	- XX	- DR	- A	- 10-002	A
PLOT DATE: 03/06/2025 17:35:01		03/06/2025			LAST ISSUE DATE:		

R WATSON DESIGN SERVICES LTD.
CHARTERED ARCHITECTURAL TECHNOLOGIST

e: info@rwdsltd.com m: 07841 592534
@: www.rwdsltd.com
28 Eaton Lane | Davenham | Northwich | Cheshire | CW9 8JL