





Front Elevation
1 : 100

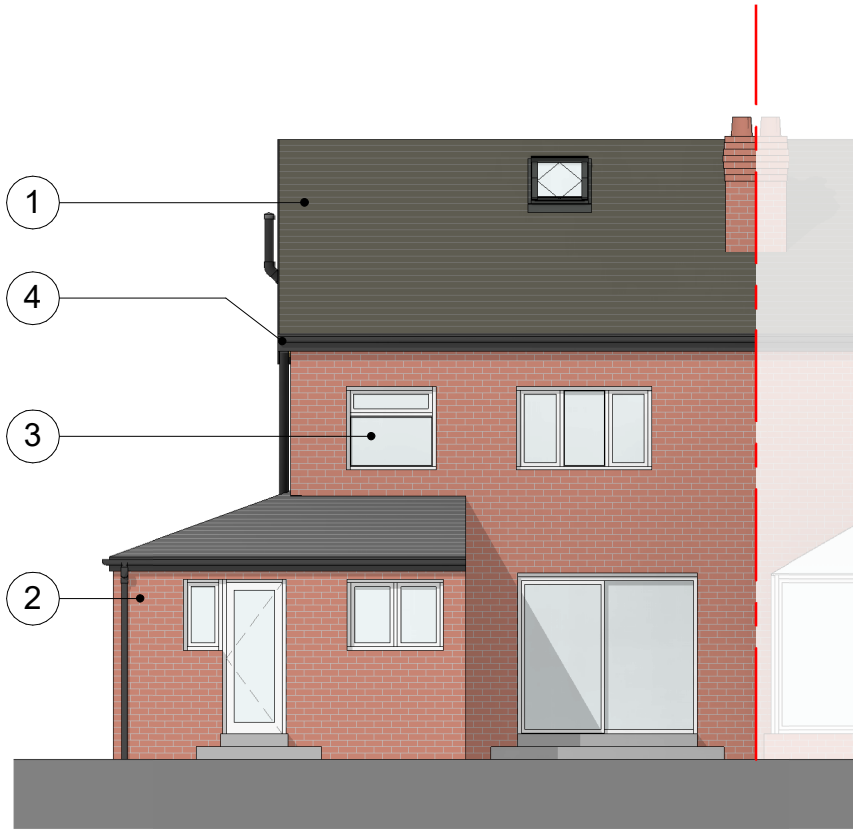

Rear Elevation
1 : 100



Side Elevation
1 : 100

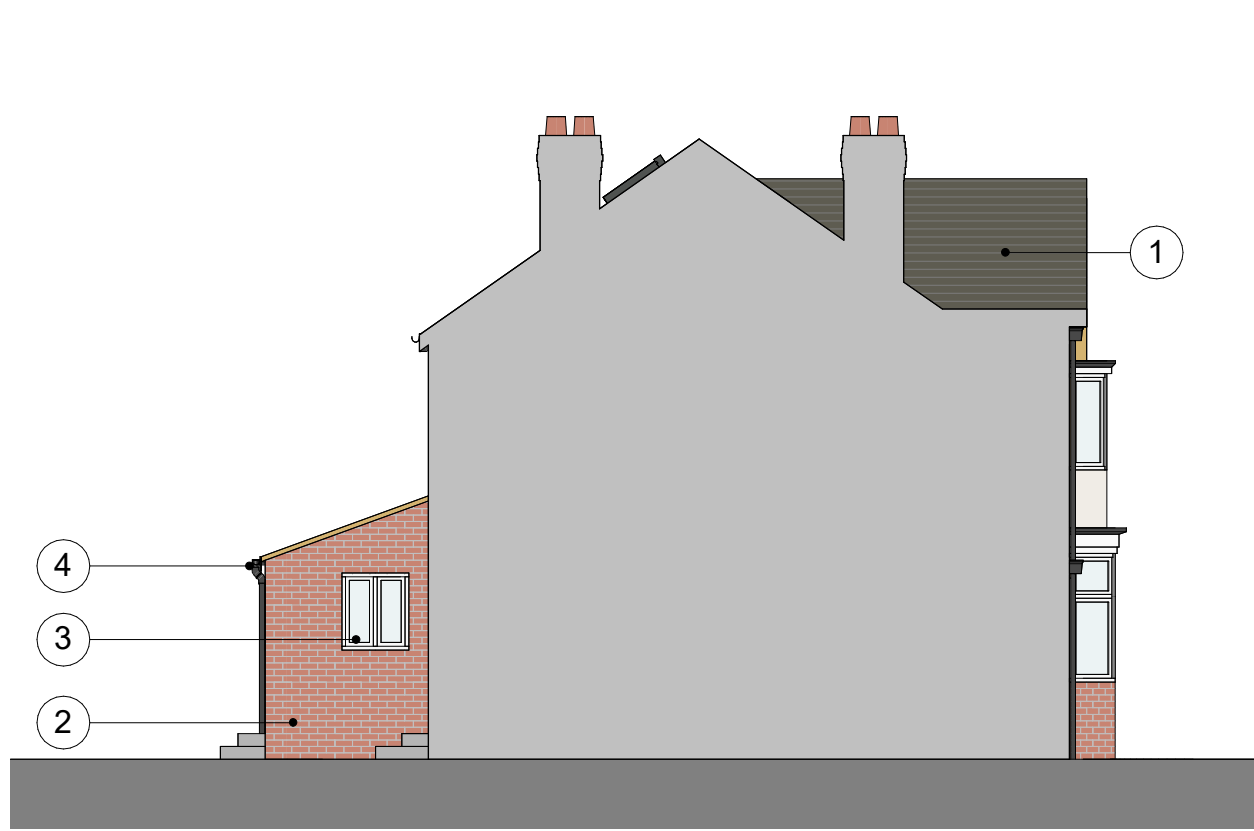

Part Side Elevation
1 : 100




Existing Section
1 : 100


1:5	mm	0	50	100	150	200	250
1:10	mm	0	100	200	300	400	500
1:20	mm	0	200	400	600	800	1000
1:50	mm	0	500	1000	1500	2000	2500

The Contractor is to check all dimensions and conditions on site before commencing. This drawing remains the copyright of Reid Design Limited


Materials	
1	Clay Roof Tiles
2	Facing Brickwork
3	White UPVC
4	UPVC Rainwater Goods
5	Render

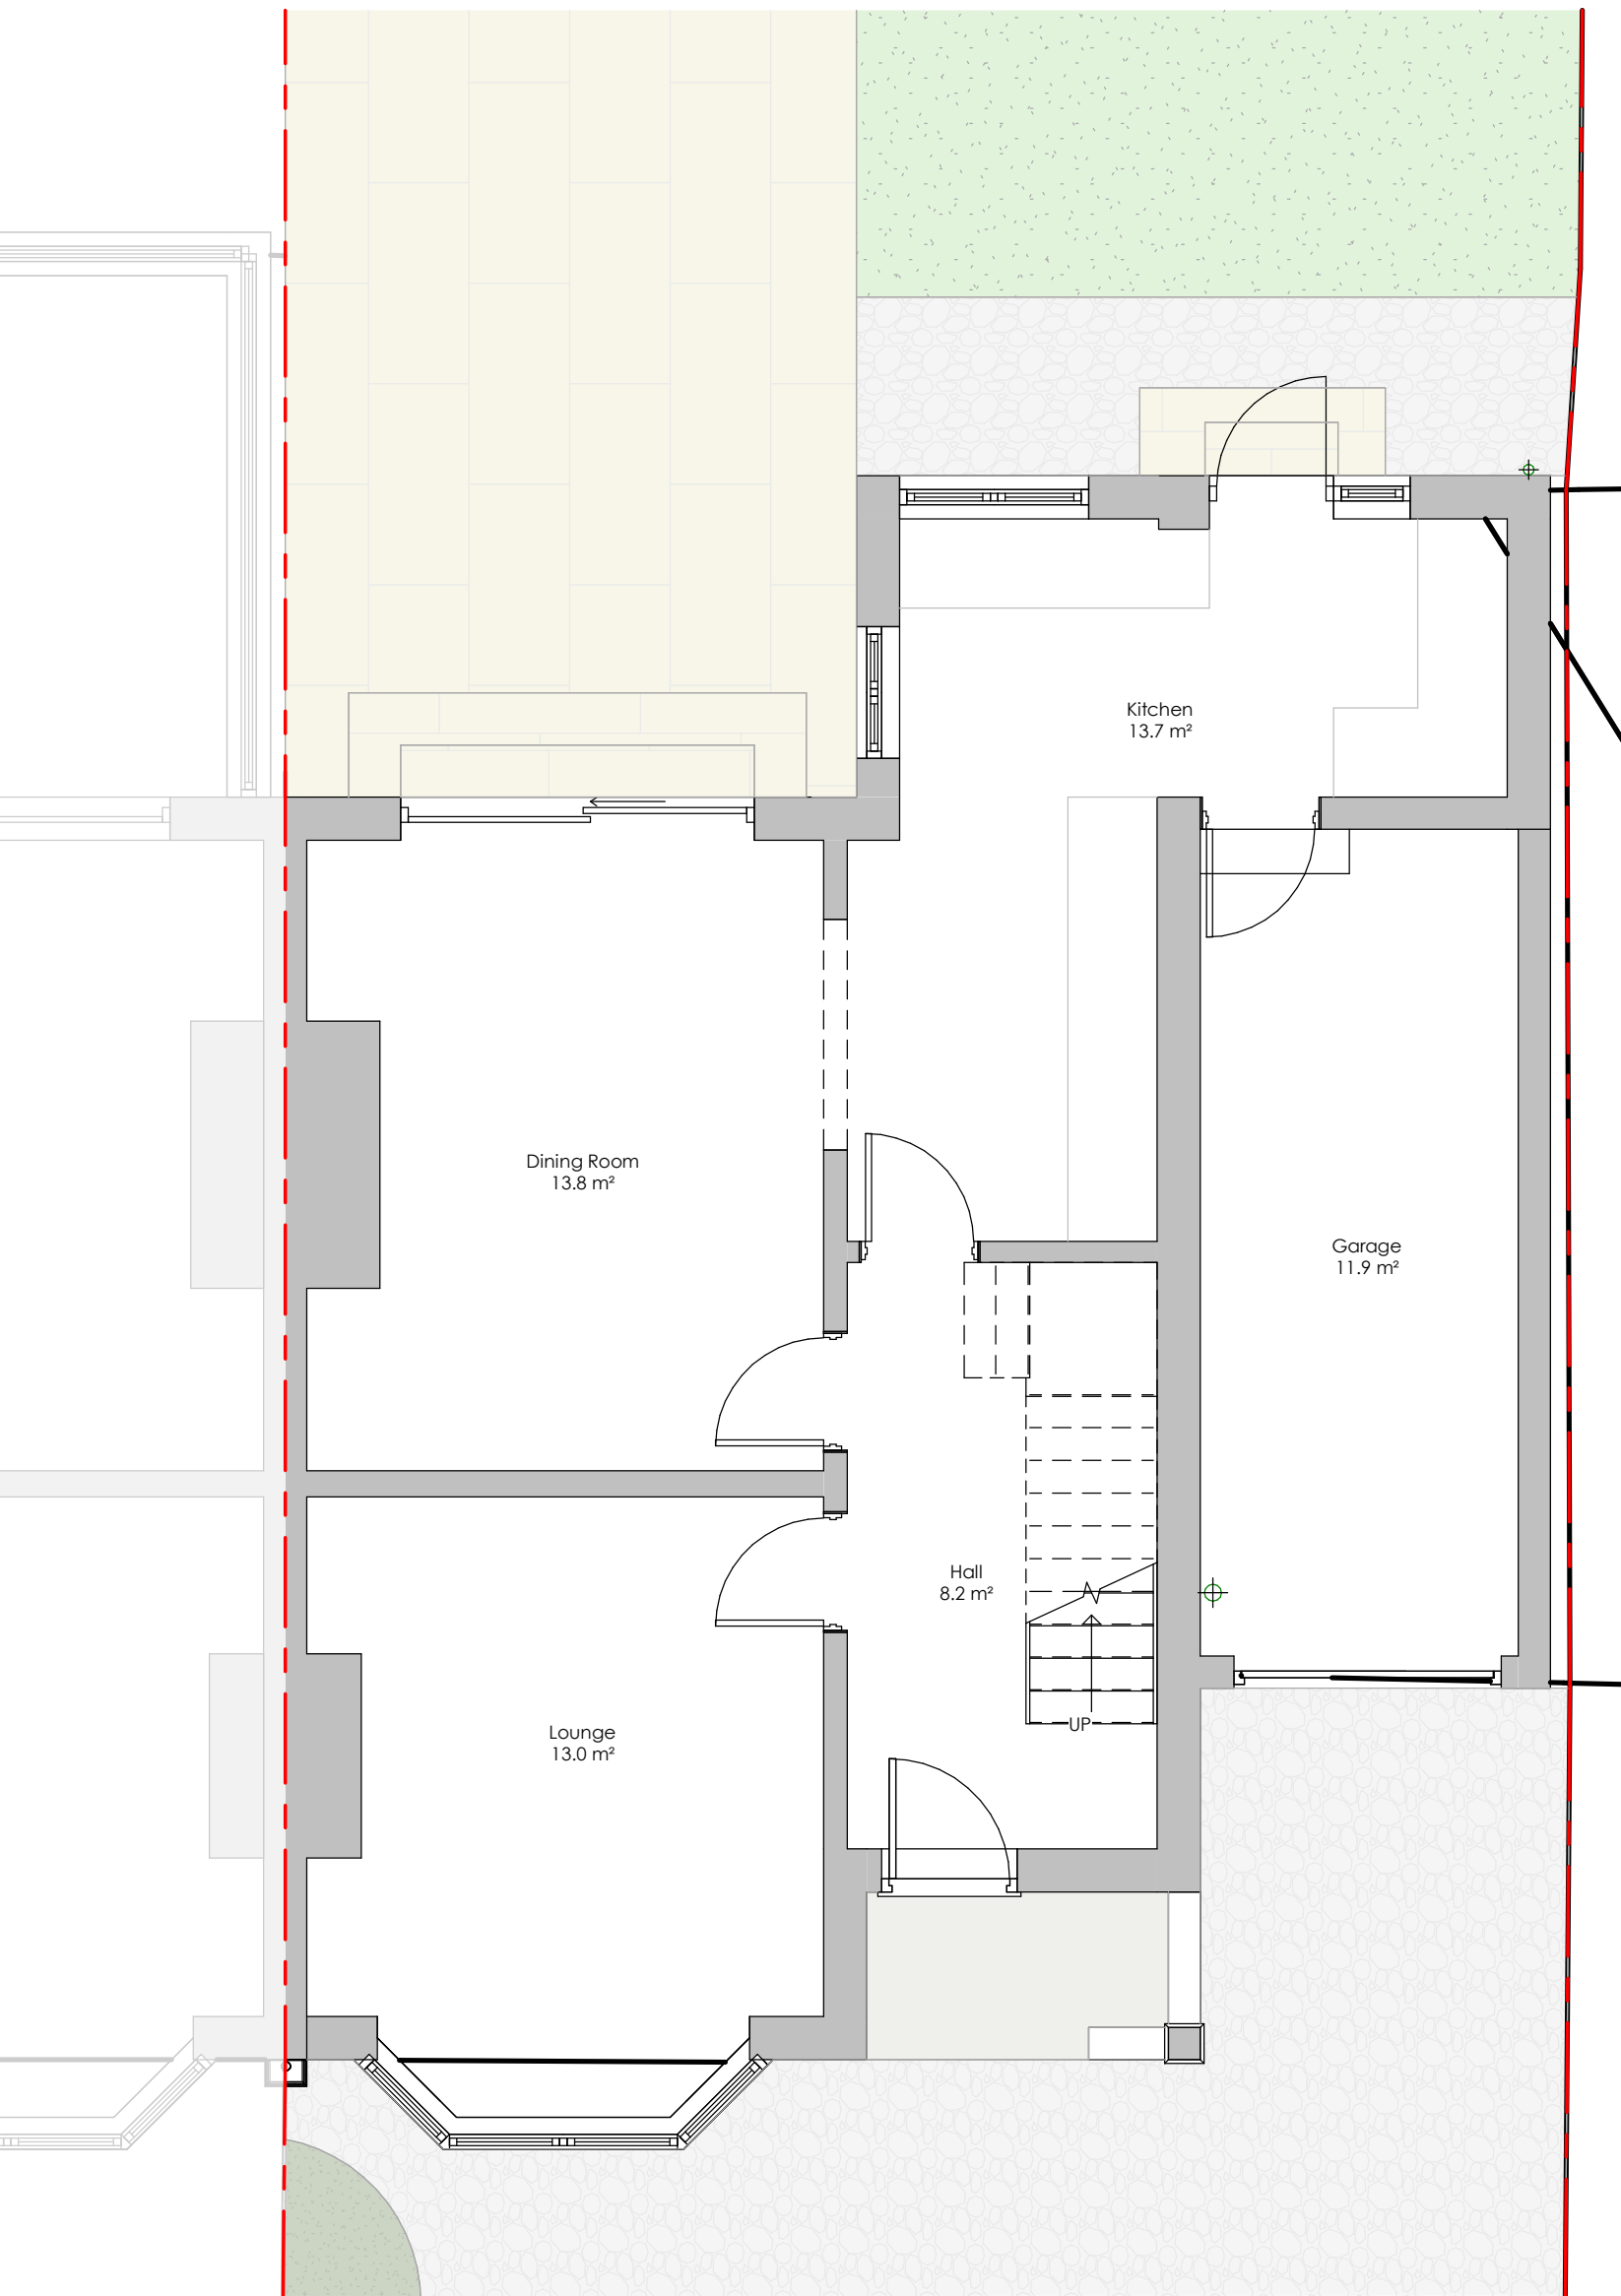

Ground Floor
1 : 50

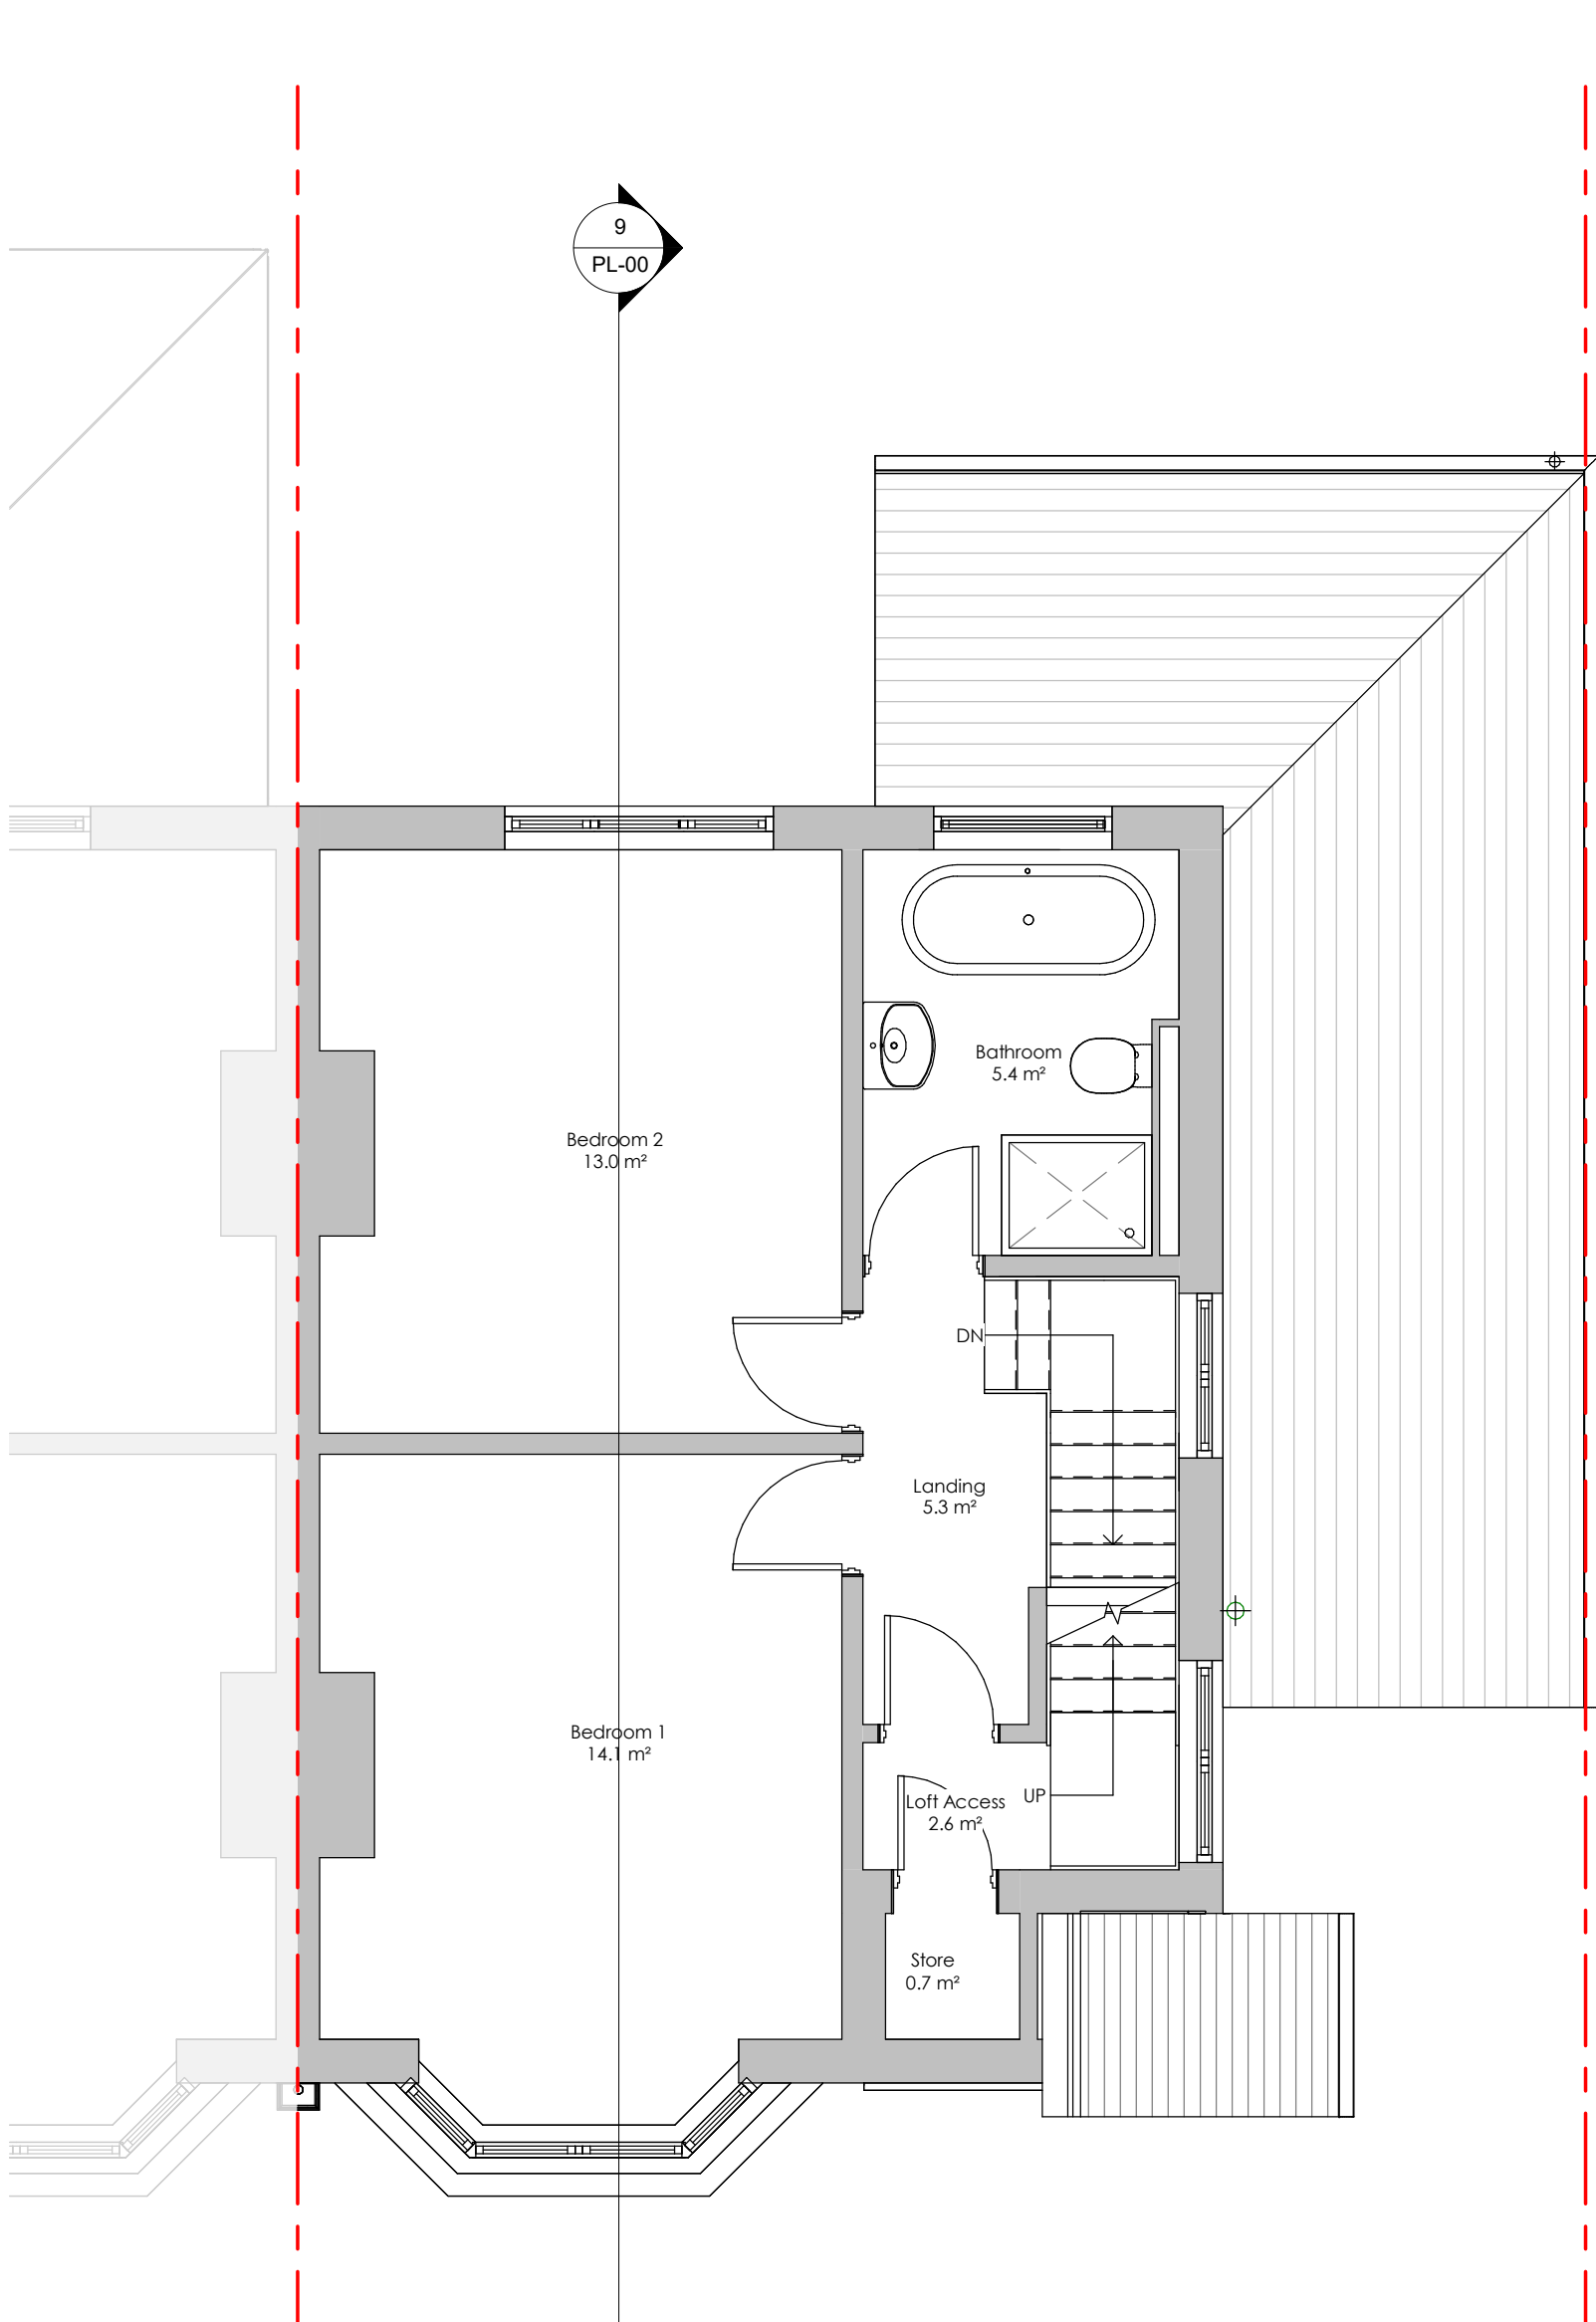

First Floor Plan
1 : 50

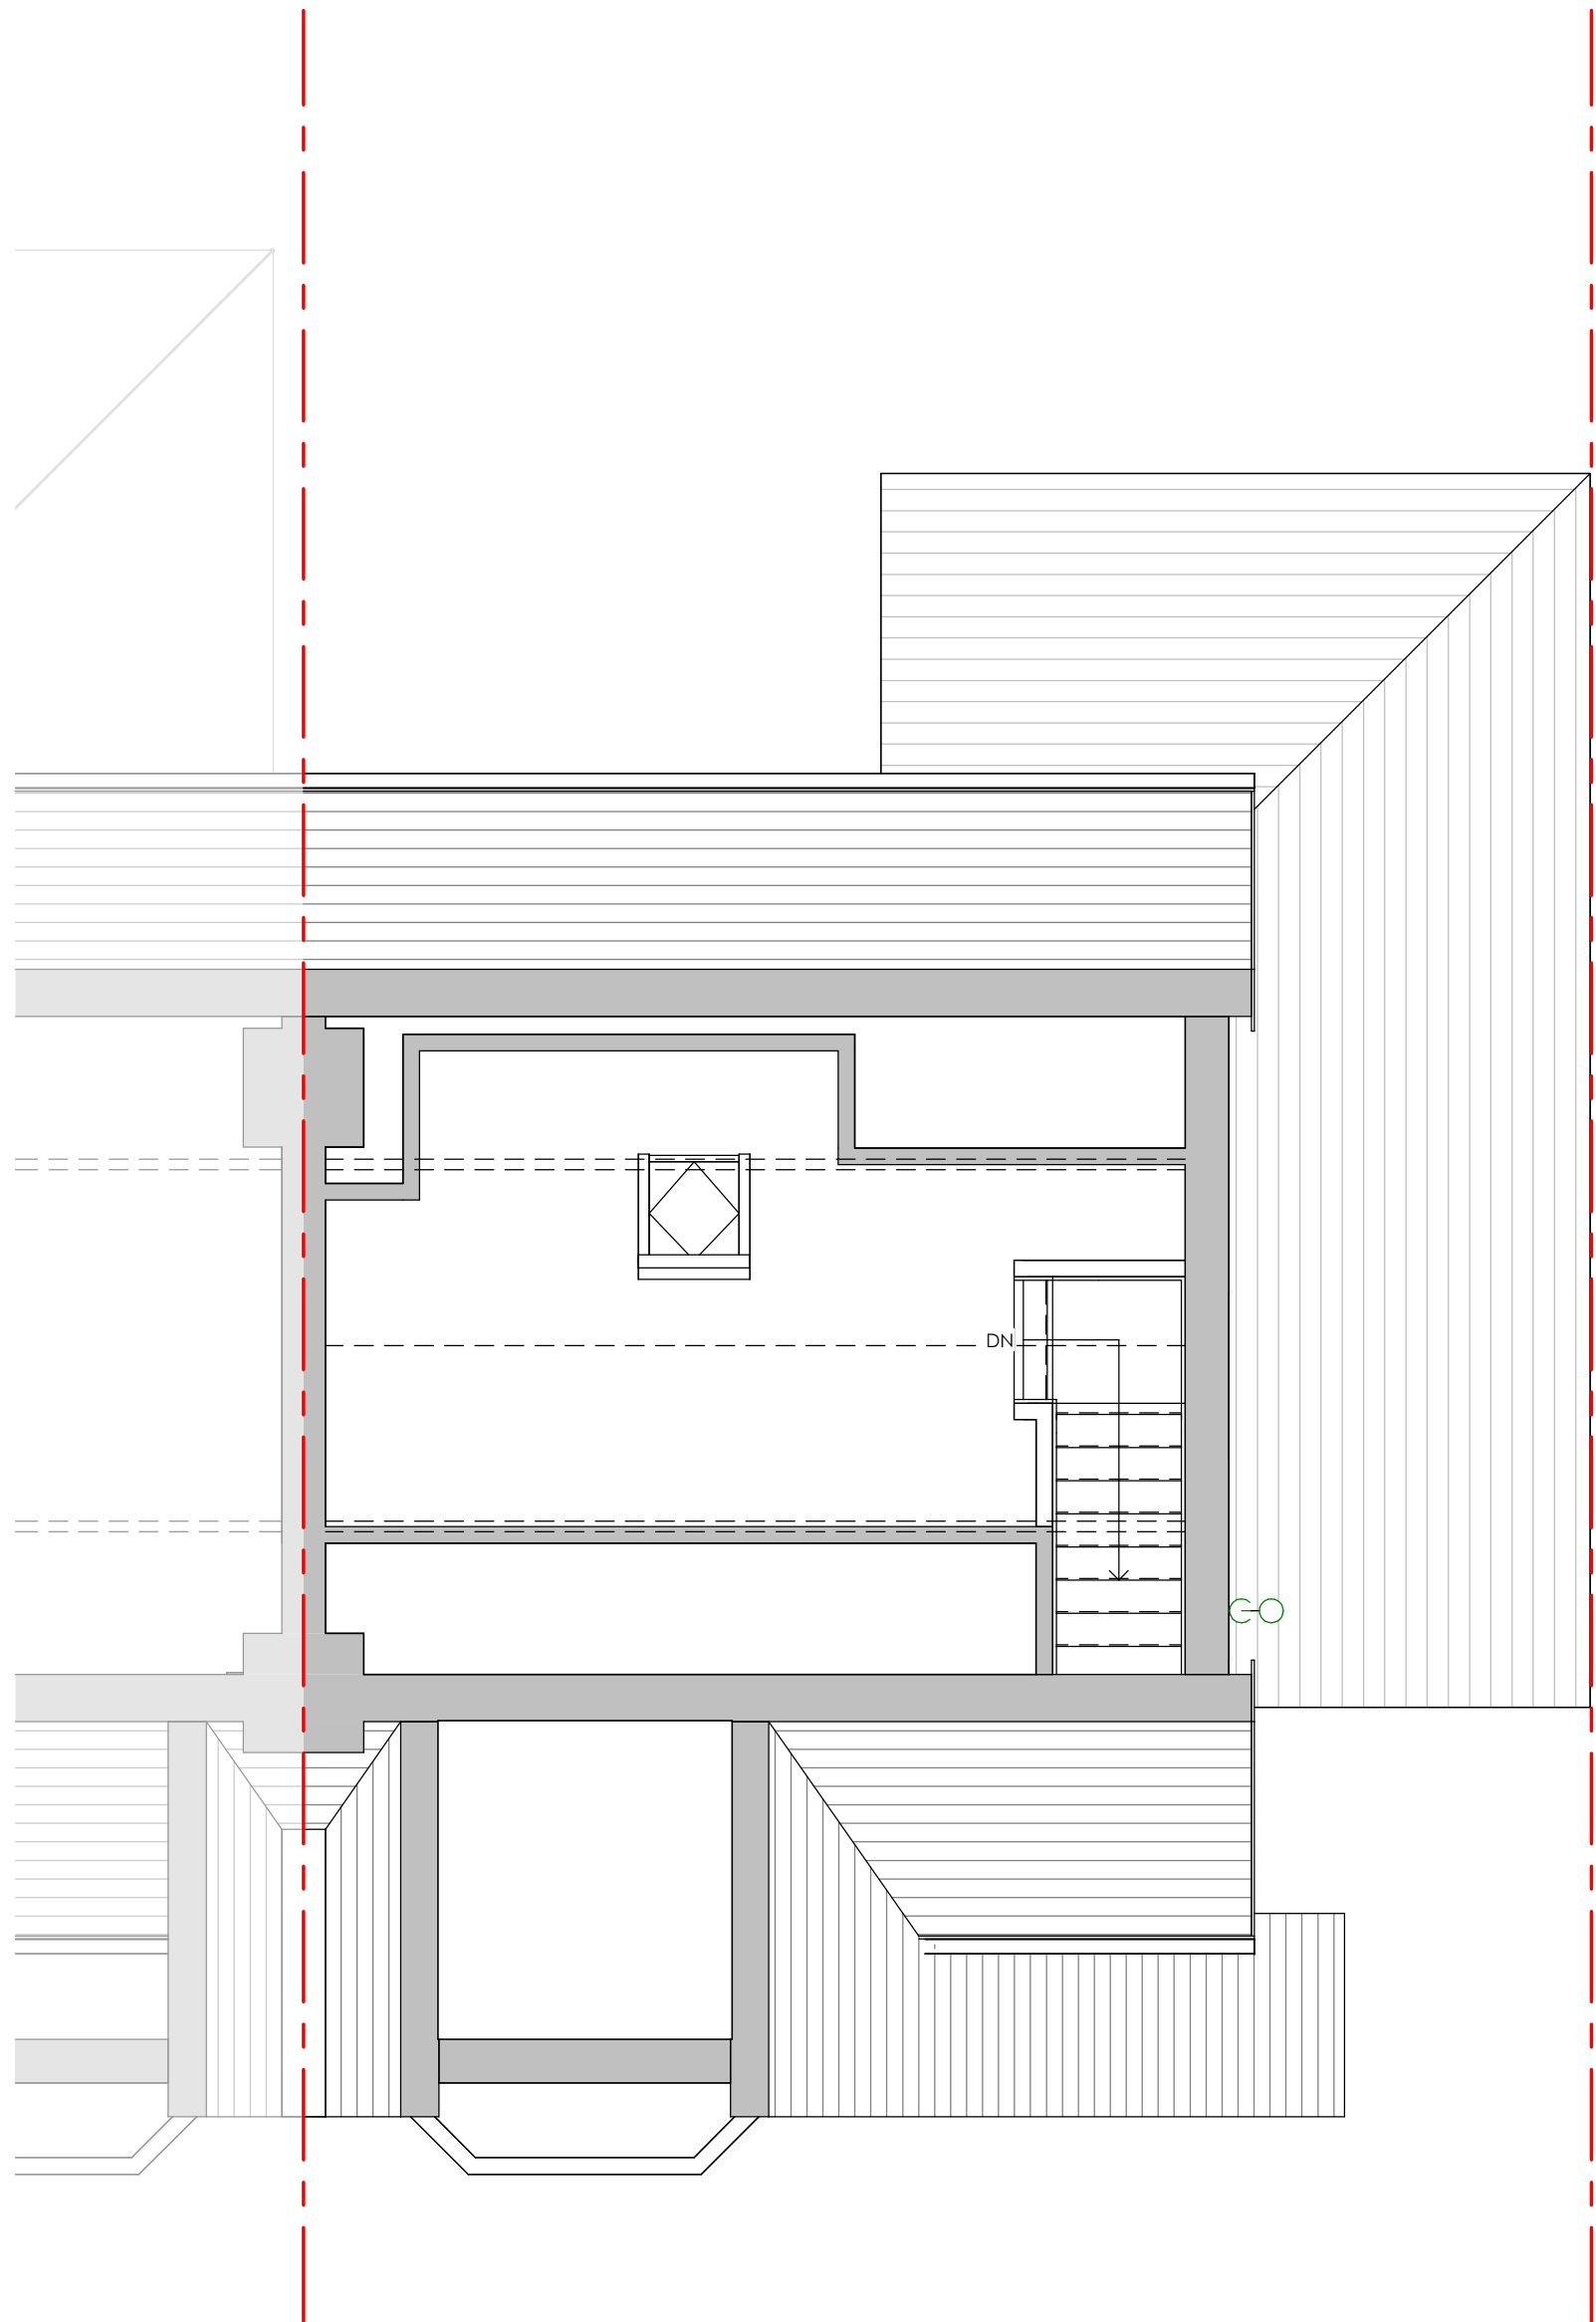

Loft Level
1 : 50



No.	Description	Date

PROJECT	3 Mayville Drive, Manchester, M20 3RB		
SHEET	Existing Layout		

CLIENT	Mr & Mrs Murray		
Date	Project number	Scale (@ A1)	
April 2025	RD-307	As indicated	
DRAWING NUMBER	PL-00		REV