



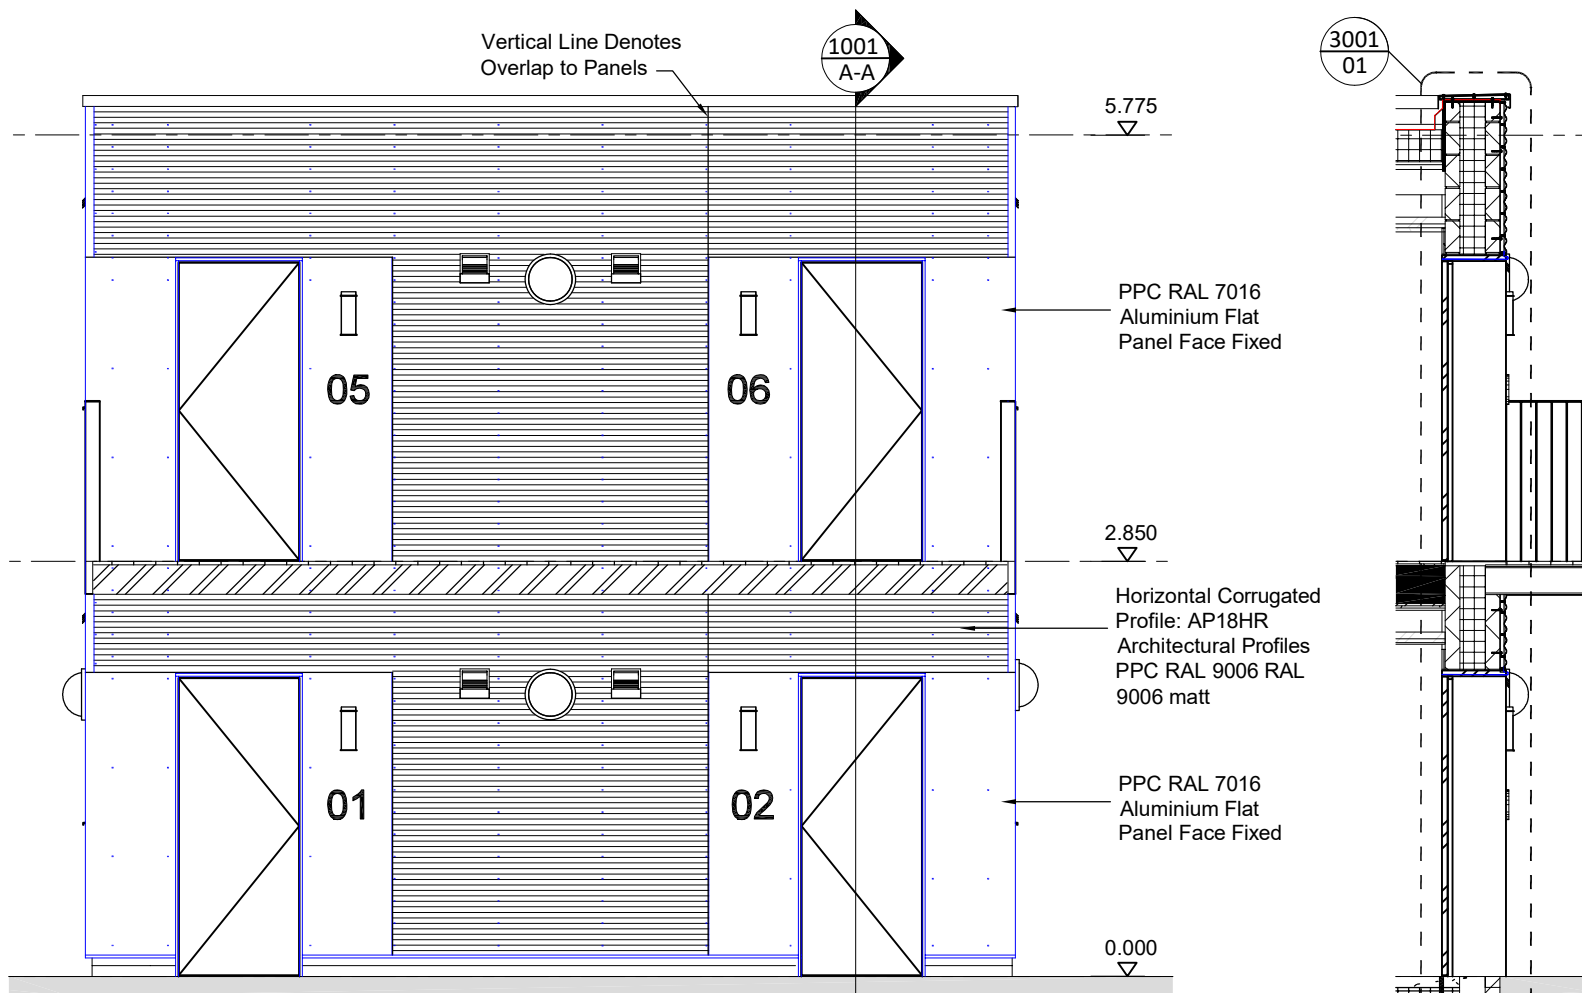


ENTRANCE ELEVATION ON ACCOMMODATION POD X 2

Section A-A

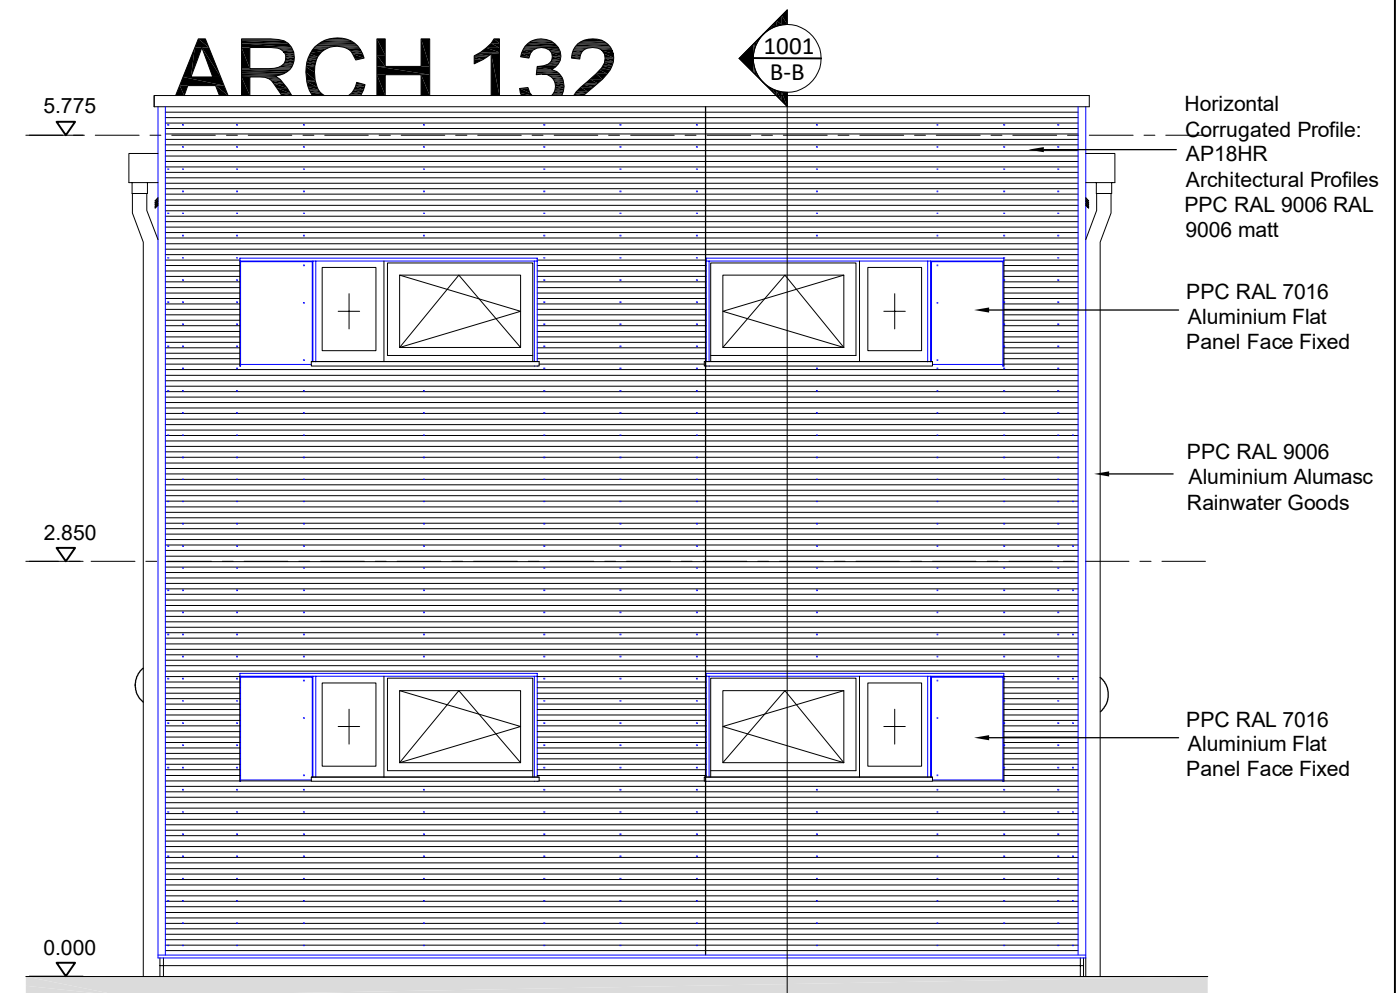


NORTH ELEVATION ON ACCOMMODATION POD

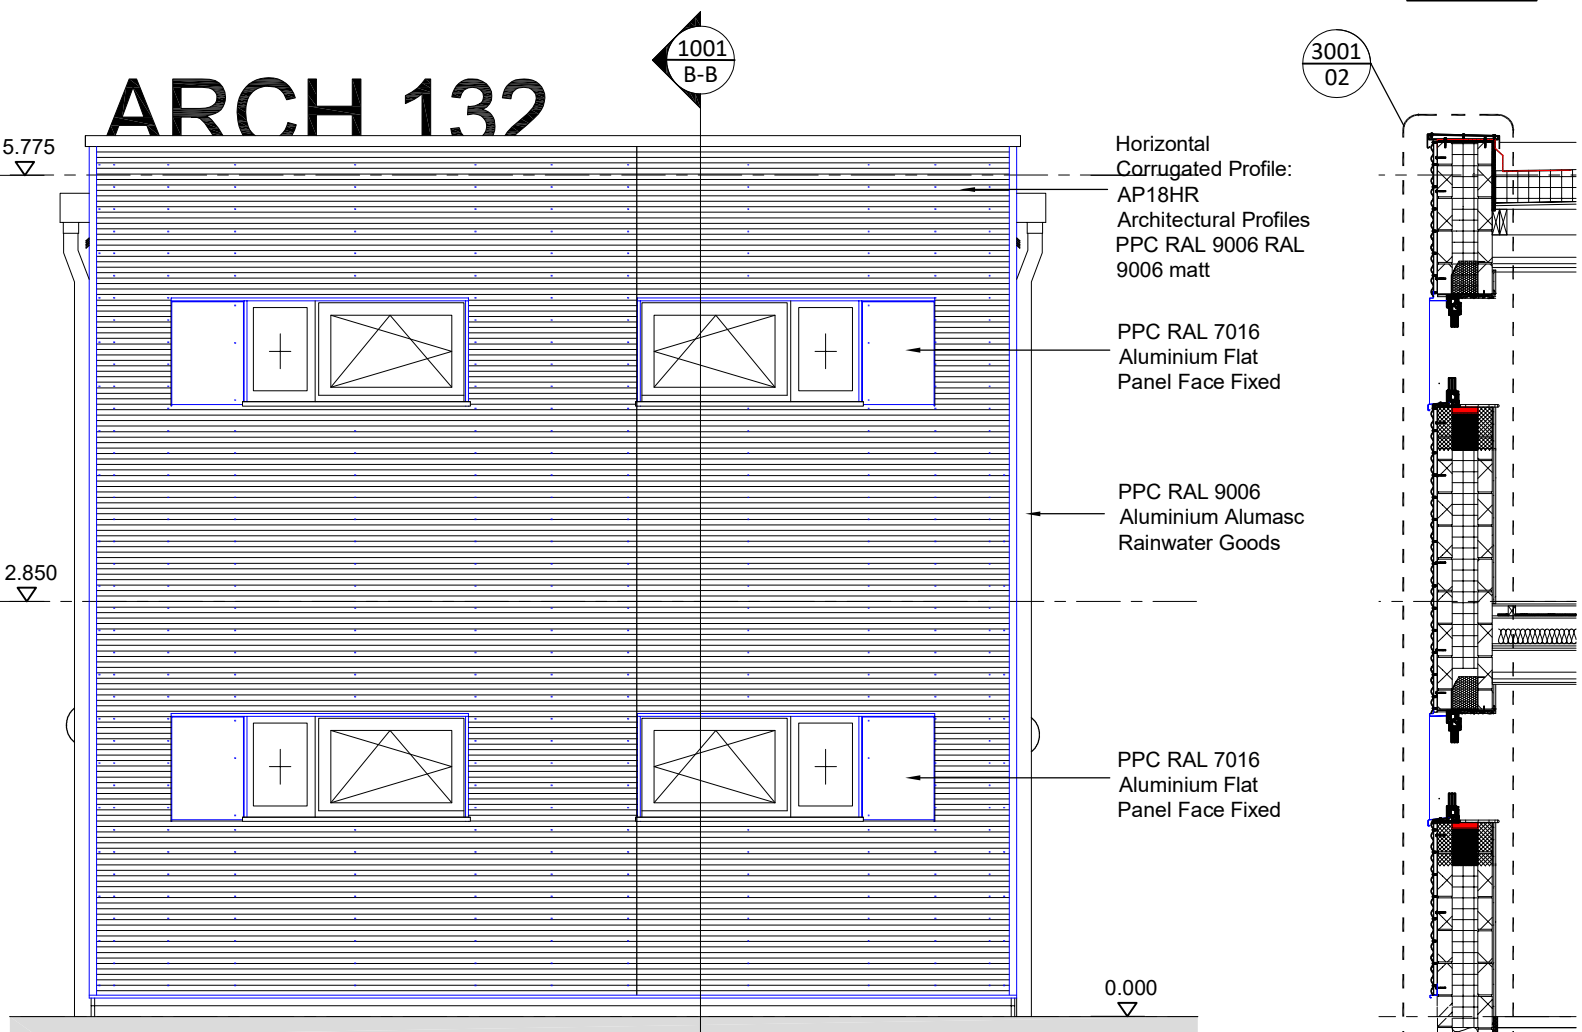

SOUTH ELEVATION ON ACCOMMODATION POD

Section B-B

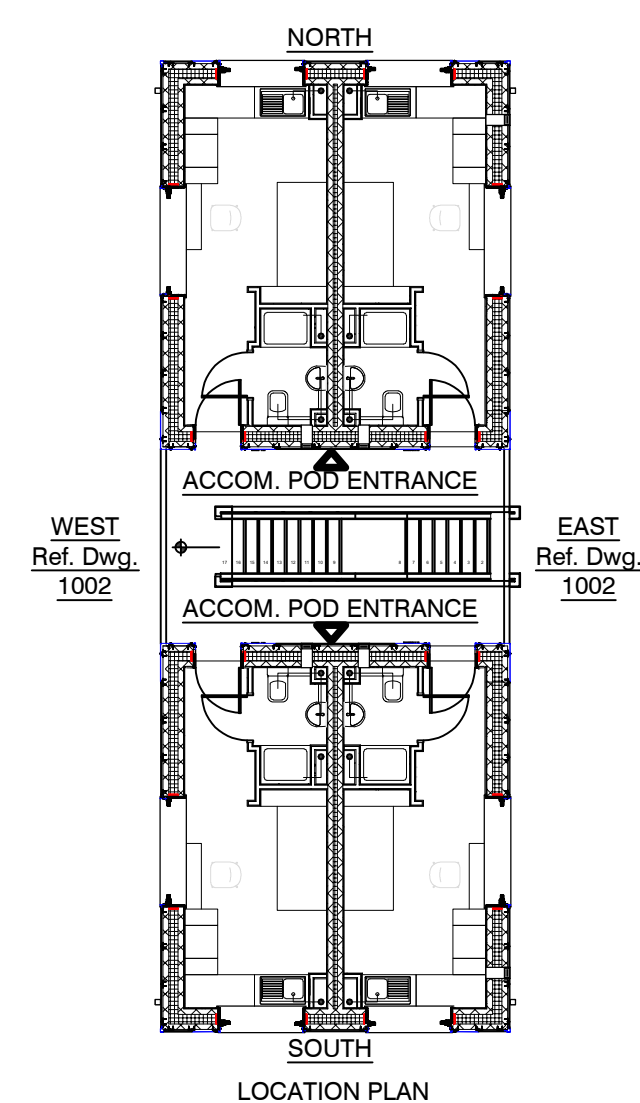

LIGHTS, SIGNAGE, INTERNALS,
WINDOWS, DOORS, EPDM SEALS,
ALL BY OTHERS - SHOWN
INDICATIVE. REFER TO SEPARATE
CONTRACTOR DETAILS

P1	04.04.25	DB	For Approval
Rev	Date	By	Reason for issue
Client VERMONT			
Project EMBASSY VILLAGE MANCHESTER			
Title ACCOMMODATION POD DETAIL GENERAL ARRANGEMENT - ENTRANCE, NORTH & SOUTH ELEVATIONS			
Drawing number C140-EMB-1002			Rev. P01
Date April 2025			Scale NTS@A3
Drawn by DB			Checked DB
Drawing status For Approval			
File C140-Embassy_Village_TASK-UK_DRAWINGS			