



Rev	Date	Description	Drawn	Chkd
P01	08.11.24	FIRST ISSUE	AA	JM


0 1000 2000 3000 4000 5000mm
SCALE 1:100

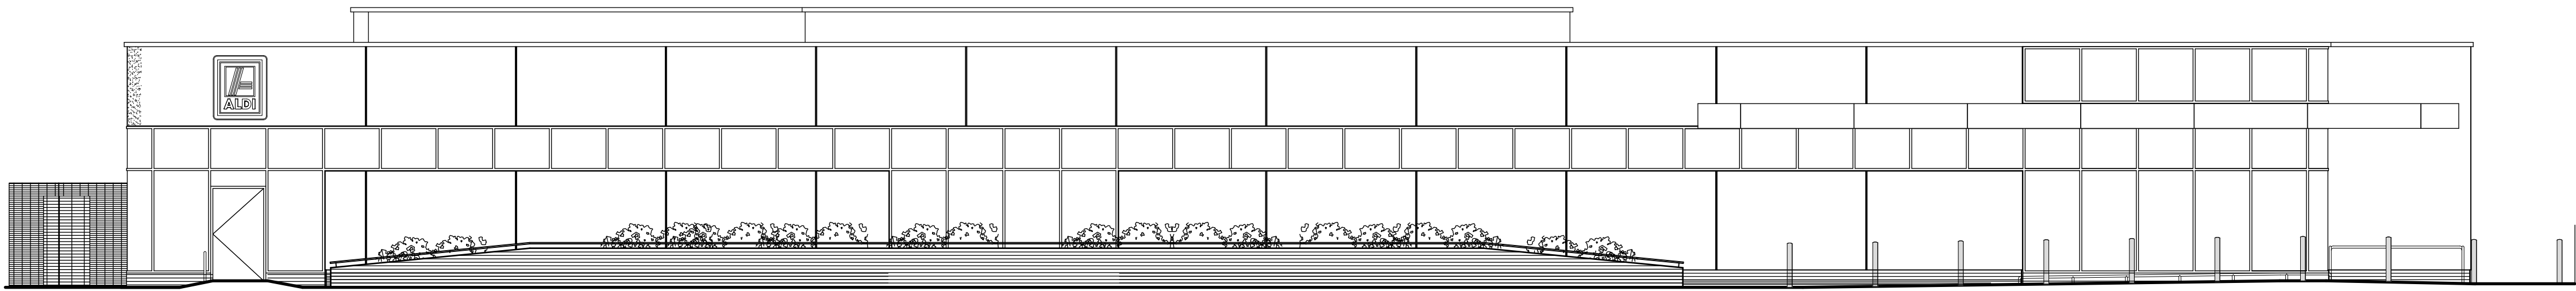


SOUTH ELEVATION TO ALTRINCHAM ROAD (A)

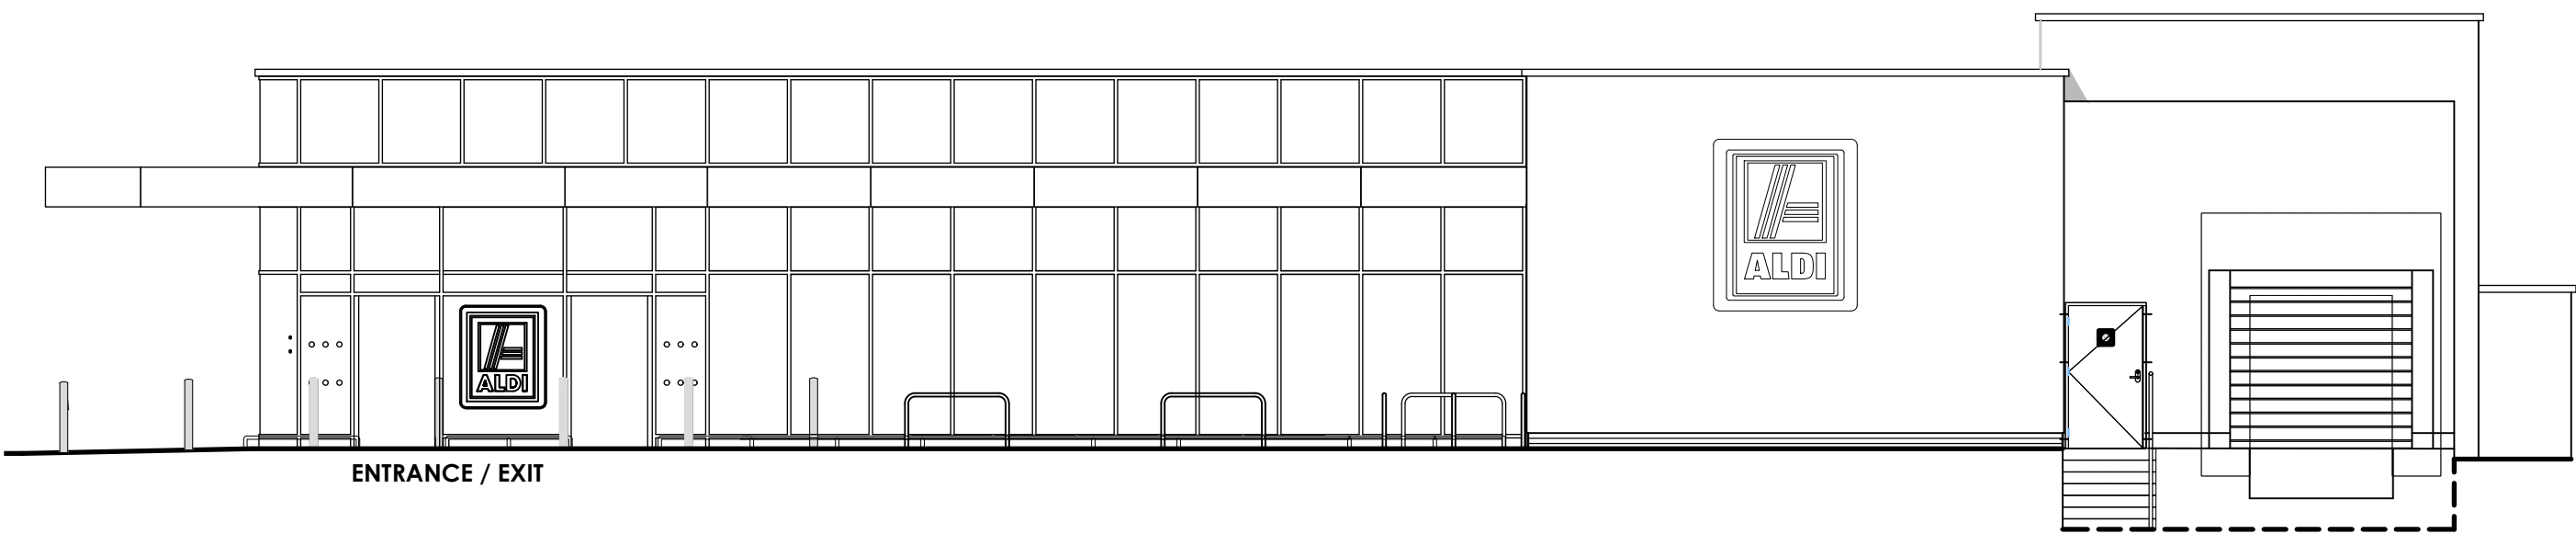

EAST ELEVATION TO CAR PARK (B)

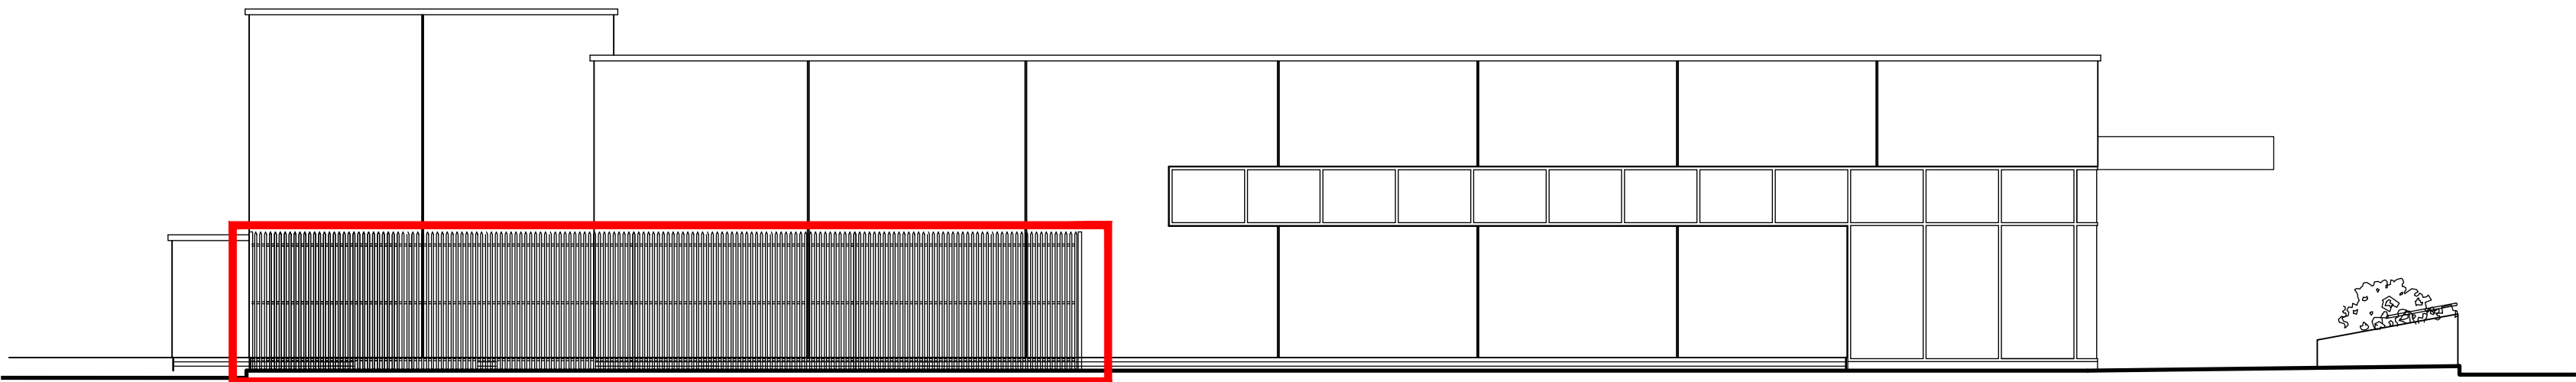


WEST ELEVATION (D)

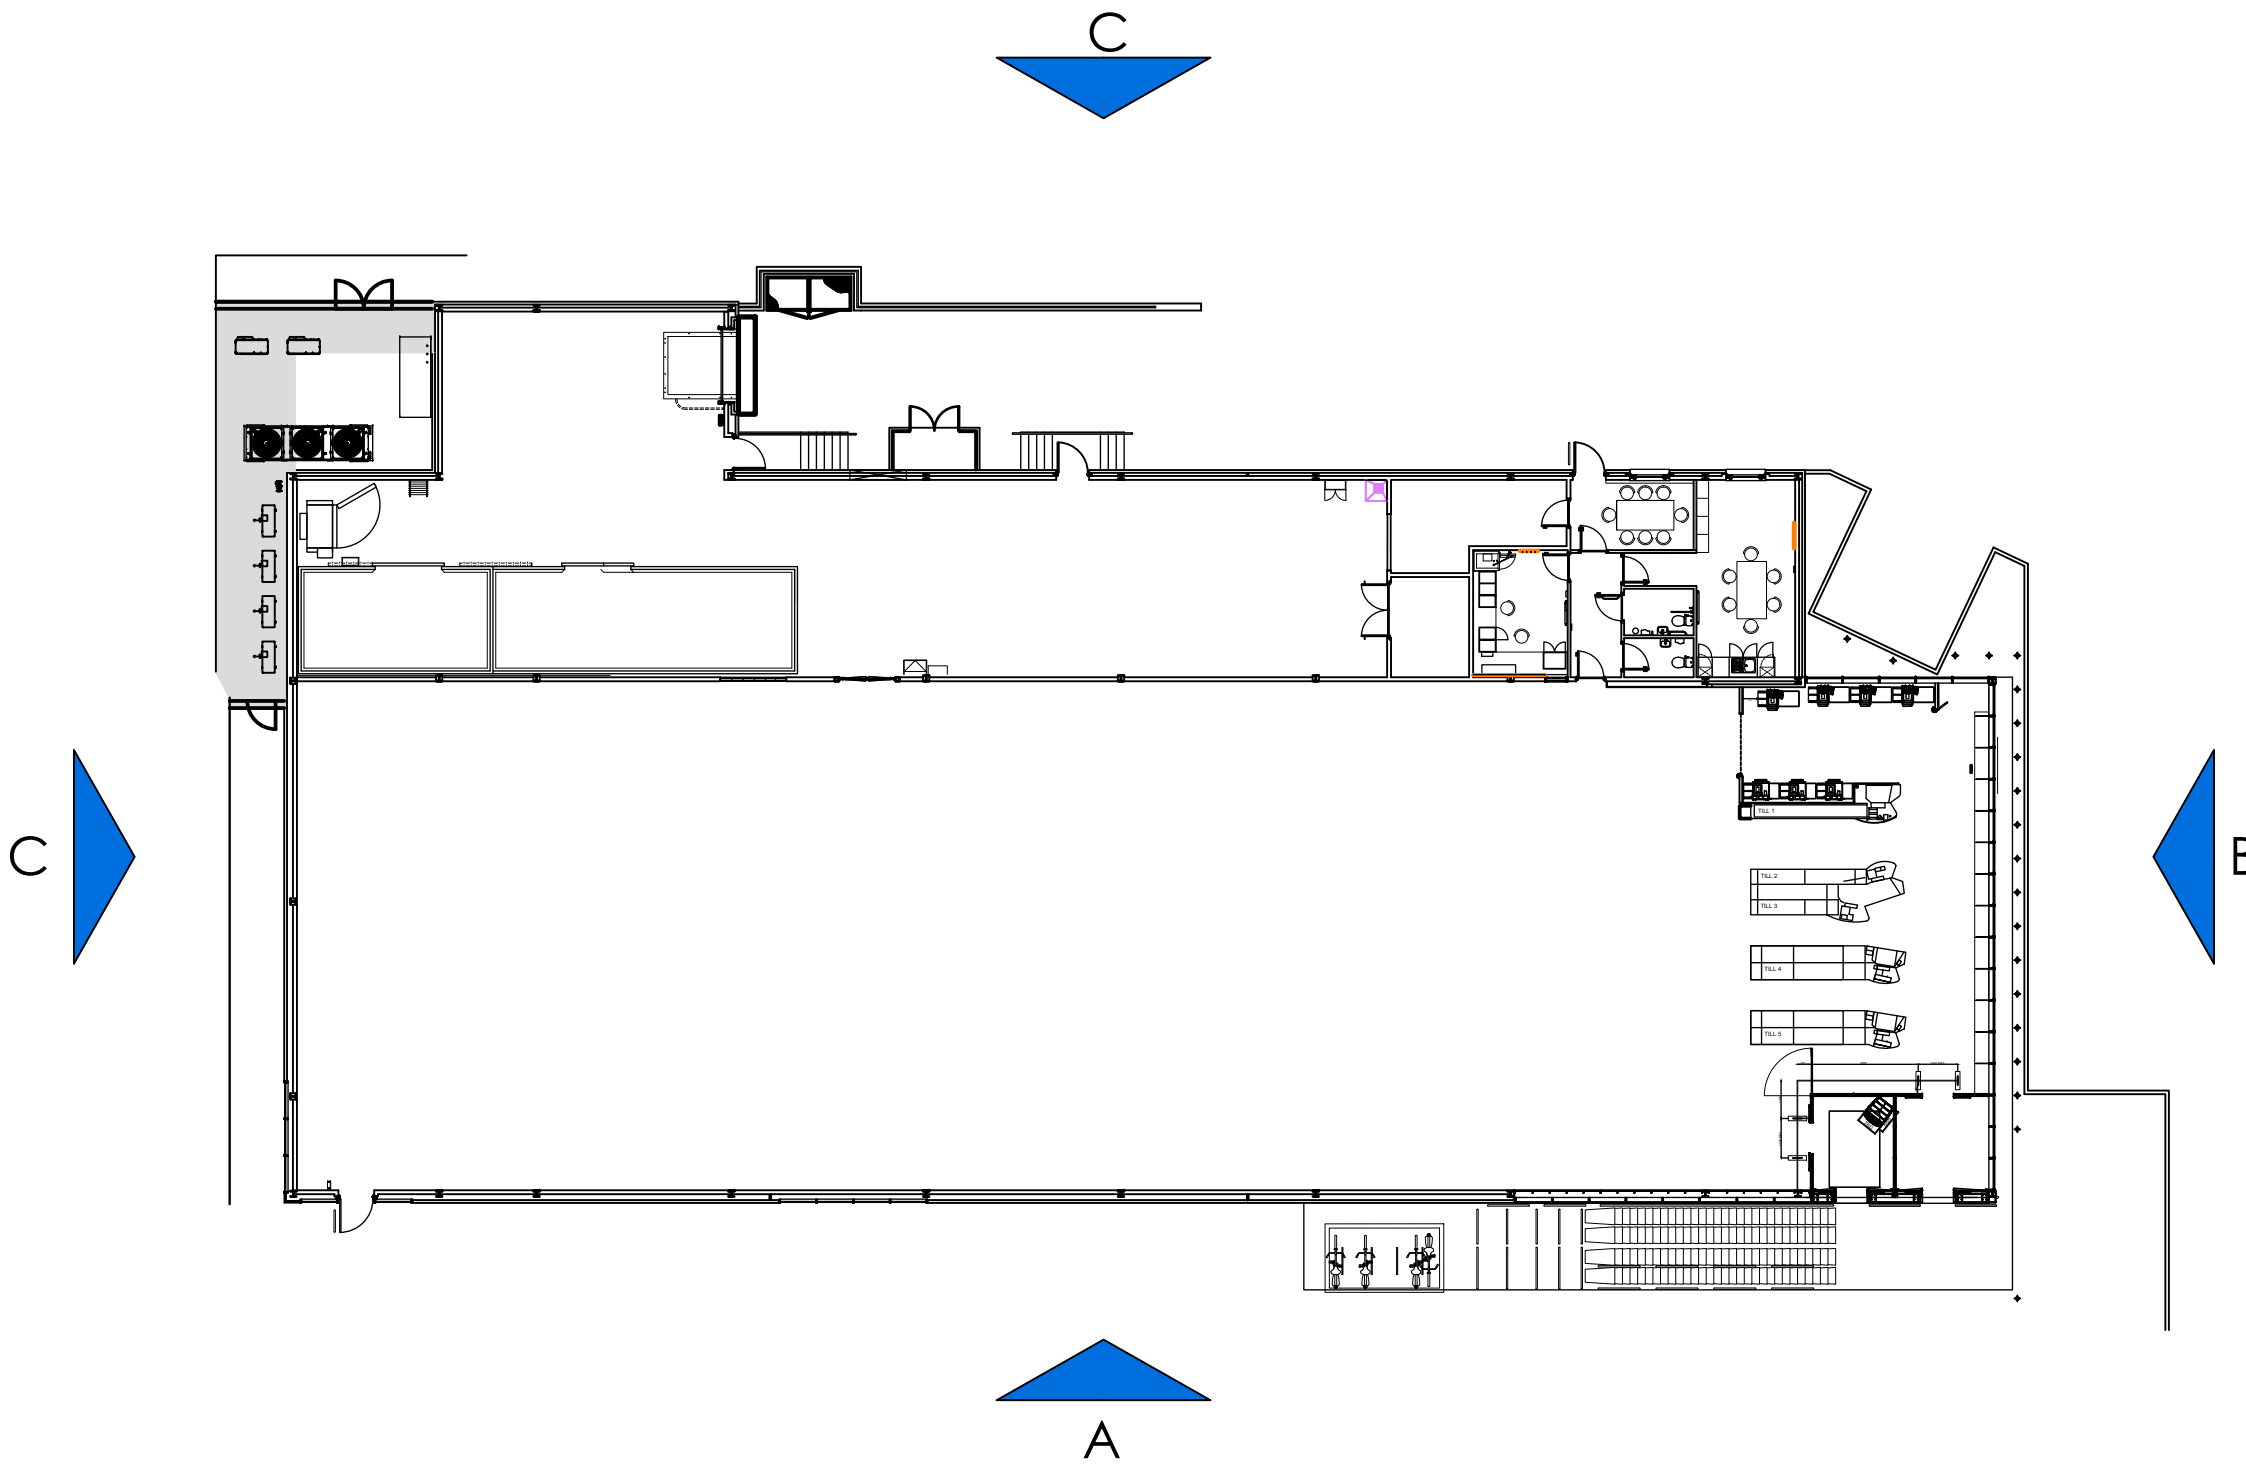

ELEVATION KEY: NOT TO SCALE



PLANT

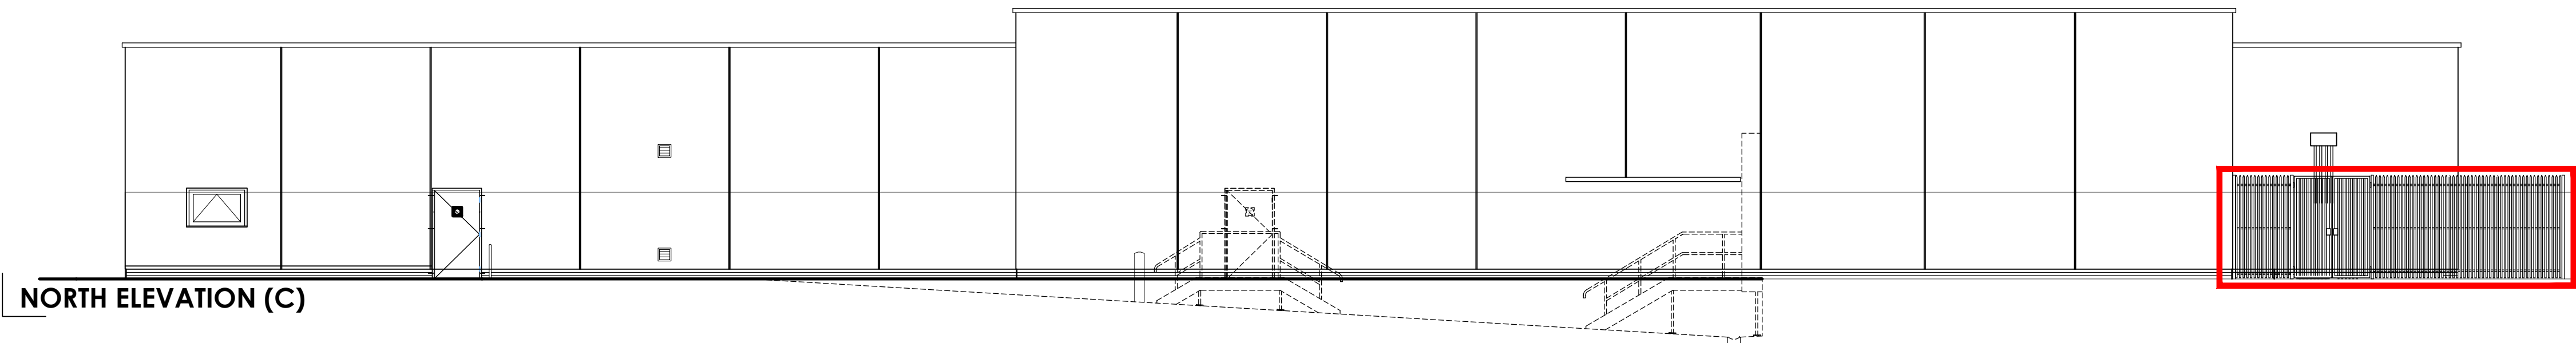

NORTH ELEVATION (C)

TENDER DRAWING
This drawing has been prepared to assist the Contractor in preparing a Design and Build tender and is not intended to be a final Construction drawing. All details shown are subject to design development.
For Structural details refer to the Structural & Civil Engineers detailed design drawings & specifications.
For M&E information, refer to the M&E Engineers and sub contractor's design drawings & specifications.
Do not scale from this drawing. Verify all dimensions and setting out on site. Notify any discrepancies to the architect. For Health & Safety information, refer to the Designers Risk Assessments. This drawing is copyright and may not be reproduced in whole or part without written authority.

Architecture
Masterplanning
Interior Design

Wakefield Manchester Milton Keynes Reading London Harrogate

Client
ALDI STORES LTD



Project Title
CO2 UPGRADE
580 ALTRINCHAM ROAD
BAGULEY
GREATER MANCHESTER, M23 9SR

Drawing Title
PROPOSED ELEVATIONS

Drawn	Checked	Scale	BA1	BIM Status	Date
AA	JM	1:100	S1		10/24
Drawing Status	Rev	THP Project No			
PRELIMINARY	P01	21137			

Project No.	Originator	Volume	Level	Type	Role	Number
#54	THPM	XX	XX	DR	A	0303