




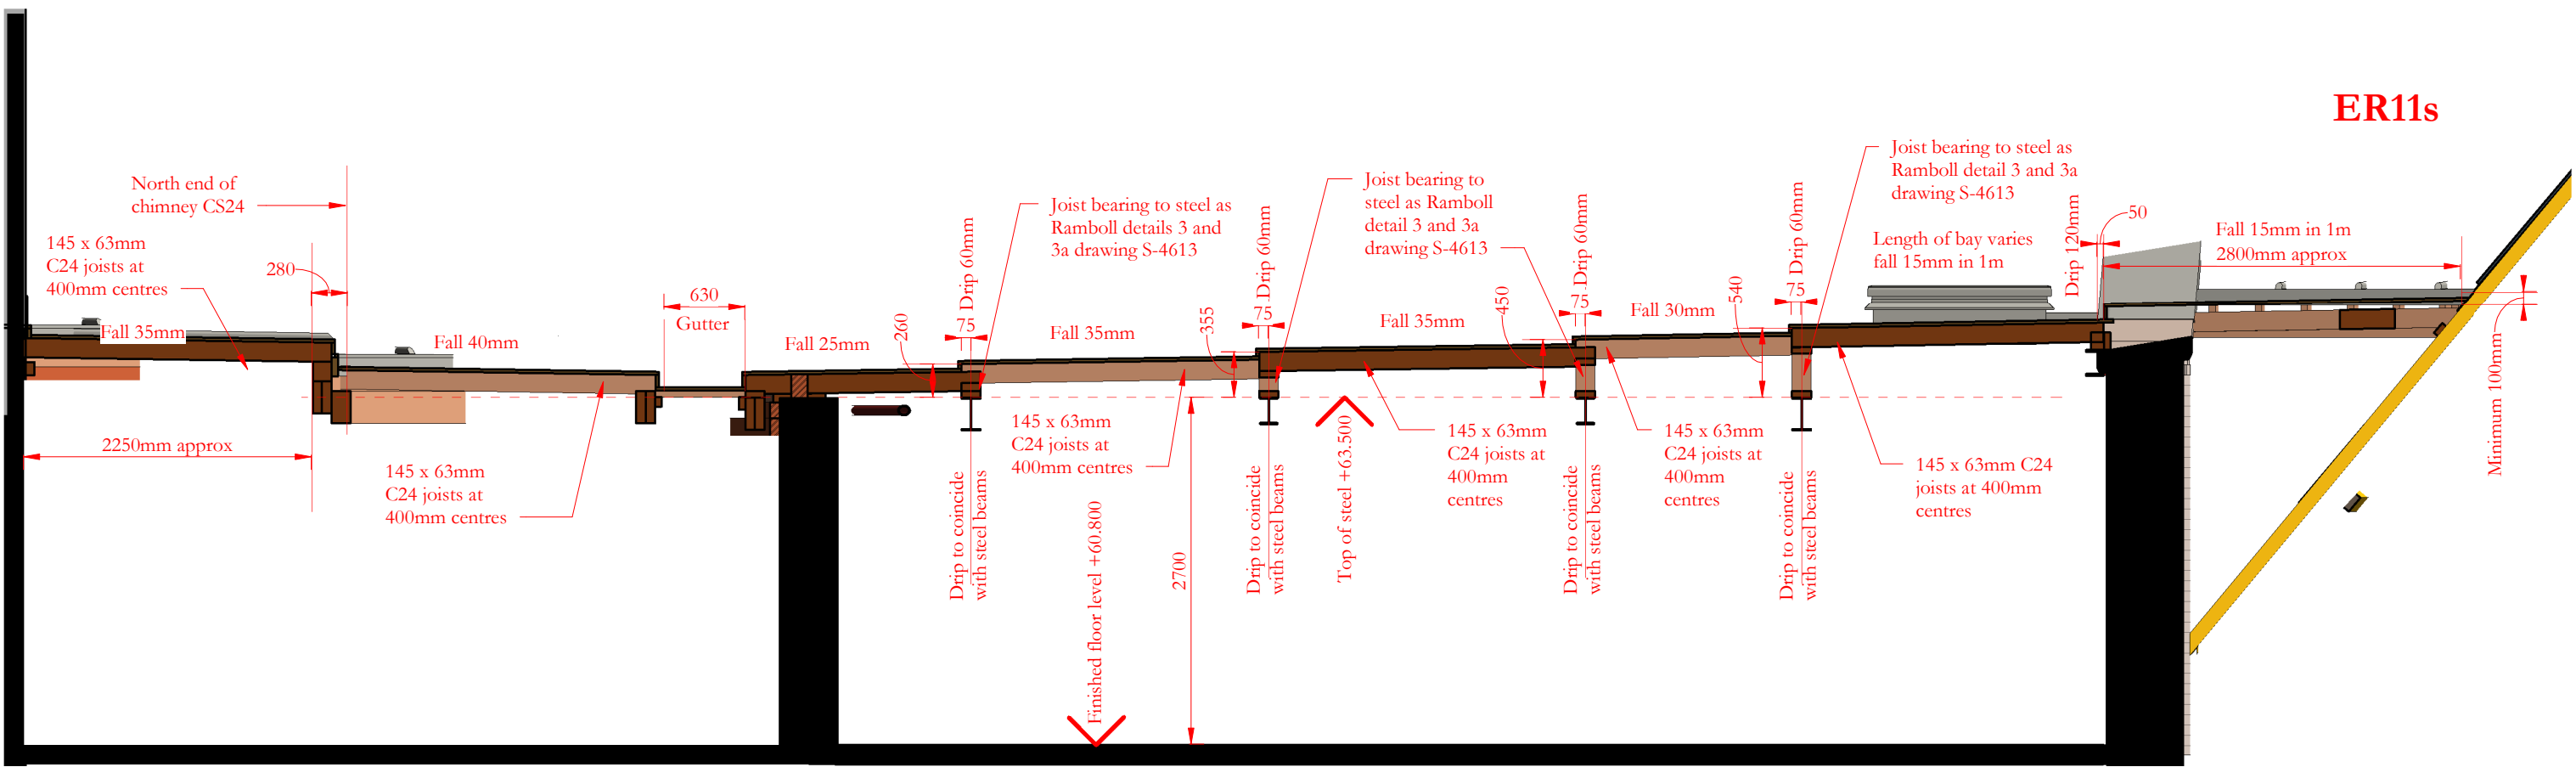


Section AA

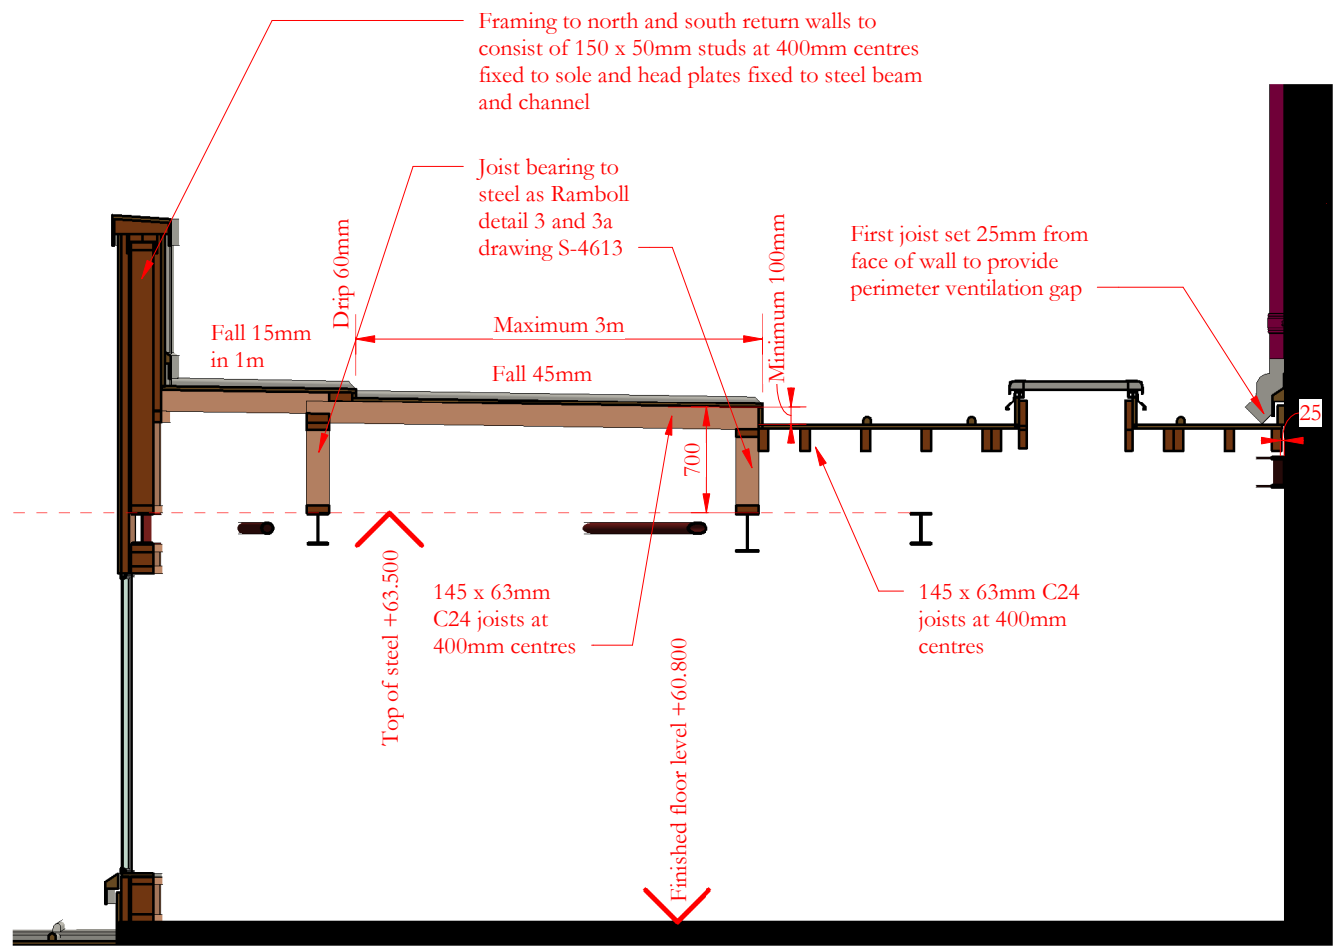


Section DD

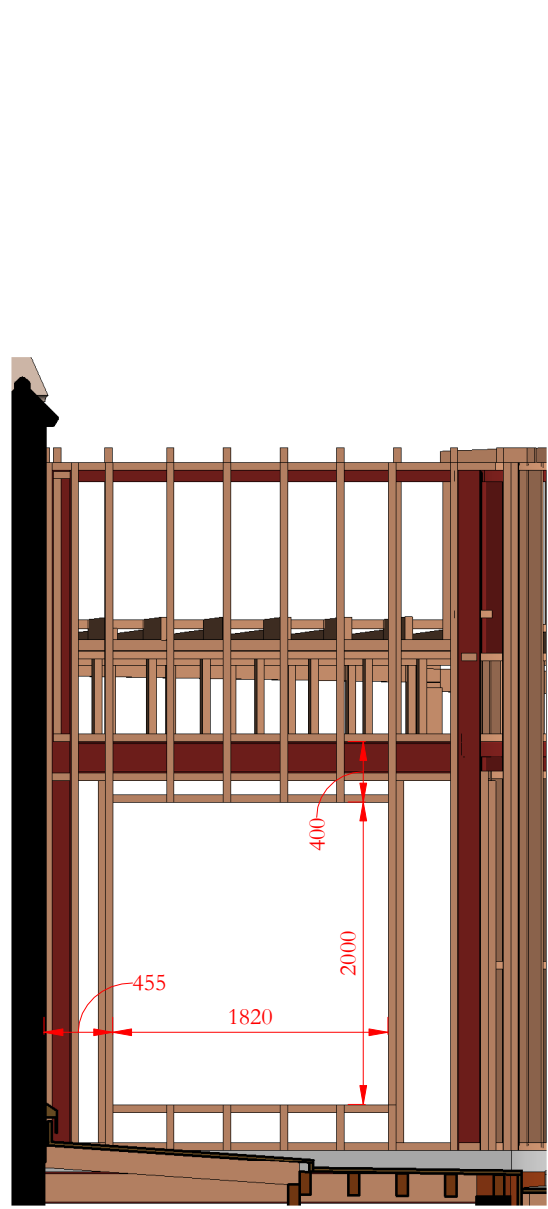


North return wall elevation

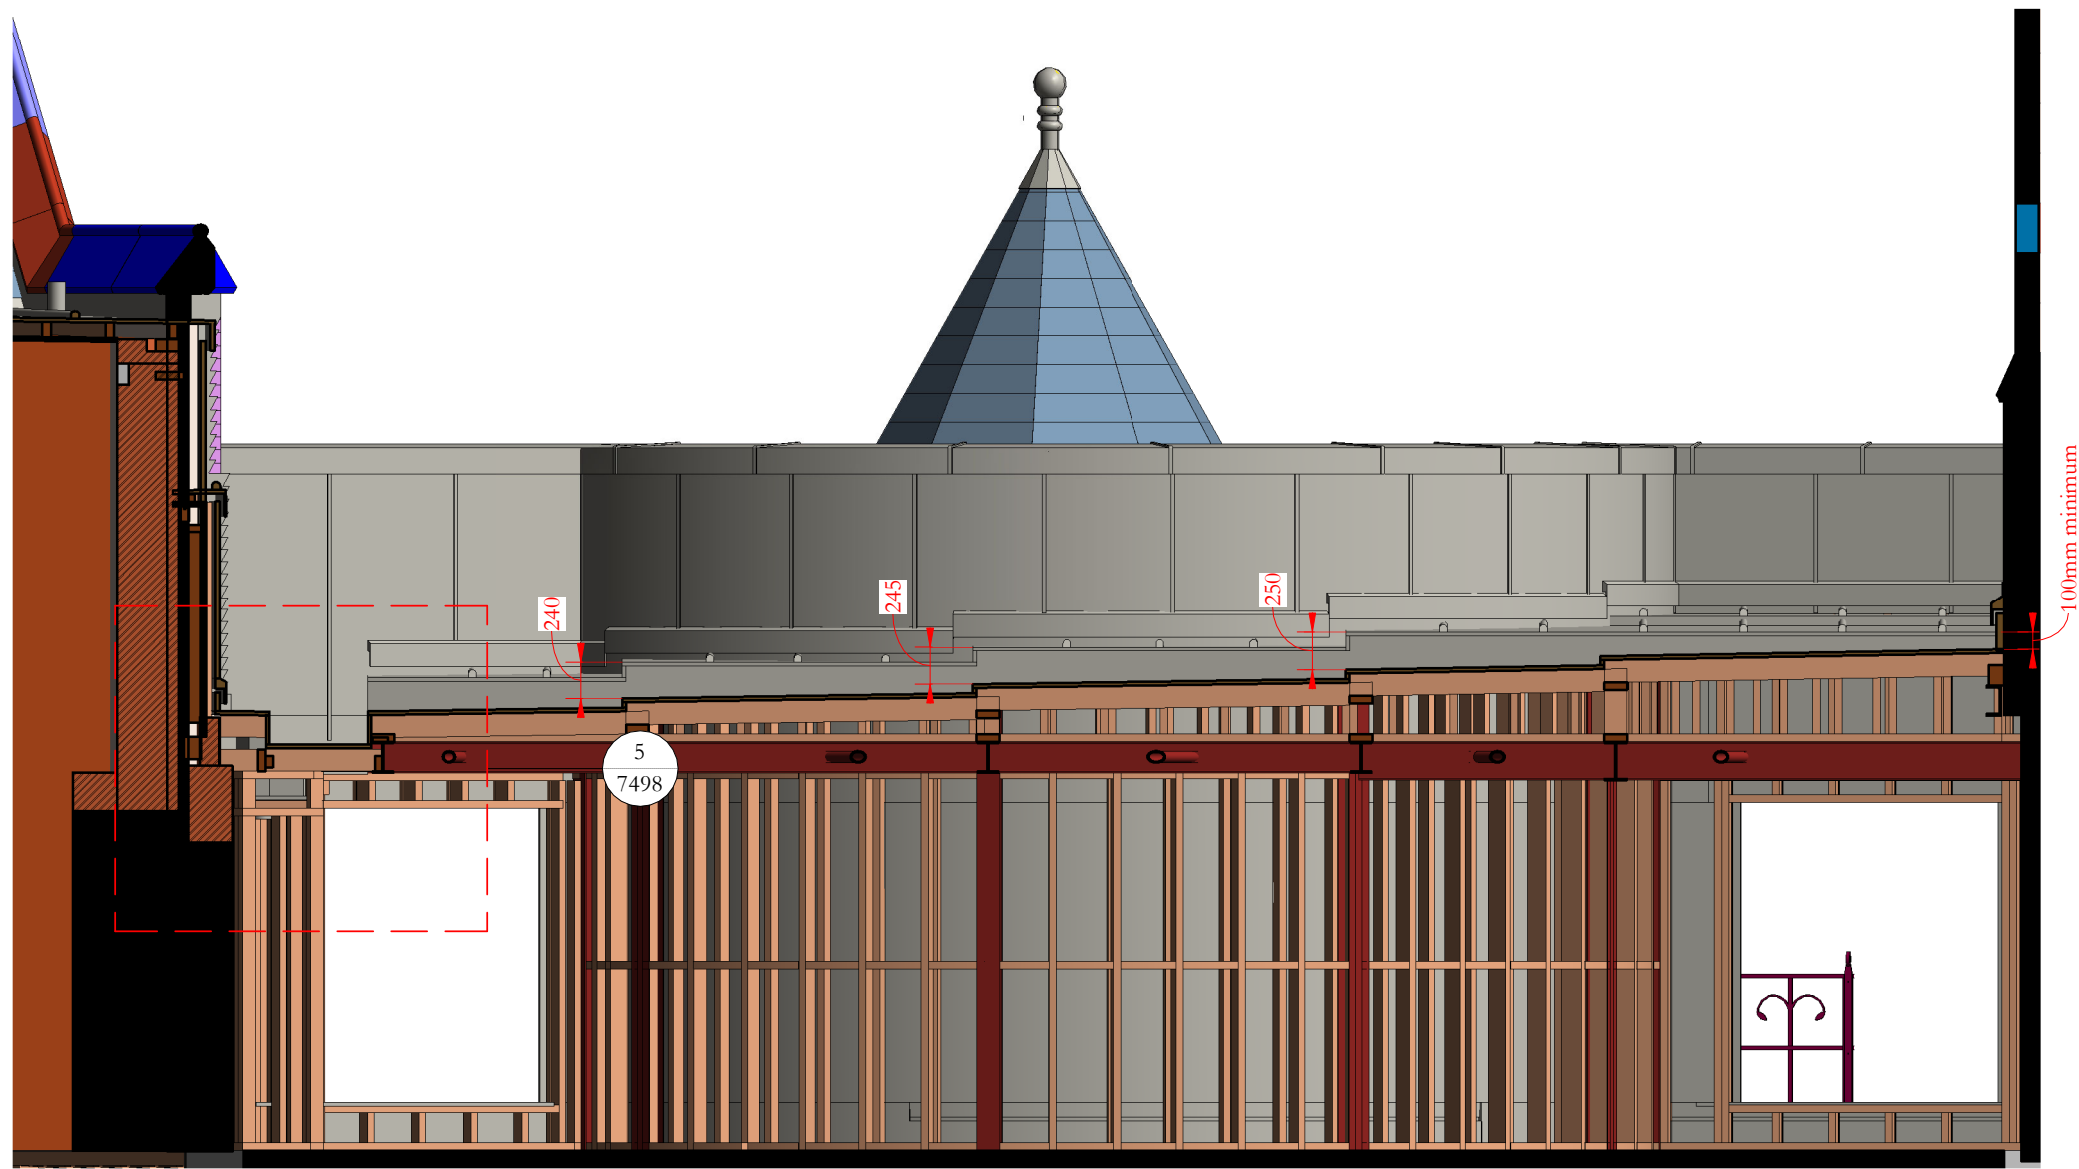


Section BB

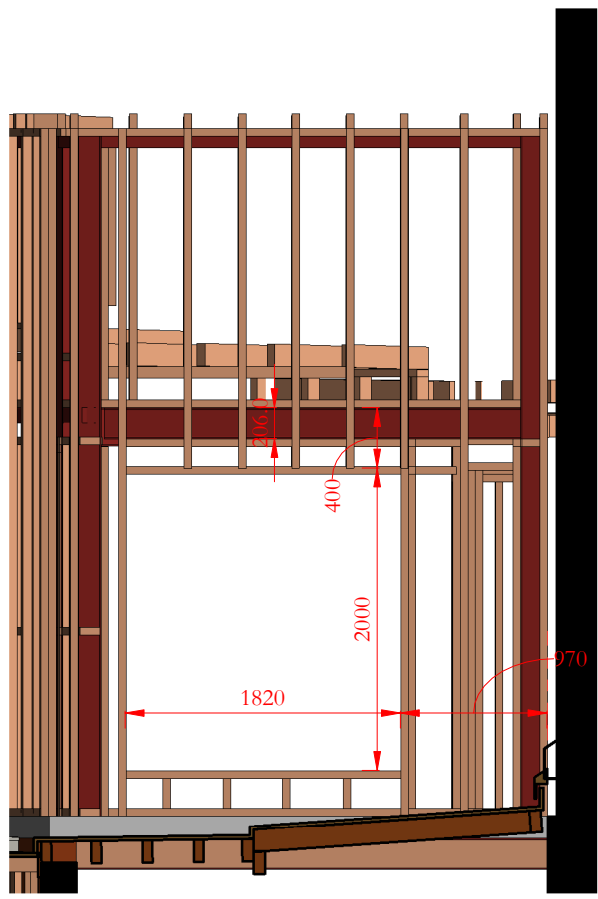


South return wall elevation

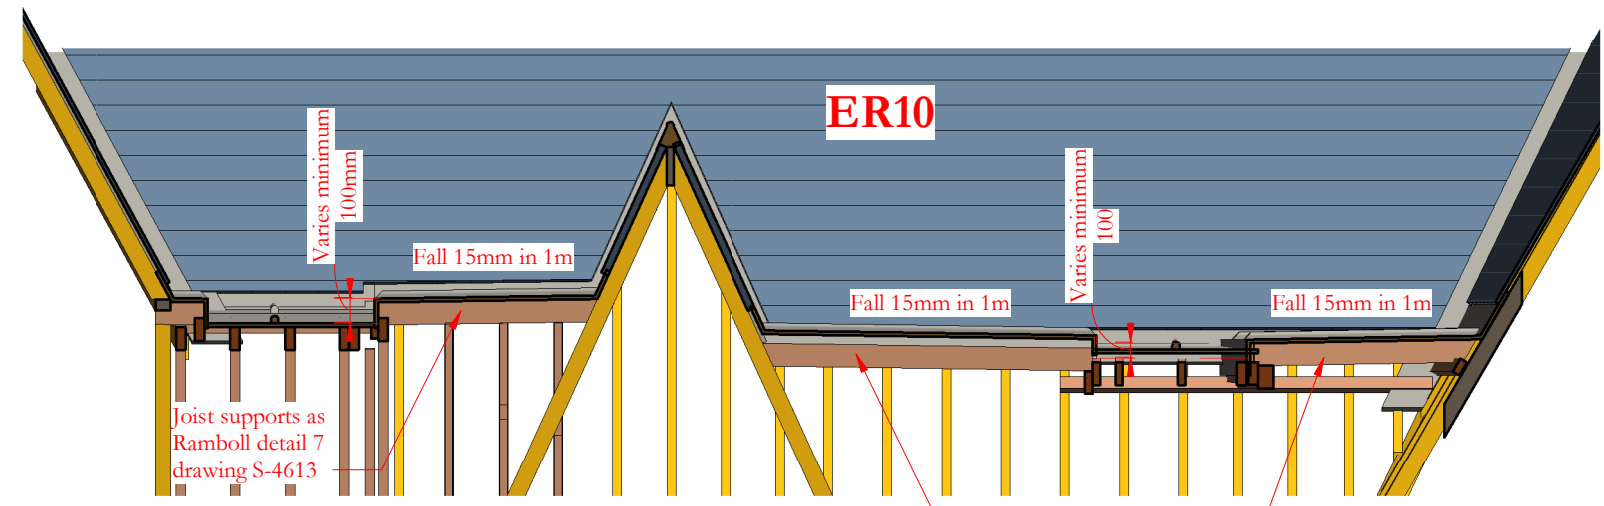


Section FF

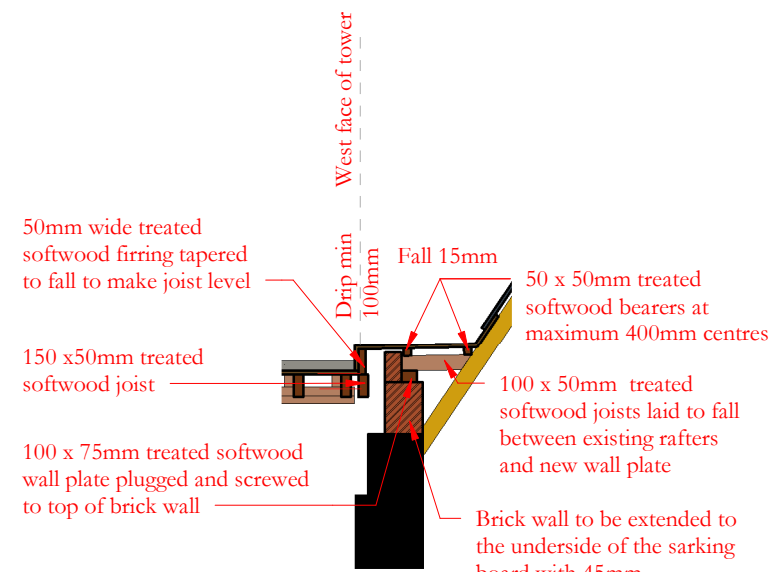


Section GG

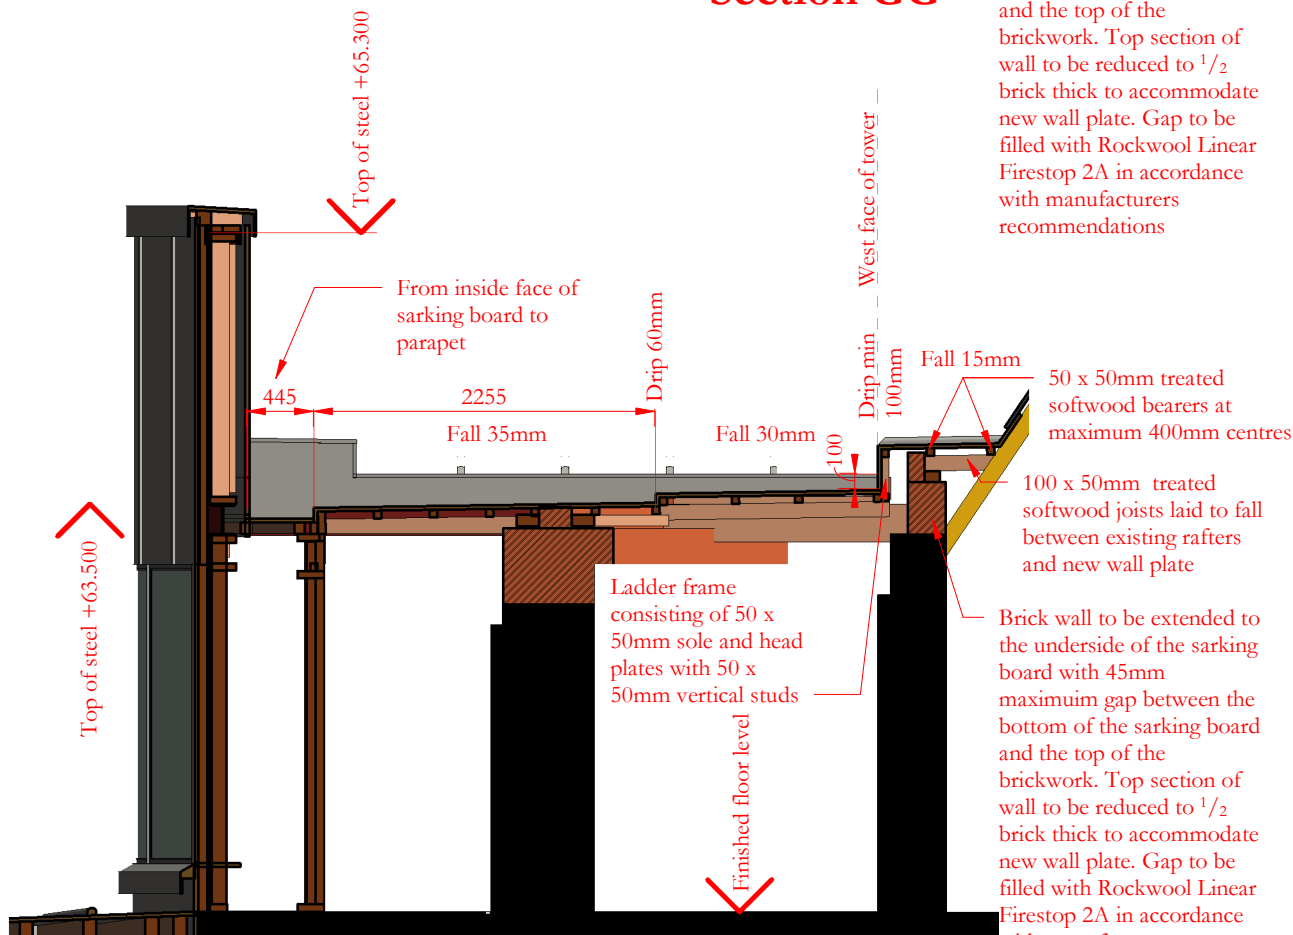

Section EE through gutter

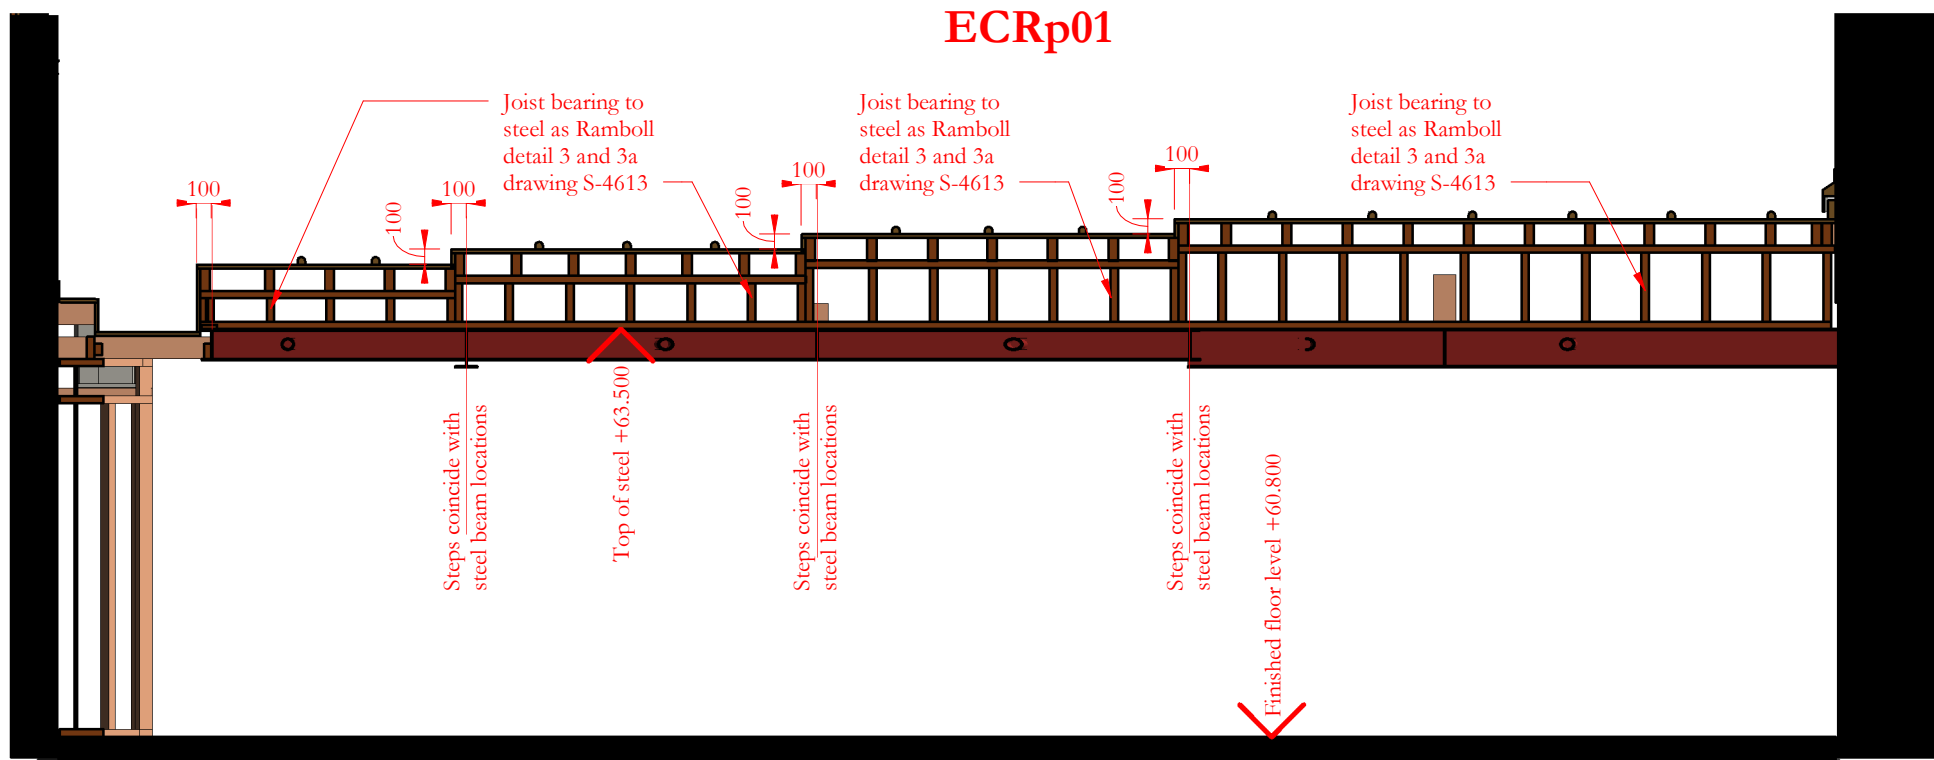


Section CC

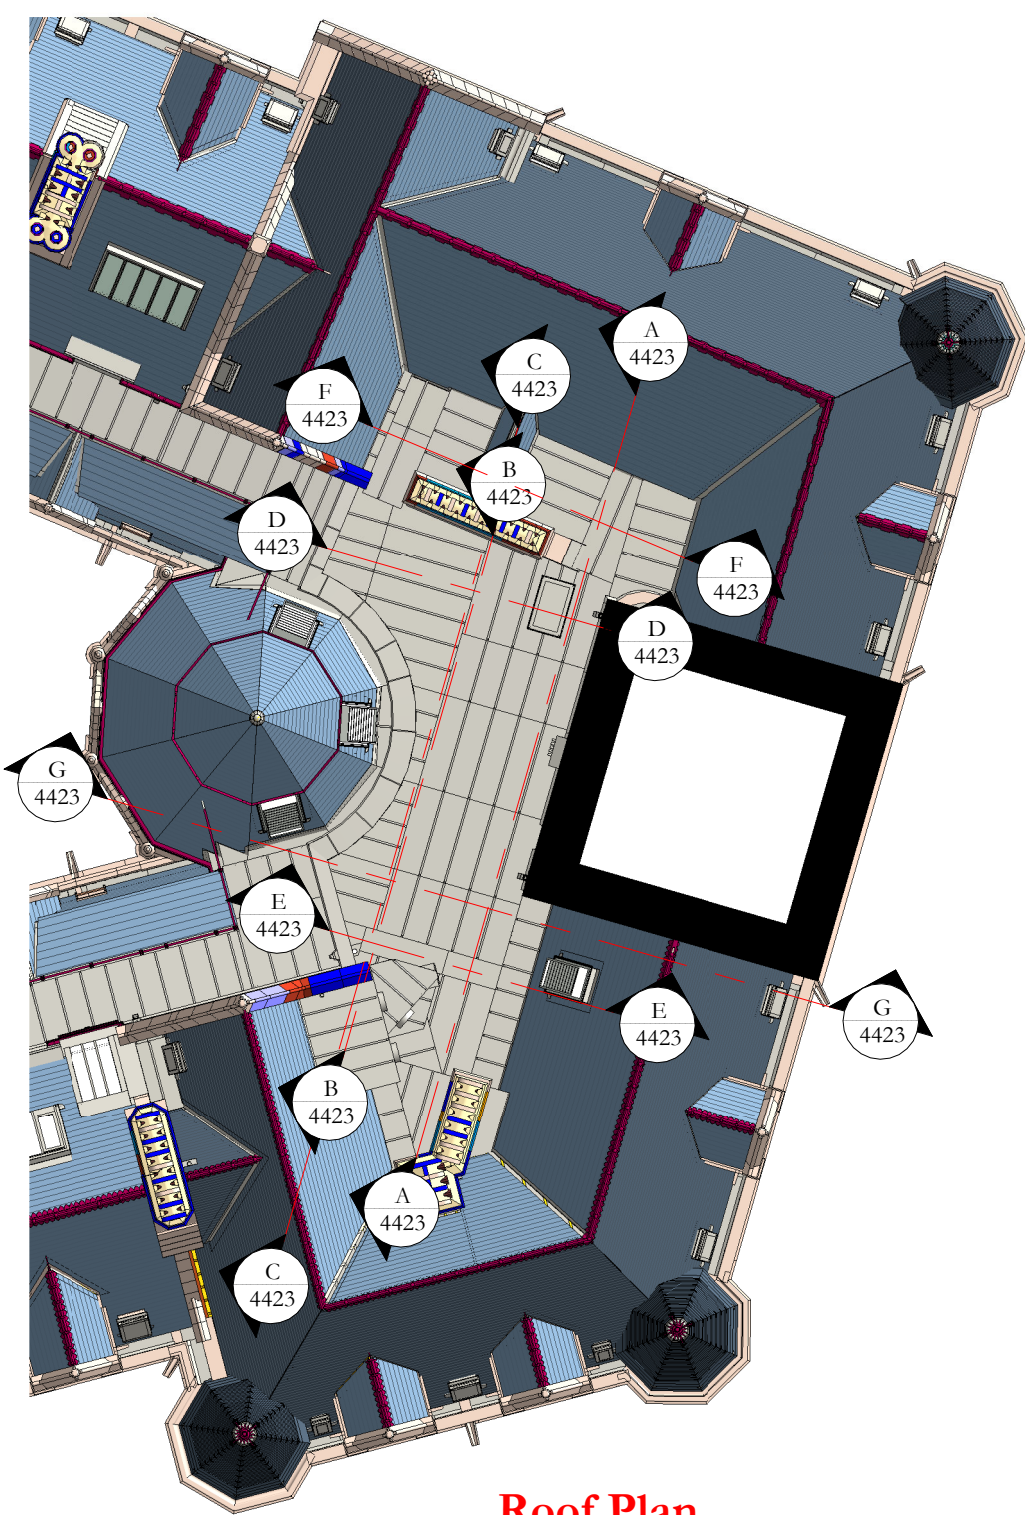


Roof Plan

Scale Bars to be used as guidance only - refer to sheet size below									
1:100	mm	1000	2000	3000	4000	5000	6000	7000	8000
1:200	mm	1000	2000	3000	4000	5000	6000	7000	8000
1:500	m	10	20	30	40	50	60	70	80
1:1250	m	10	20	30	40	50	60	70	80

Notes:
Drawings are based on survey data and may not accurately represent what is physically present.
Do not scale from this drawing. All dimensions are to be verified on site before proceeding with the work.
All dimensions are in millimeters unless noted otherwise.
Purcell shall be notified in writing of any discrepancies.

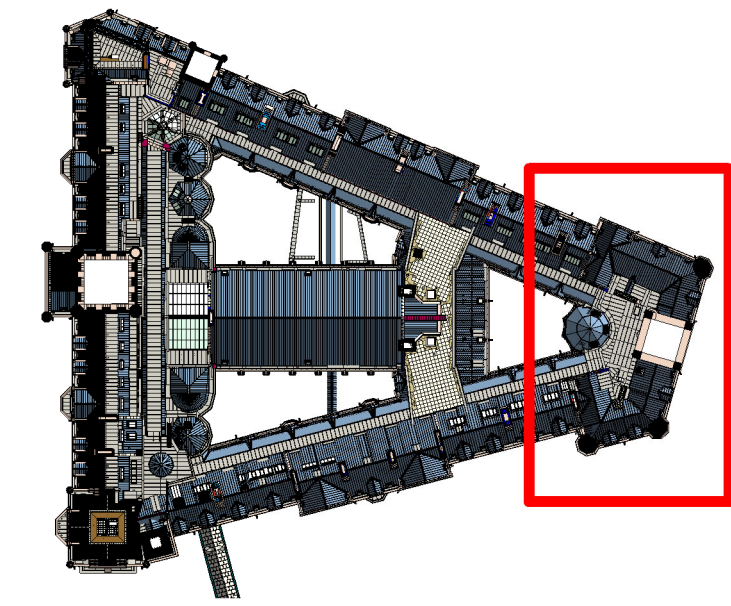

KEY

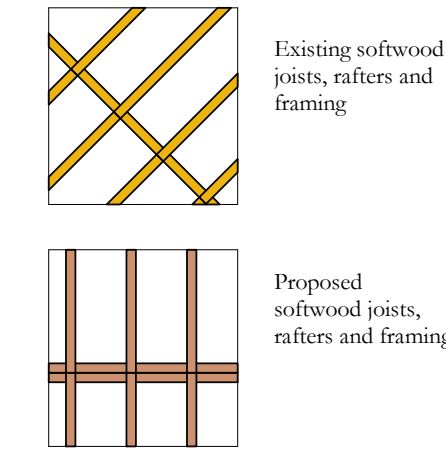

Revision 04
Roof construction amended on south side of Cooper Street tower with new 100mm step added running parallel with west face of tower. Height of brick wall below extended to maintain fire compartmentation

Revision 03
North and south return elevations added showing setting out for window openings in stud wall. Drip height amended on east side of CS33.

Revision 02
Drawing issued for construction. Roof setting out updated. Section of existing roof behind chimney CS33 retained.

Revision 01
Roof joist support details amended in line with Ramboll details shown on drawing number OTH-RAM-TH-ZZ-DWG-S-4163

ISSUE	DATE	APPROVED	DRAWN	DESCRIPTION
04	04/12/2024	GR	JRC	See note in revision cloud
03	07/02/2023	JC	GR	See note in revision cloud
02	17/01/2023	JC	GR	See note in revision cloud
01	04/10/2021	JC	GR	See note in revision cloud



Project Office, Town Hall, MANCHESTER M60 2L1
+44 (0) 7970 097 432
www.purcelluk.com

PROJECT STATUS	RIBA Stage 5
CLIENT	Manchester City Council
PROJECT	Our Town Hall
DRAWING TITLE	Roof ECRp01 Proposed new timber roof structure sections
SIZE & SCALE	A1:As indicated
DRAWING STATUS	S4 Construction

JOB NUMBER 236959

DRAWING NO. OTH-PUR-TH-RF-DWG-A-4423 04

© PURCELL 2019. PURCELL ® IS THE TRADING NAME OF PURCELL ARCHITECTURE LTD.

04/12/2024 15:52:05