




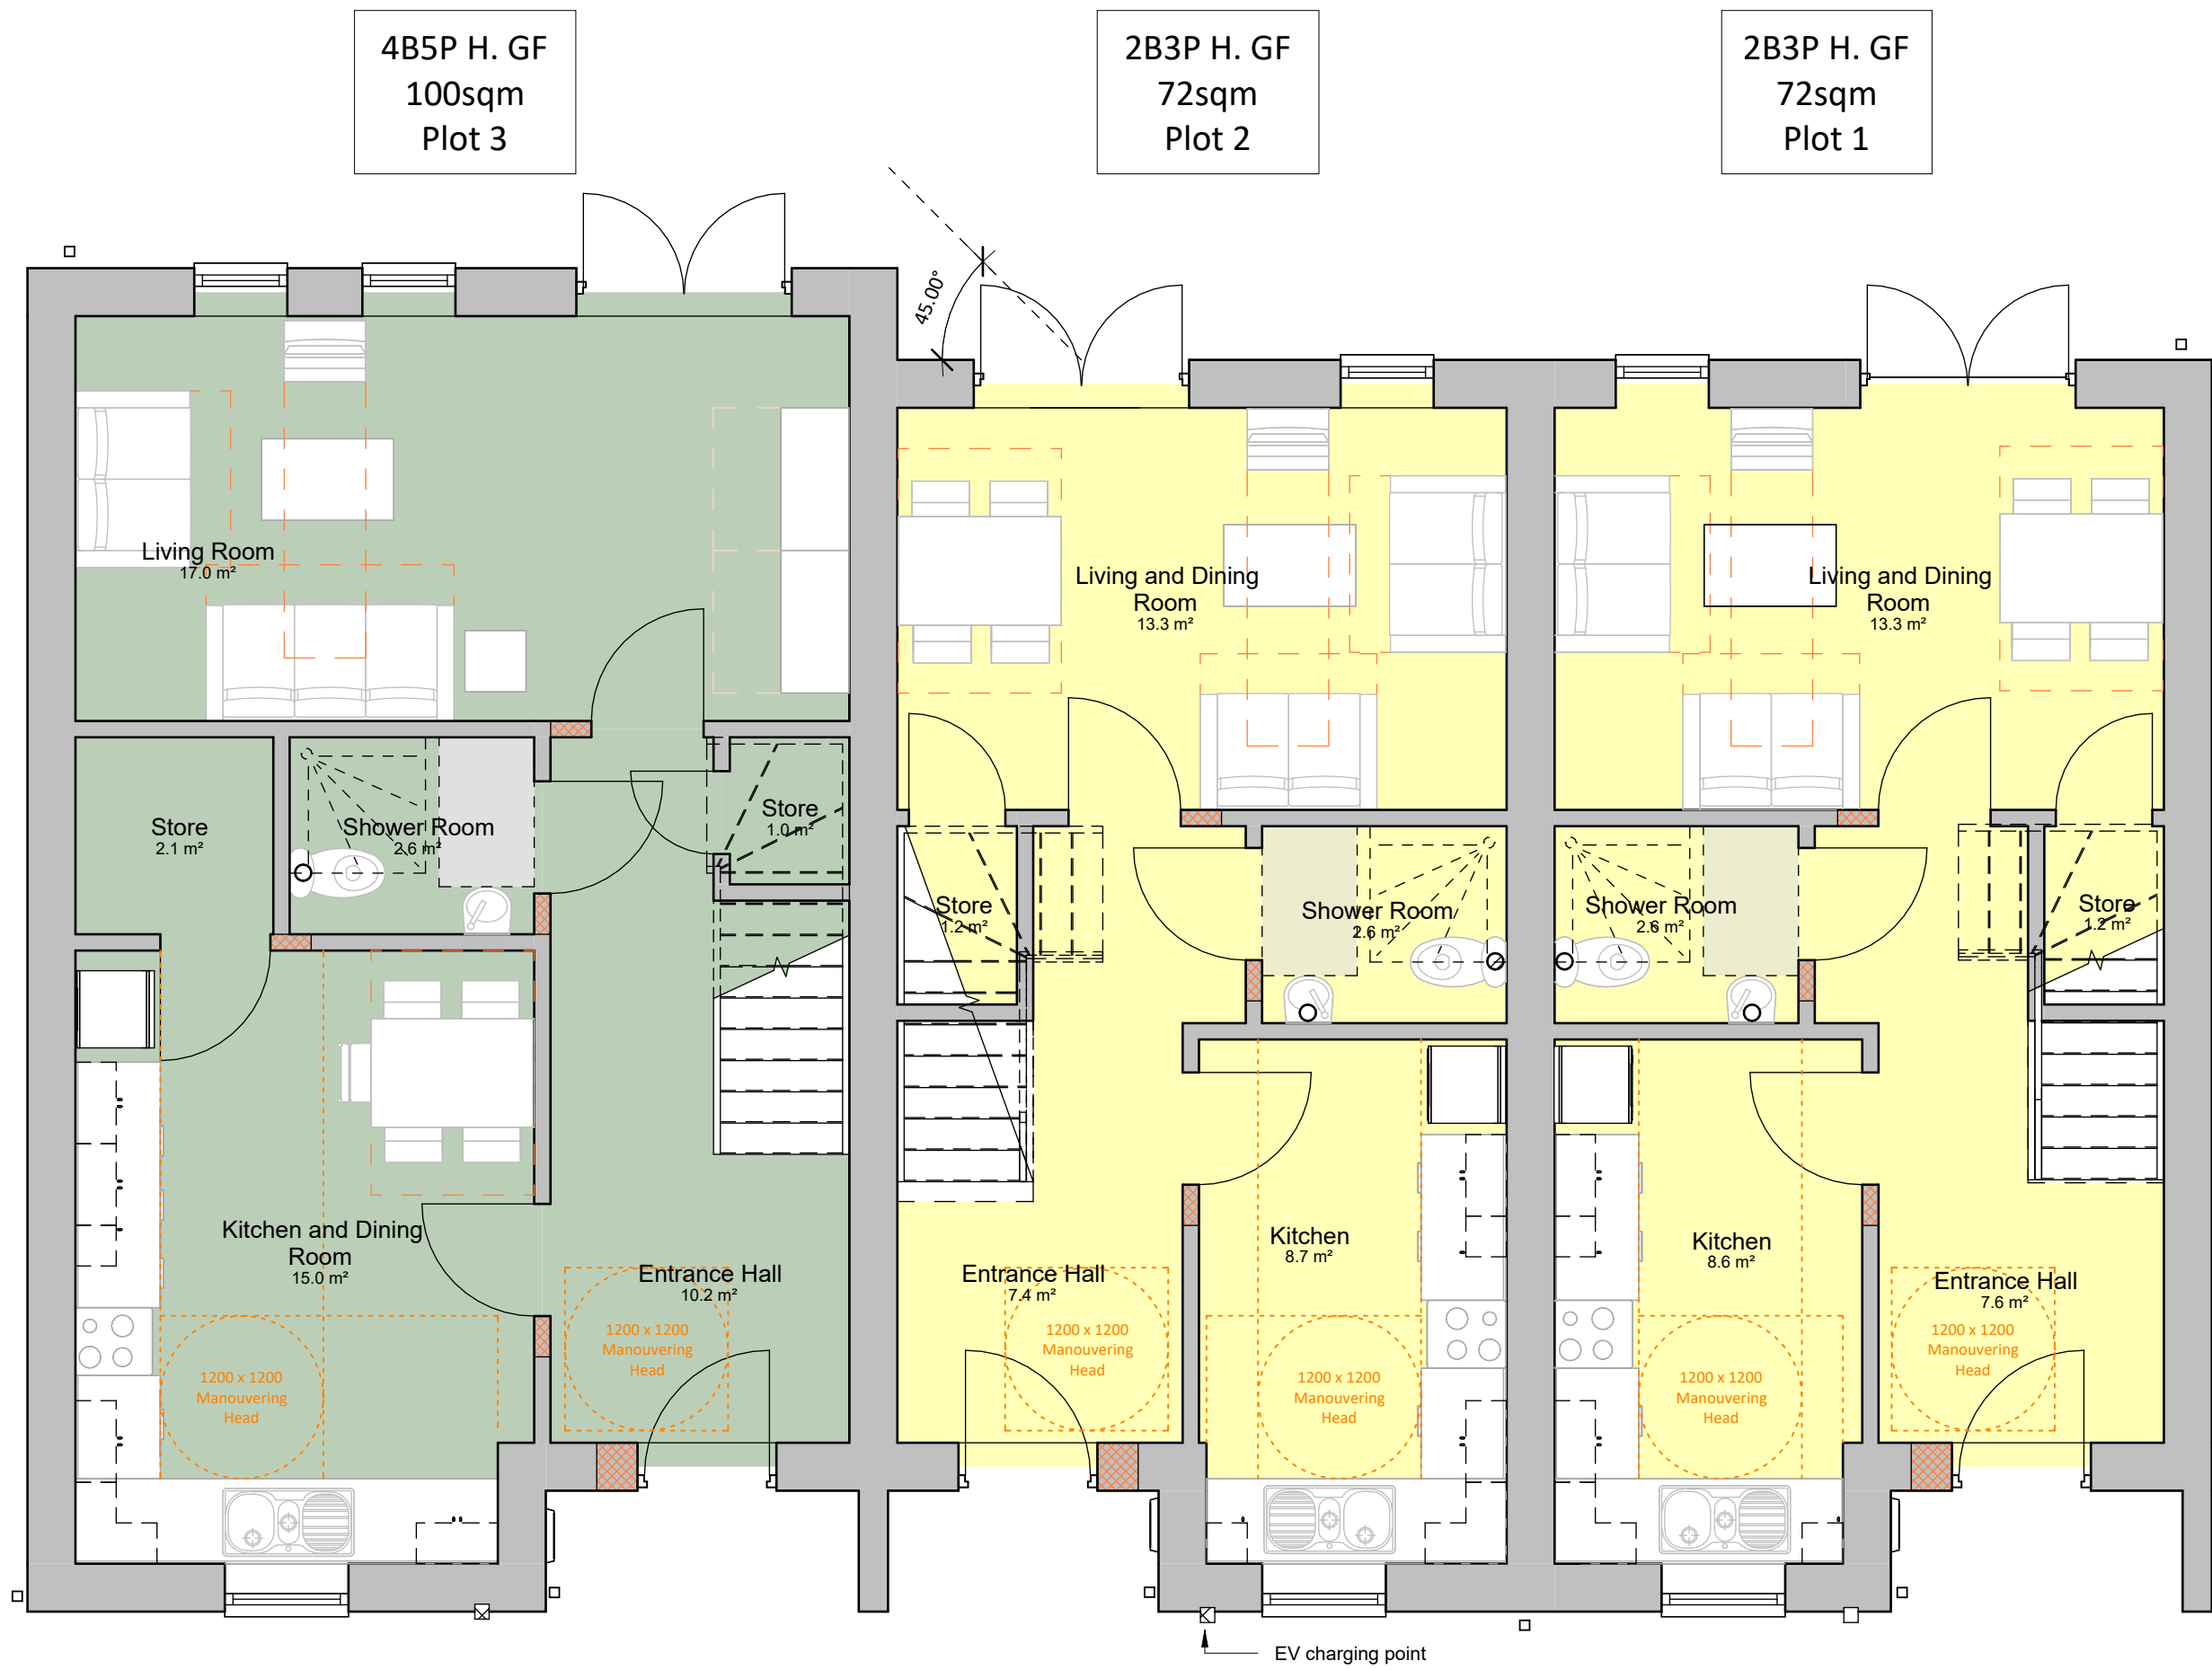

House Type 12 - 4BH/2BH Ground Floor Plan
1 : 50

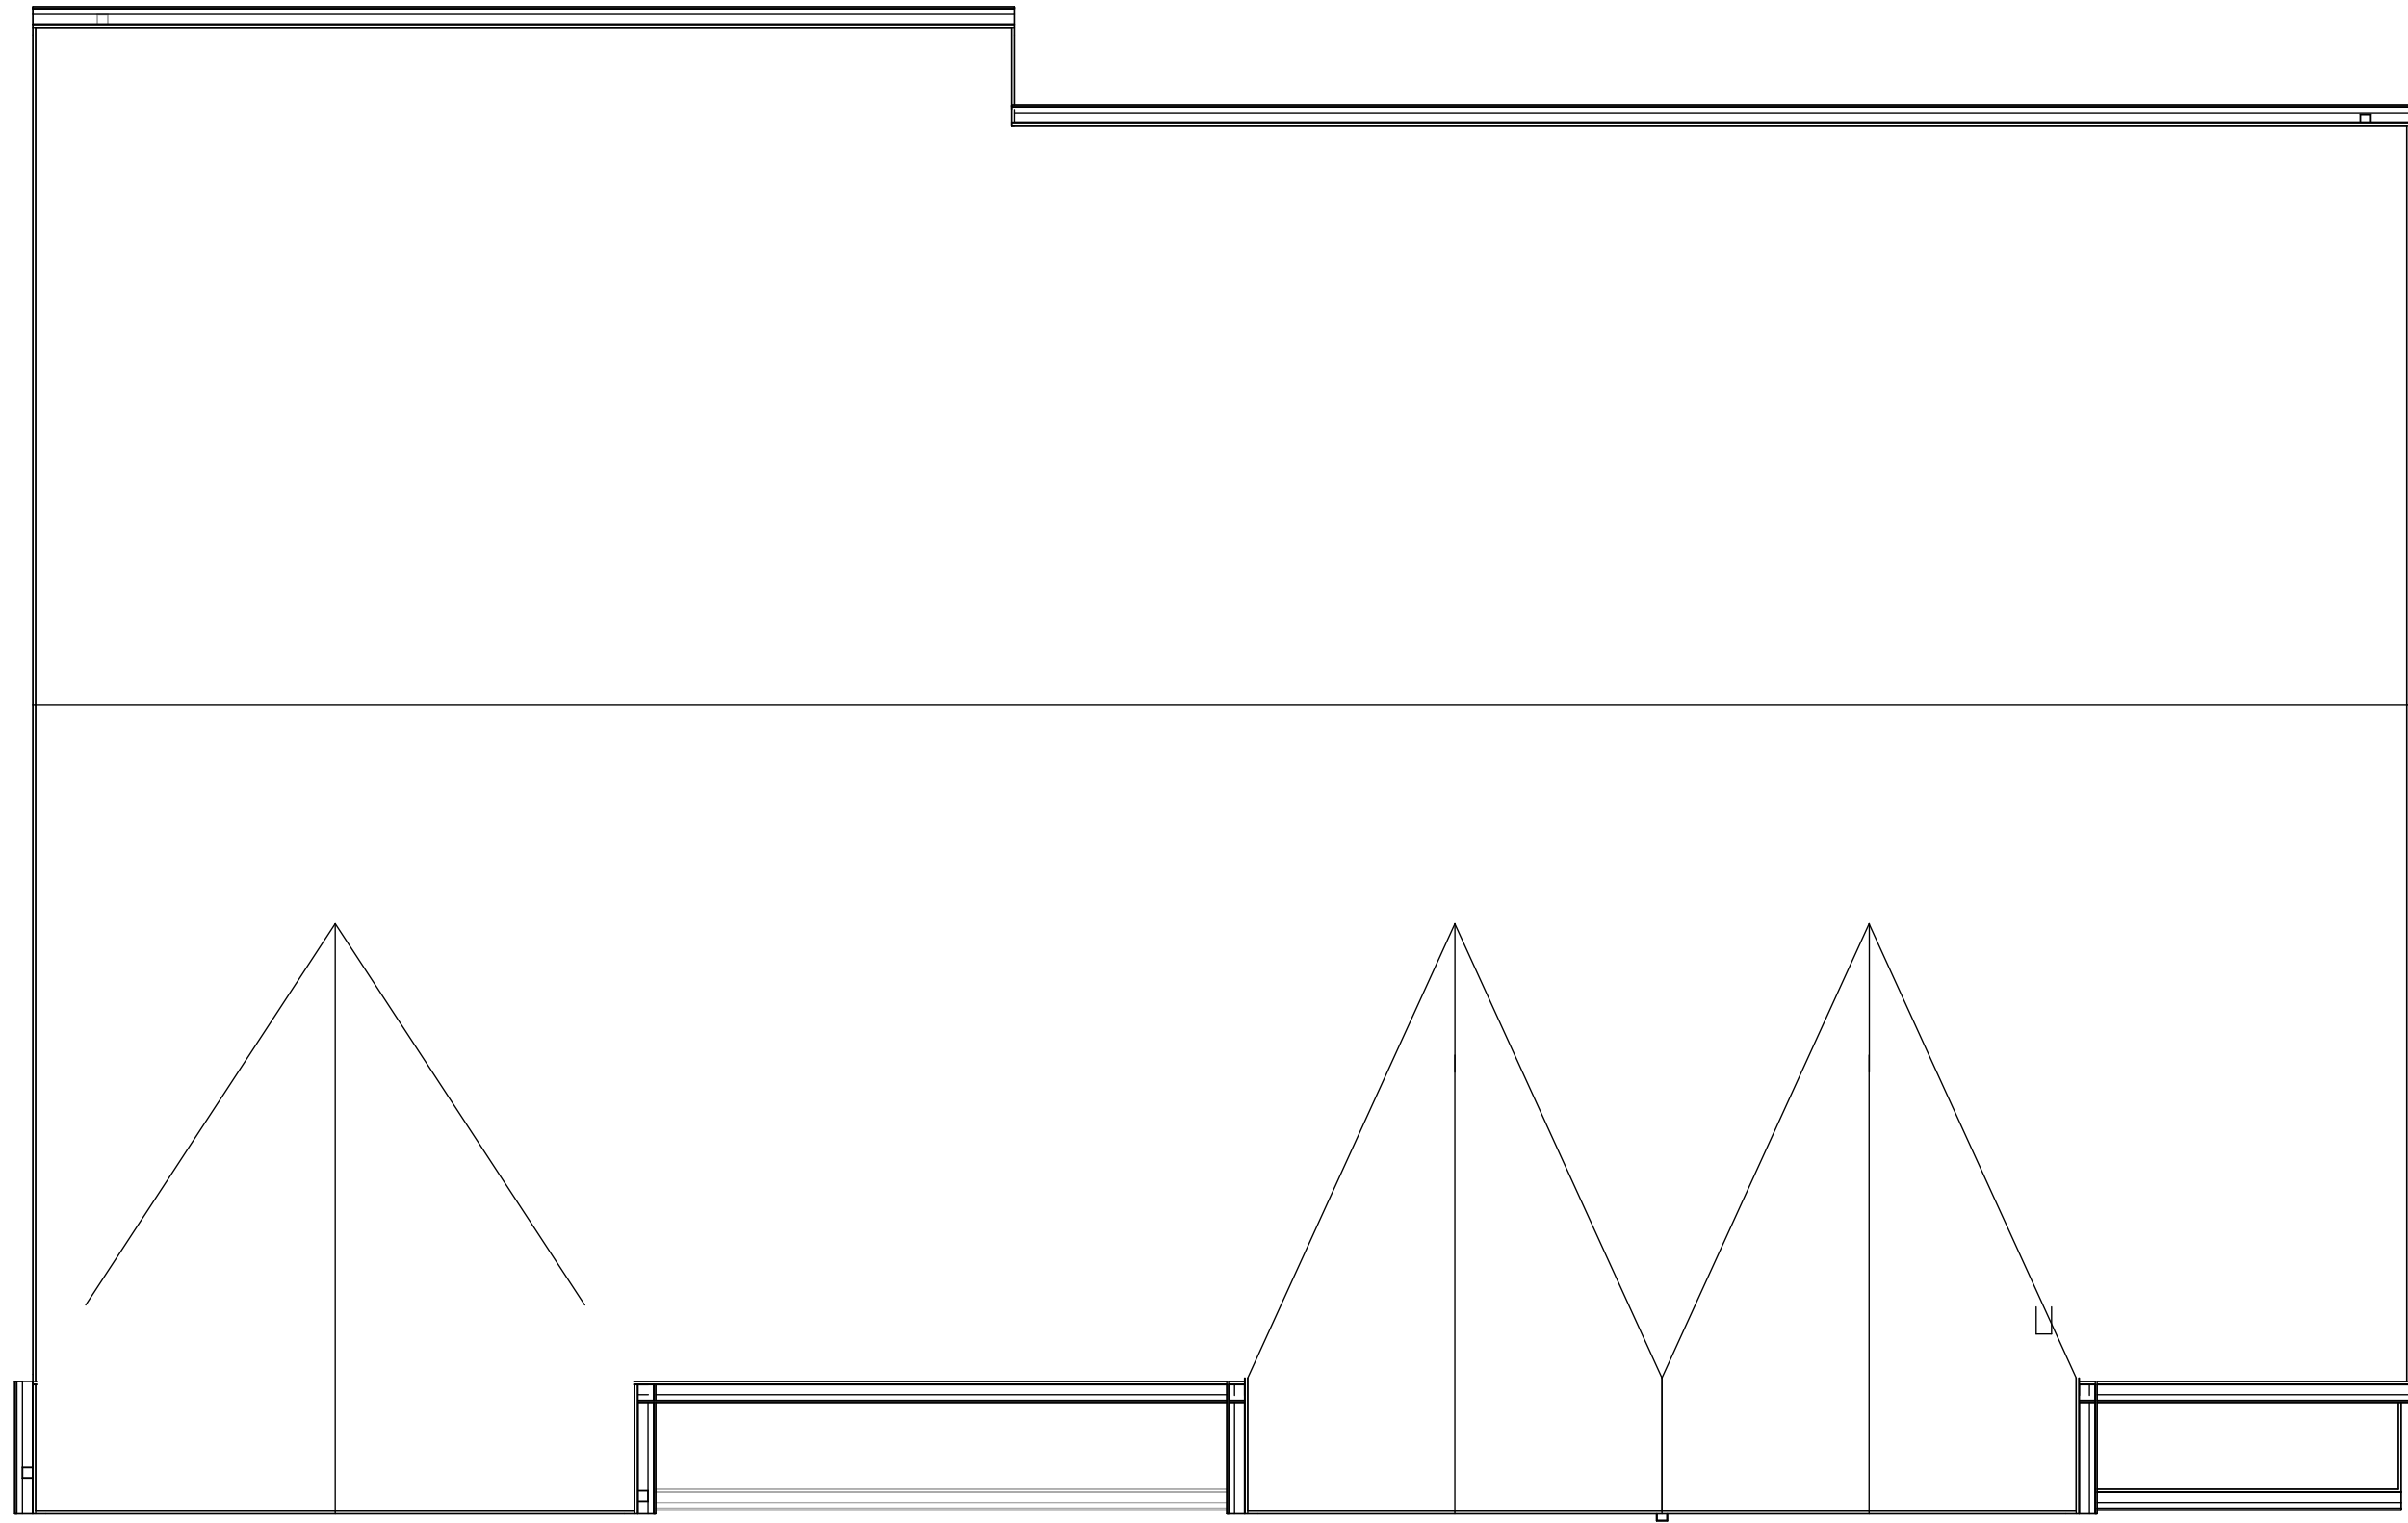


House Type 12 - 4BH/2BH Roof Plan
1 : 50

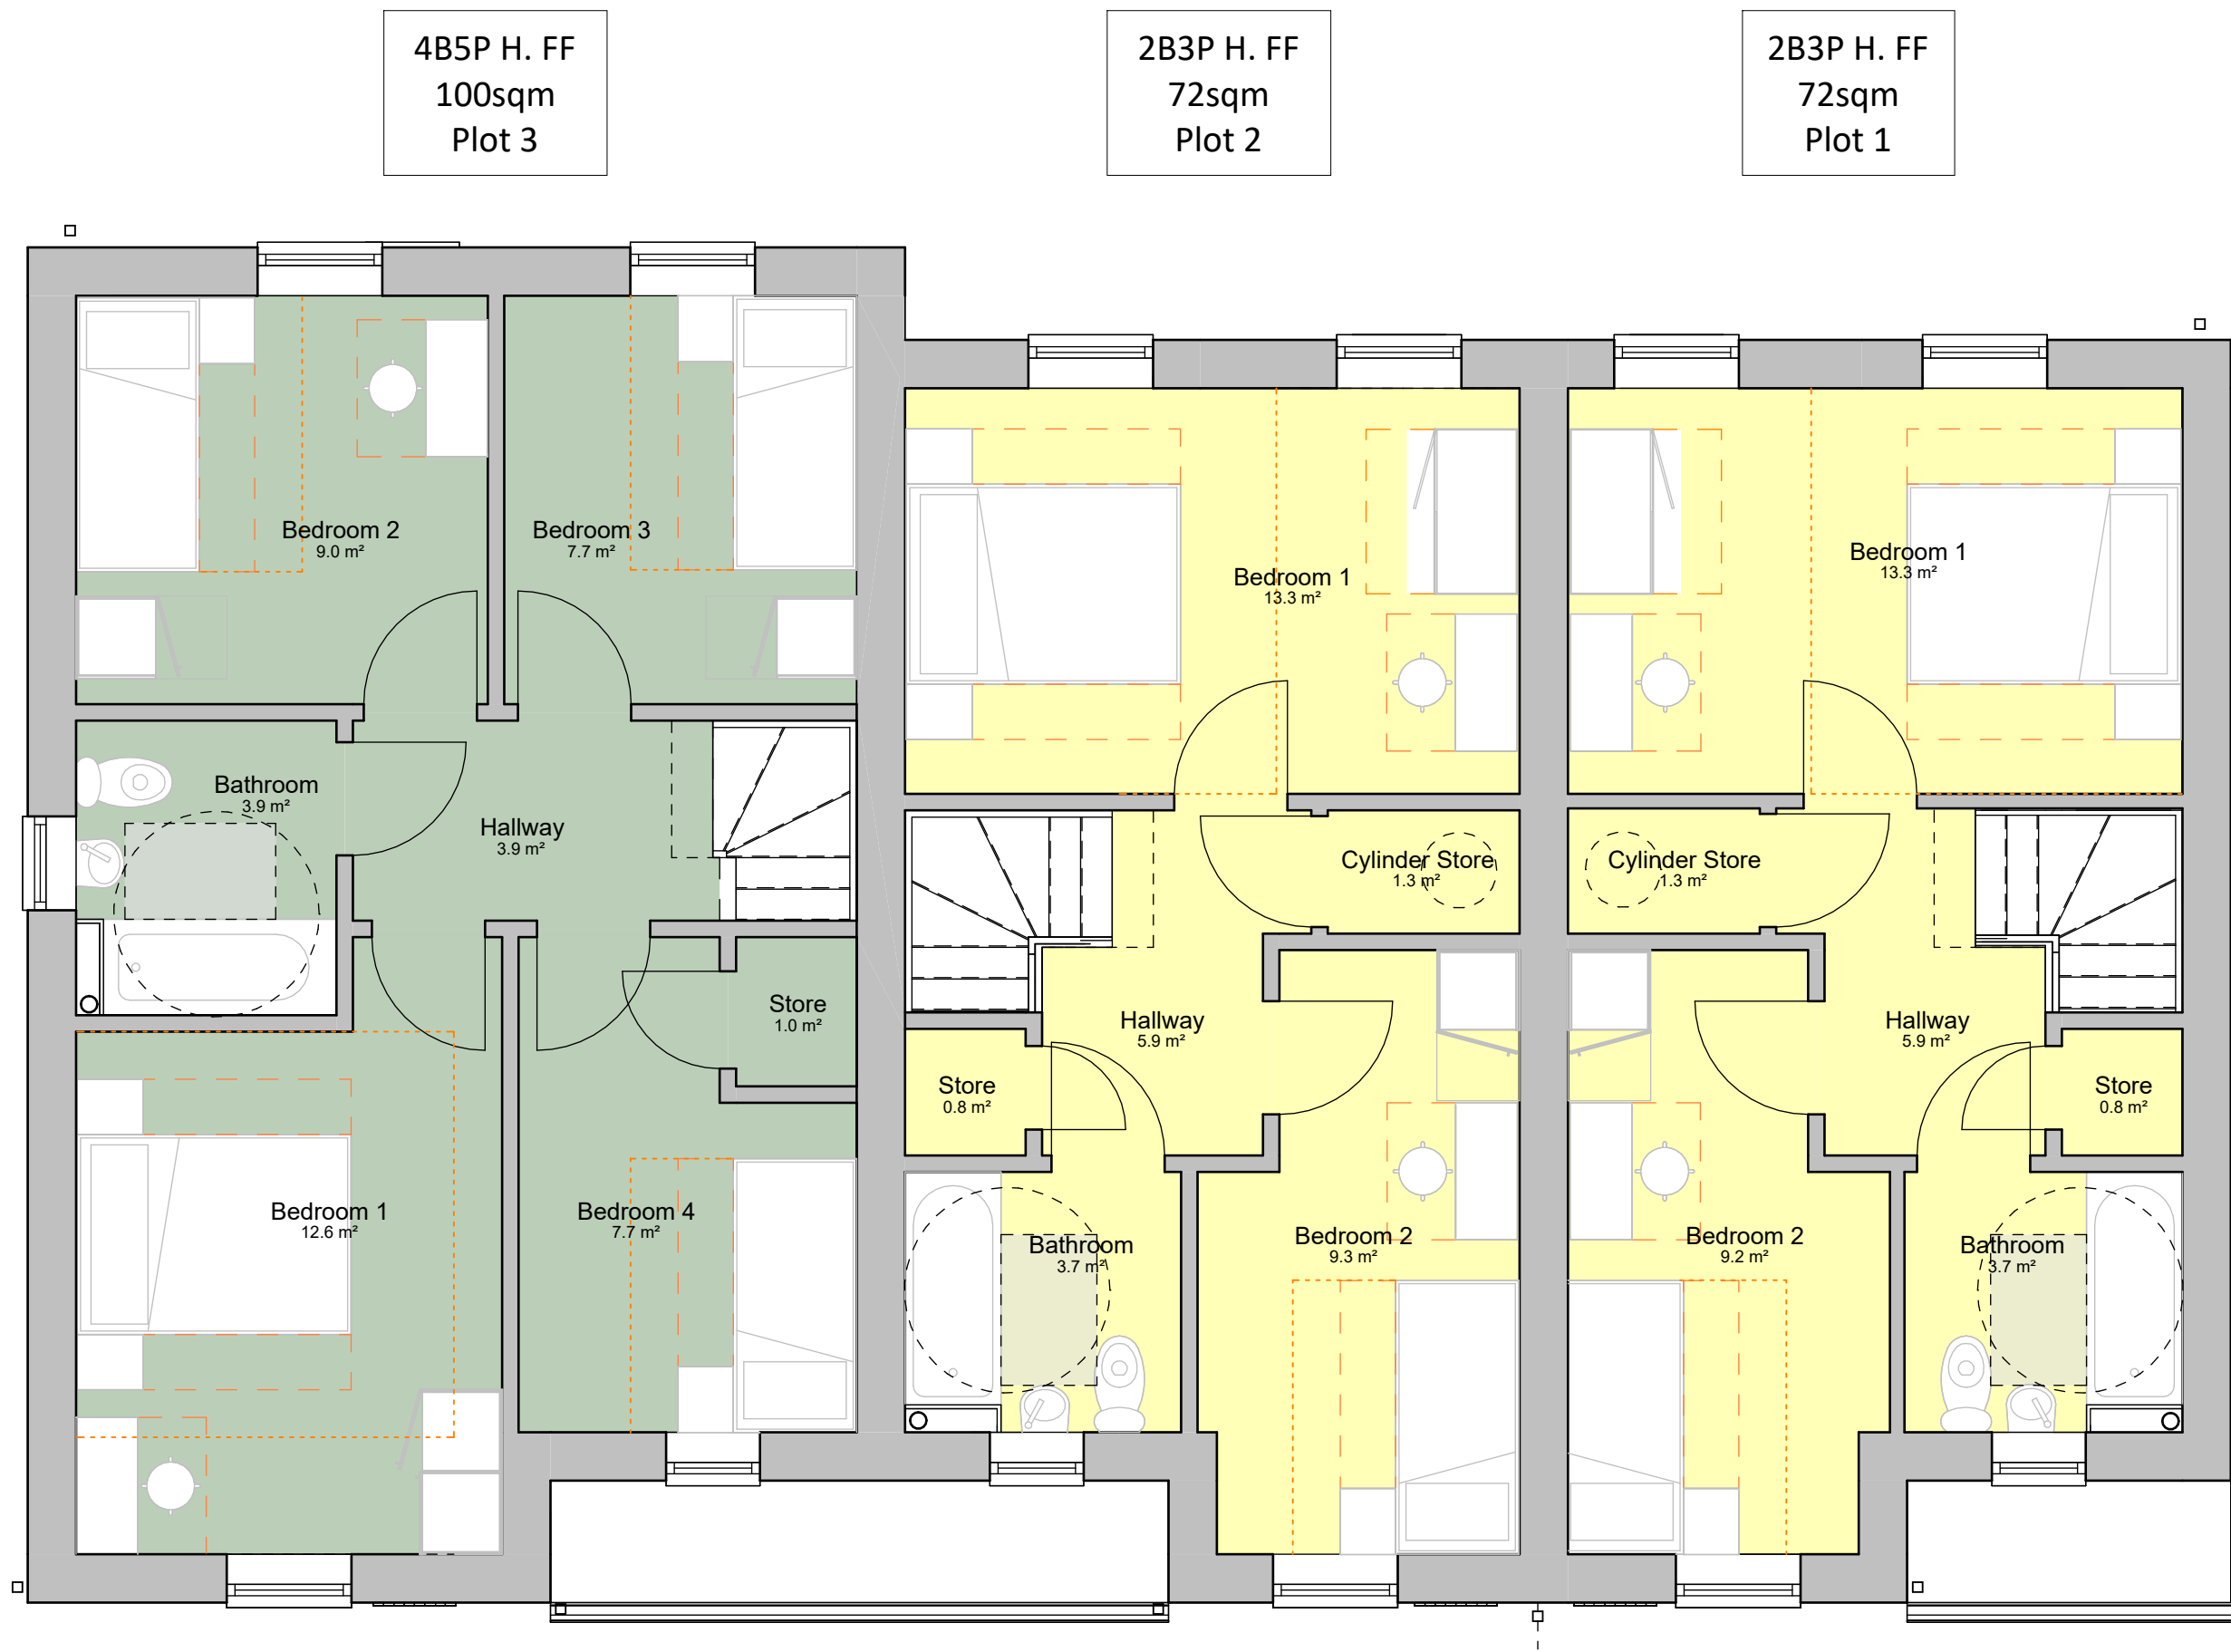

House Type 12 - 4BH/2BH First Floor Plan
1 : 50

Layout in line with Independent
Living and Age Friendly Principles

 

This drawing is copyright Bernard Taylor Partnership Ltd and must not be copied or disclosed by or to any unauthorised persons without the prior written consent of Bernard Taylor Partnership Ltd.

Do not scale from this drawing. Do not take measurements from the CAD base. Any discrepancies are to be reported to the architect for clarification.

All dimensions are to be checked on site prior to construction, manufacture of any components and ordering of materials and equipment.

All materials and workmanship to be in accordance with the current British Standards and codes of practice.

4	07.04.25	HG	Annotation and titleblock updated to show corresponding plot numbers
3	27.02.25	HG	Drawings updated to show new internal layout
2	06.11.24	JW	House Types updated to show M4(2)
1	12.09.24	JW	Planning package finalised prior to planning submission. New drawing register created to combine sites
Rev	Date	Int	Description



CLIENT:
One Manchester

PROJECT:
P500 House Type 12 - Hodge Street

DESCRIPTION:
House Type 12 - Proposed Plans
Plots 1 - 3

PURPOSE OF ISSUE:
Planning

DRAWN BY: CHECKED DATE: SCALE @ A1:
JW VS 19.09.23 1 : 50

JOB NO: STATUS CODE: DRAWING NO: REV
3815 S2 215 4

FILE IDENTIFIER:
HS-BTP-04-ZZ-DR-A-3815_215.4

Elizabeth House 486 Didsbury Road Heaton Mersey Stockport SK4 3BS
0161 443 1221 info@bernardtaylor.co.uk www.btparchitects.co.uk