




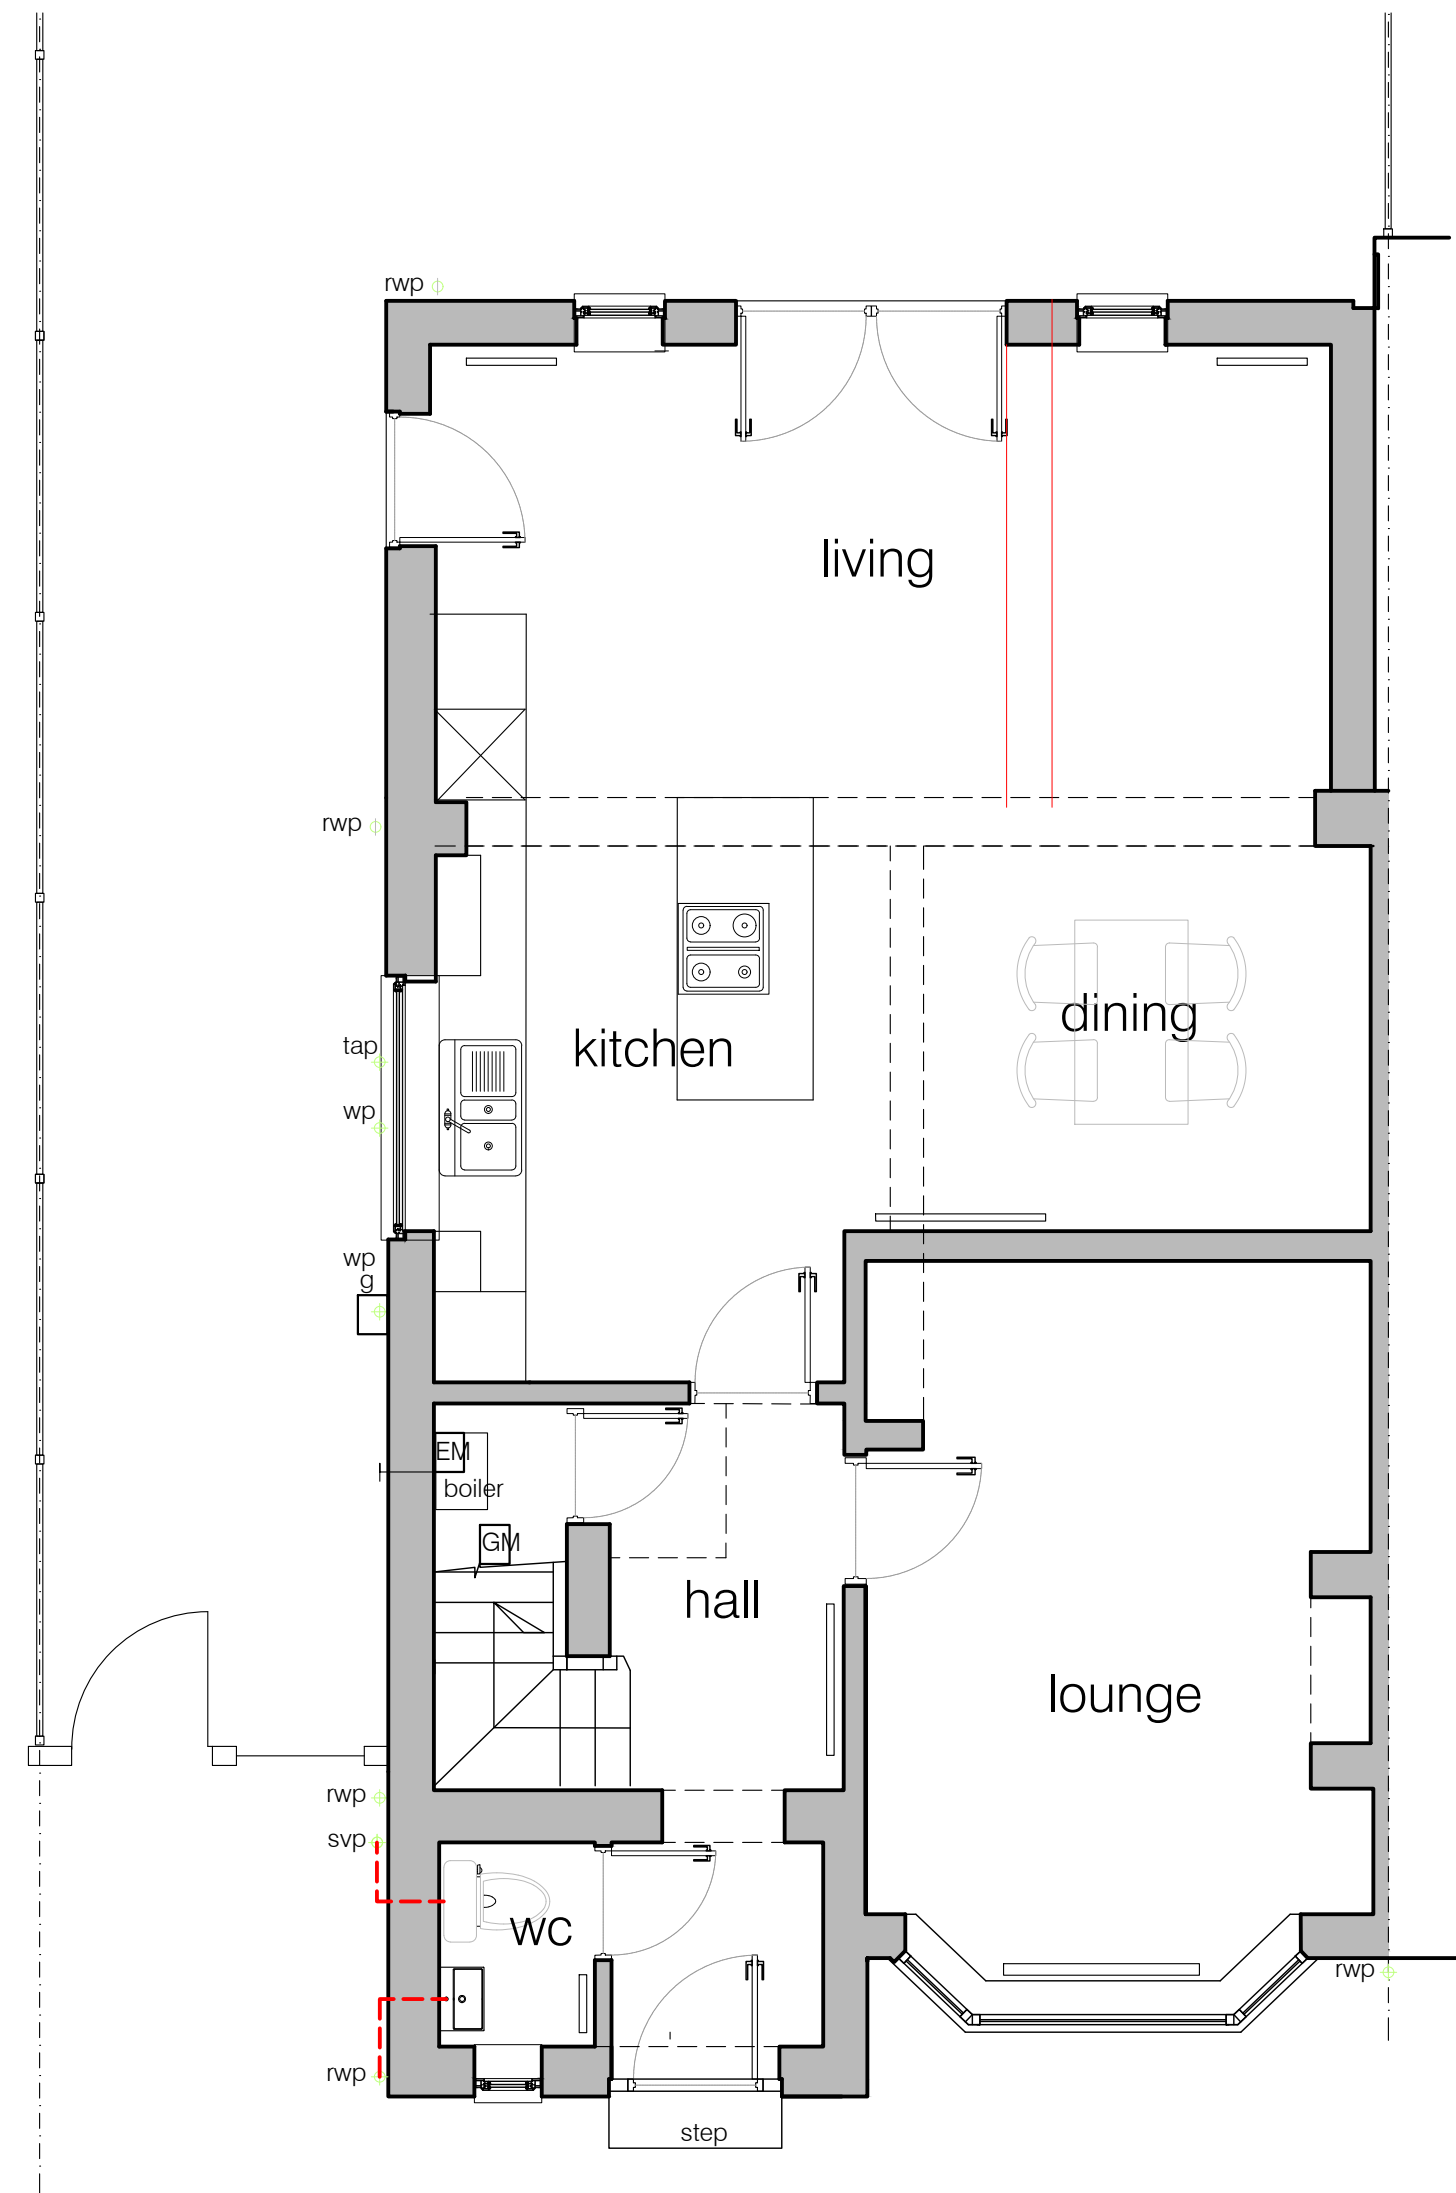


GROUND FLOOR PLAN

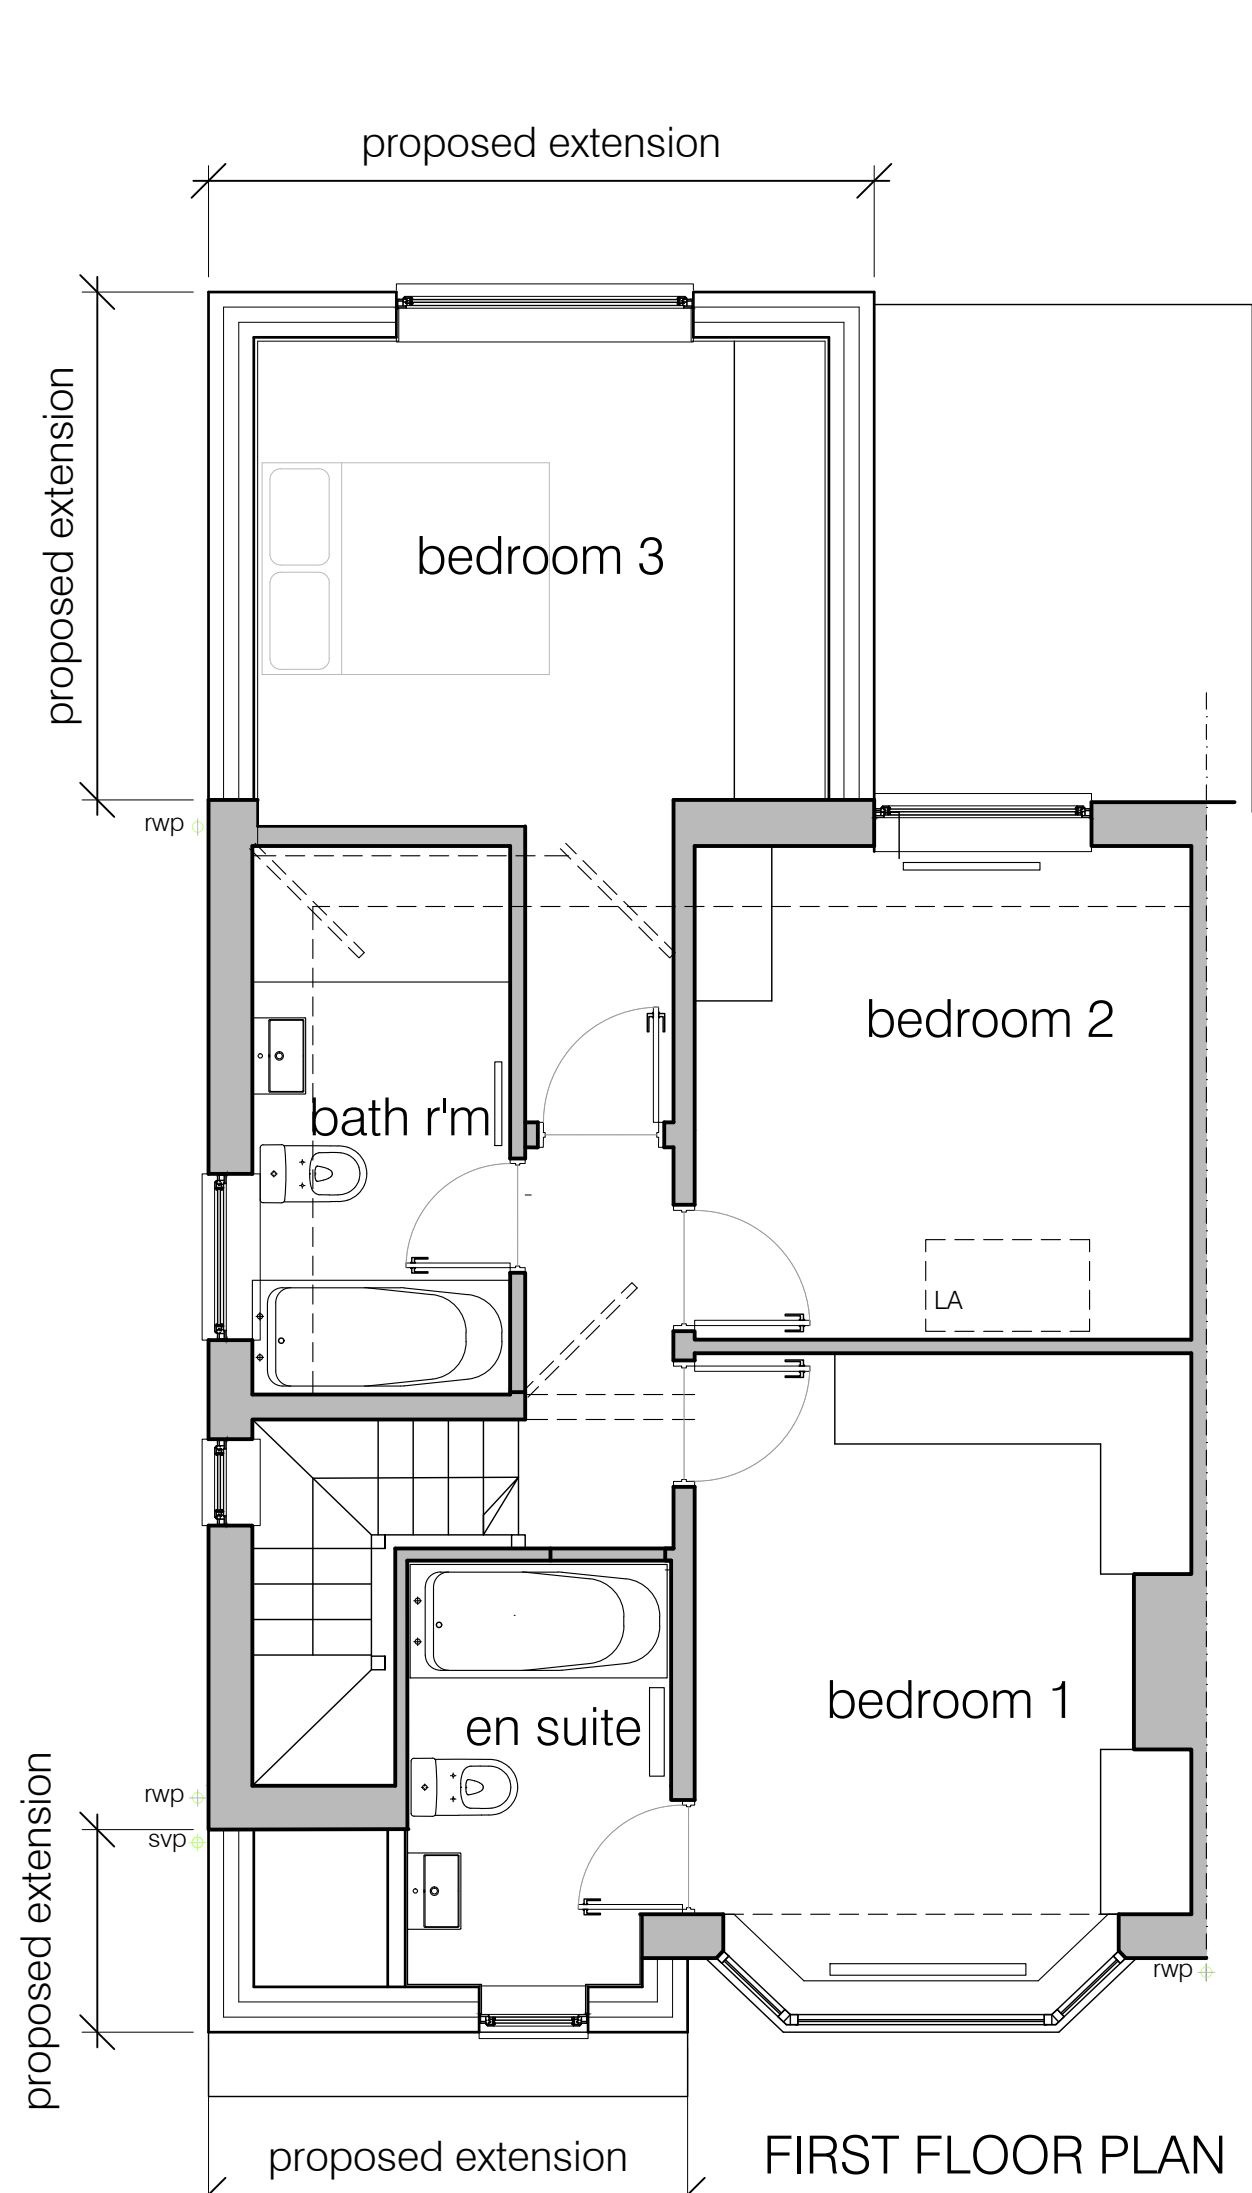

FIRST FLOOR PLAN

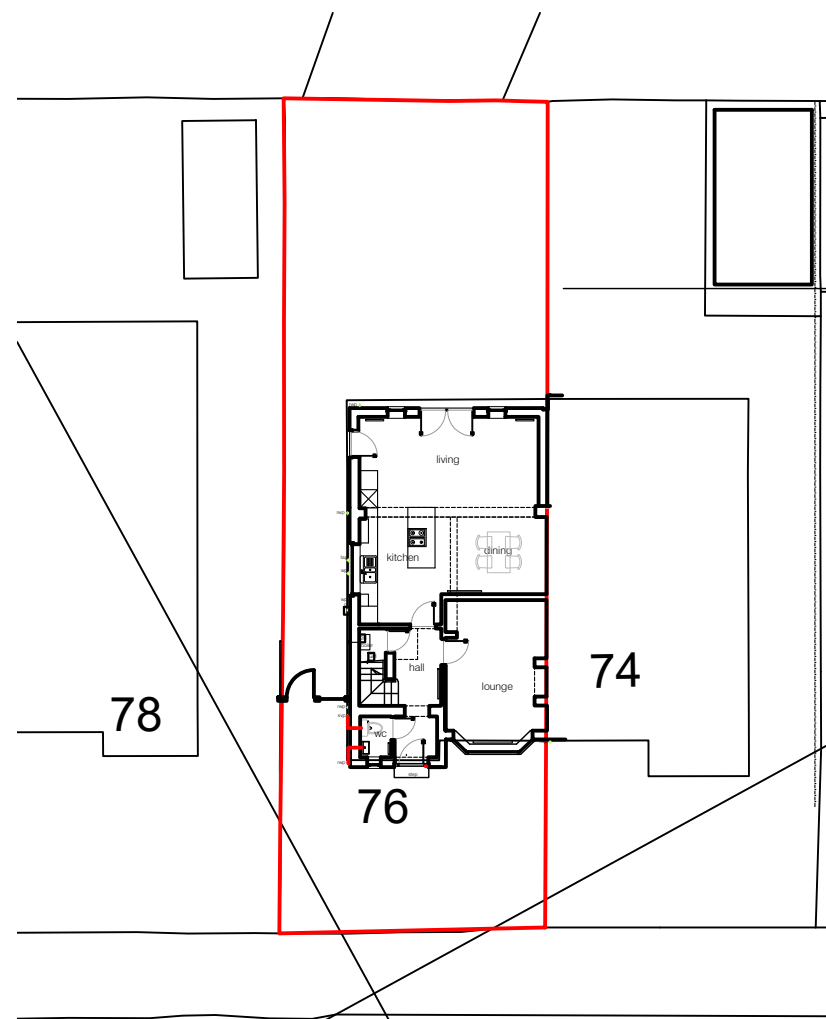


Block Plan 1:250

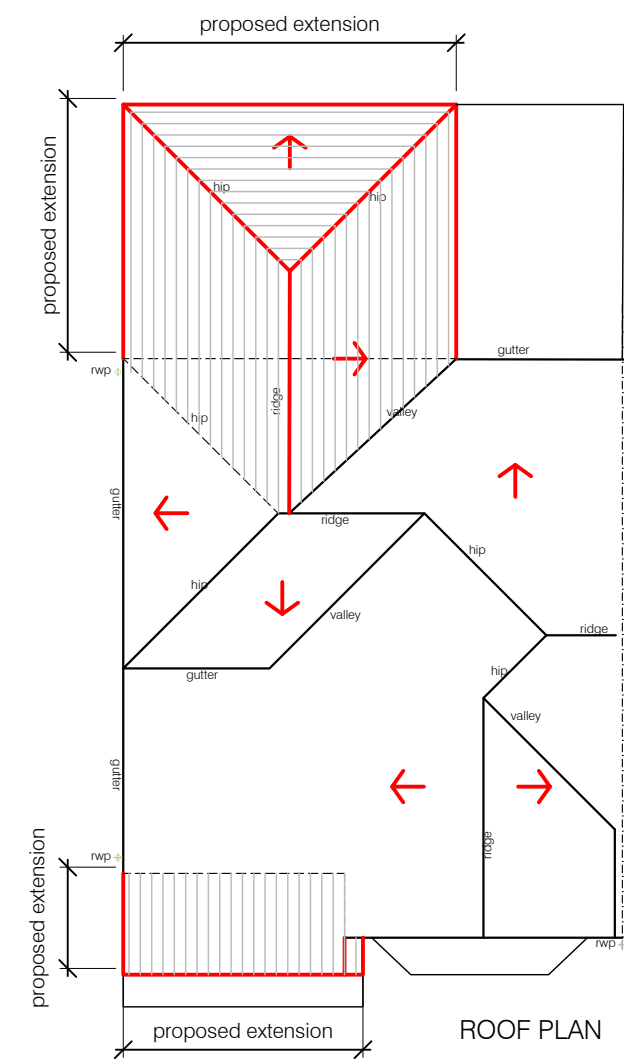


ROOF PLAN


1:100

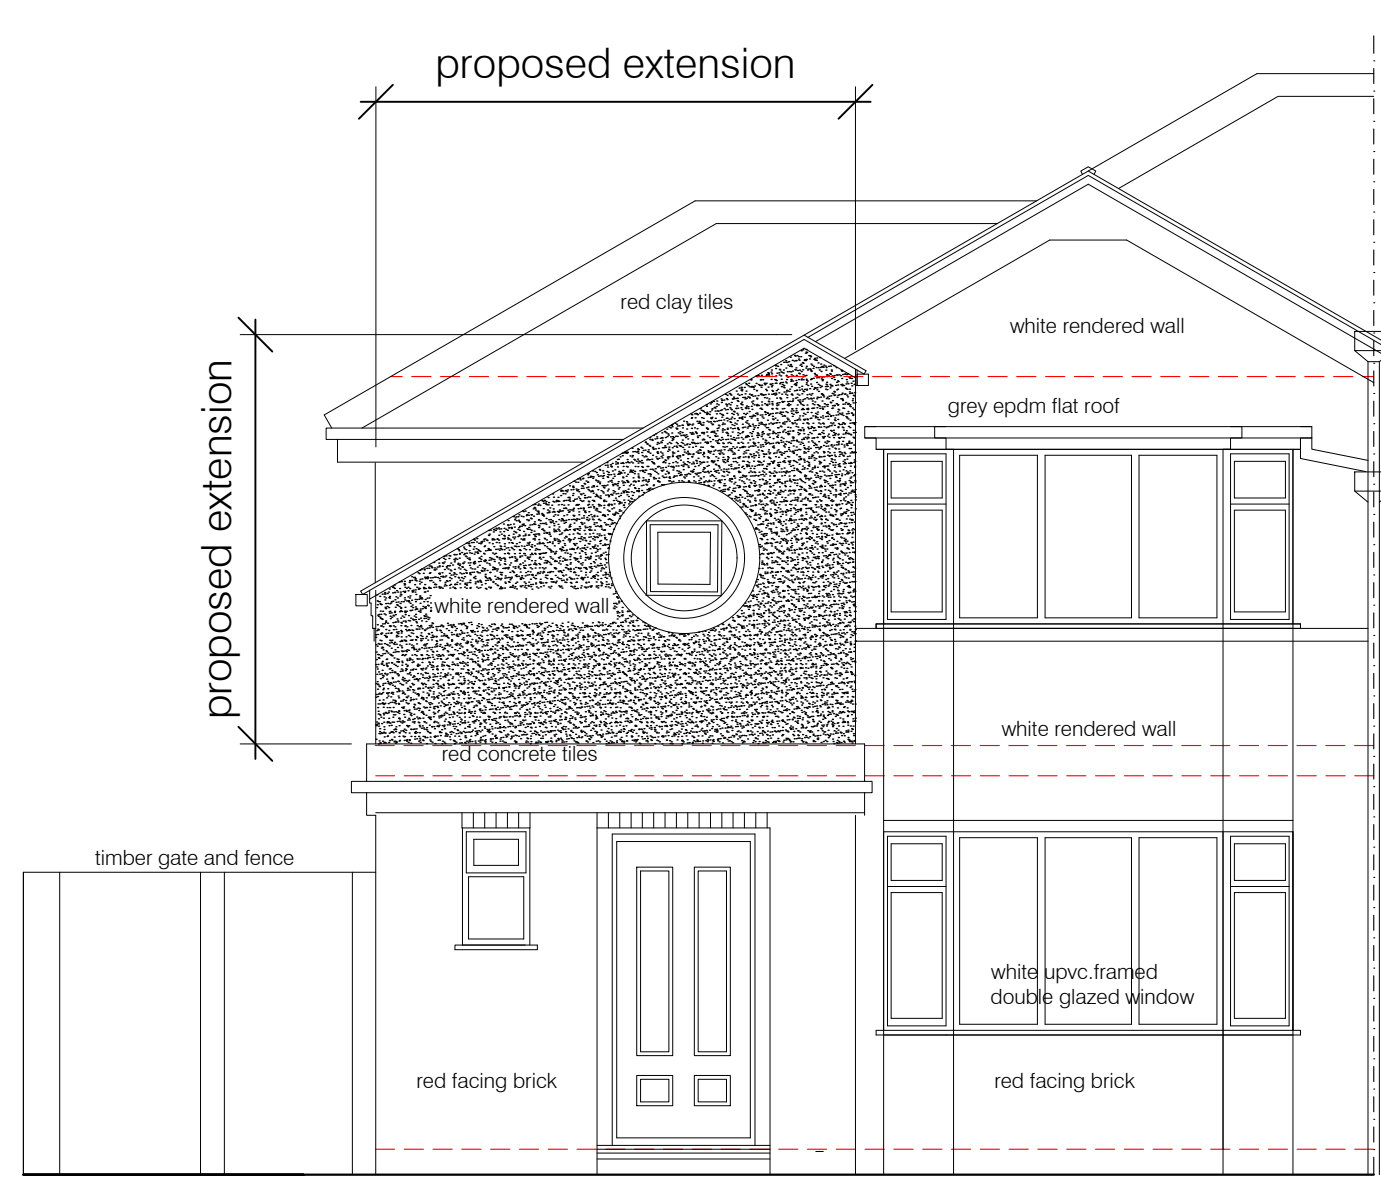


Front Elevation

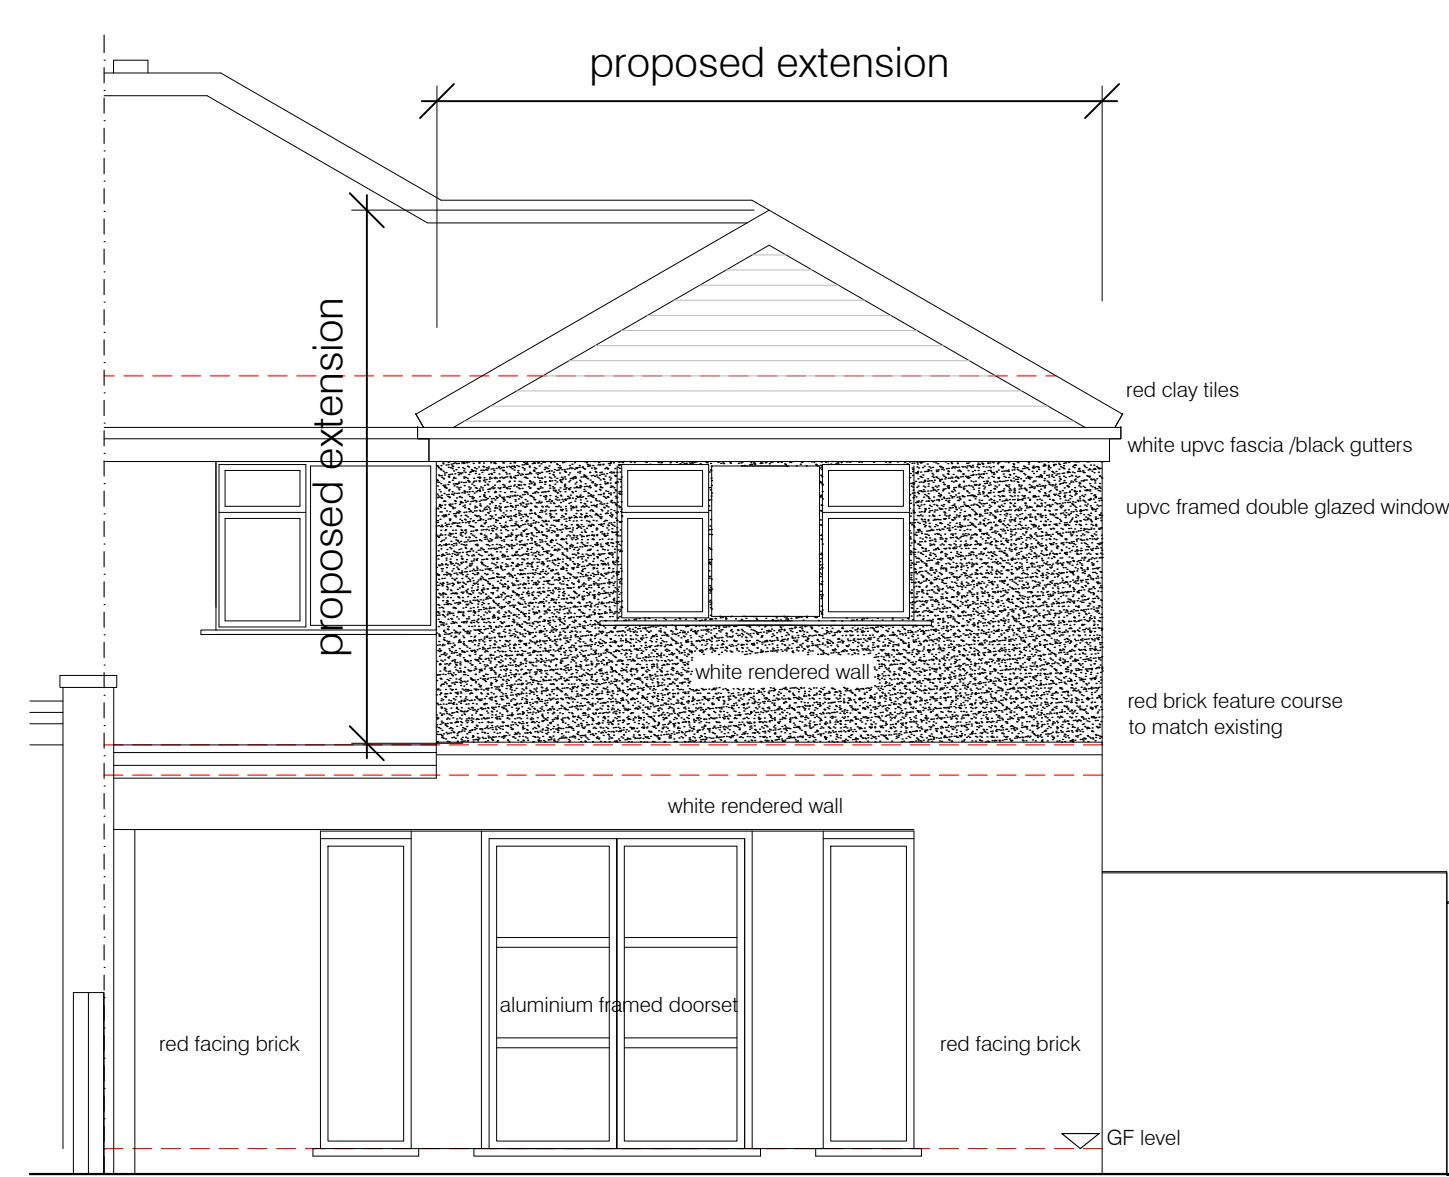

Rear Elevation

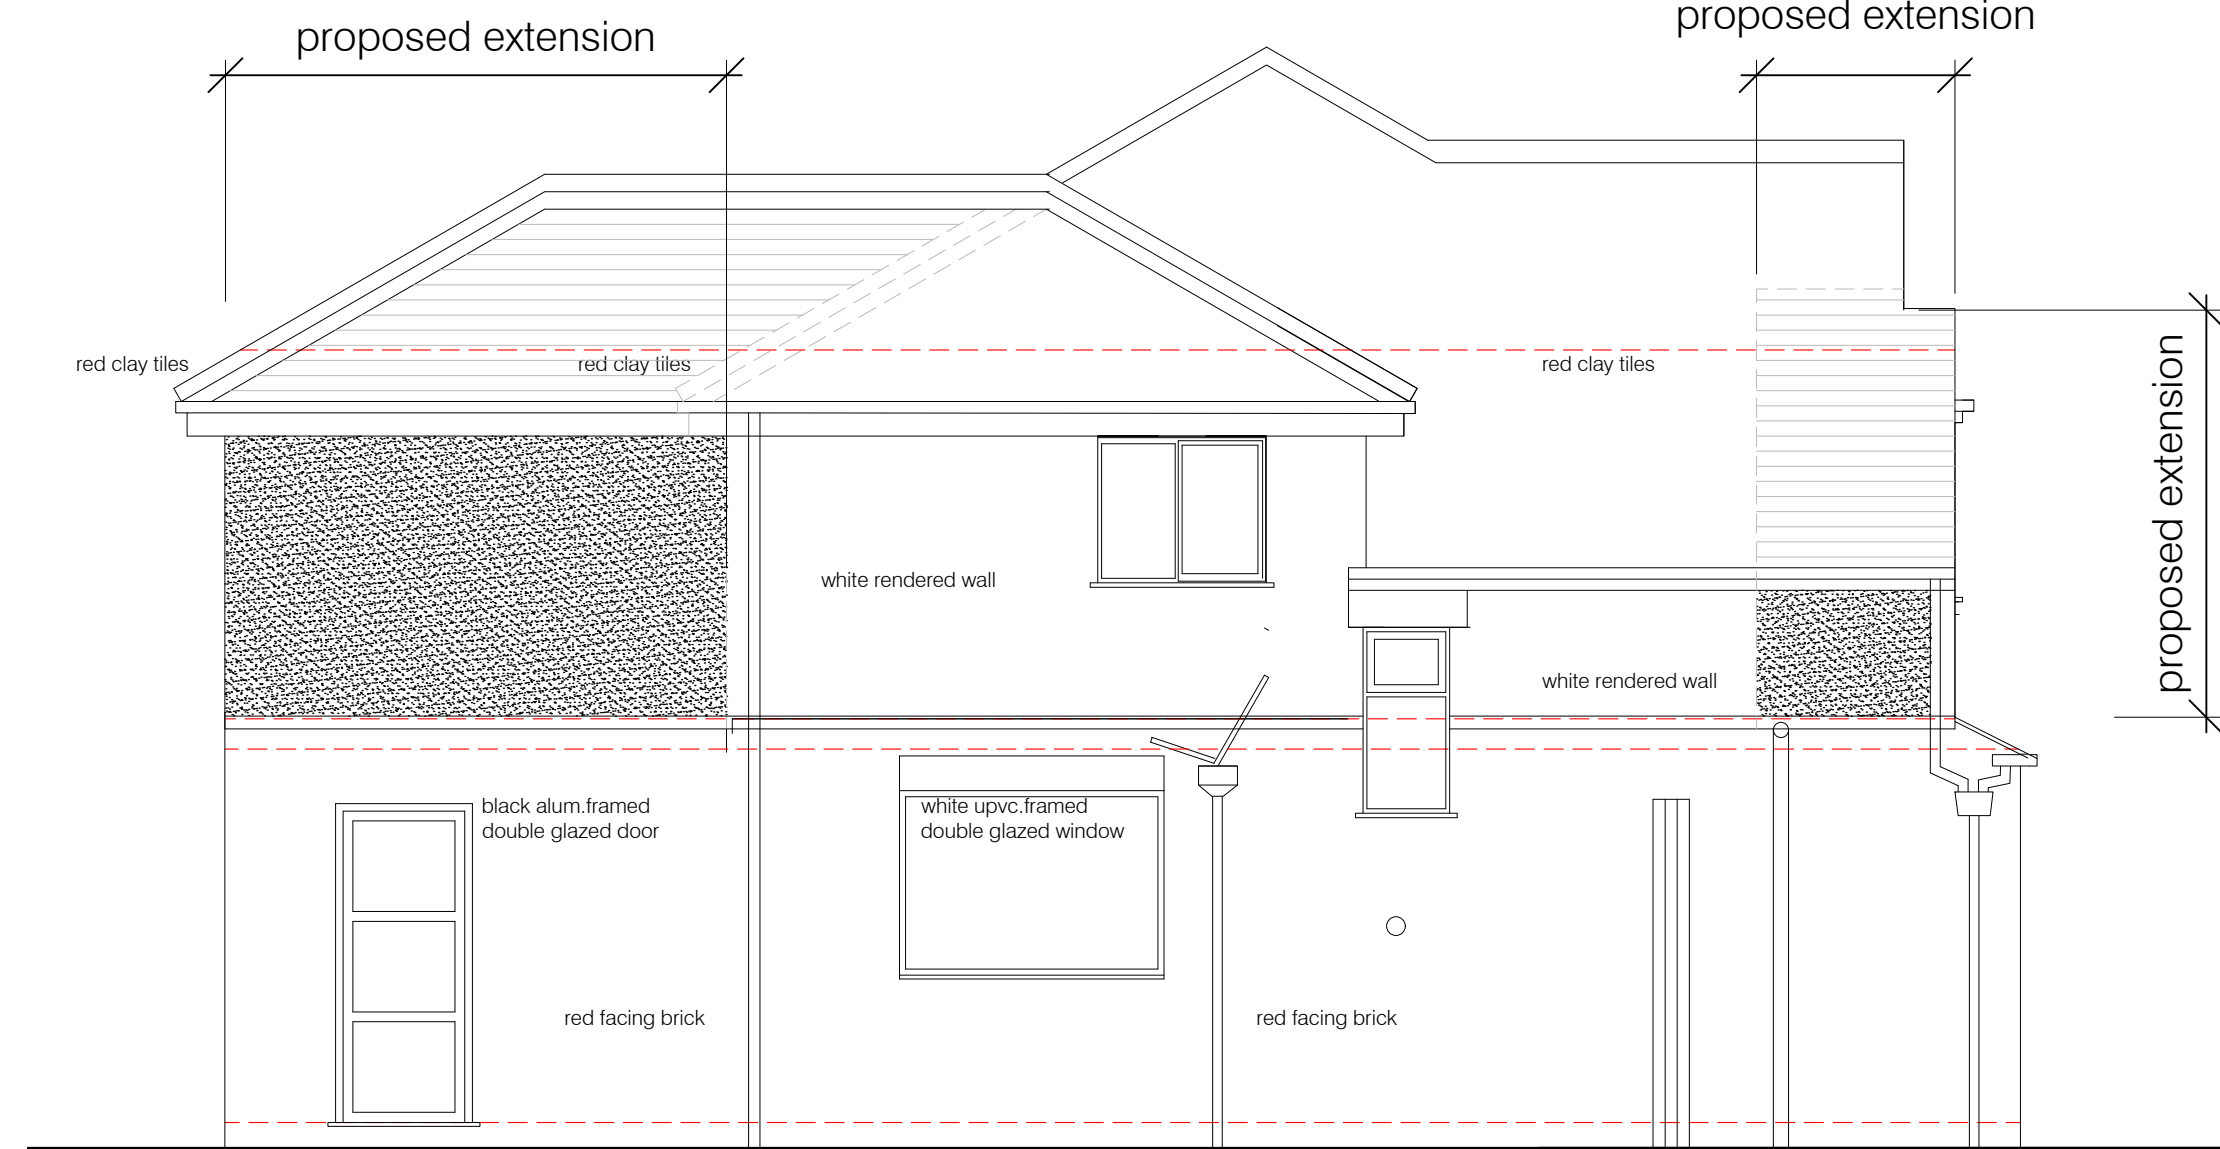

Side Elevation

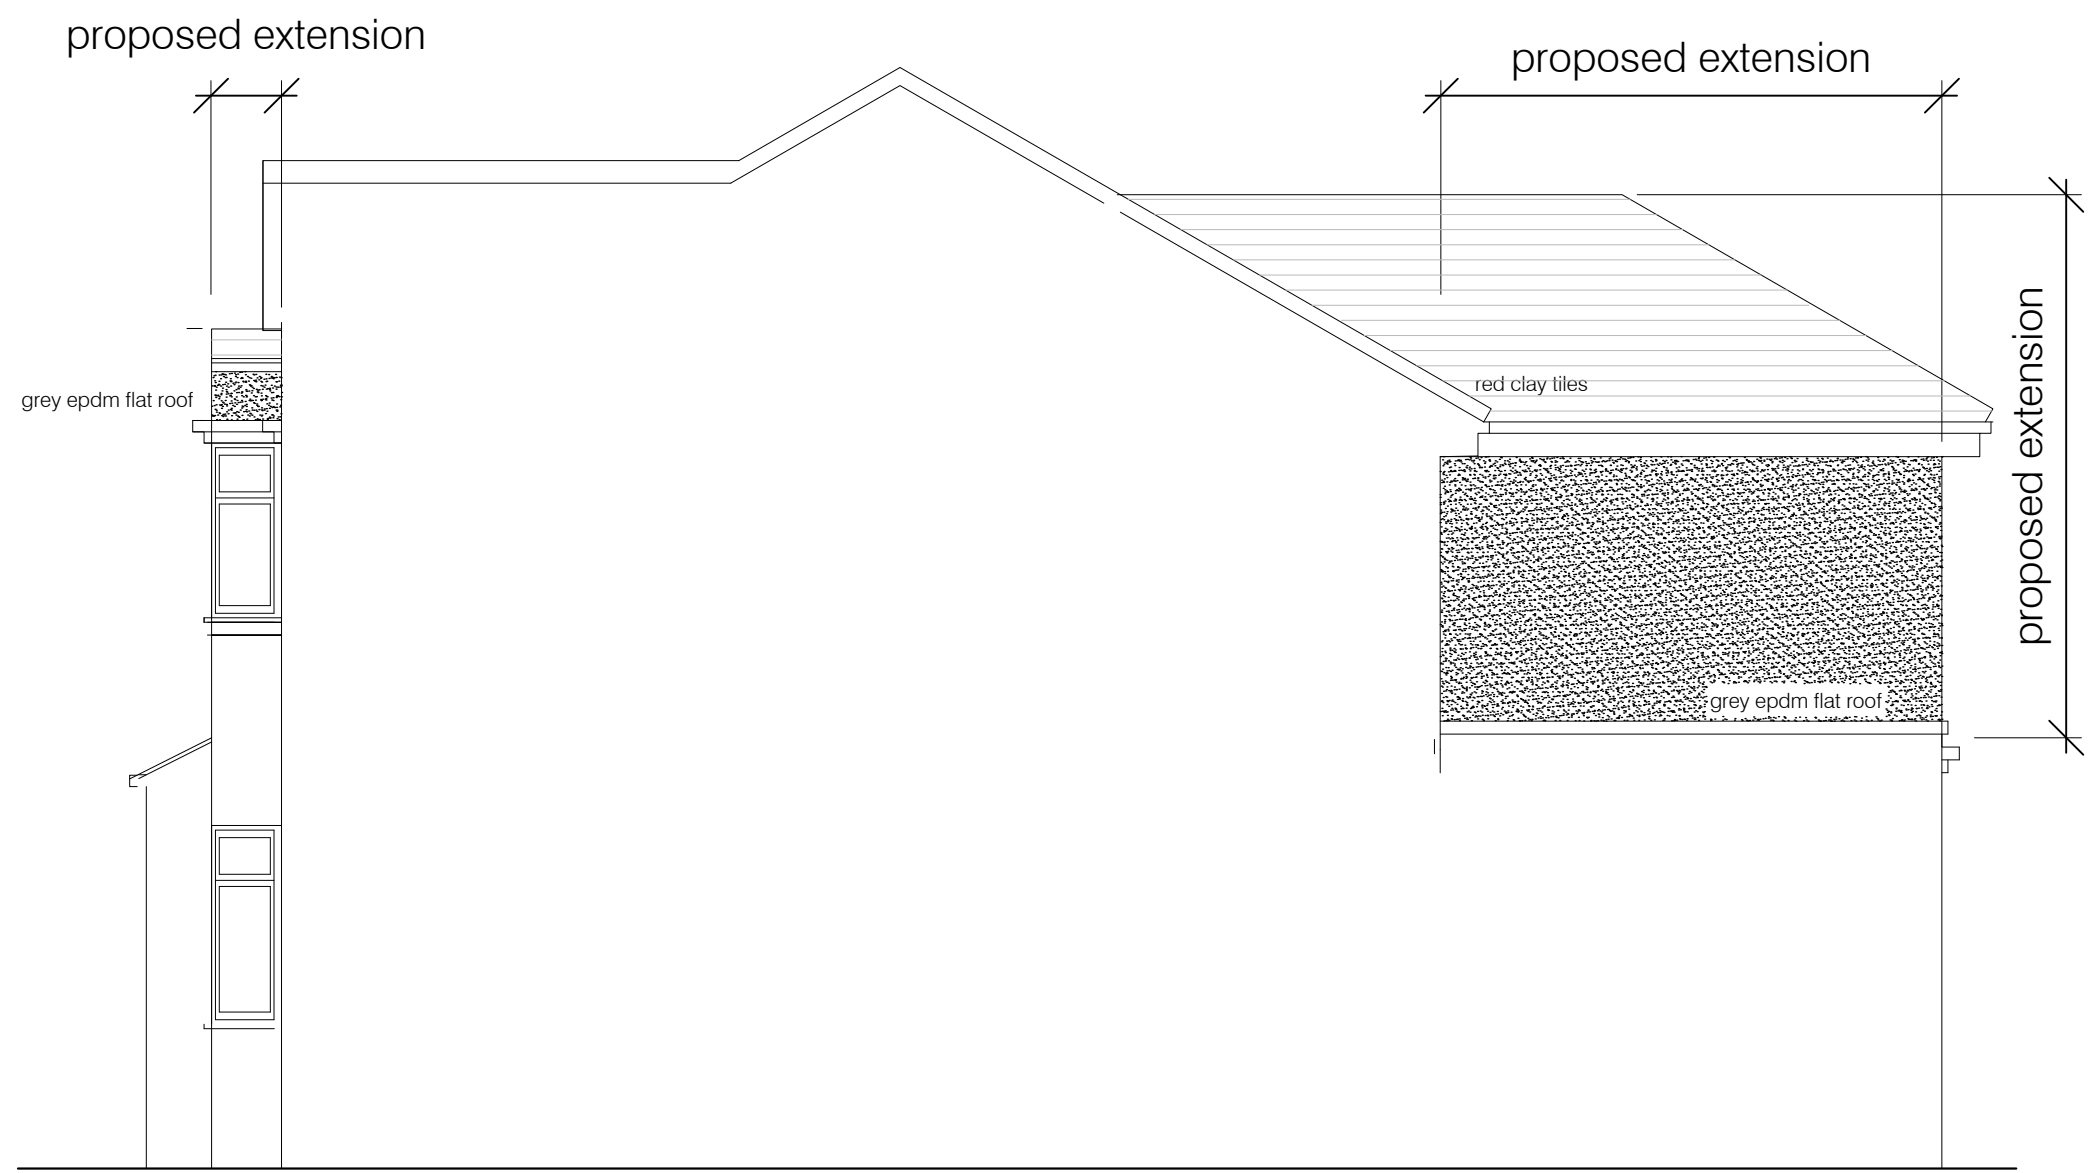

Side Elevation

Simon R Miles
Chartered Architect
Didsbury
Manchester
T: 07778 137830
E: srsmilesarchitect@gmail.com

Revision Date Revision note

Notes

Do not scale. Contractors must check all dimensions on site before preparing production drawings or commencing any work. This drawing and its design is the copyright of S.R.Miles Ltd and may not be reproduced in any form whatsoever without their prior express written consent.

Project :
76 Dene Road Didsbury
Title :
Plans and elevations as PROPOSED
Drawing number :
25 475 PL200
Client :
D Hill

Scale :
1:50, 100@A1
Date :
06.06.25
CAD Ref :
PL100
Drawn by :
SRM

SRM
Simon R Miles BA(Hon) Dip Arch RIBA
Chartered Architect