

Notes

1. Remove biological growth - method no. 2 on accompanying envelope repair schedule.

Repairs

- AtMB - Repair - Descale
- AtMB - Repair - Clean to remove guano deposits
- AtMB - Repair - Cracked brick. Mortar fill.
- AtMB - Repair - Mortar fill redundant fixing hole
- AtMB - Repair - Remove biological growth
- AtMB - Repair - Remove loose hard mortar with brush
- AtMB - Repair - Replace brick
- AtMB - Repair - Repointing
- AtMB - Repair - Stone indent or sacrificial mortar fill
- AtMB - Repair - Stone indent repair
- AtMB - Repair - Structural repair to S.E. details
- AtMB - Repairs - Clean off graffiti paint

To all Elevations:
Brush down loose/friable existing paint to take new breathable paint finish.

All existing RWP replaced under consent **138239/L0/2023**

A
28/04/2025
Hatch corrected.
Notes added.

REV
NOTE
DRN|CHK

Mosley Street


Proposed Elevation - Lightwell C & D - Repairs

PROJECT REF. 1995
DRWG NO. P(241)
REVISION A
SCALE 1:100 @ A3
DATE 1st August 24
DRAWN RG

SK sketch E existing P proposed T tender C construction FI final issue

+44 161 236 0051
ARCHITECT@ATELIERMB.CO.UK


ATELIER.MB

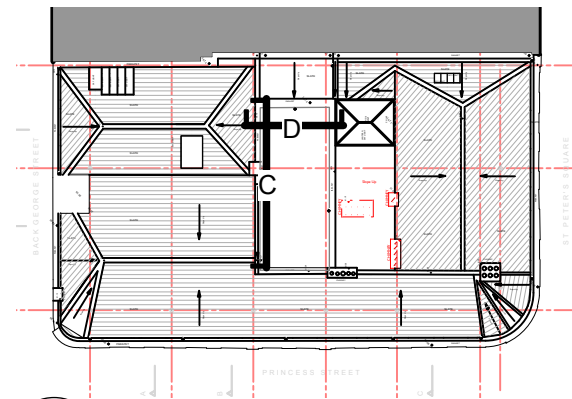

3

Roof Plan


Scale: 1:500

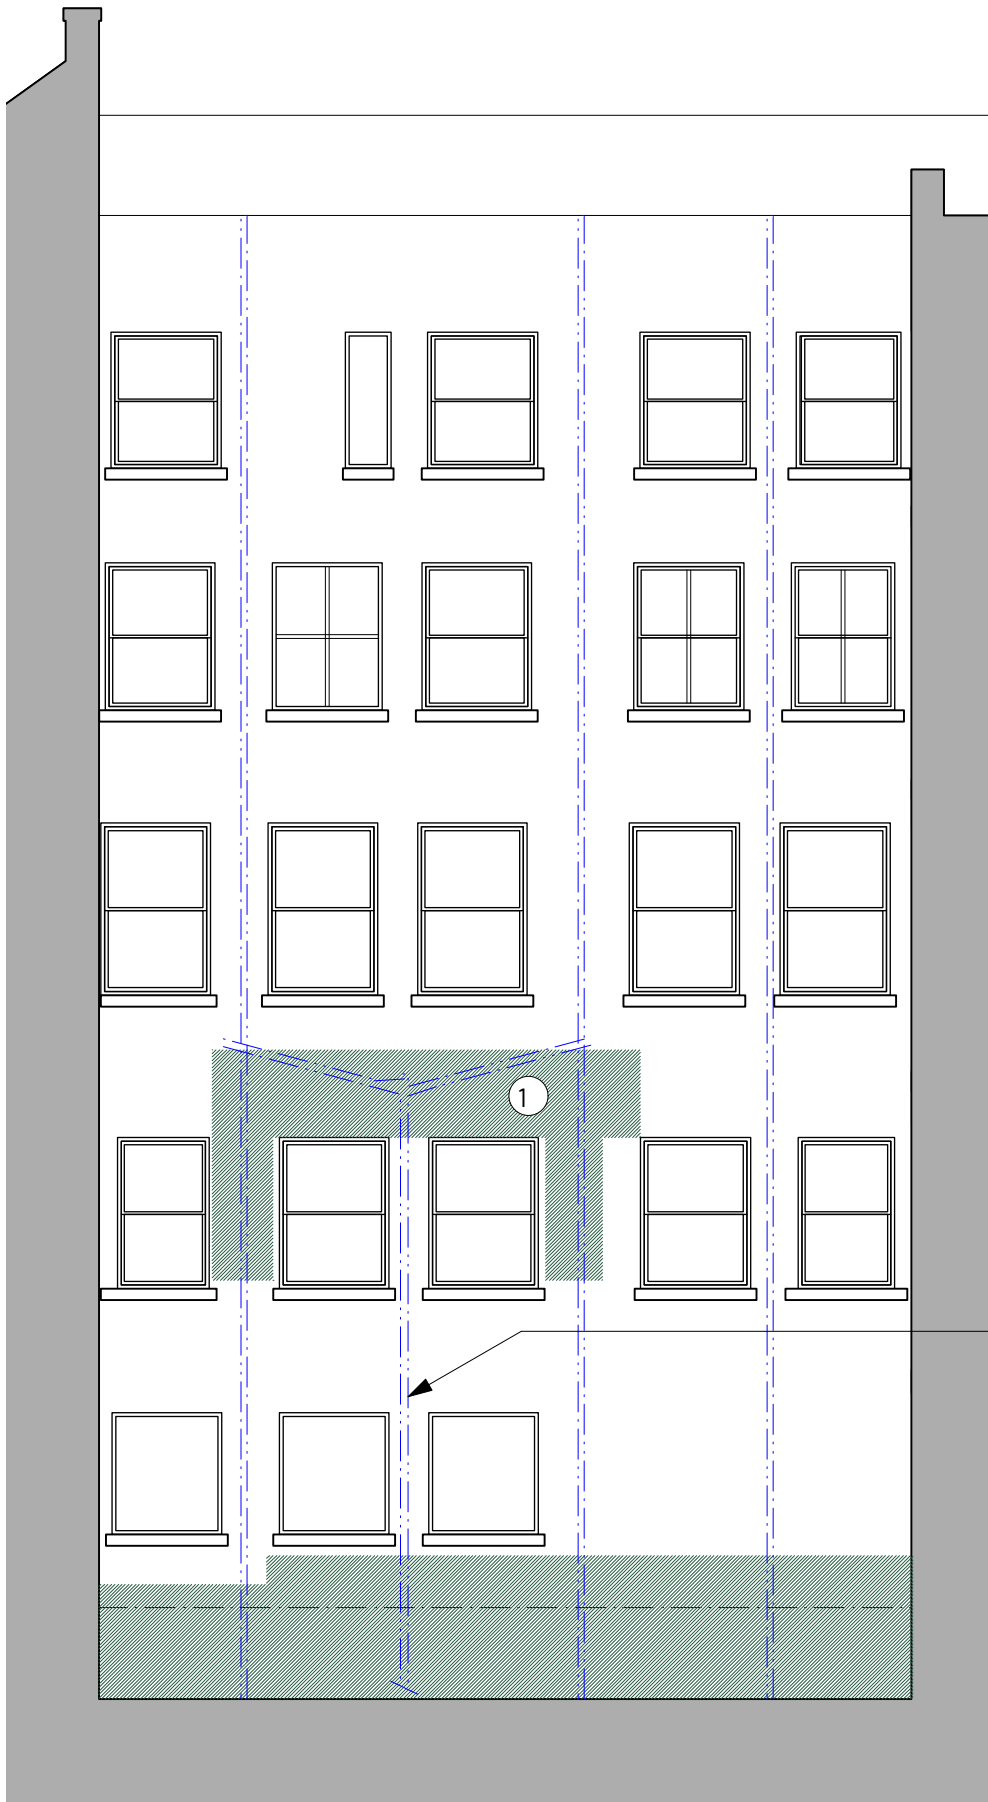


1

Lightwell Elevation C

Scale: 1:100

 

1:100 @ A3

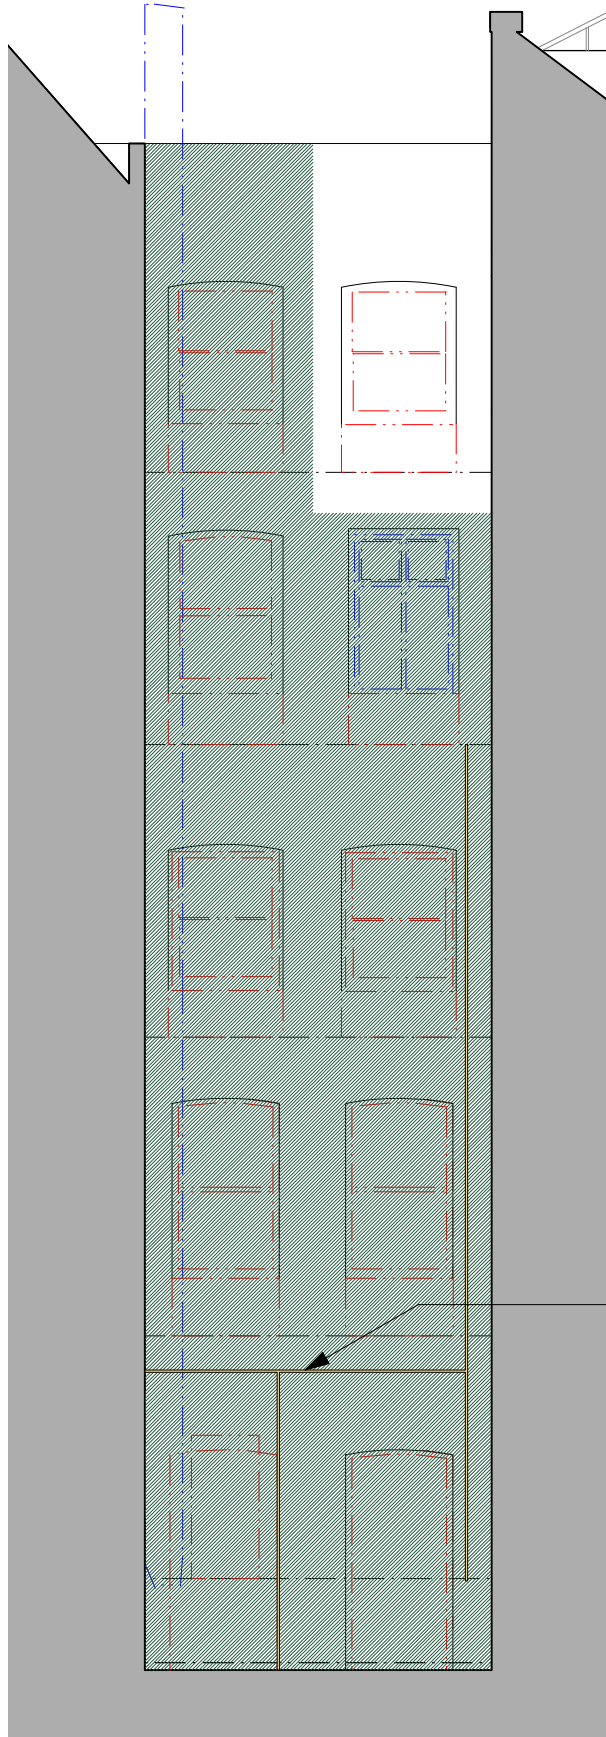

2

Lightwell Elevation D

Scale: 1:100