




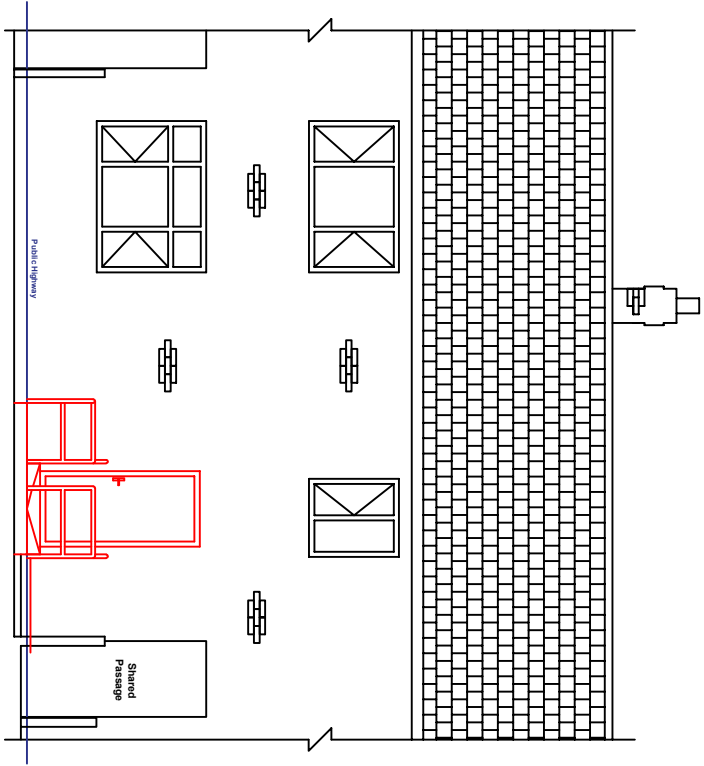


Proposed Front Elevation

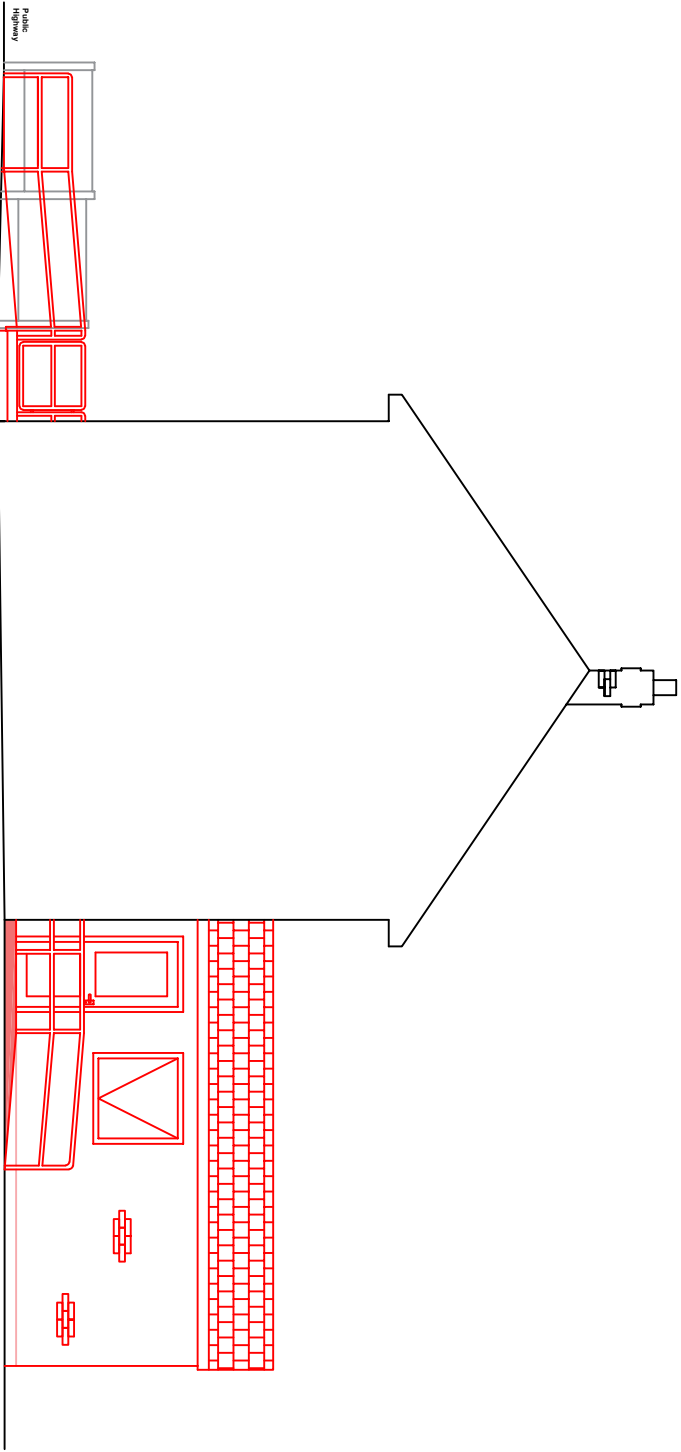

Proposed R/H/S Elevation

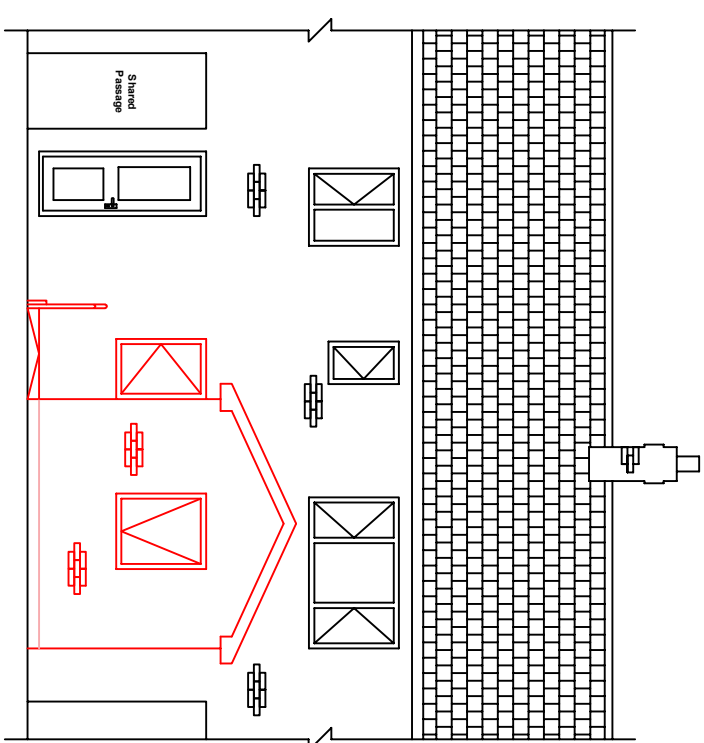

Proposed Rear Elevation

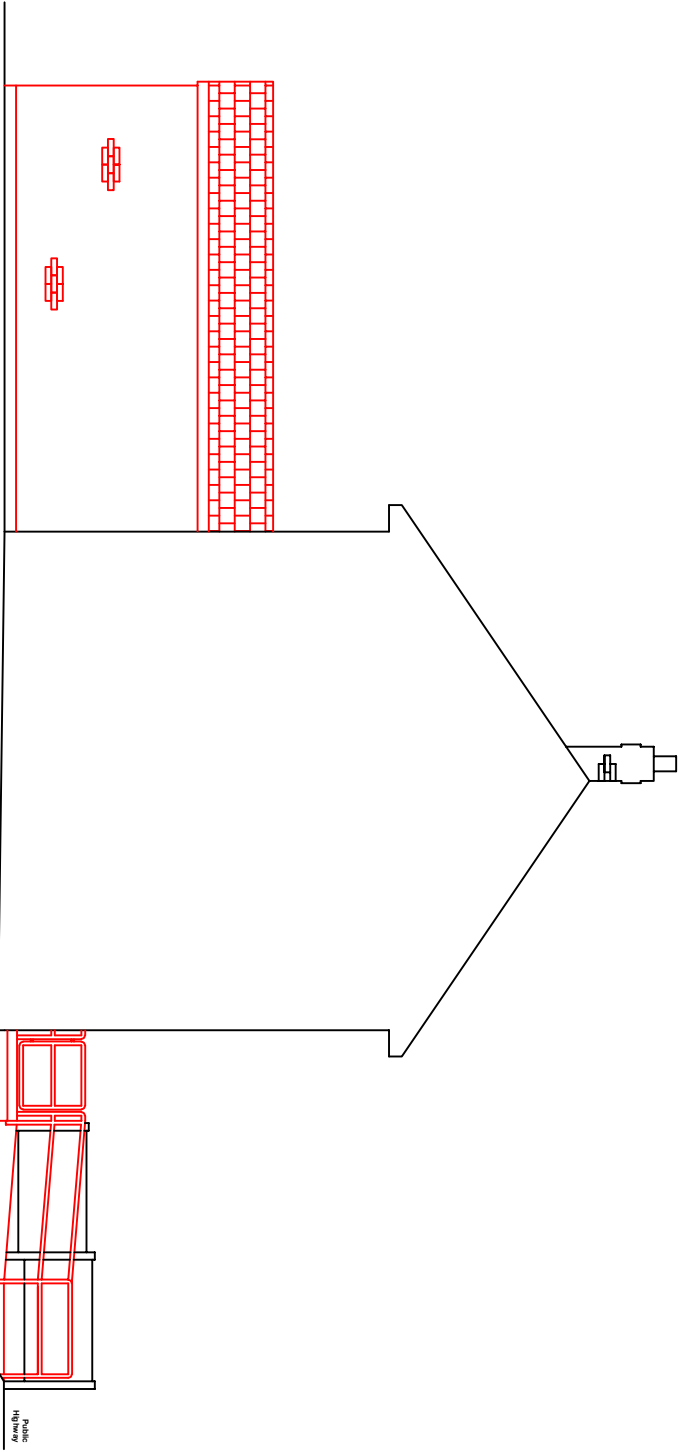

Proposed L/H/S Elevation



**Manchester
Equipment &
Adaptations
Partnership**

Chris Colbourne - Technical Officer
Manchester Equipment & Adaptation
Partnership
Childrens & Families Directorate
Phillips Park Road
Manchester
M11 3FU Office No : 0161 277 1704
Mobile No : 07814 082 379

Project - Feasibility
Applicant Details -
Mr Martin Powell
112 Brede Walk
Manchester
M23 9EH

Dwg Title : Proposed Elevations			Date: 10/08/2023
Revision :			Scale: 1:100
No.	Date	Sign	Paper Size: A3
1	11/03/2025	CC	Drawn By : Chris Colbourne