


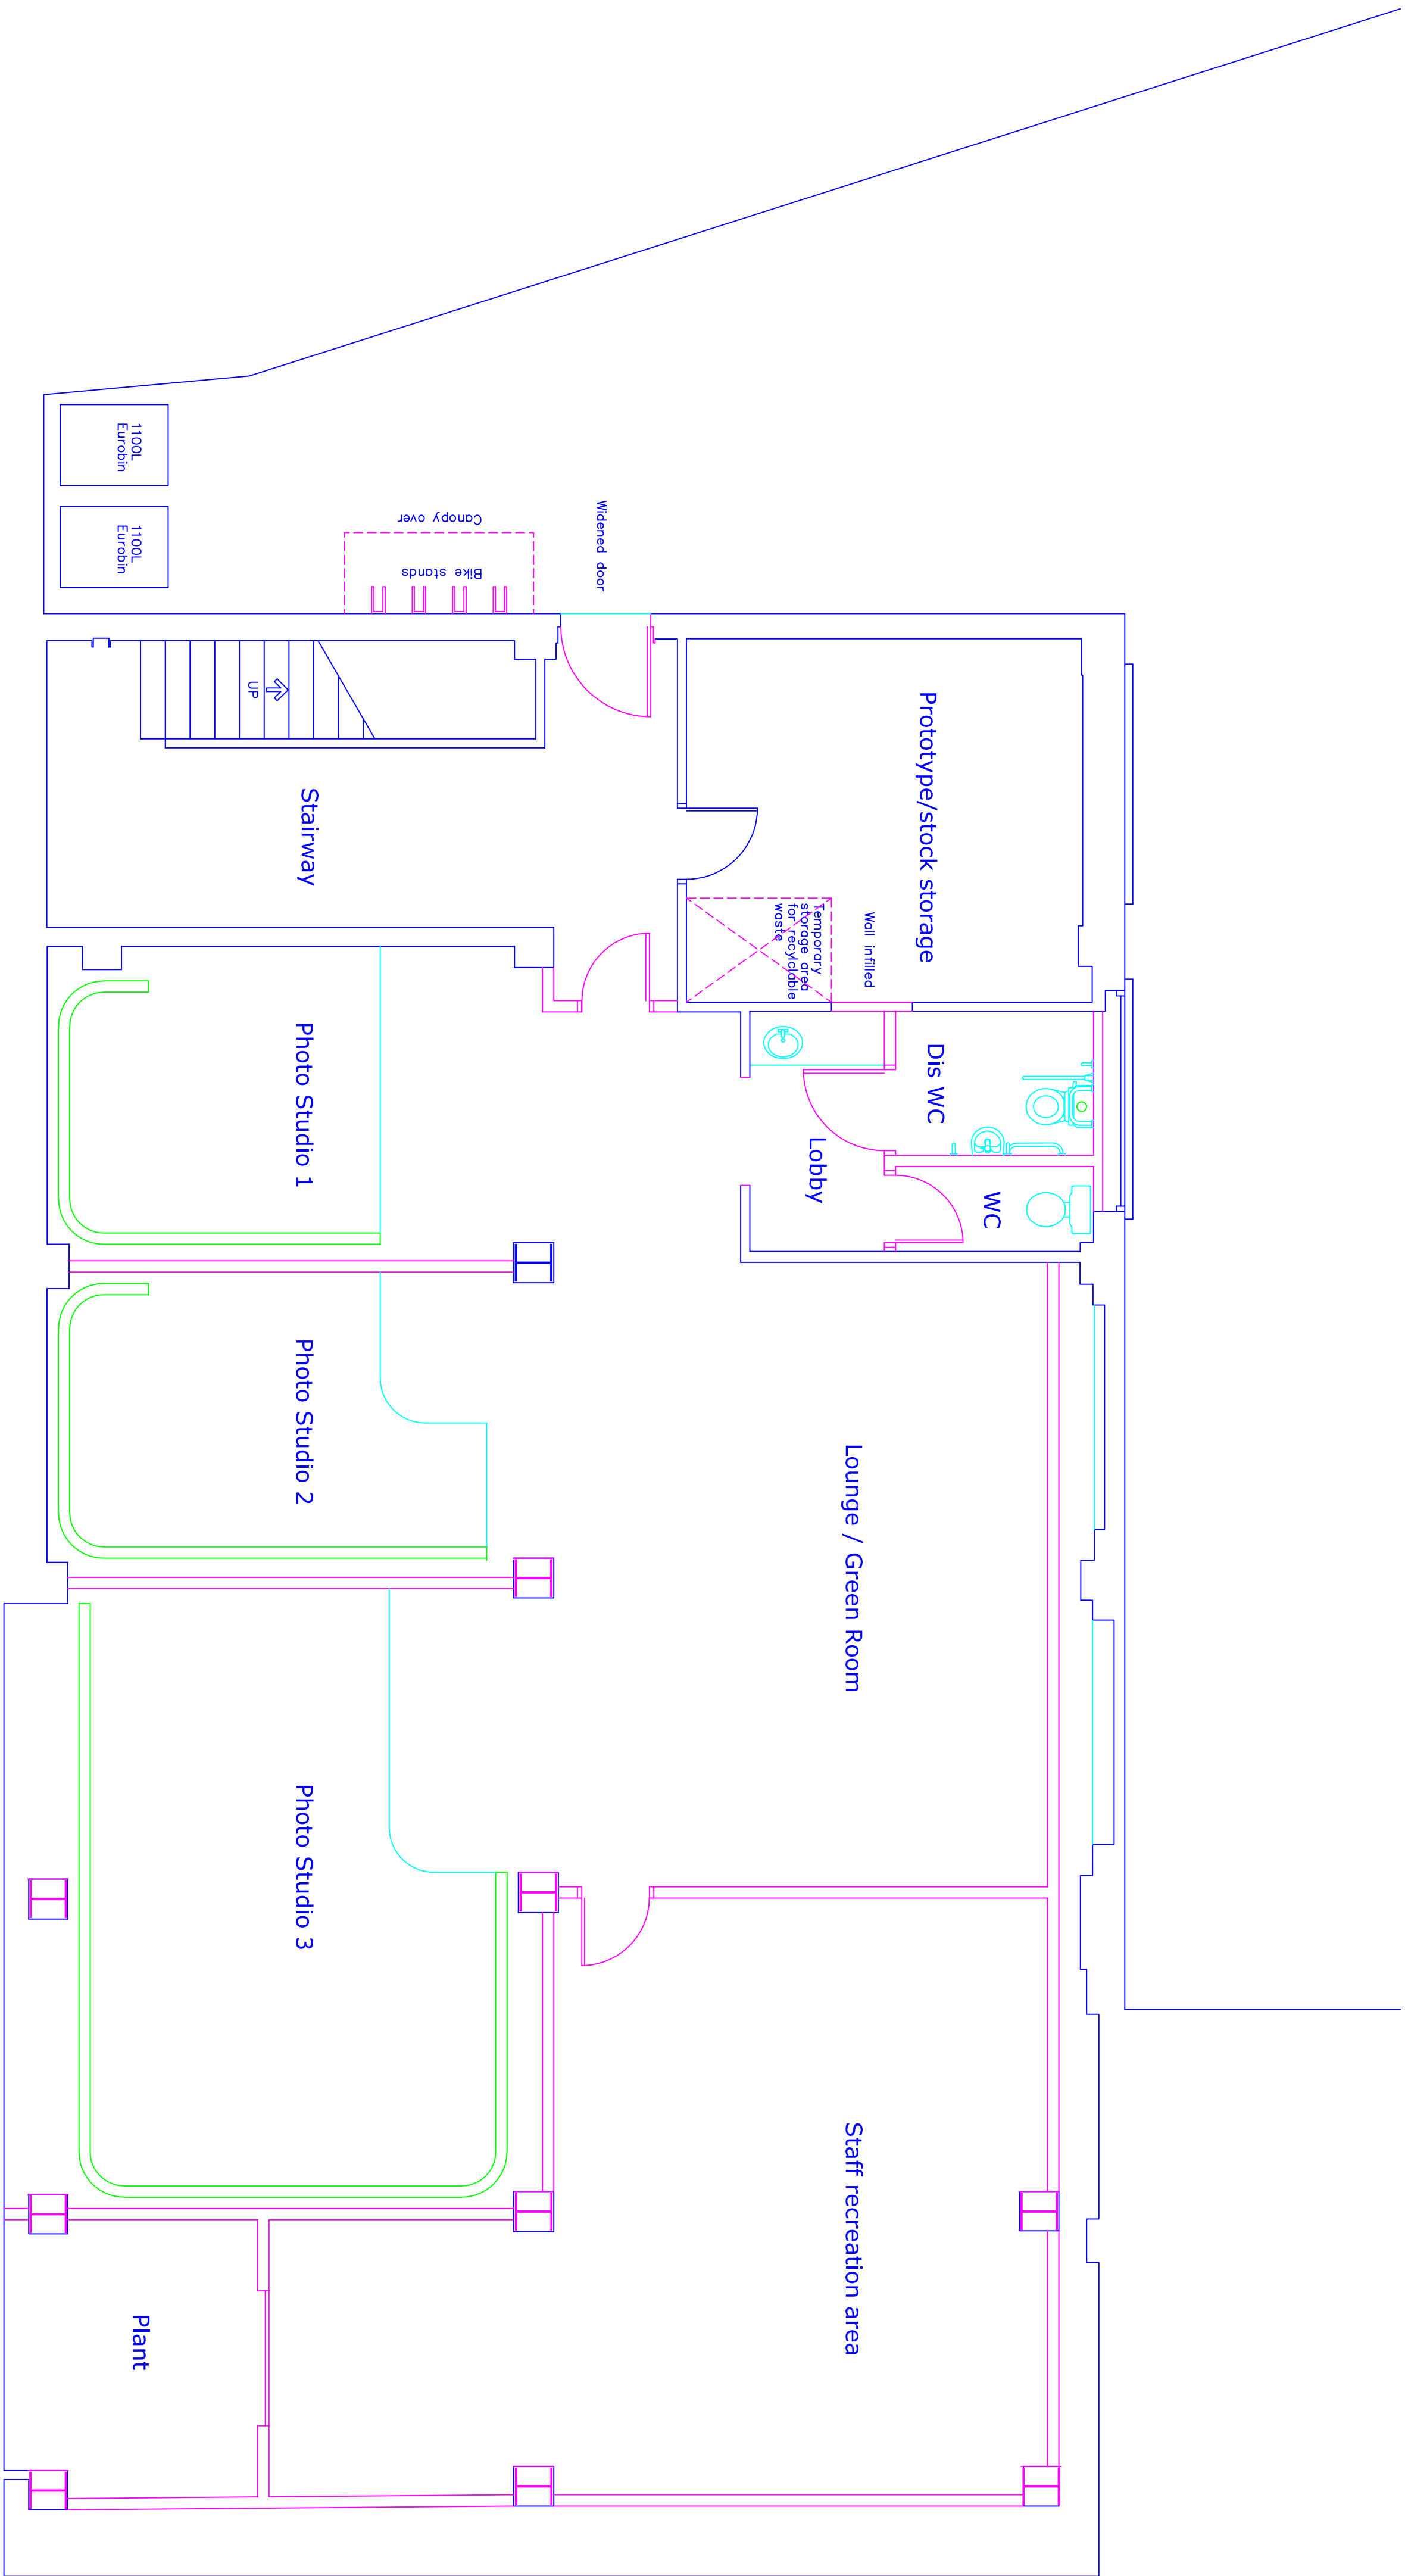

Proposed Basement Floor Plan

C Bike stands added
B 2no. Eurobins indicated
A Internal waste storage indicated

03.06.2025
30.05.2025
07.03.2025

11.3 Fairfield Street
Manchester
M12 6EL

scale 1:50 at A1
January 2025

TJ1-03C
P P Y d e s i g n L t d

Proposed Plan

2 Helmshore Road, Holcombe Village
Ramsbottom, Lancashire BL8 4PA

Gary Dearden (BAK:hons) DipArch RIBA
garppdesign@gmail.com
T. 0706 822751 M. 0712 669482