


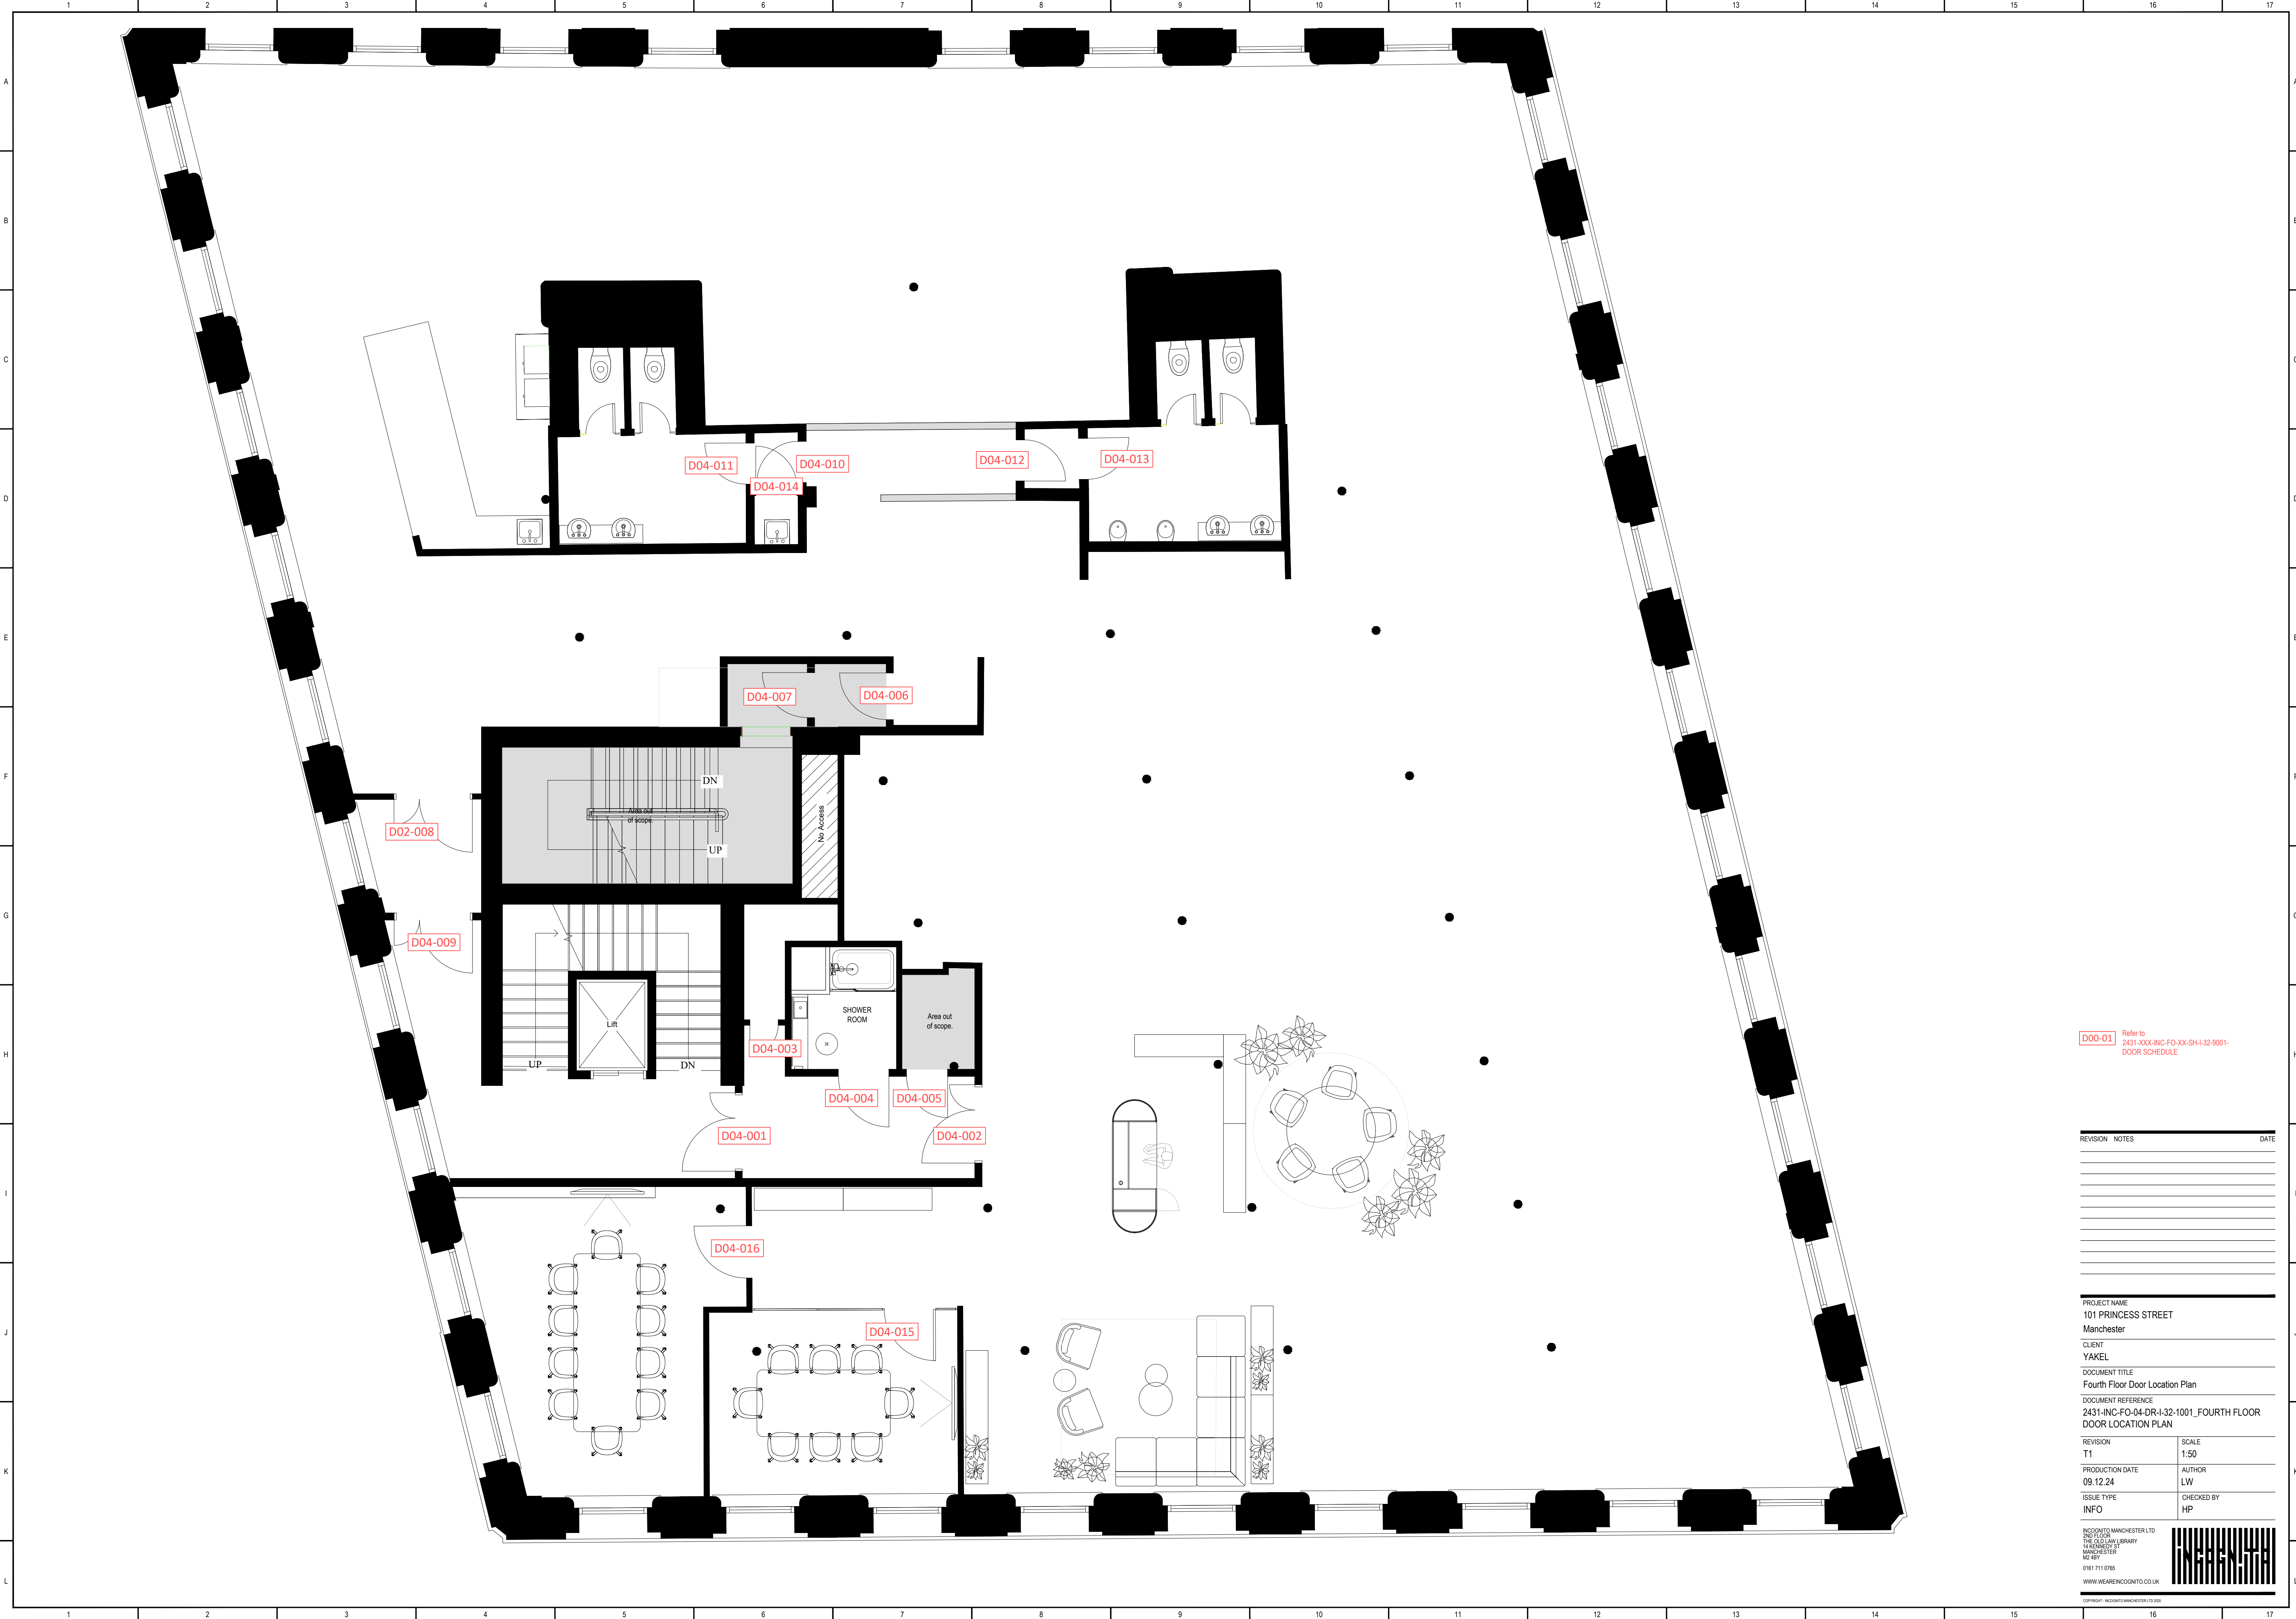

D00-01 Refer to
2431-XXX-INC-FO-XX-SH-32-9001-
DOOR SCHEDULE

REVISION	NOTES	DATE

PROJECT NAME
101 PRINCESS STREET
Manchester
CLIENT
YAKEL
DOCUMENT TITLE
Fourth Floor Door Location Plan
DOCUMENT REFERENCE
2431-INC-FO-04-DR-I-32-1001_FOURTH FLOOR
DOOR LOCATION PLAN

REVISION T1	SCALE 1:50
PRODUCTION DATE 09.12.24	AUTHOR LW
ISSUE TYPE INFO	CHECKED BY HP

INCQINQTO MANCHESTER LTD
2ND FLOOR
THE OLD LAW LIBRARY
14 ROXBURY ST
MANCHESTER
M2 8BY
0161 711 0785
WWW.WEAREINCQINQTO.CO.UK



COPYRIGHT INCQINQTO MANCHESTER LTD 2025