



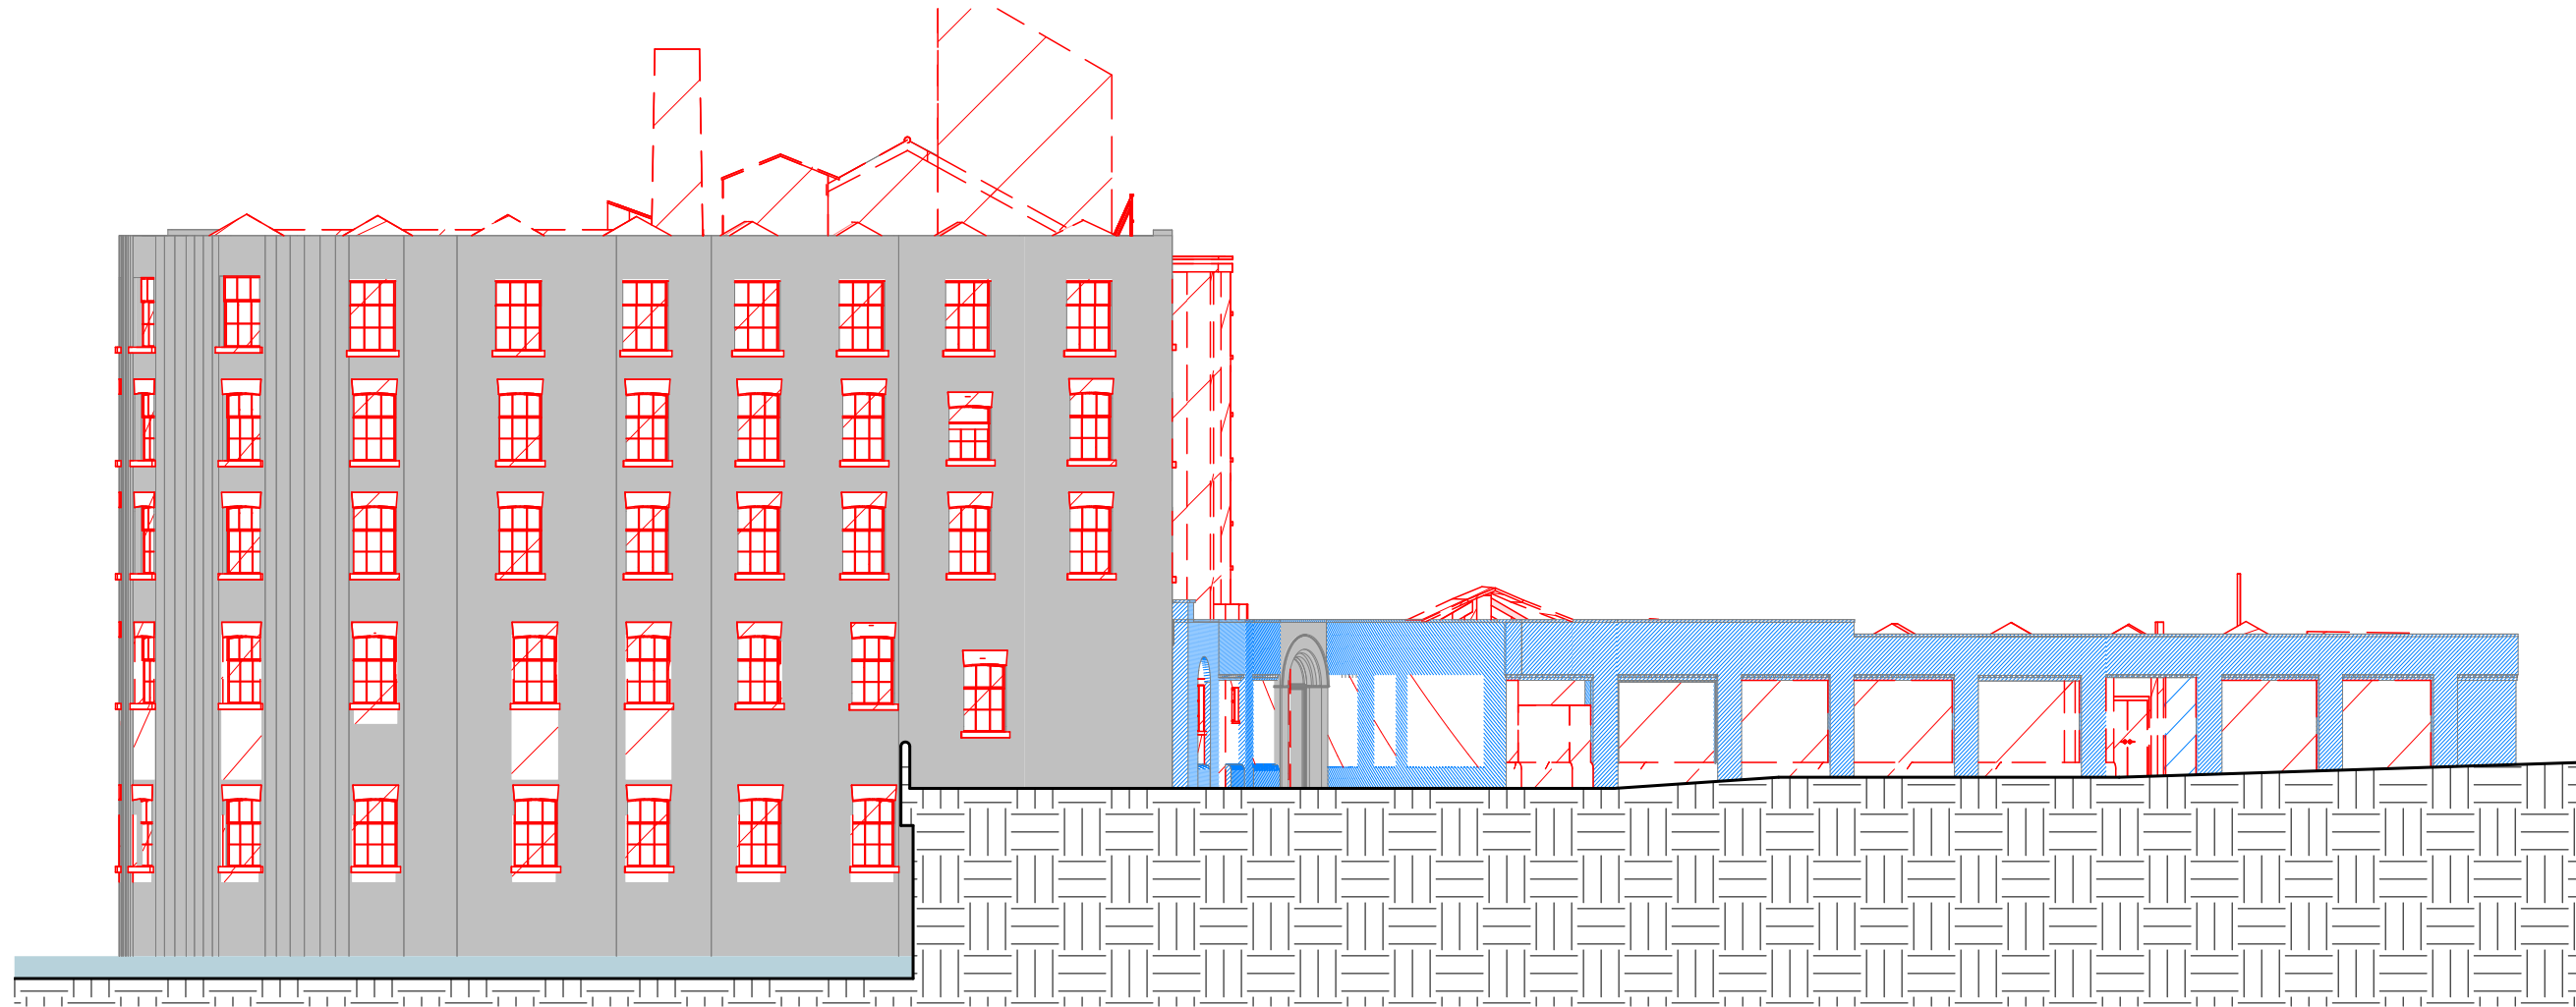

1 Existing East Elevation
1 : 200

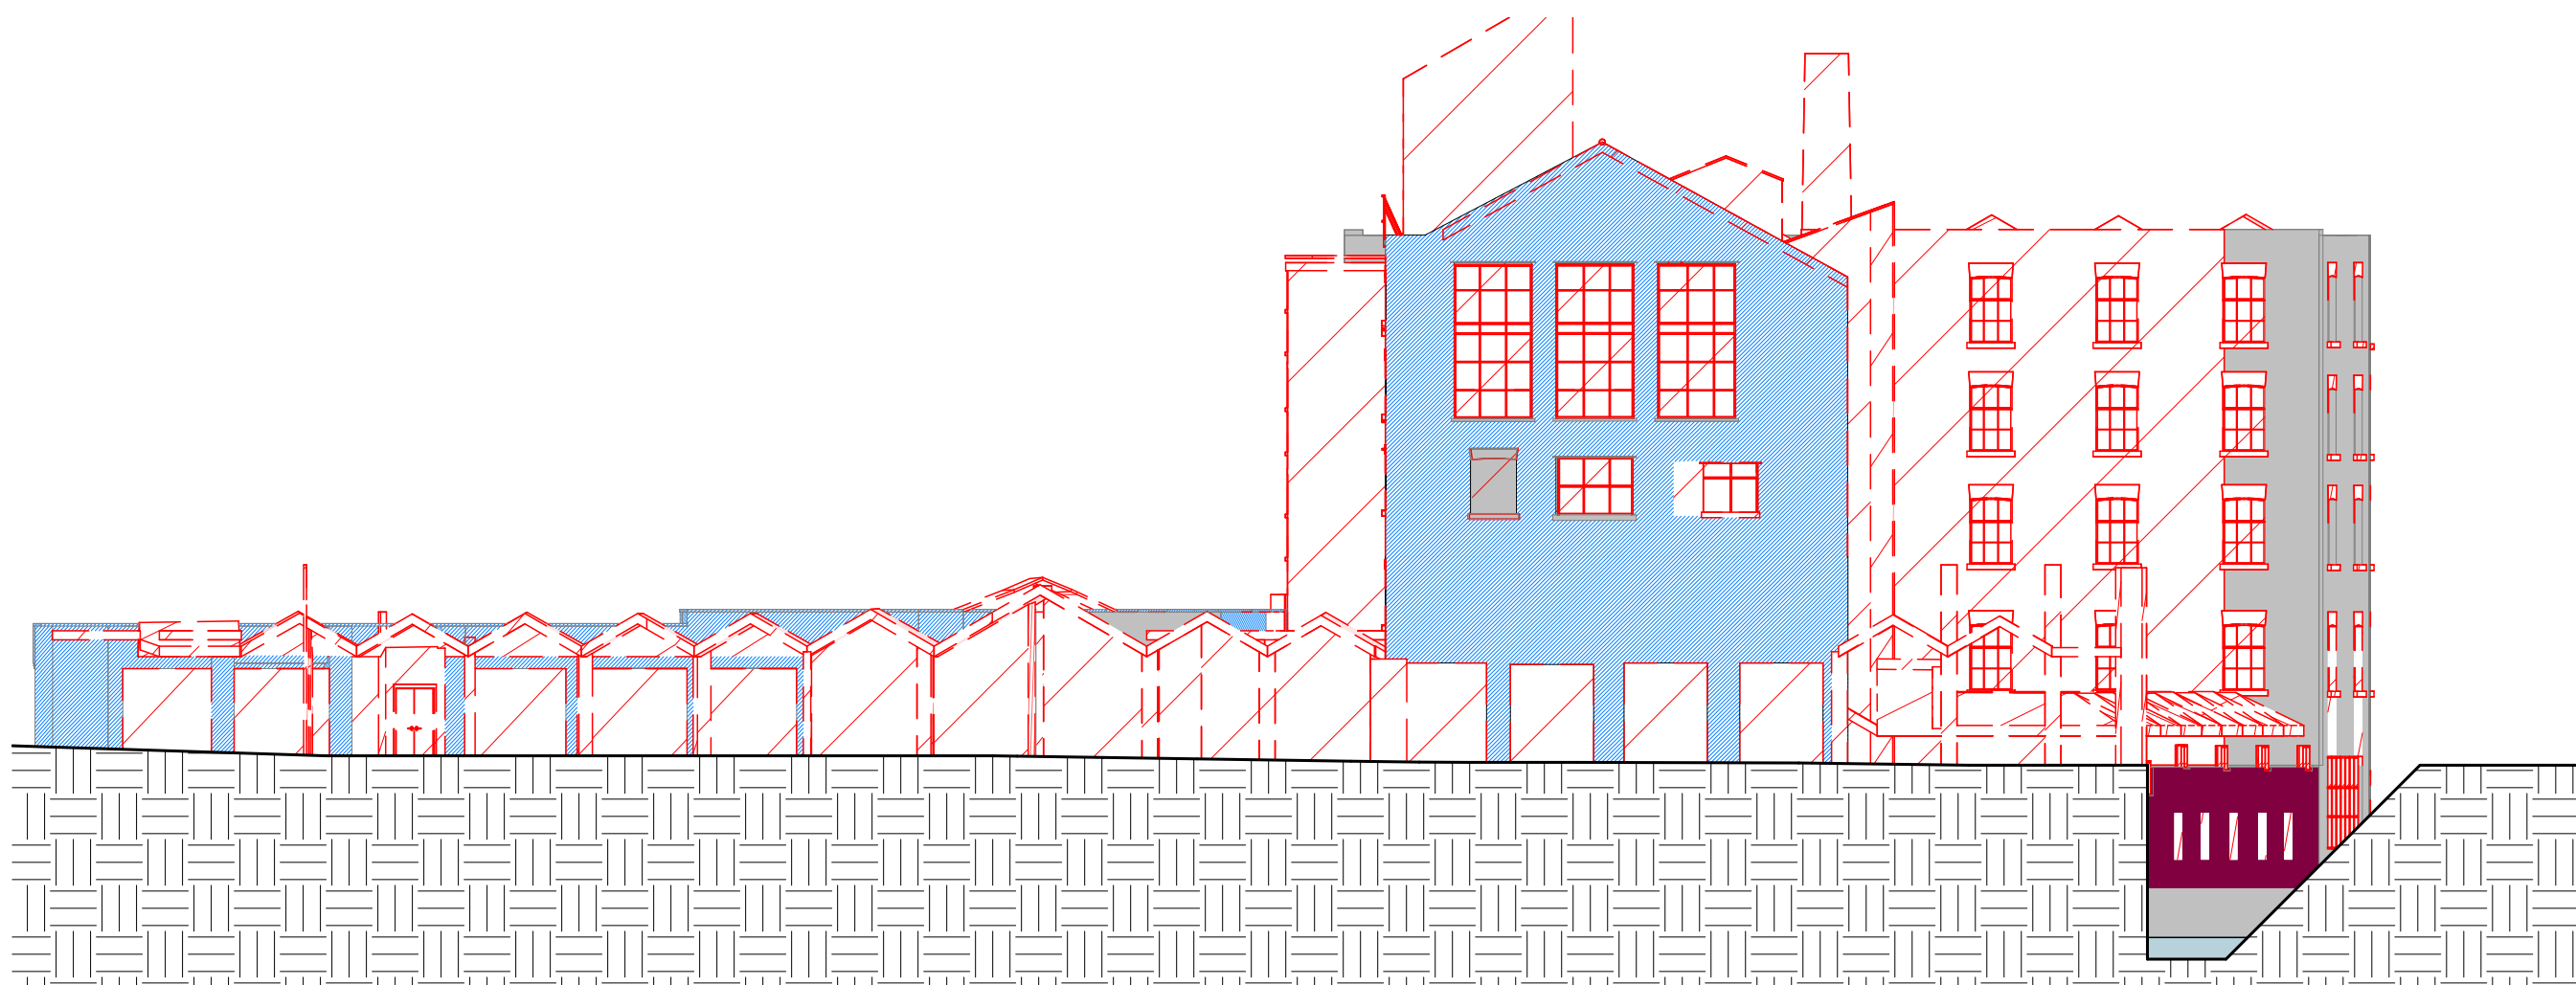


2 Existing South Elevation
1 : 200



3 Existing North Elevation
1 : 200



4 Existing West Elevation
1 : 200

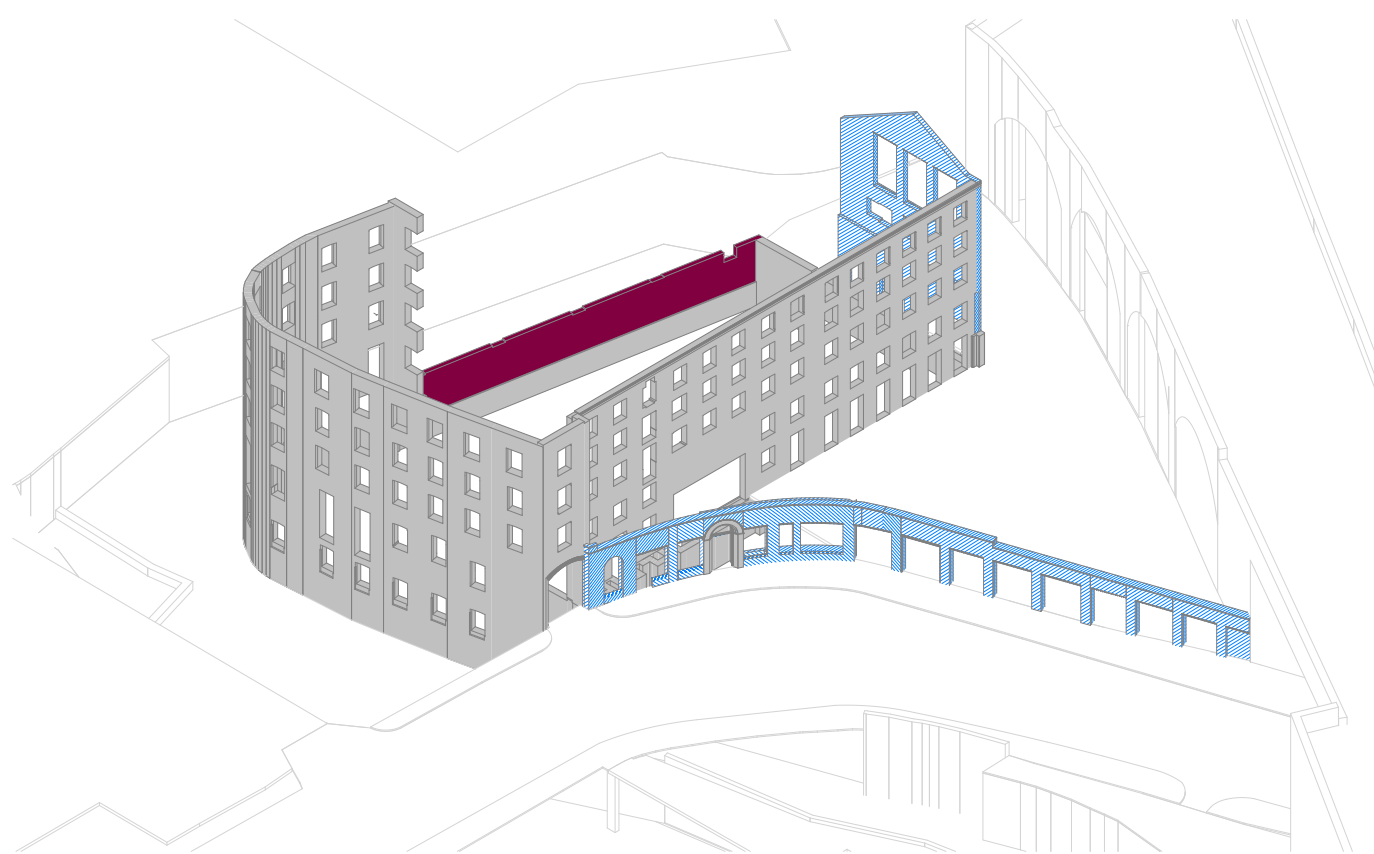

Key:

- Proposed to be demolished
- Proposed to be retained
- Proposed to be dismantled and re-built
- Retained up to lower ground floor slab level

Notes:

Drawings interpolated from survey drawing 150317JC-04 by Land Surveyors.

All existing windows marked for demolition to be replaced by new.

P2 Annotation updated 05.03.2025
P1 First Issue 12.11.2024
Rev: Details: Date:

client:
Manner

project:
The Hotspur Press
job number:
0655
status:
Stage 3

title:
Demolition Elevations

scale: drawn by:
As indicated HOD
@ A1

drawing number:
0655-HOD-THP-XX-DR-A(--)921

current revision date: revision:
05.03.2025 P2

SGI Studios
1 Kelsie Place
Manchester M15 4LE
t: +44(0)161 832 9842
e: mail@hodderandpartners.com
w: www.hodderandpartners.com

hodder+partners