




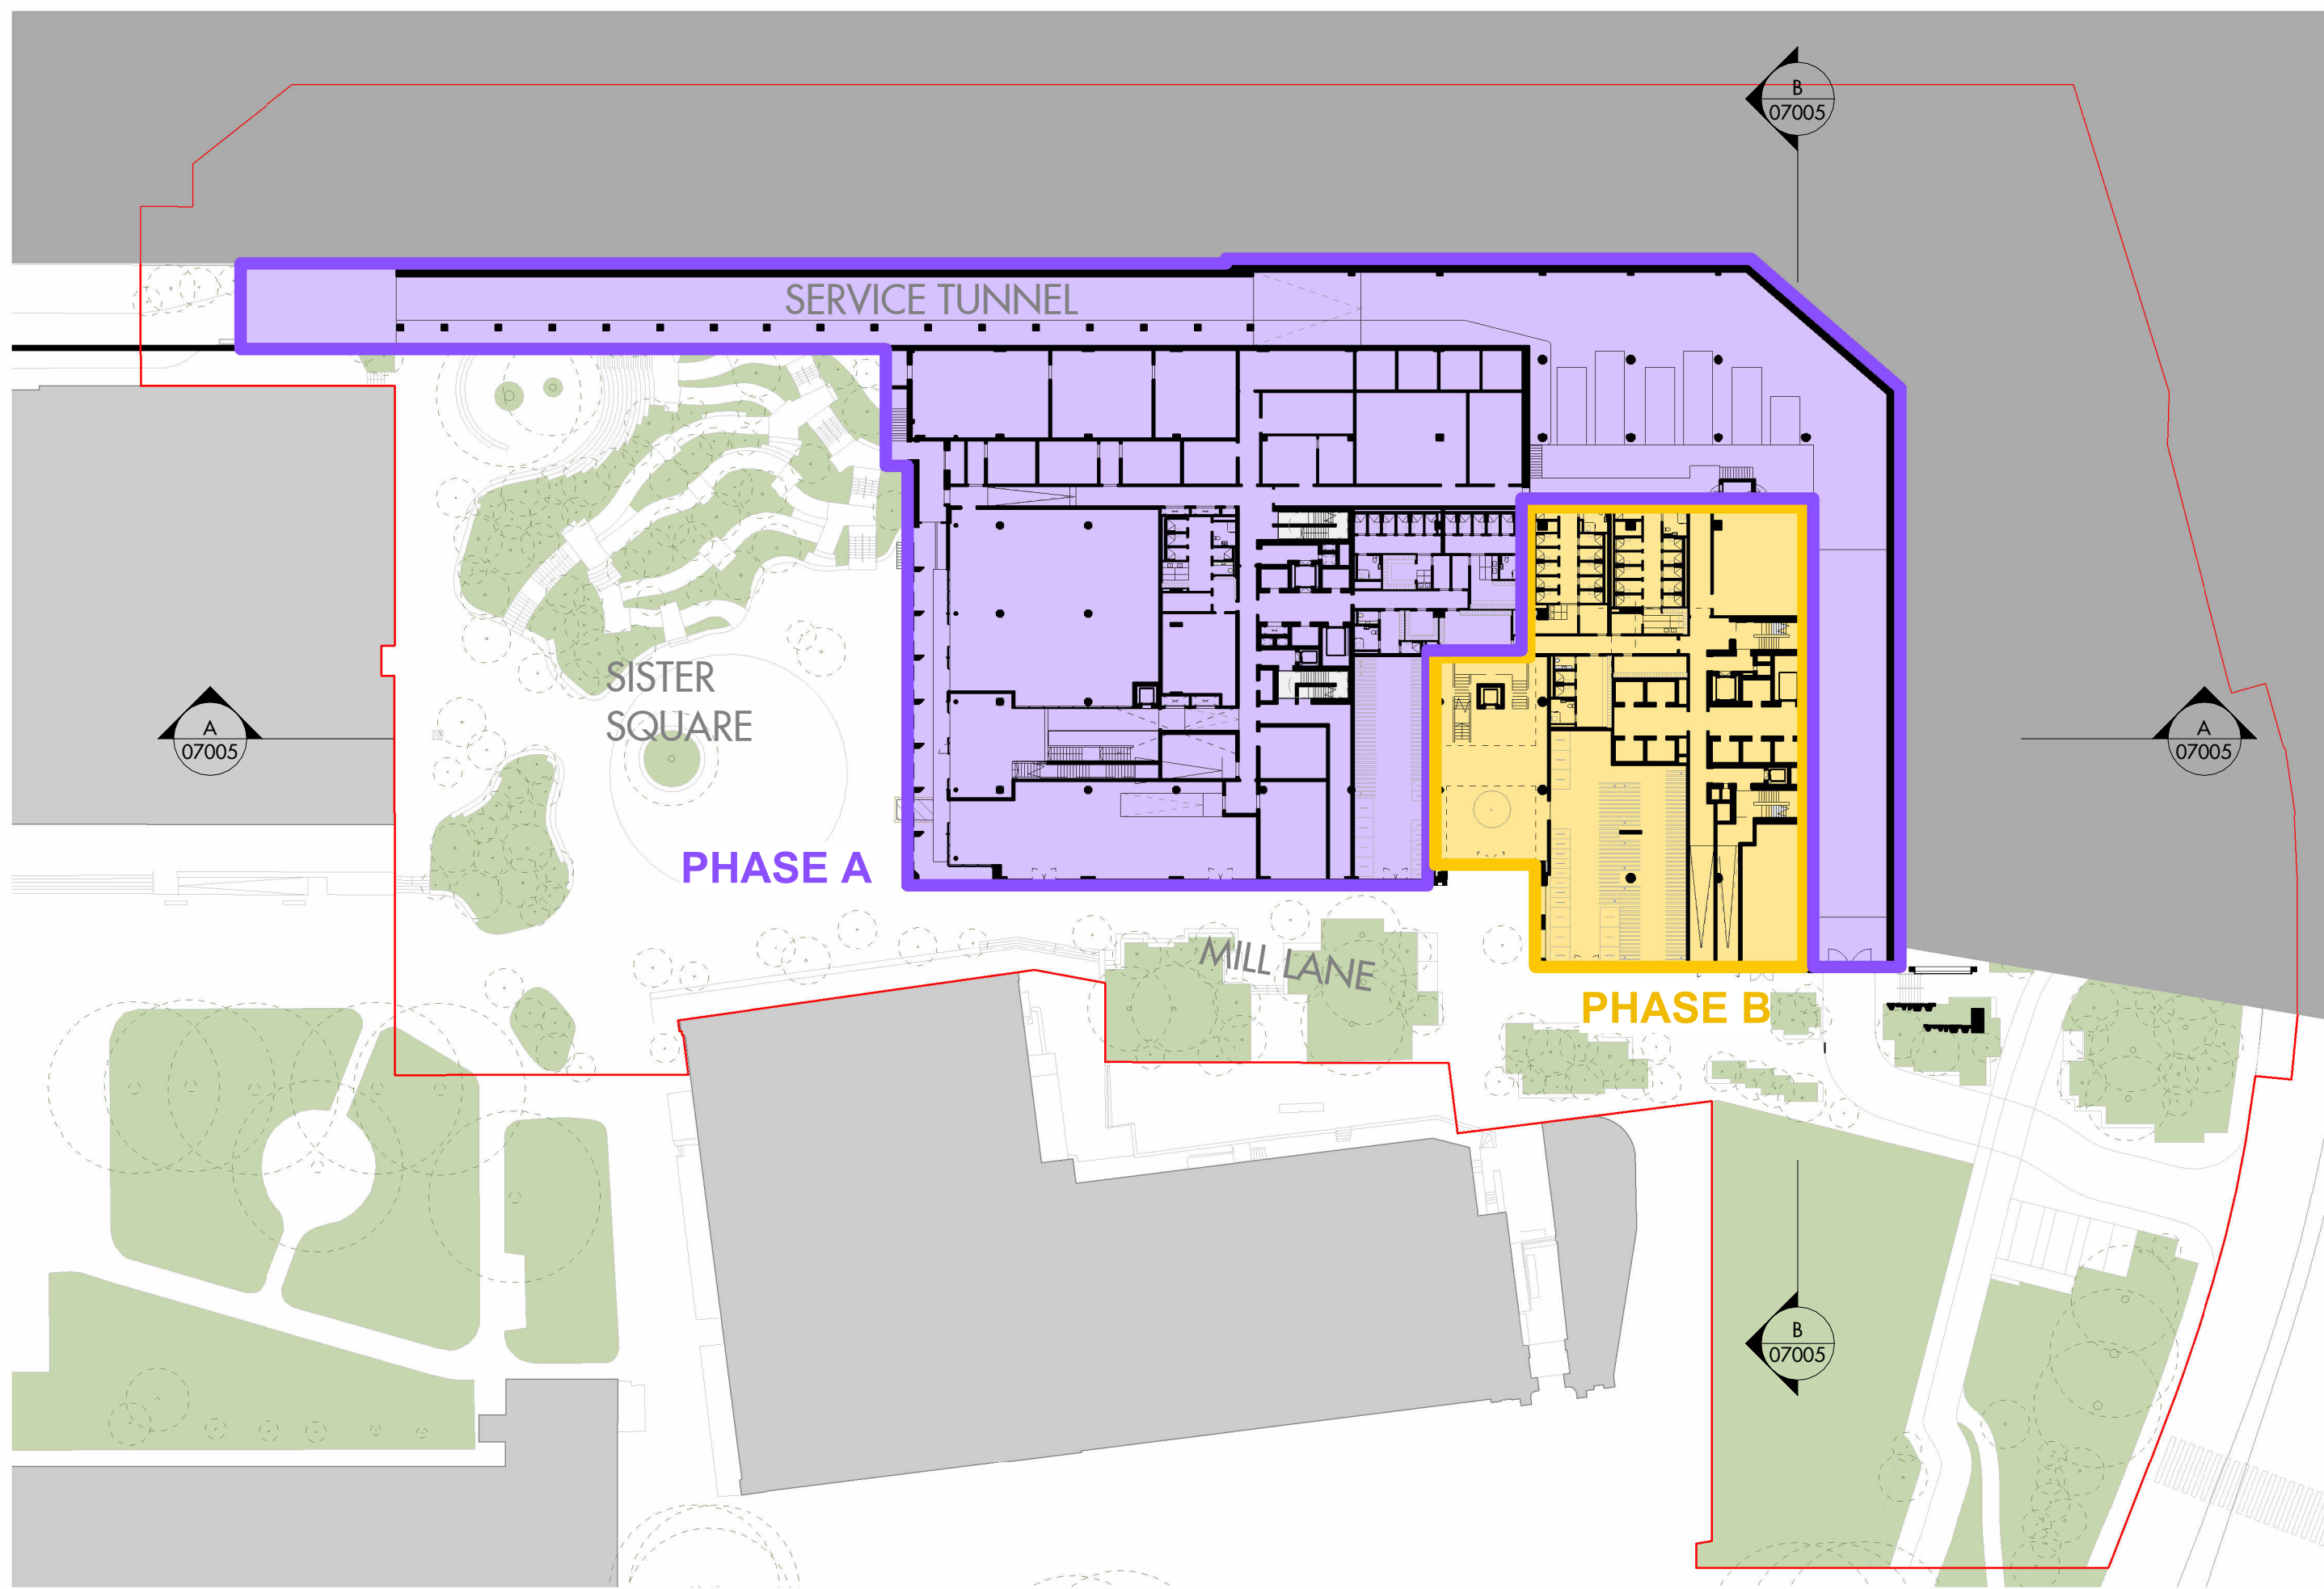


Lower Ground Floor Plan - Phasing

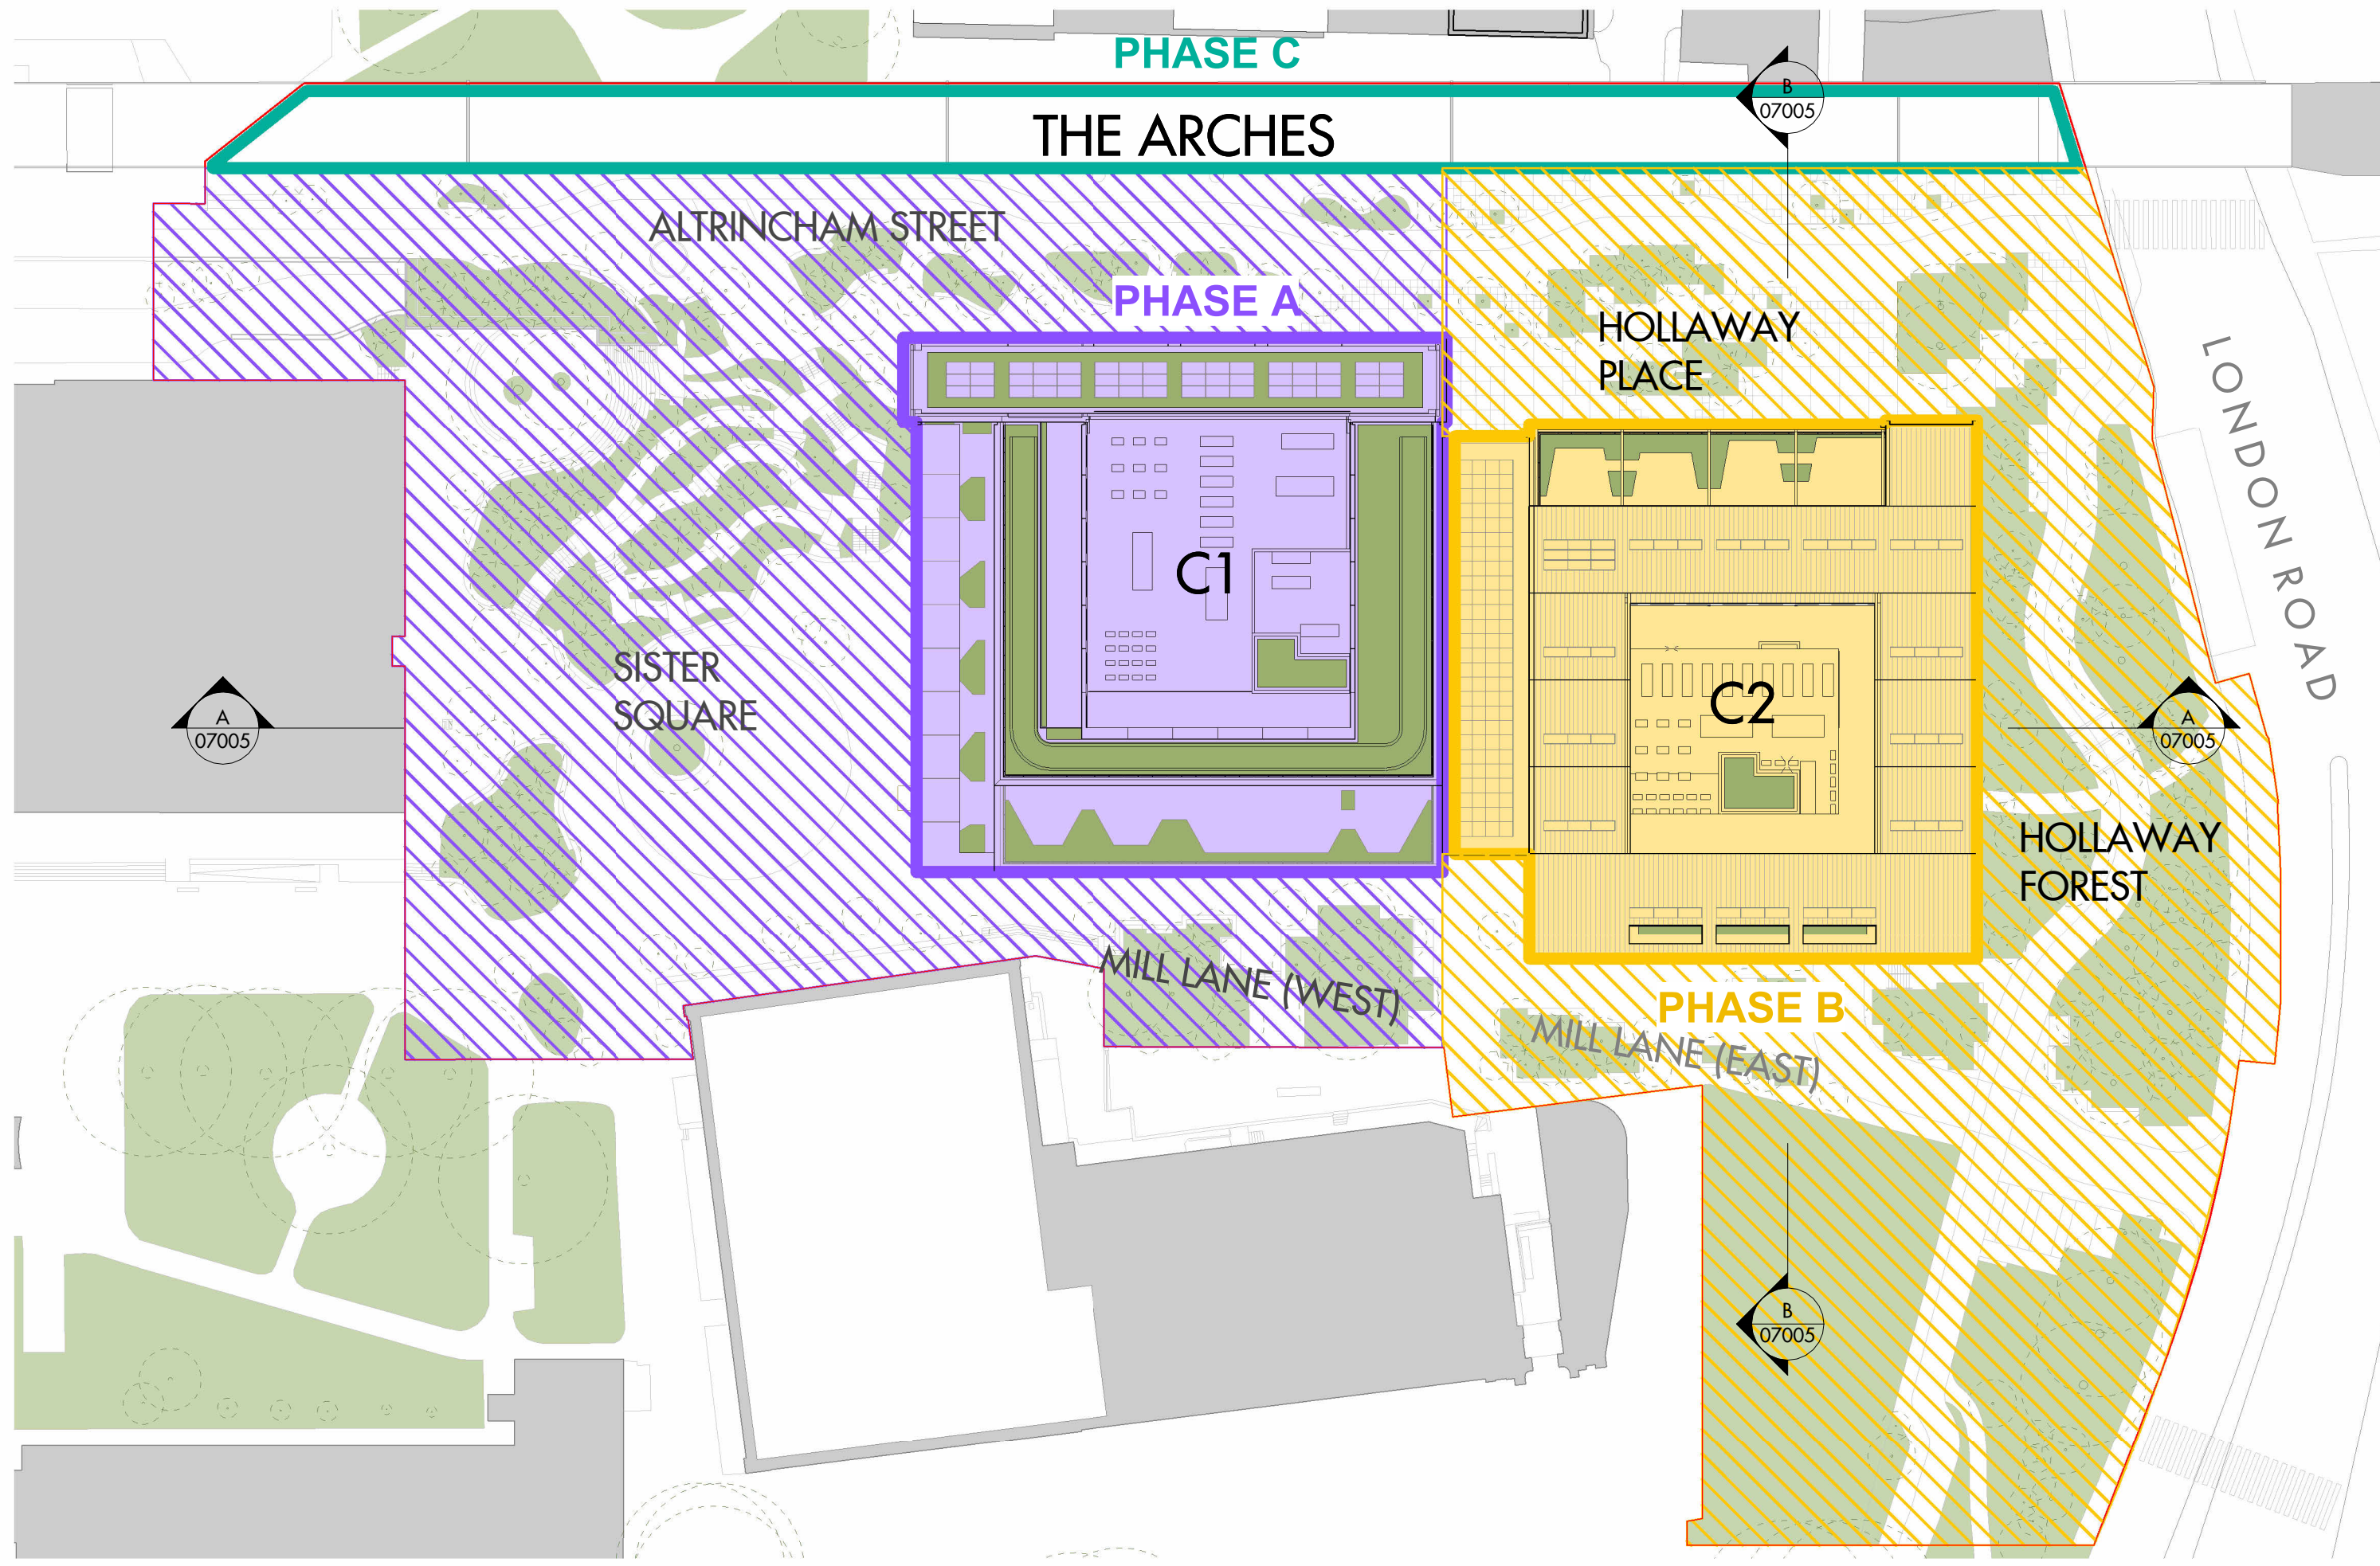


Roof Plan and Landscape - Phasing

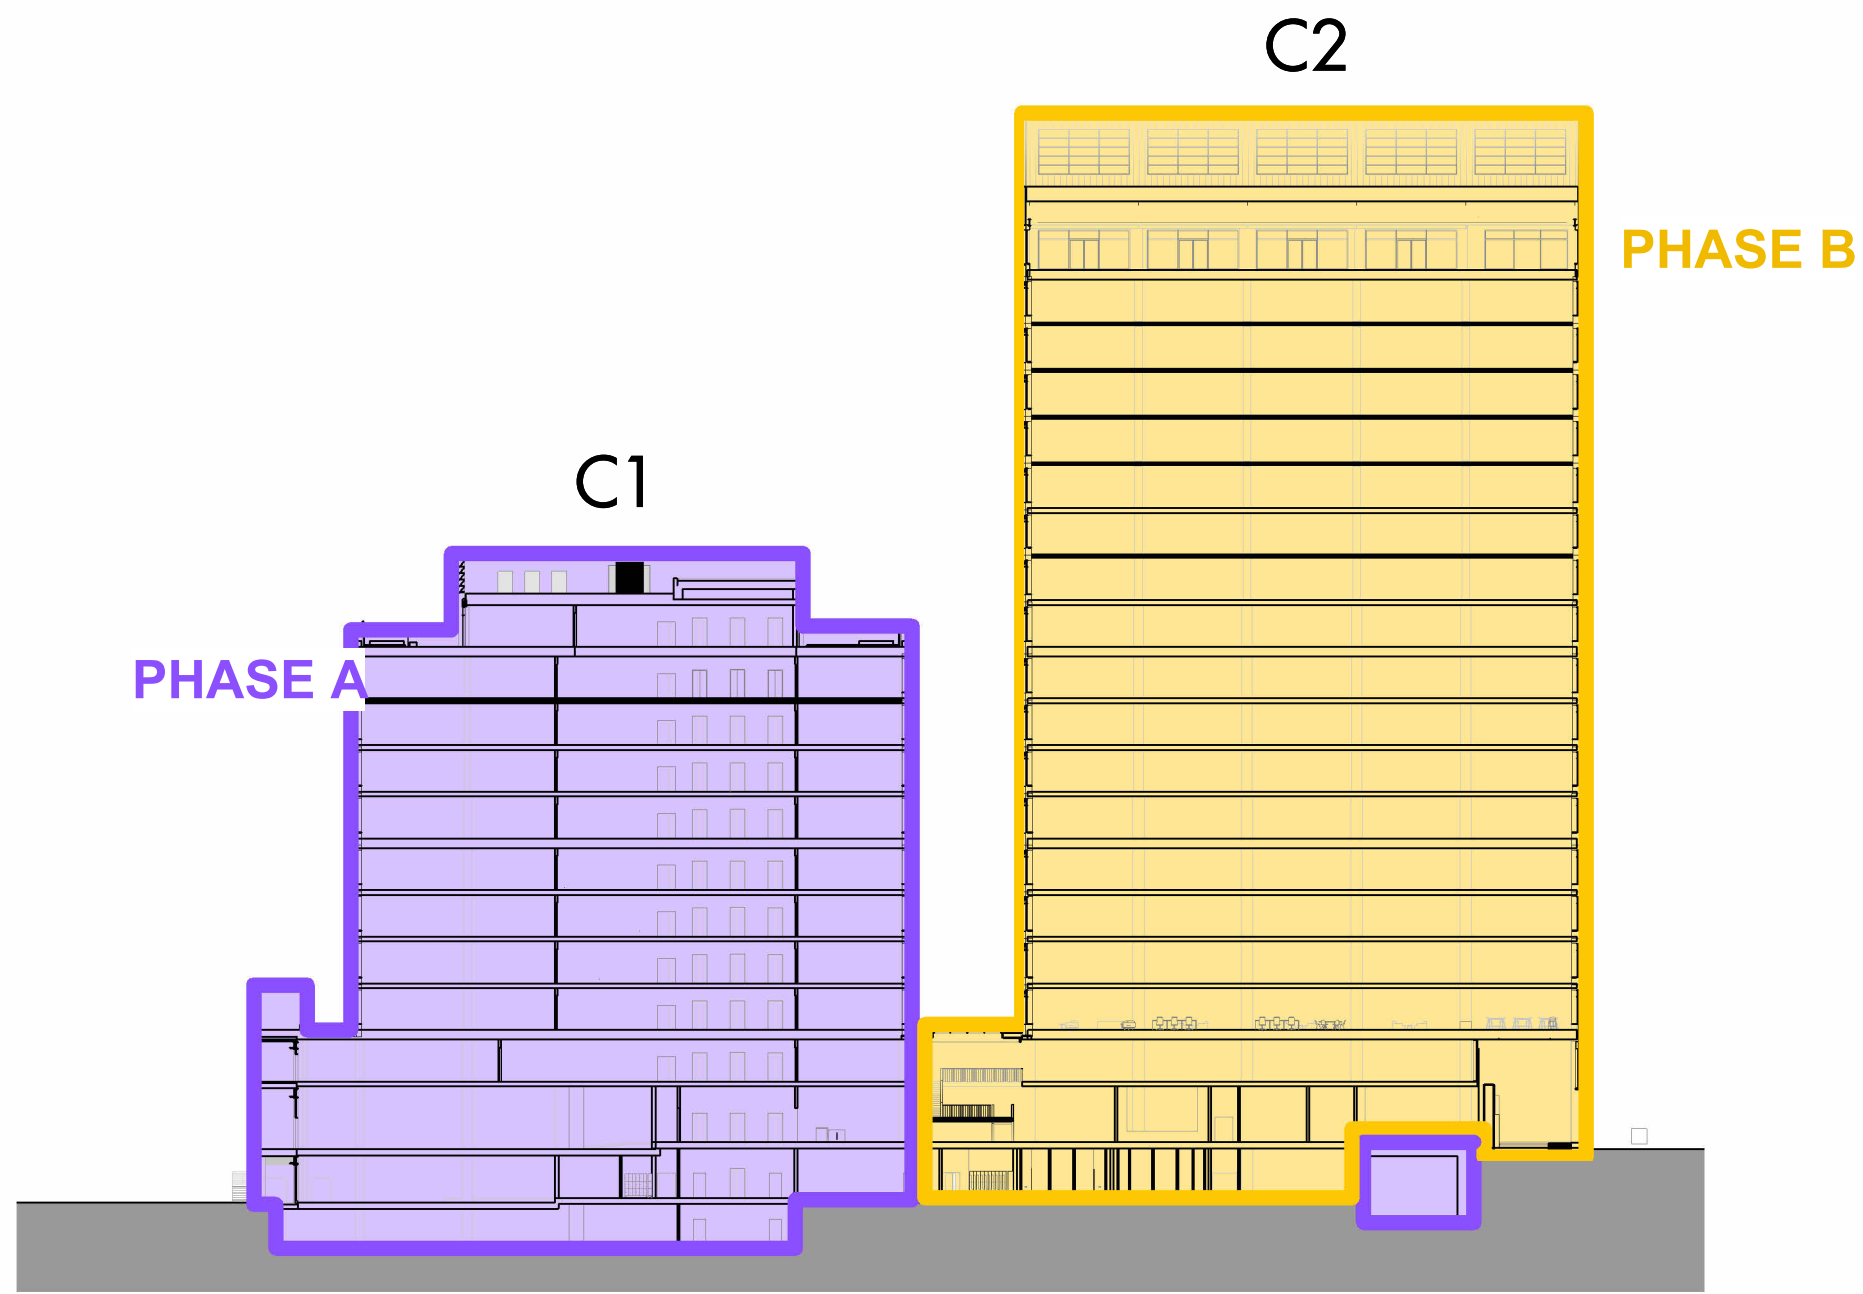


Section AA - Phasing

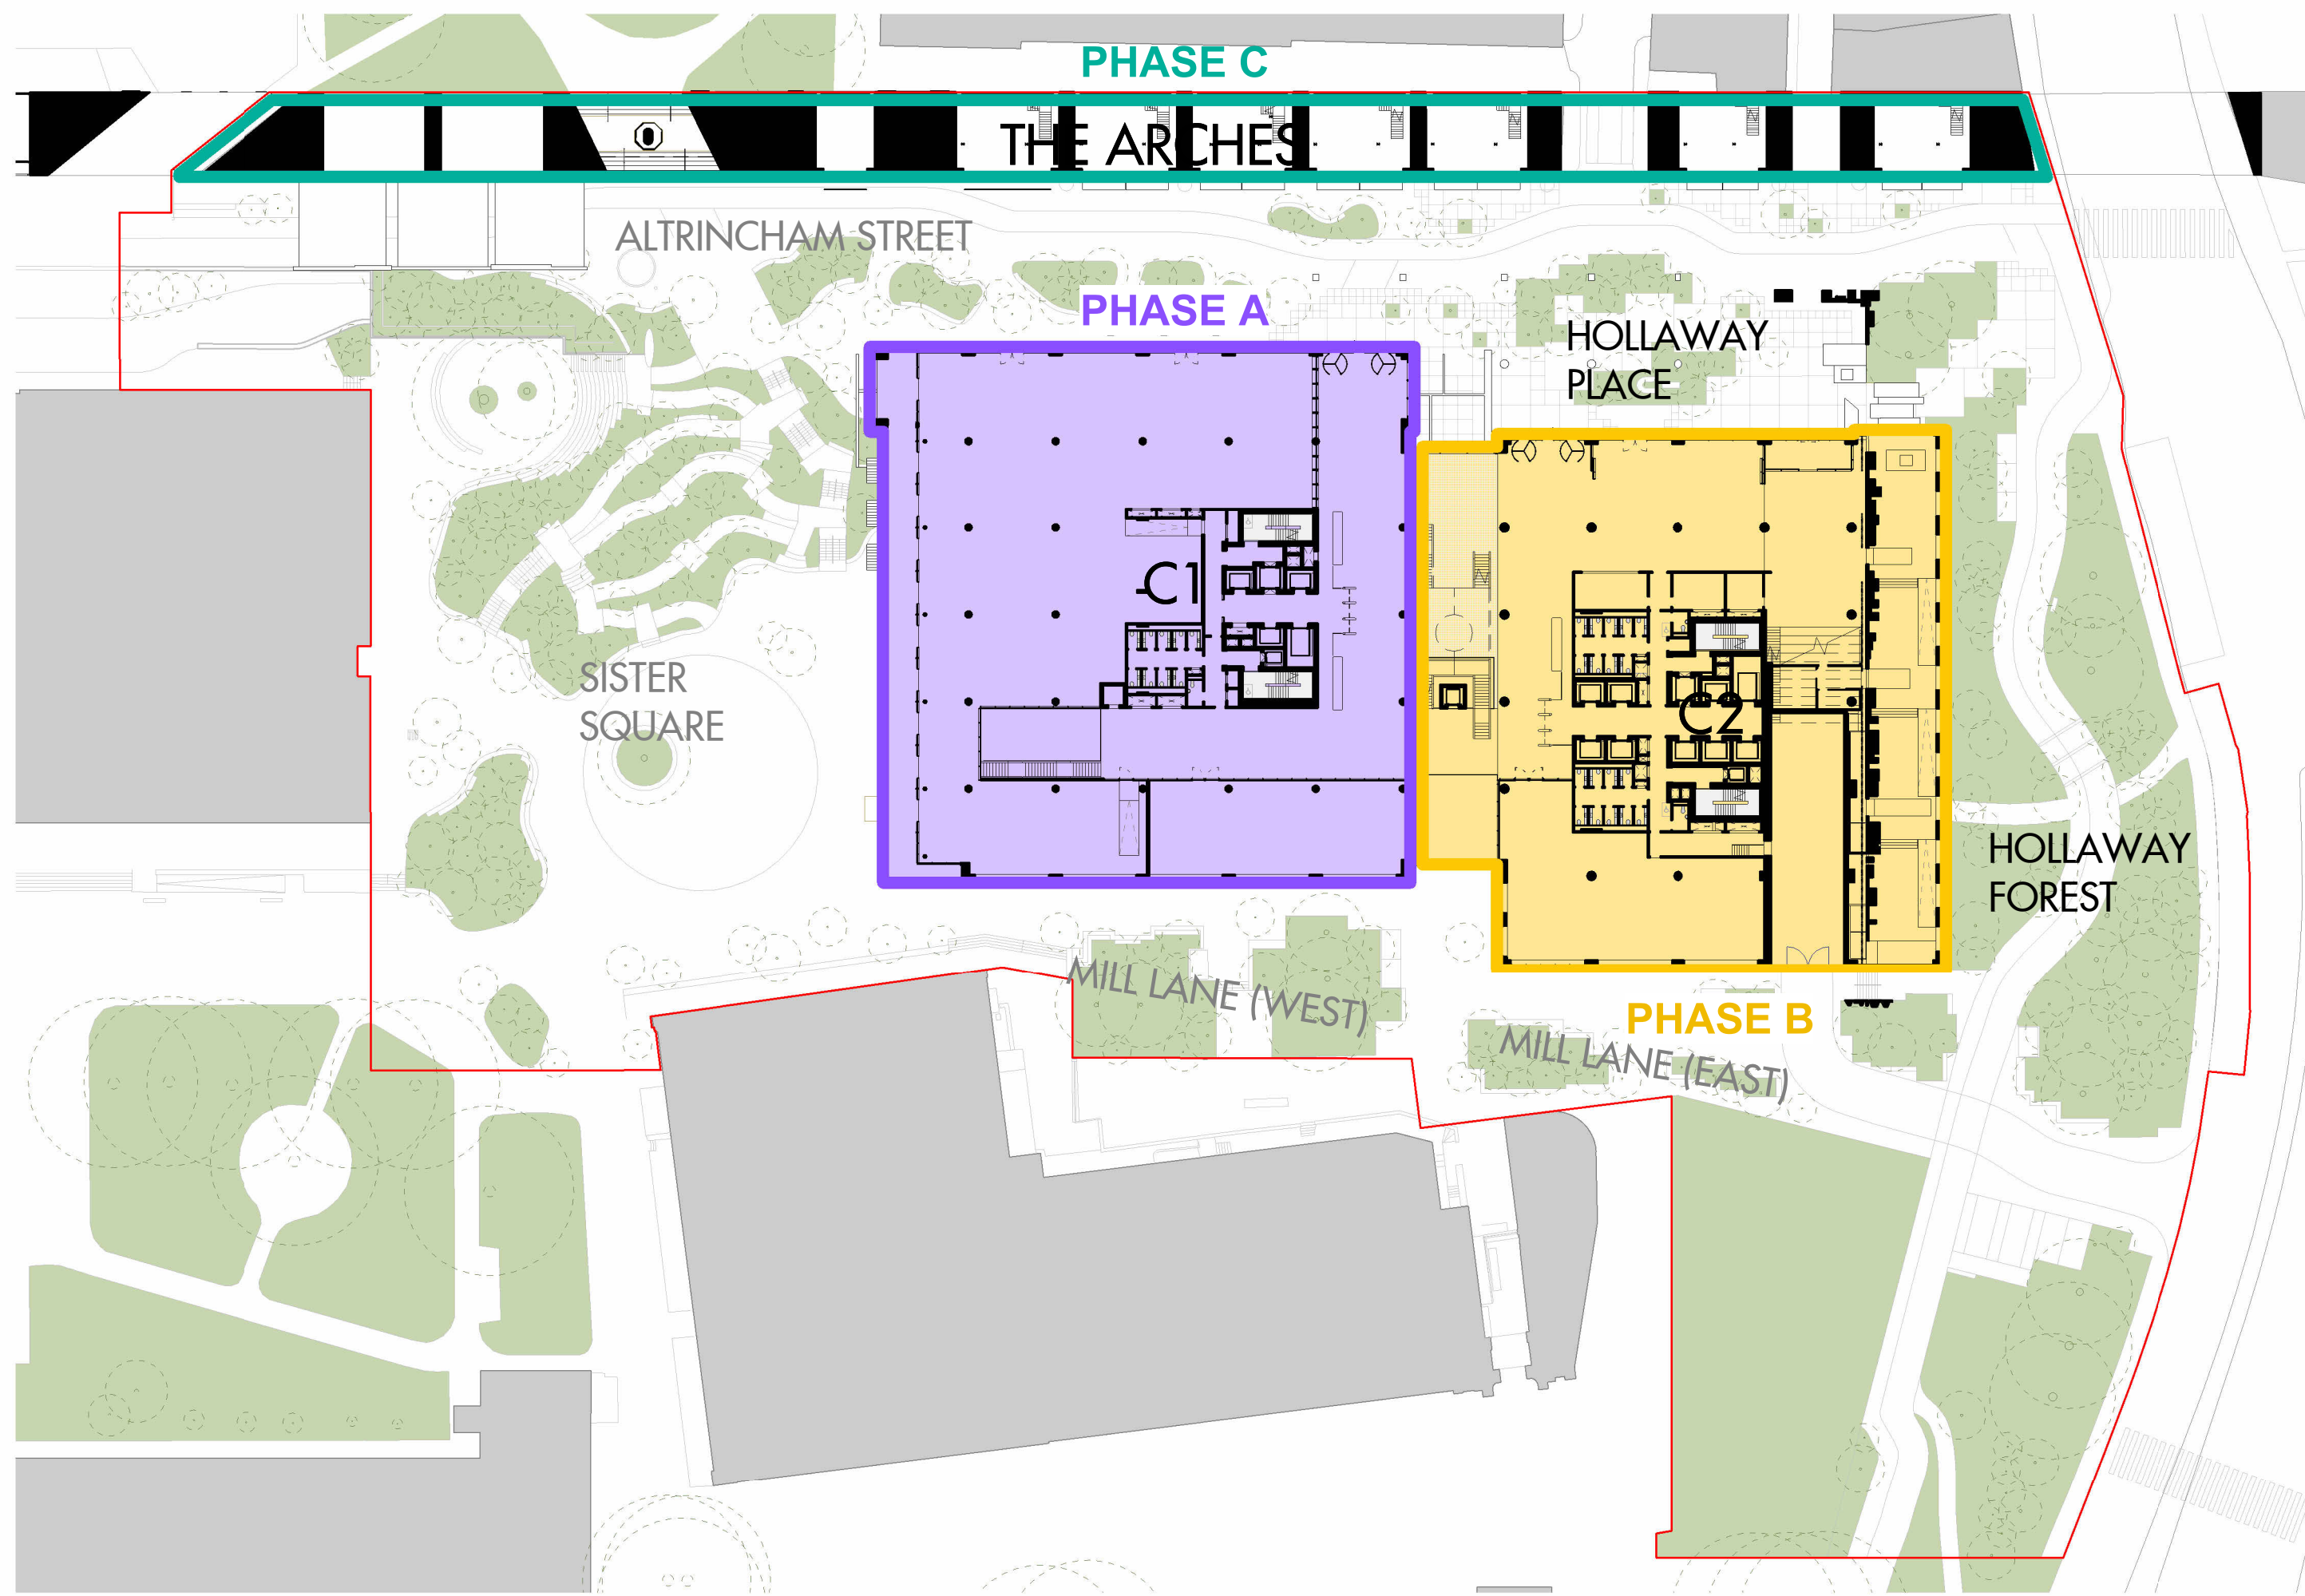

Upper Ground Floor Plan - Phasing

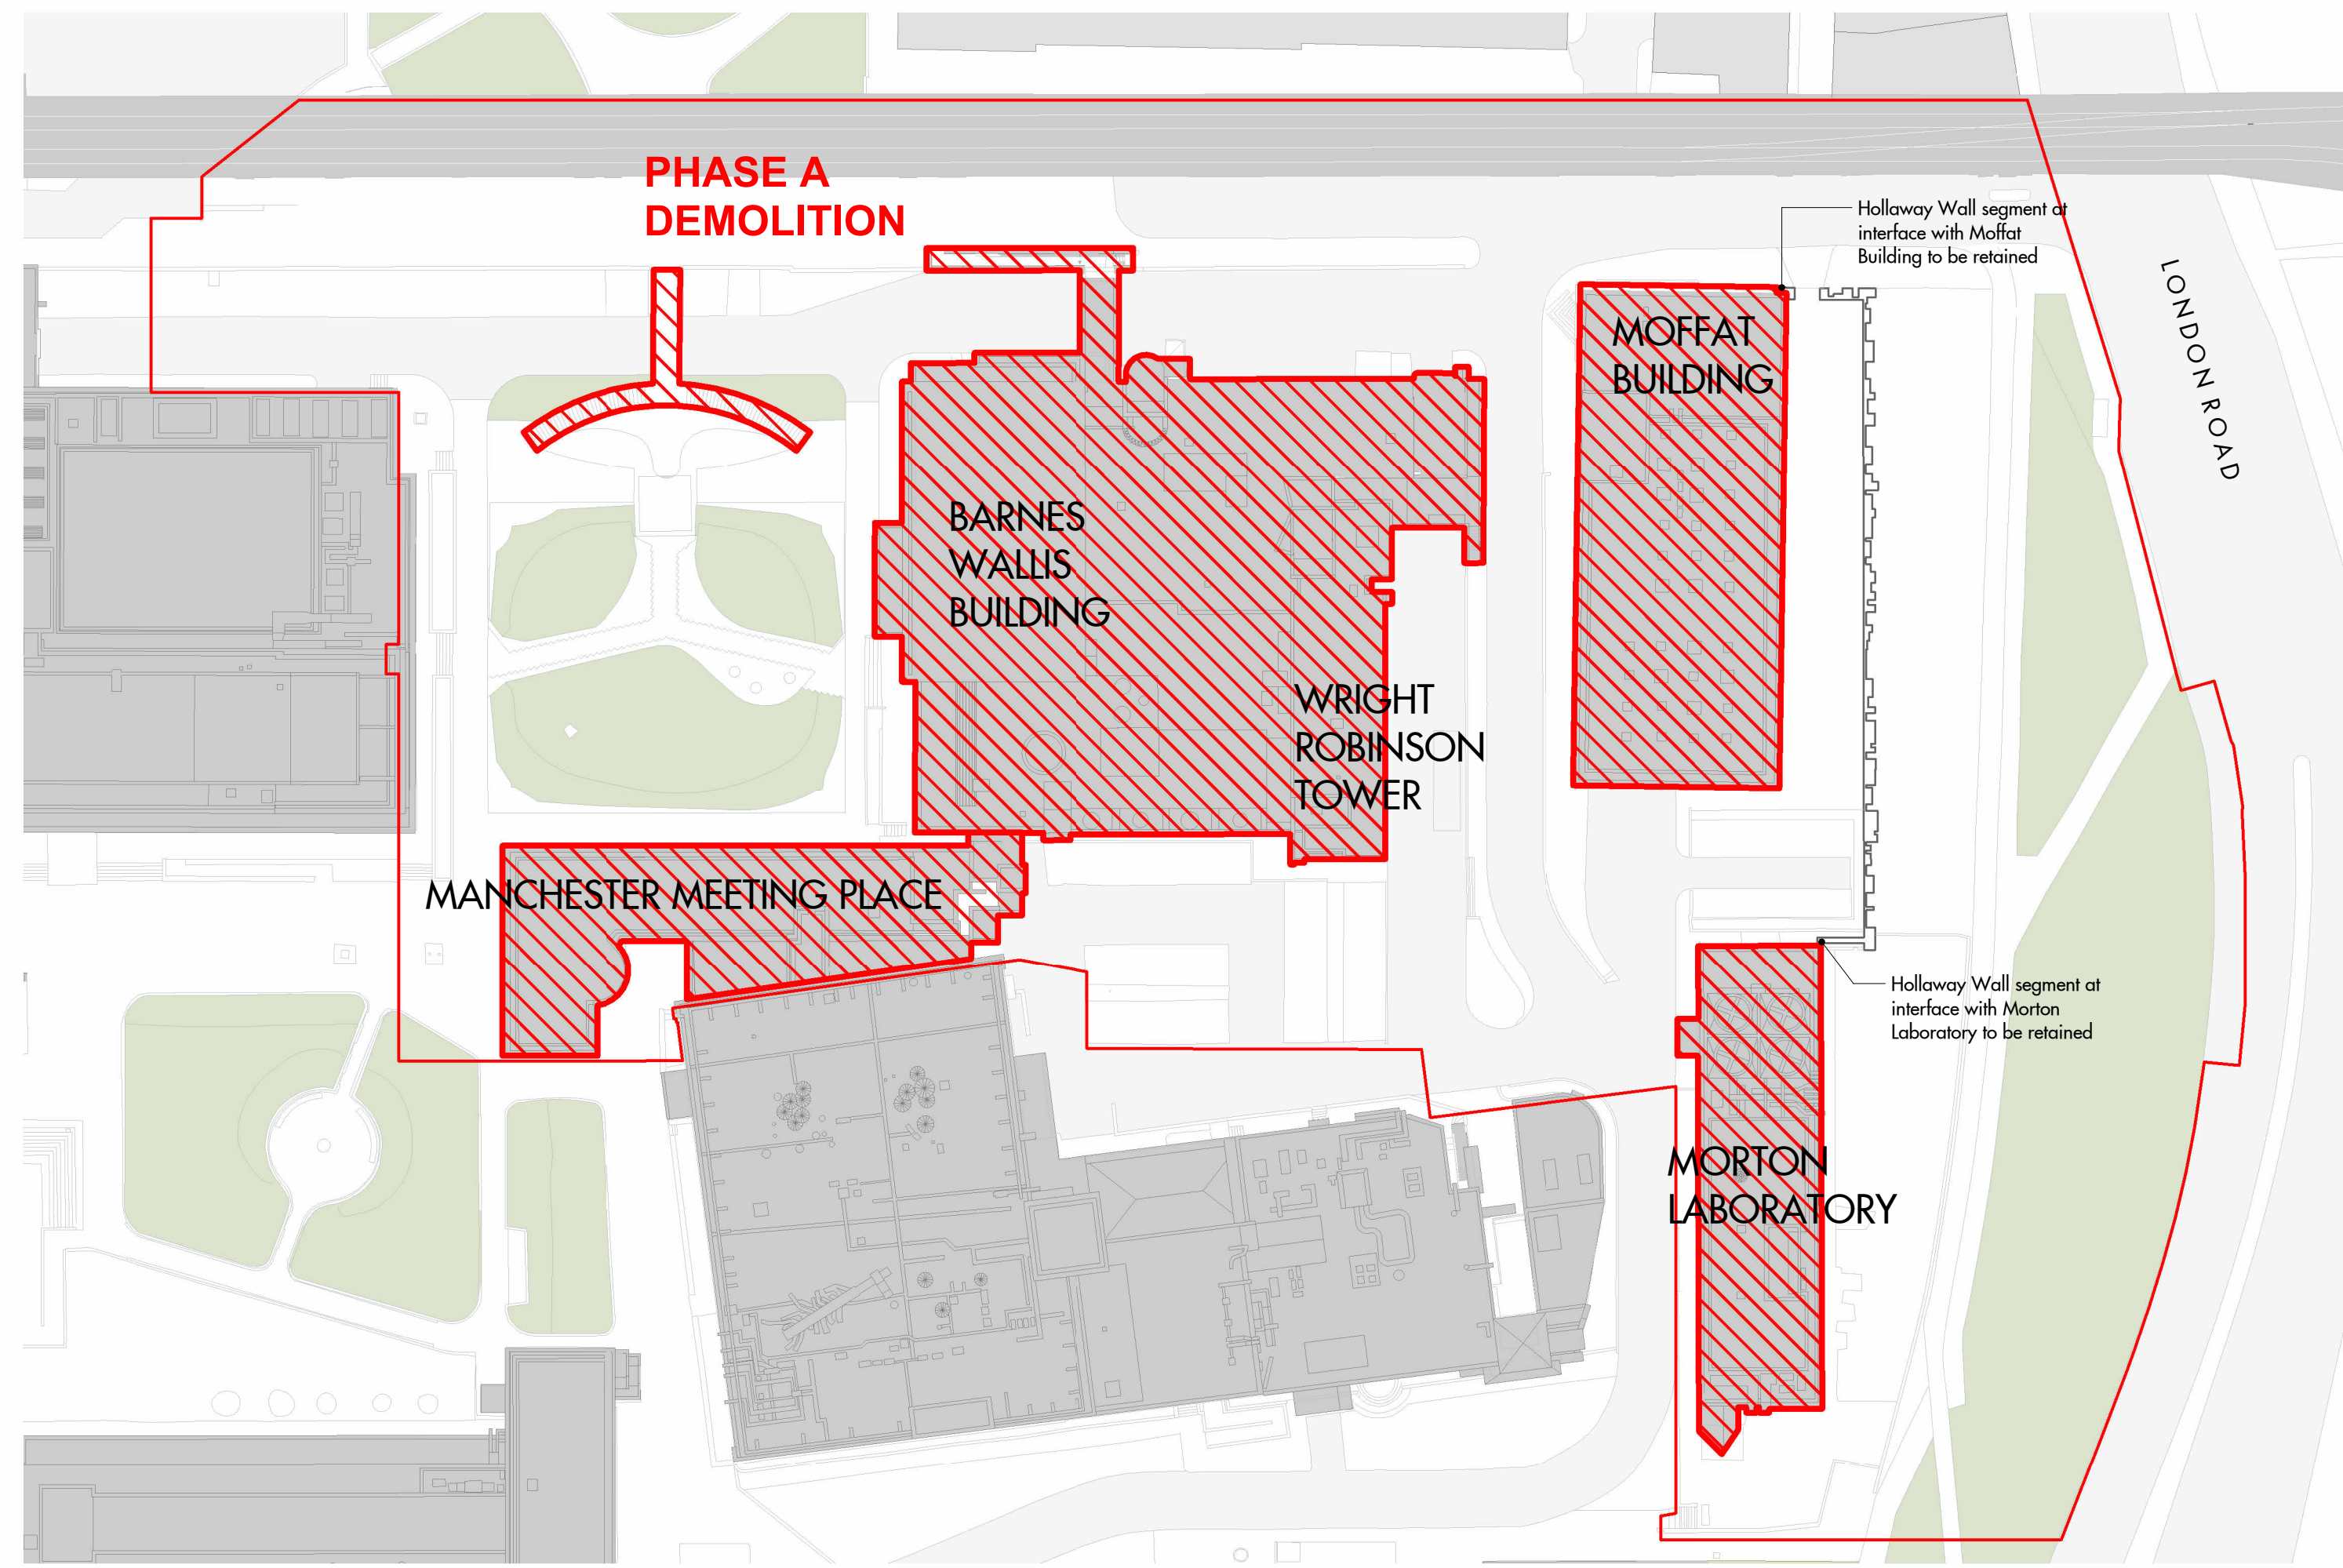

Existing Site Plan - Demolition

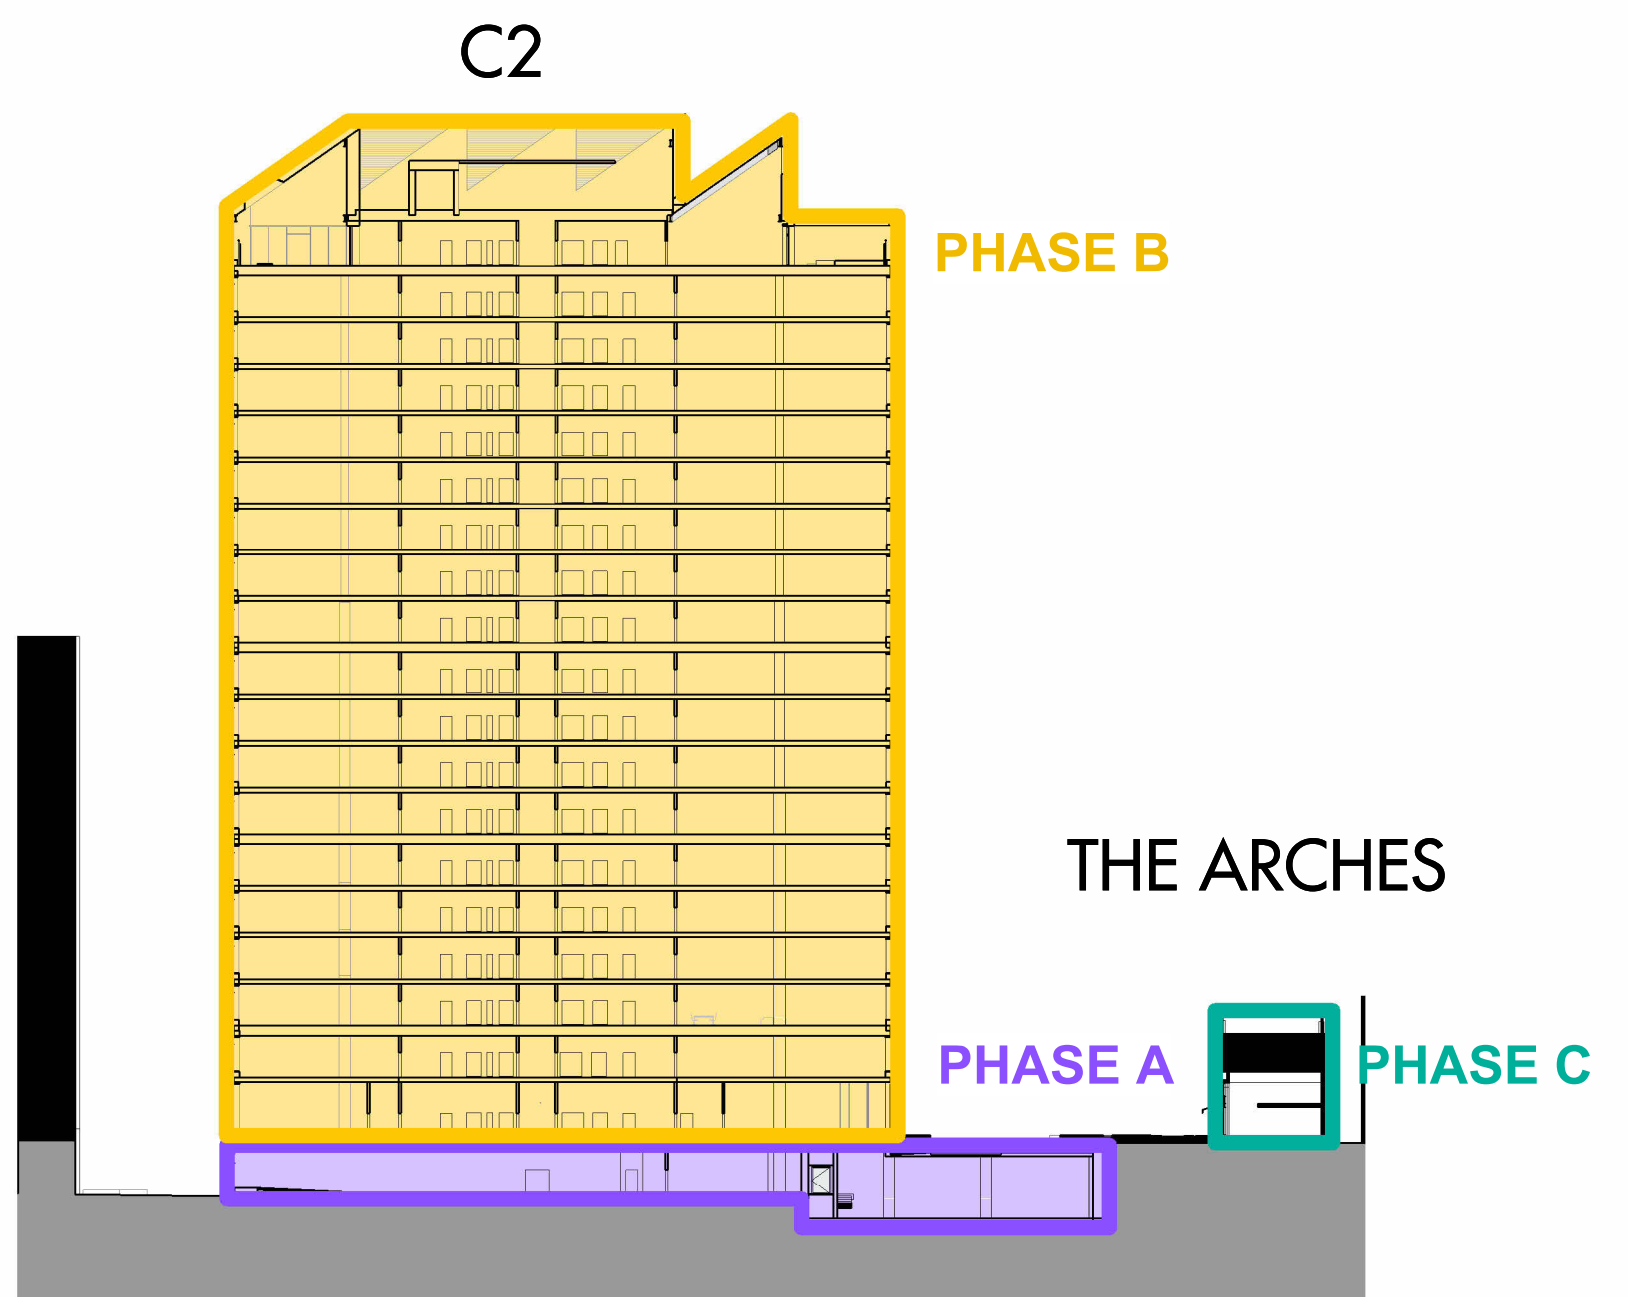

Section BB - Phasing

FOR PLANNING

REV	DATE	DESCRIPTION	CD
001	25/04/25	Planning Submission	JS

Figured dimensions are in millimetres unless noted otherwise. All dimensions and levels shall be verified on site before proceeding with works. Detailed site survey to be carried out to verify positions and level relationships with site features and adjacent survey. The Architect must be notified of any discrepancy. Boundaries are indicative only and are to be verified by client.

Allies & Morrison LLP is not responsible for any errors caused by the transmission, translation, software or computer system. Allies & Morrison LLP is not responsible for any loss or damage to the consequences of any use made of the drawings or models other than that for which they were produced by Allies & Morrison LLP for the Client.

All Intellectual Property Rights reserved.

0 1:625 25.0 m 50.0 m

- Phase A - Demolition and ground formation
- Phase A - C1 construction and service tunnel
- Phase B - C2 construction
- Phase C - Arches
- Site Boundary
- Phase A - Landscape
- One DDA / disabled car parking space delivered as part of Phase A (within viaduct arch near Echo Street)
- Phase B - Landscape
- Two DDA / disabled car parking space delivered as part of Phase B (off Mill Lane)

Allies and Morrison LLP
85 Southwark Street
London SE1 0HK
Telephone 020 7921 0100
Facsimile 020 7921 0101
Email studio@alliesandmorrison.com
ABM JOB No: 19171_02

Sister Manchester : Plot C
Site Phasing Plans and Sections
SITE PLAN
SISCO-AAM-ZZ-ZZ-DR-AR-07005
SCALE 1 : 625 @A0 1 : 1250 @A2

S2
Status
P01
Revision