

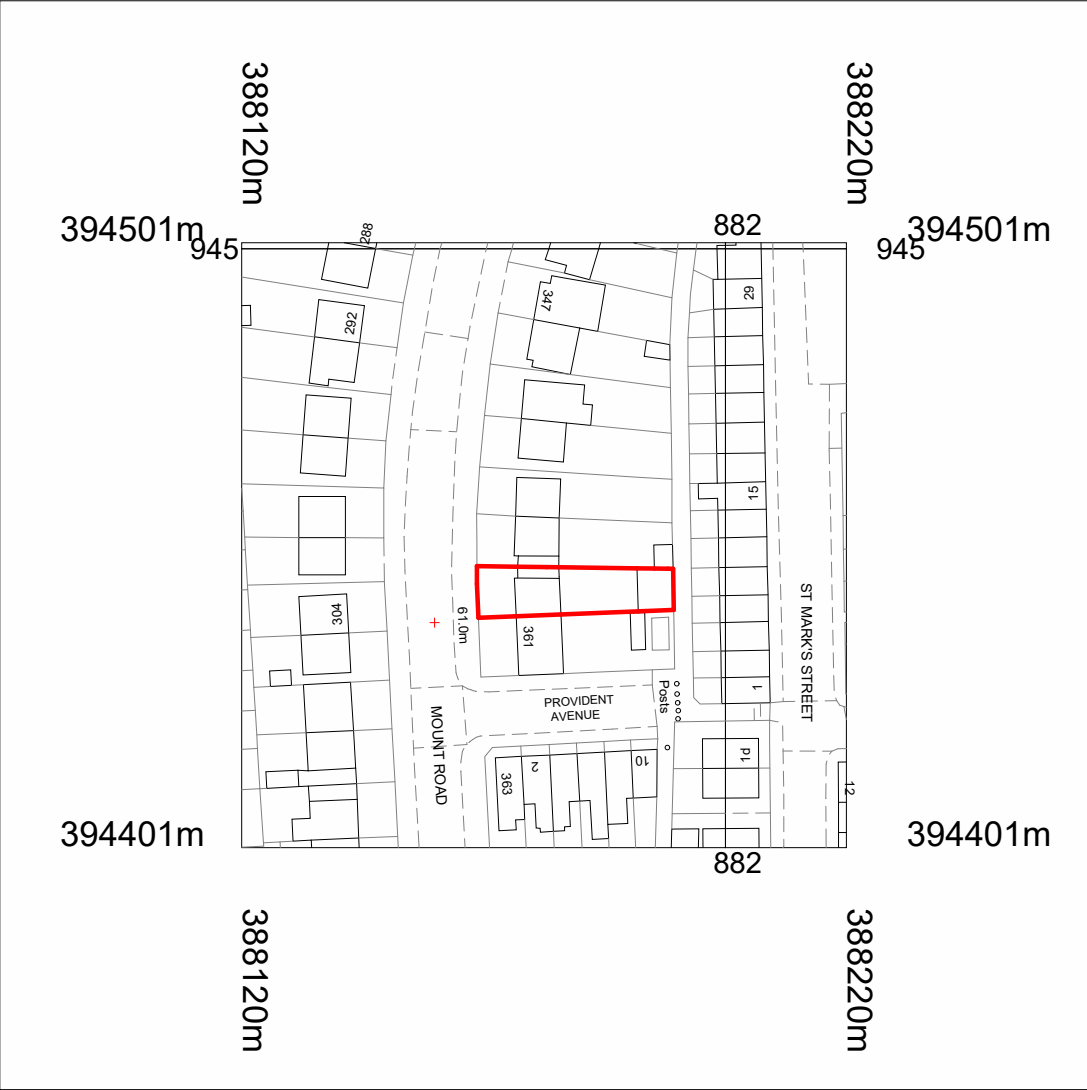


Location Plan
1 : 1250

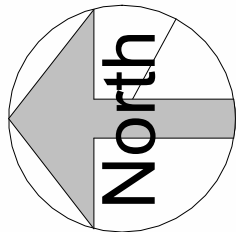

Site Plan
1 : 200

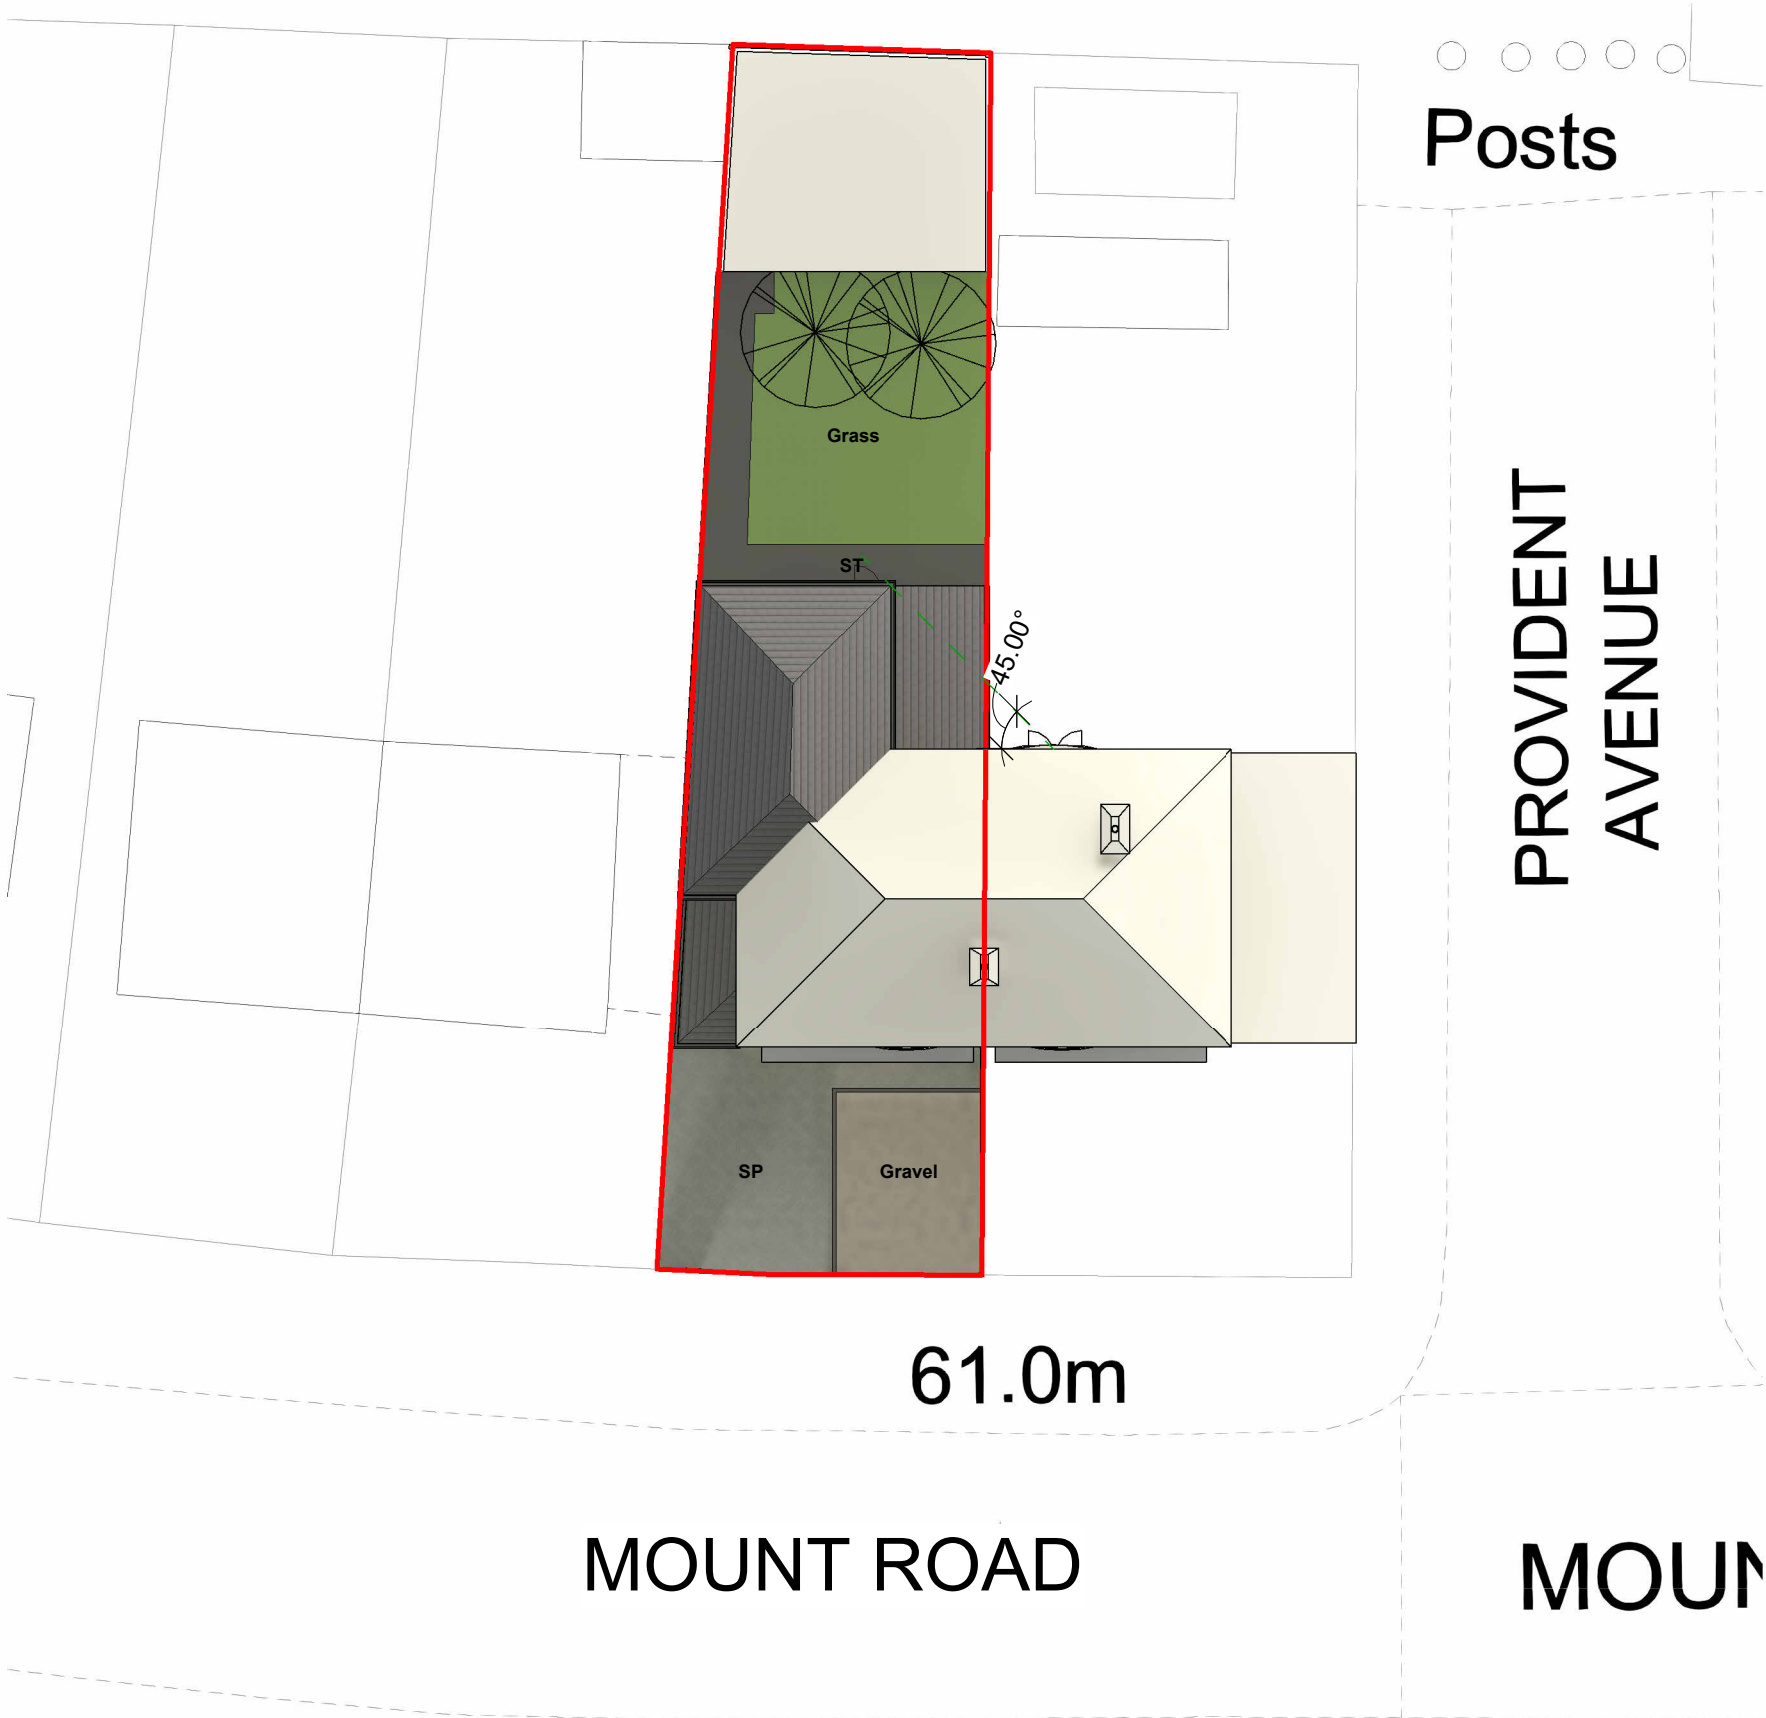

COPYRIGHT © ALL RIGHTS RESERVED BY VIKAS ALYAS LTD. DO NOT SCALE FROM DRAWING. DRAWING INDICATES DESIGN INTENT ONLY. REPORT ANY DISCREPANCIES TO CLIENT / VA LTD. NOT TO BE USED FOR CONSTRUCTION UNLESS STATED SO. TO BE READ IN CONJUNCTION WITH OTHER DRAWINGS OR SPECIFICATION WHERE PROVIDED.

ARCHITEK
BUILDING DESIGN CONSULTANCY

0161 511 8479
vikas@architek.uk
916 Stockport Road, Levenshulme, Manchester, M19 3AB

No.	Description	Date
P1	Issue to Planning	15.05.2025

PROJECT		ADDRESS		CLIENT		
Part two/single storey side and rear extension		359 Mount Rd, Manchester M19 3HW		Waseem Akhtar		
				Date 03.02.2025	Project number 1313	Scale (@ A3) As indicated
Manchester City Council		SHEET		Drawn by NA	DRAWING NUMBER	
PURPOSE OF ISSUE Planning		Location and Site Plan		Checked by VA	A101	
					REV P1	