


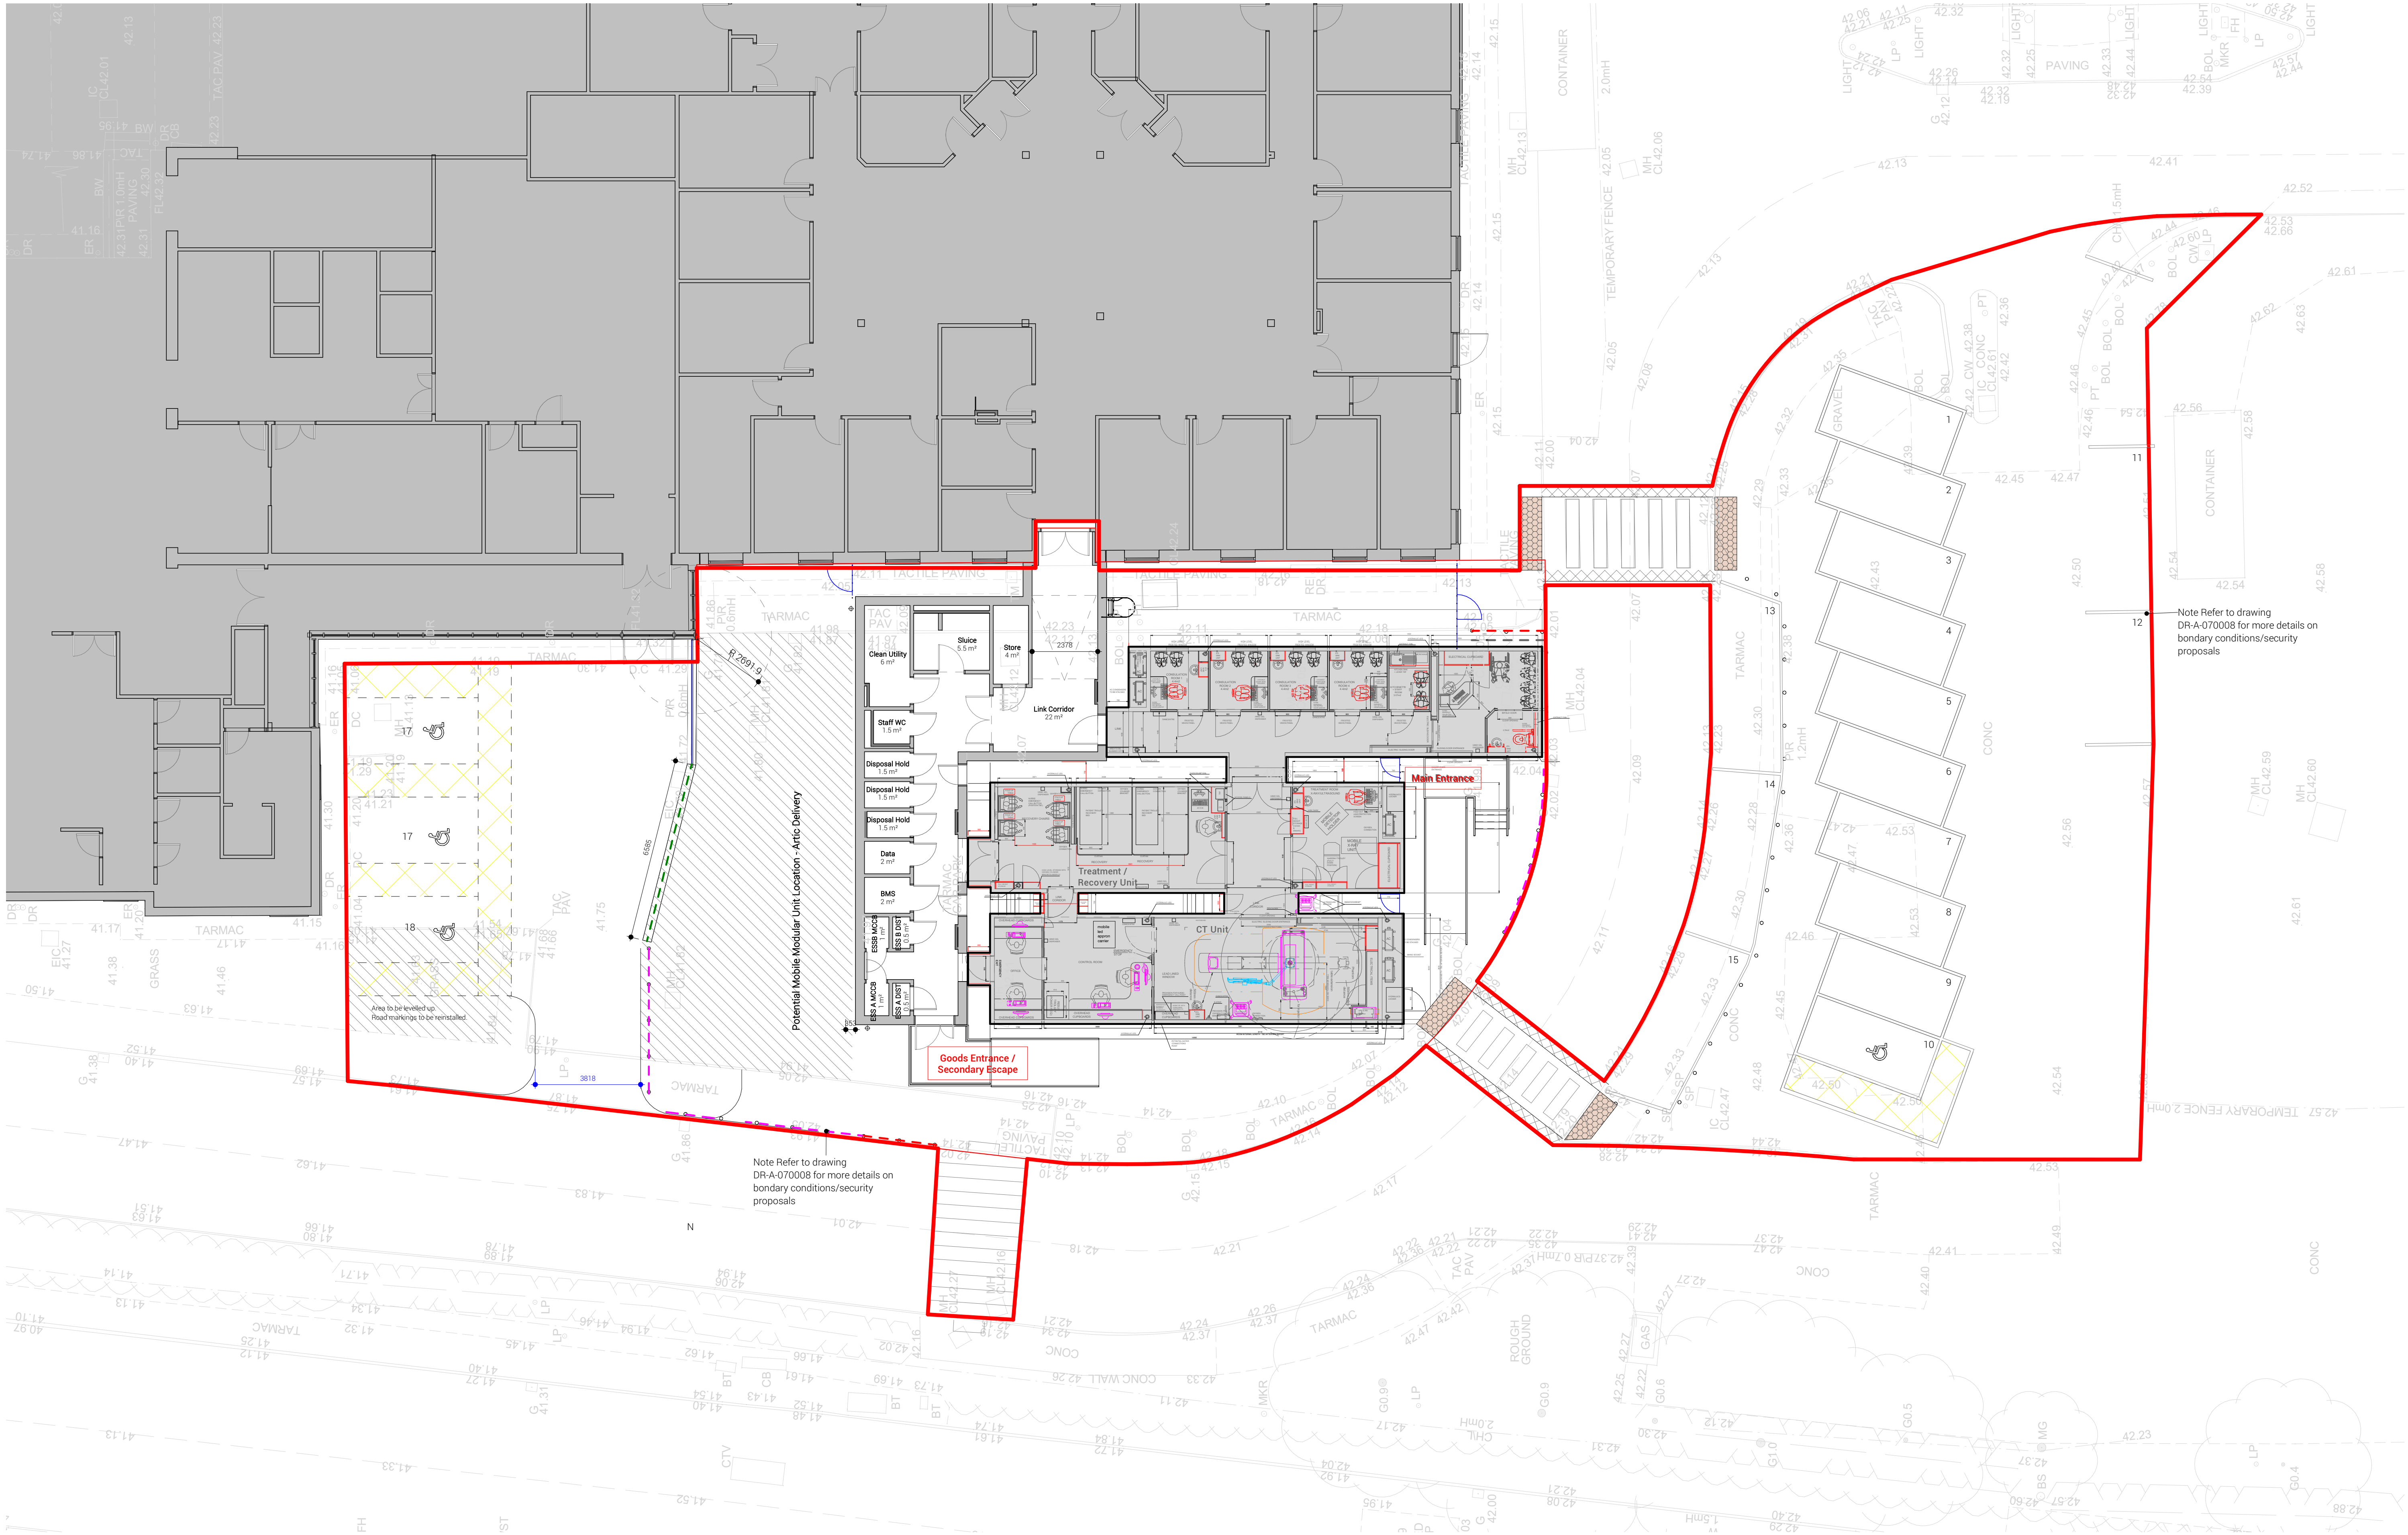

Proposed Site Plan - Volume 3
1:100

DAY Architectural Ltd does not warrant or take responsibility for any costs, losses or claims whatsoever arising from these drawings, specifications and related documents unless there is full compliance by the intended recipient or user with the following:

- All boundaries, dimensions and levels are to be checked on site before construction and any discrepancies reported to the Architect / Designer prior to commencement of any works.
- These drawings are for information only and no other information is to be added to the Architect / Designer and direction and / or approval is to be sought before the implementation of the plan.
- Black and white plans are reproduced under license from the Ordnance Survey. For the purpose of coordination, all relevant parties must check this information prior to implementation and report any discrepancies to the Architect / Designer. The information must only and only be used for the coordination and/or construction of the current project.
- The copyright of the original documents belongs to DAY Architectural Limited. The information is only for use in preparation of documents for this project. The information must not be used for any other purpose without the prior written consent of DAY Architectural Limited.
- The recipient is responsible for verifying the correctness and completeness of the information received. This should be done by consulting all relevant associated documents including but not limited to information provided by the Client, Ordnance Survey, Local Authority, Planning, Environmental, Engineering, Geotechnical, Flood Risk Assessment, Party Wall Assessment and any other project design documents supplied during the course of the project and by confirming dimensions on site.
- If altered or added to in any way, all references to DAY Architectural Limited must be removed and those making the changes assume full responsibility for the information therein.
- The Architect does not warrant that planning permission, Building Regulations, Party Wall Regulations and other approvals from third parties shall be granted at all or, if granted, will be granted in accordance with any applicable legislation. All approvals provided are subject to such approval.
- Any reproduction of drawings provided by DAY Architectural Limited is in relation to the specific project and shall not be used for any other project without the prior written consent of DAY Architectural Limited.
- This drawing must not be used for tender or construction purposes unless otherwise stated.
- Do not scale off drawings. Any measurements taken from information which is not dimensioned on the drawings copy are at the risk of the recipient.

EXTERNAL MODEL REFERENCES

MDP MODEL	REV	DATE
777777-77-07-MDP-777777	17	02.06.24

SLING MODEL

REV	DATE	
777777-77-07-MDP-777777	17	02.06.24

NOTES

REV	DESCRIPTION	DATE	BY	CHK
01	Issued for Planning	02.06.24	AM	MS

KEY PLAN

CLIENT

Manchester University Hospitals NHS FT

CONTRACTOR

MOUSE

PROJECT

TLHC - Wythenshawe

DRAWING

Proposed Site Plan - Entrance 7

SCALE

1:100 @ A4

PROJECT REF	DAY REF	DRAWN BY	FIRST ISSUED
24079	1642-24	MS	02.01.25

ORG	VOL	LEV	TYPE	ROLE	NAM	REV
DAY	VI	06	DE	A	870006	P01

SUITABILITY	DRAWING STATUS
S4	FOR PLANNING

Information contained on this drawing is the property of DAY Architectural Ltd and is not to be reproduced without their permission.