
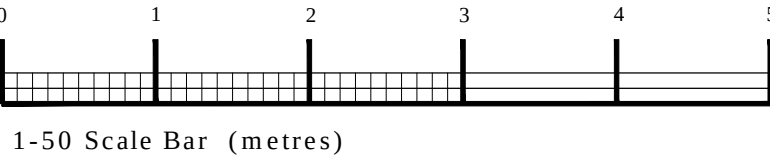


NOTES

The designs and details on this drawing are copyright and must not be reproduced without the written permission of the designer.

Contractors are to check all sizes and dimensions before setting out any site or shop work. Any errors or discrepancy to be reported to the designer.

REVISIONS	DATE
REV - A Updated with new planning notes	21/12/24 JAA
REV - B Updated with new notes for roof tiles	05/02/25 JAA
REV - C Updated with new notes finish to plant equipment	23/04/25 JAA
REV - D RAL colour reference added for plant equipment	24/04/25 JAA
REV - E Amended to show updated 4No AC unit specifications	13/05/25 JAA

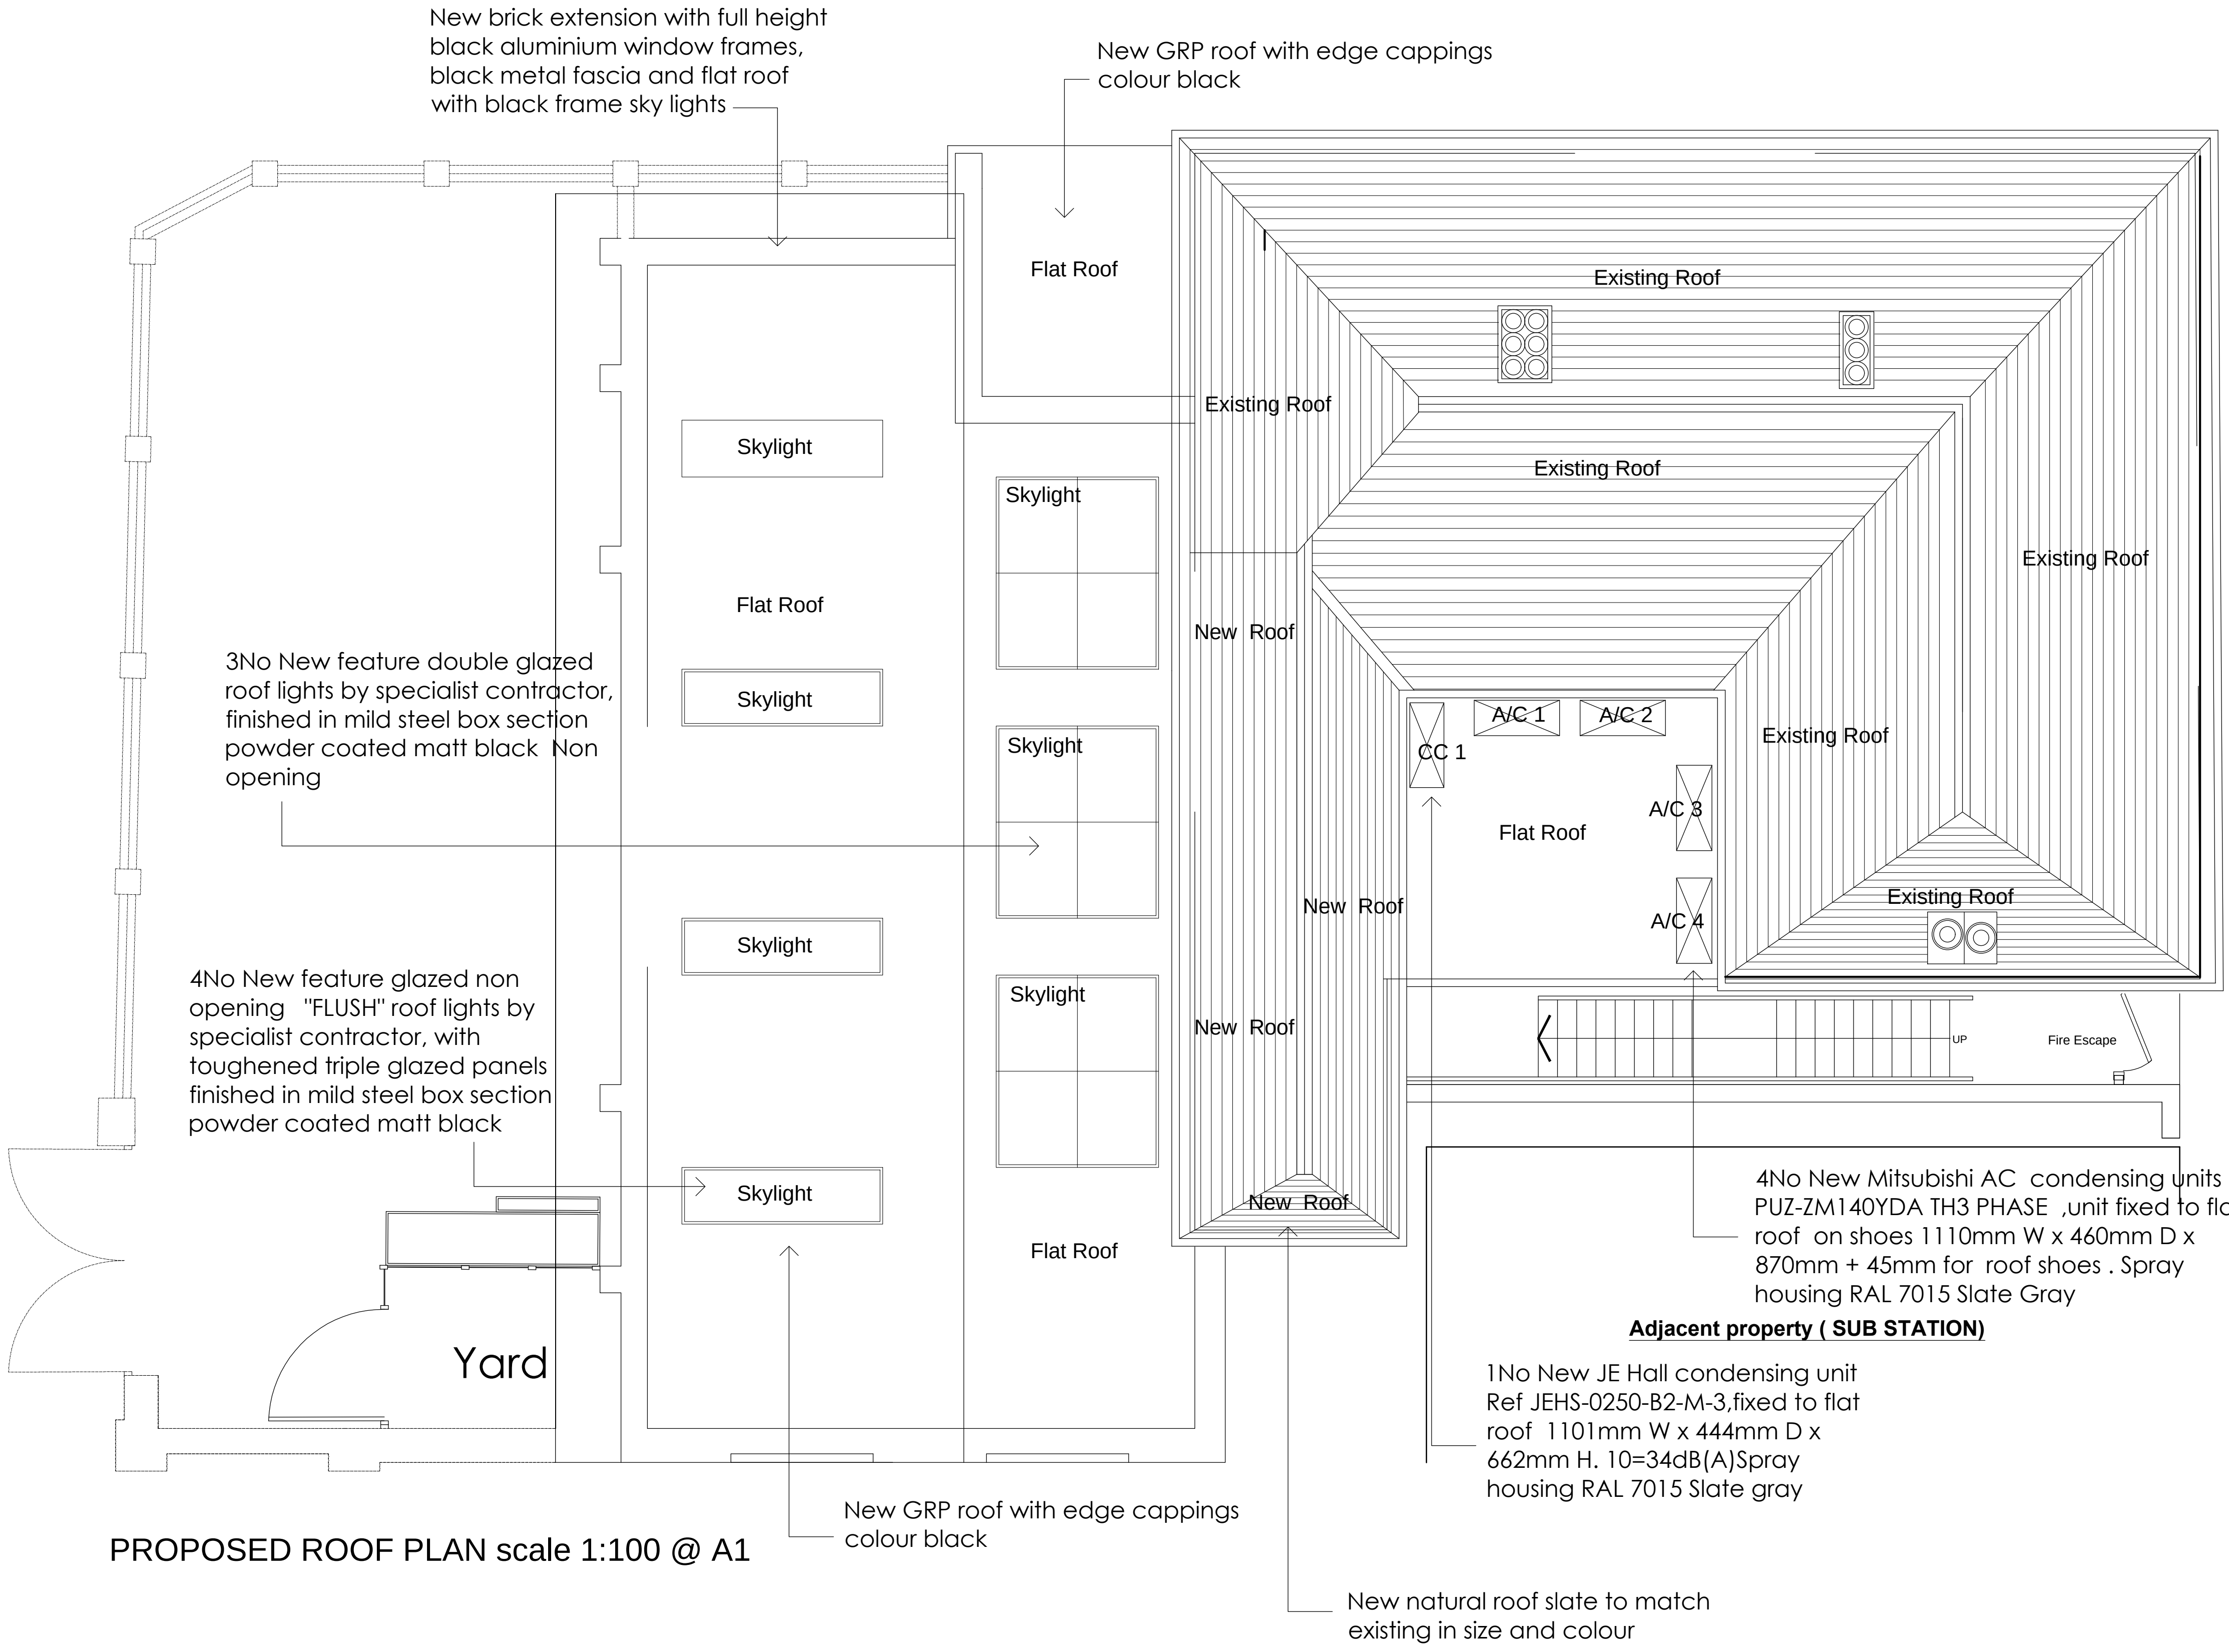

PLANNING

DRAWING DESCRIPTION

PROPOSED ROOF PLAN

JOB TITLE

THE SHAMROCK
17 BENGAL STREET
MANCHESTER

CLIENT

JOSEPH HOLT

DRAWN BY	JAA	SCALE	1:50 @ A1
DATE	DEC 2024	DRAWING NO.	2021/212
CHECKED		REVISION	E