


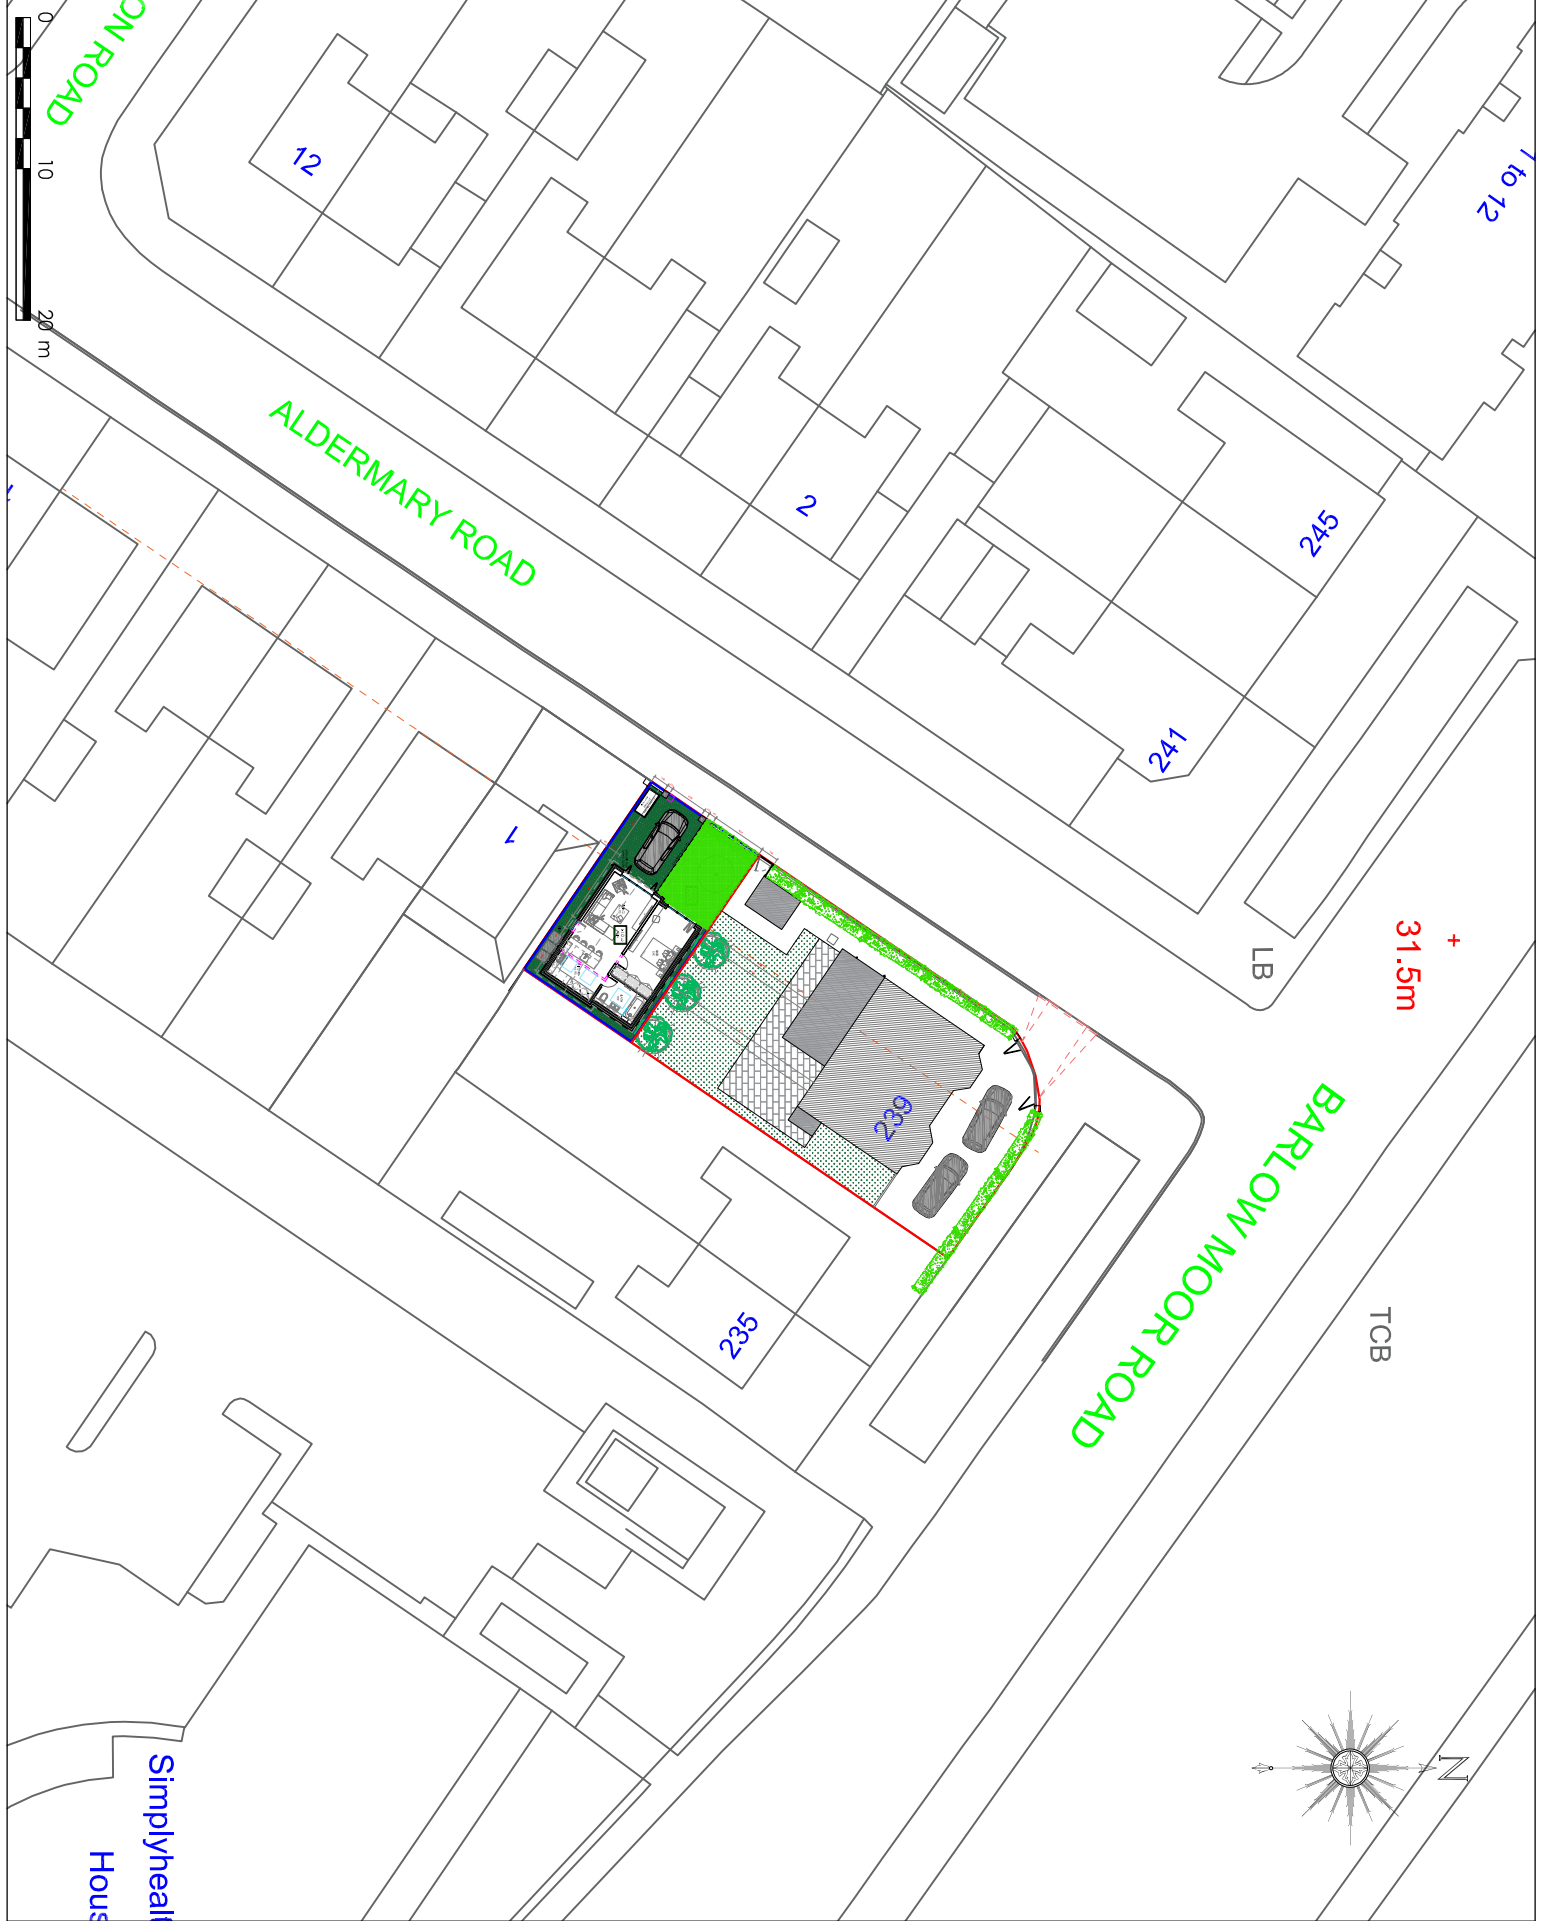

PROJECT #
23049
DRAWING #
220
SCALE
1:500 @ A4
DATE
NOV 23

BLUECHIP ARCHITECTURE

CLIENT
MR & MRS TADMAN
239 BARLOW MOOR ROAD
CHORLTON
MANCHESTER
M21 7QL

PROJECT
DETACHED 1 BED HOUSE &
ASSOCIATED LANDSCAPING

DRAWING TITLE
PROPOSED SITE PLAN
PLANNING



Simplyhealth
Houses

07999 294 675

DESIGN@BLUECHIP-ARCHITECTURE.CO.UK
WWW.BLUECHIP-ARCHITECTURE.CO.UK
18 BROOKWAY ROAD 1 WINSLEY 1 MANCHESTER 1 M13 1LH

DO NOT SCALE FROM THIS DRAWING. COPIES OF THIS DRAWING ARE NOT VALID FOR CONSTRUCTION. ANY CHANGES TO THE DESIGN MUST BE APPROVED BY THE ARCHITECT. THIS DRAWING IS THE PROPERTY OF BLUECHIP ARCHITECTURE AND IS NOT TO BE REPRODUCED OR TRANSMITTED IN ANY FORM OR BY ANY MEANS, ELECTRONIC OR MECHANICAL, INCLUDING PHOTOCOPYING, RECORDING, OR BY ANY INFORMATION STORAGE AND RETRIEVAL SYSTEM, WITHOUT THE WRITTEN PERMISSION OF BLUECHIP ARCHITECTURE.