




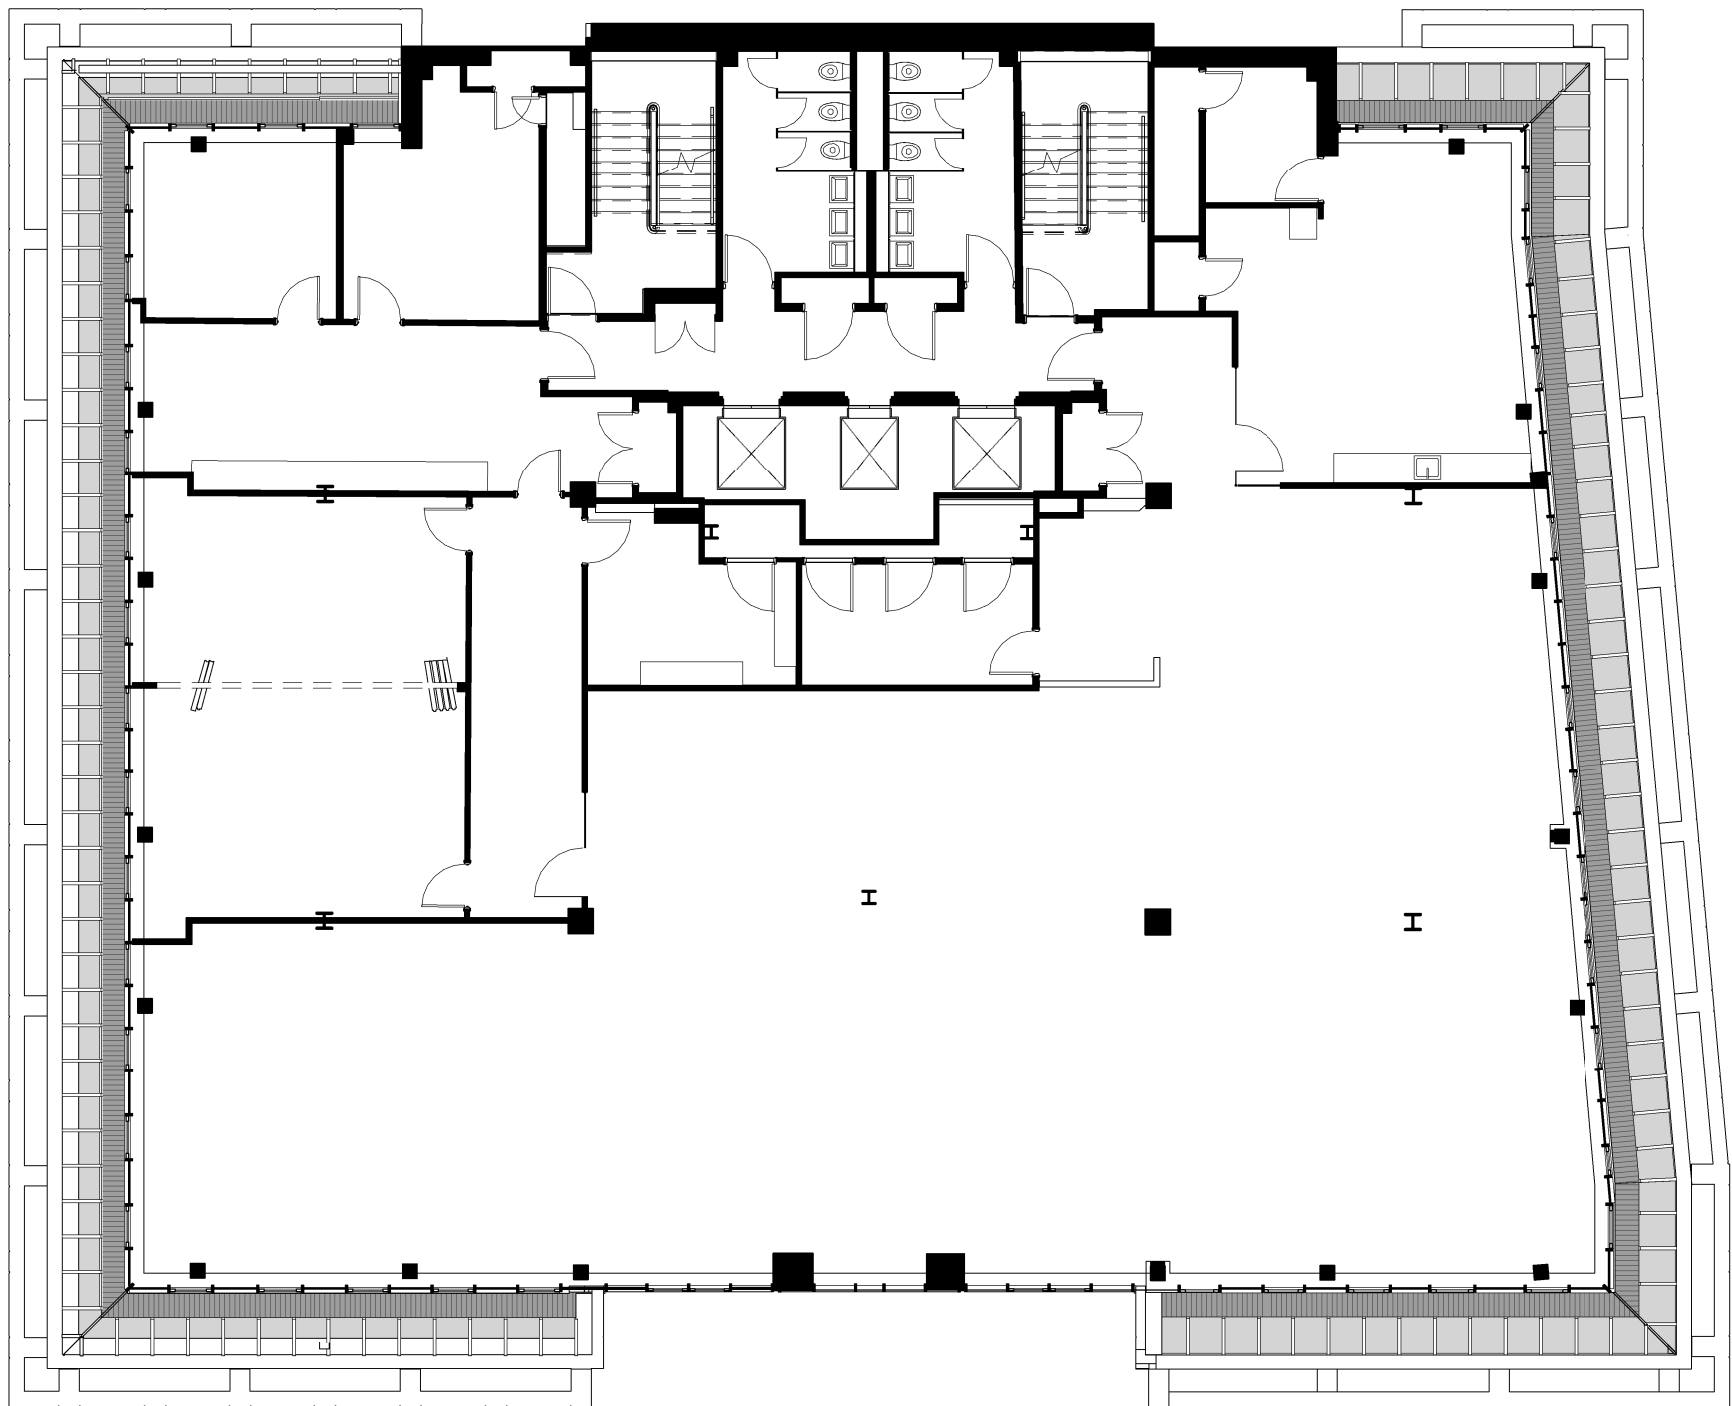


07 Existing Floor Plan - Level 07
1 : 150

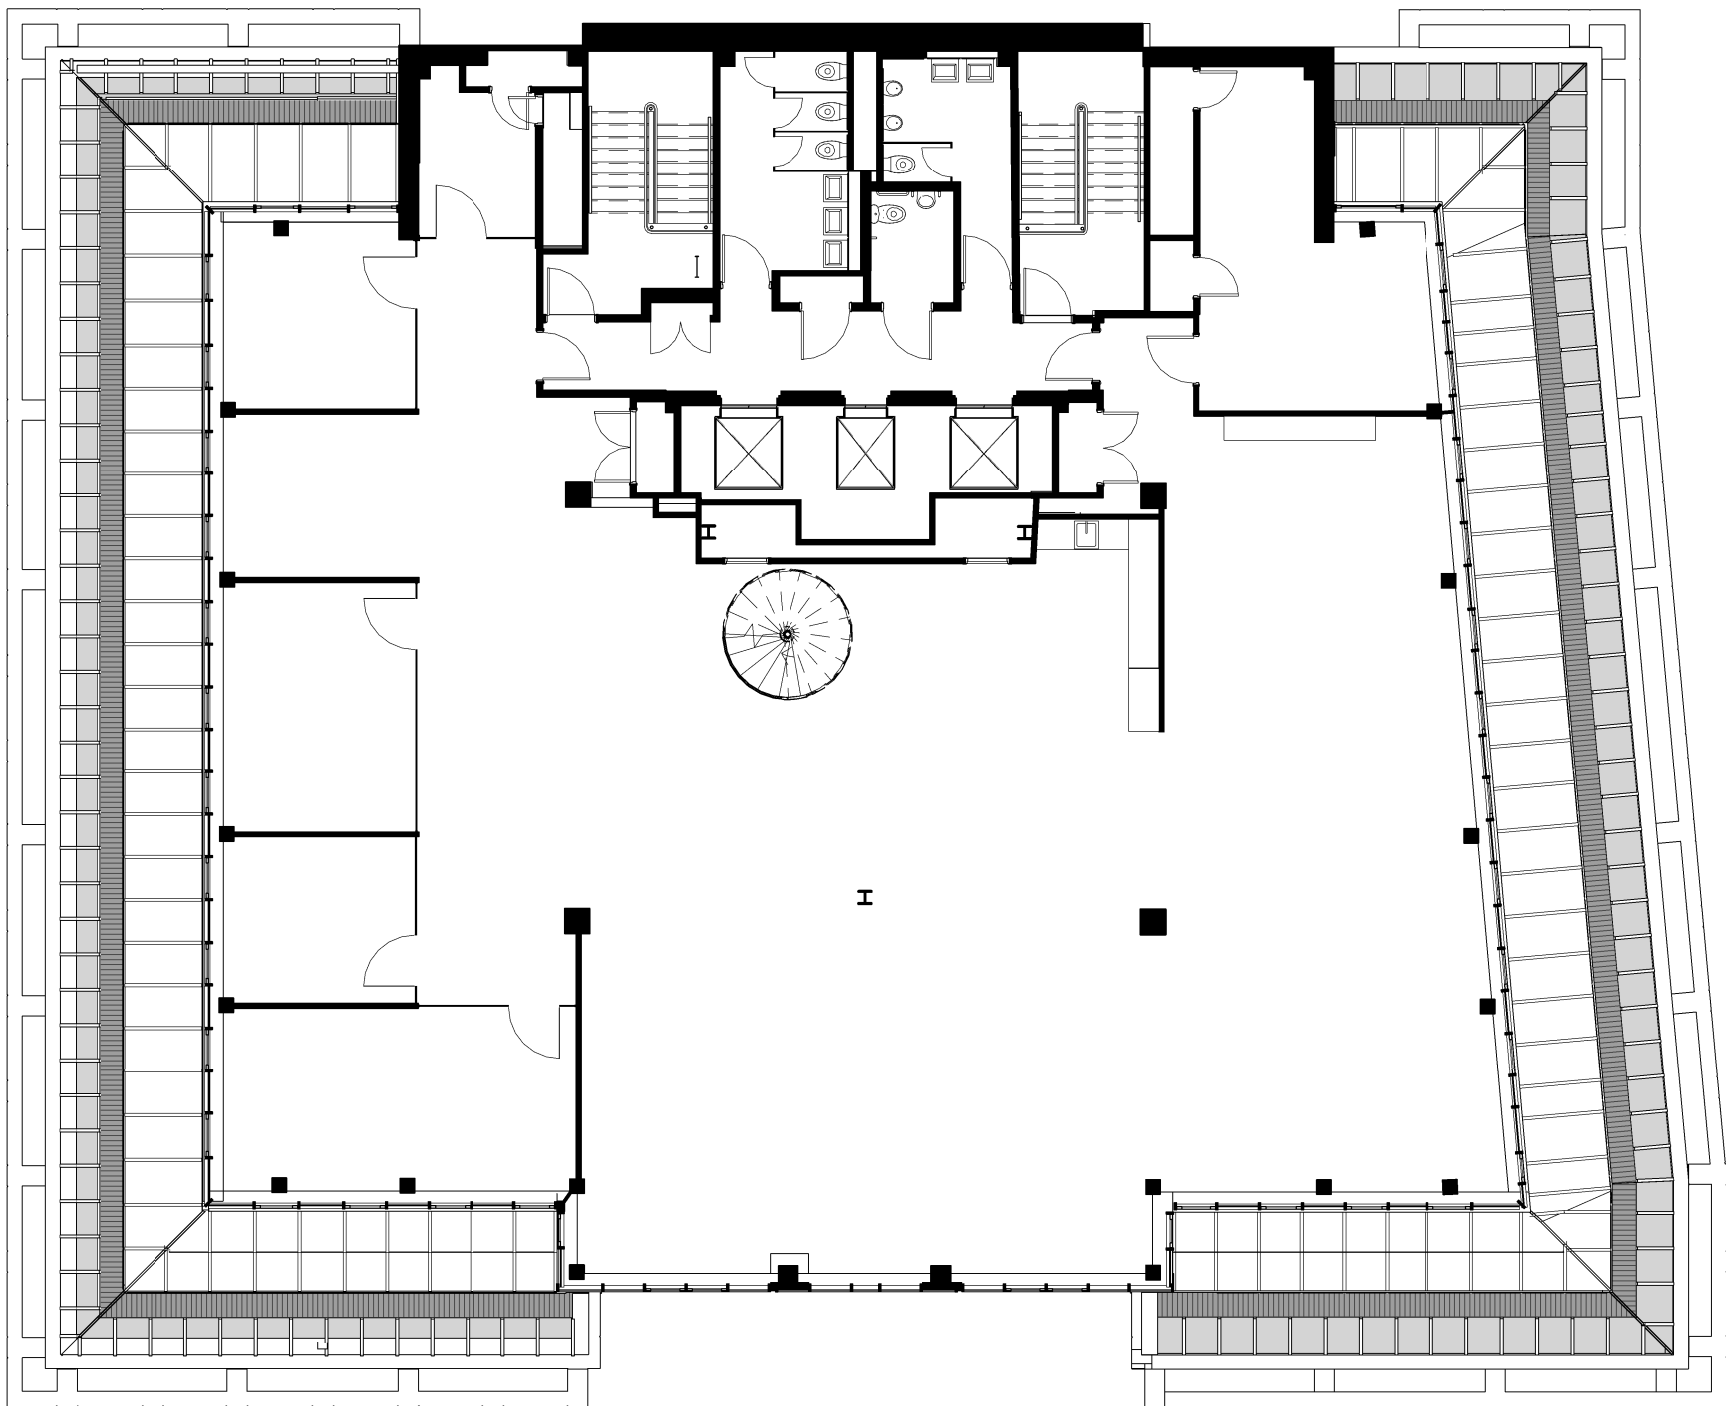

08 Existing Floor Plan - Level 08
1 : 150

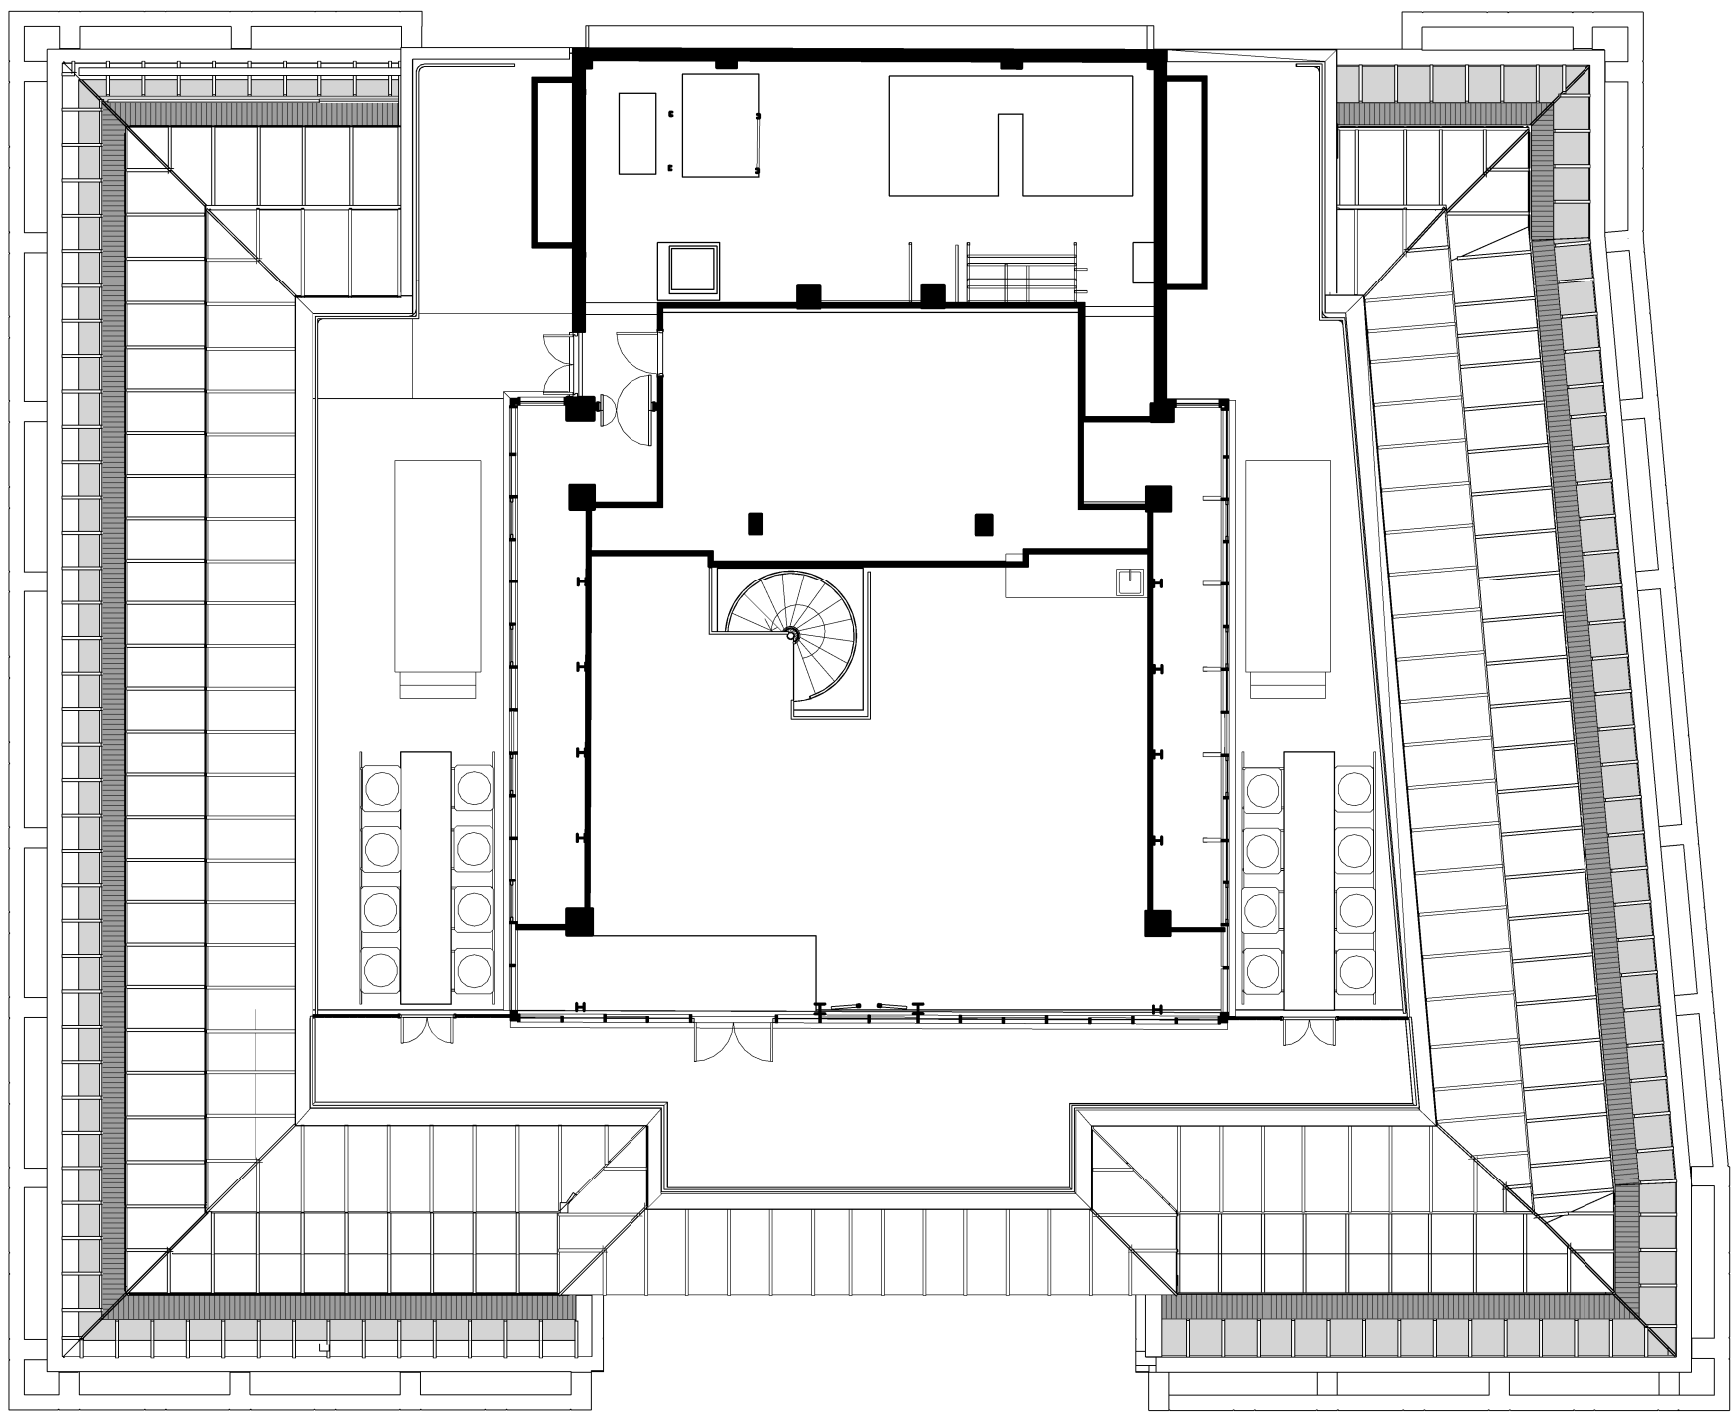

09 Existing Floor Plan - Level 09
1 : 150

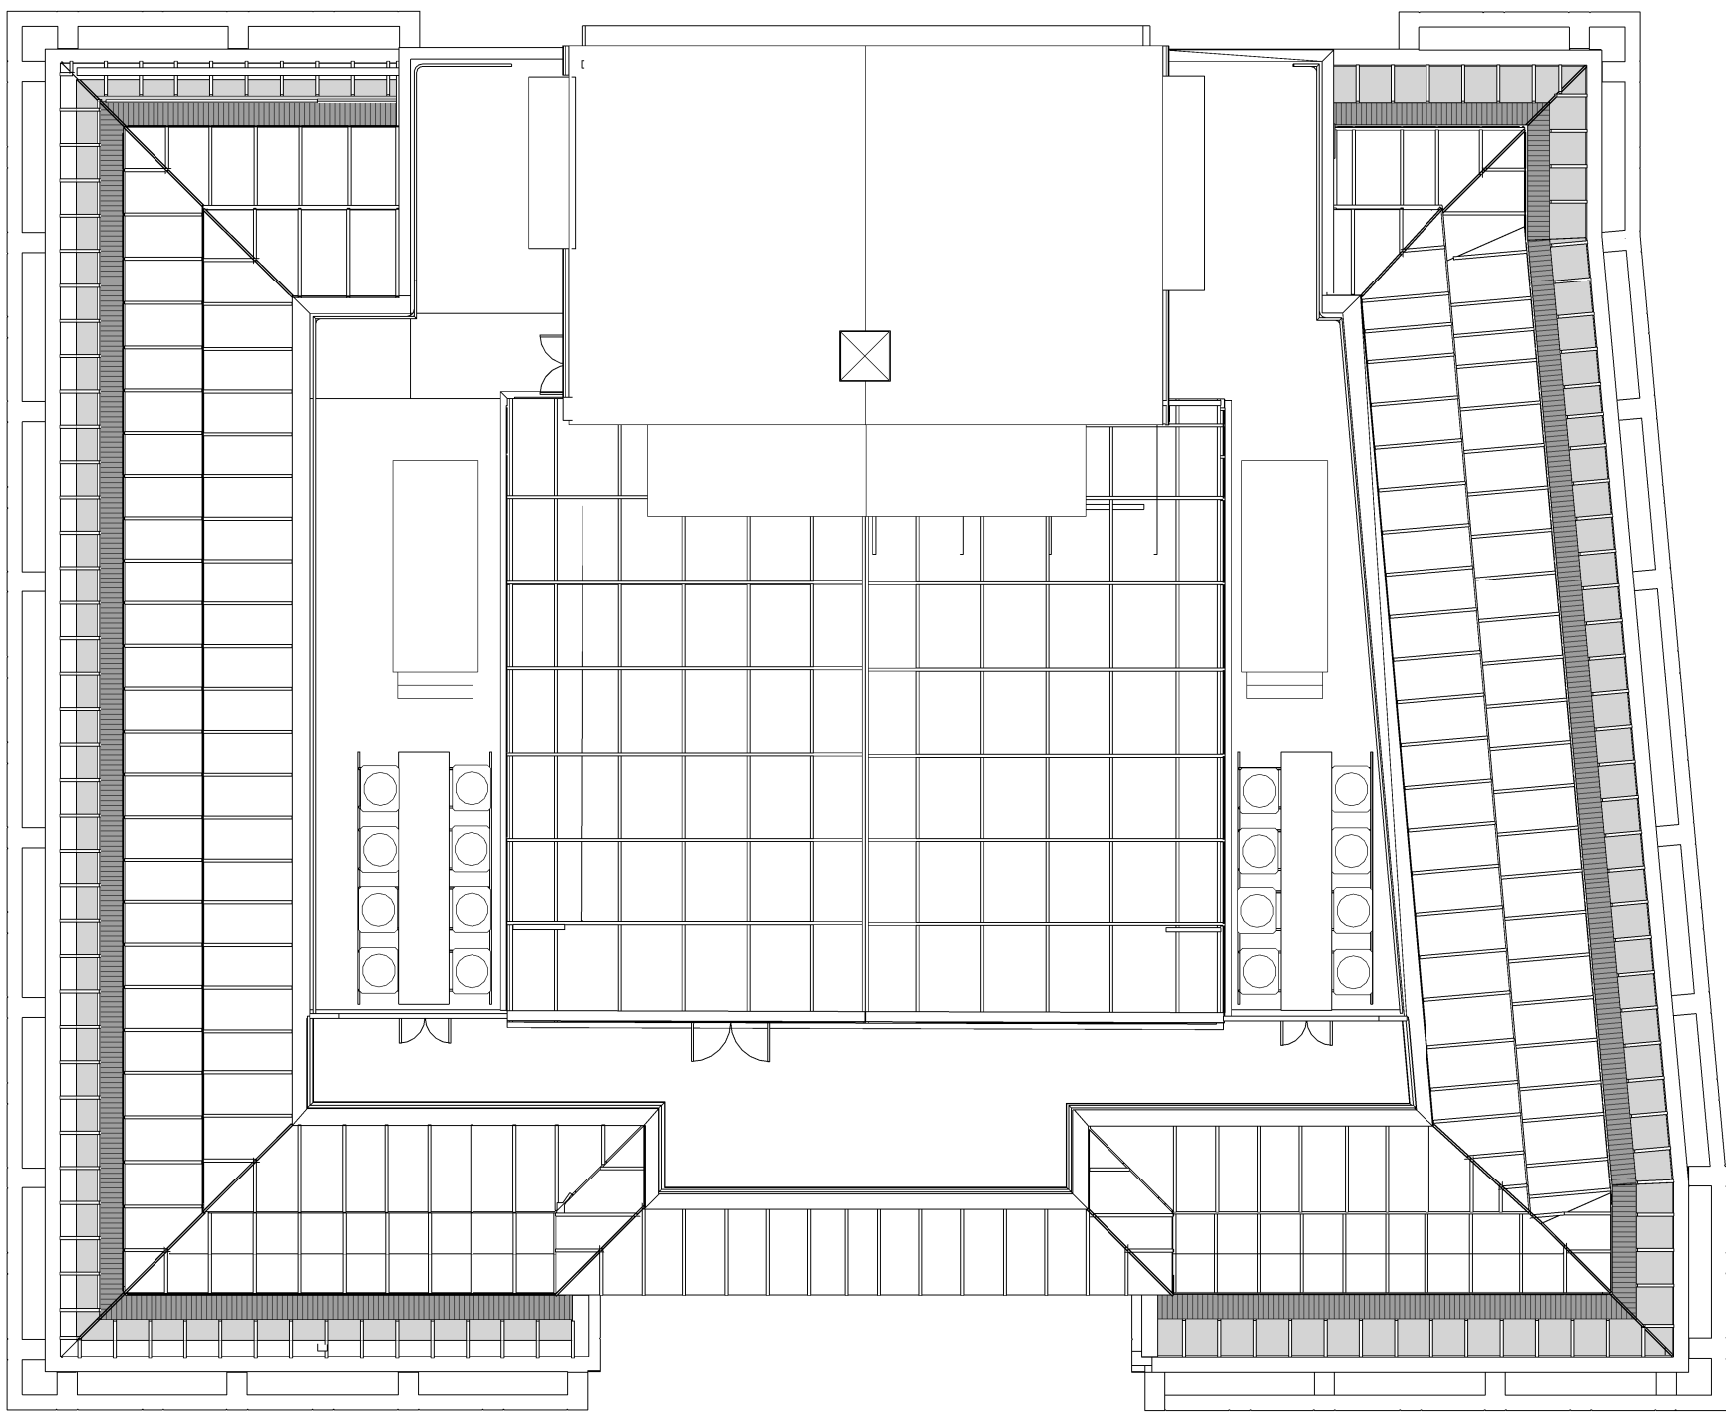

RF Existing Floor Plan - Roof Level
1 : 150


The Principal Contractor is responsible for checking dimensions, tolerances and references. Any discrepancy to be notified to the Architect before proceeding with the works.

Where an item is covered by drawings to different scales the larger scale drawing is to be worked to. Do not scale drawing. Figured dimensions to be worked to in all cases.

Where products have been specified, PRP have reviewed applicable products available in the UK at the time of writing the specification, from which products named in the specification have been selected. Where the Principal Contractor wishes to propose alternative products, representative samples and a full technical appraisal demonstrating that their proposed alternative has equal or better performance should be submitted by the Principal Contractor in accordance with the agreed project Change Control Procedures. On any Higher Risk Building (HRB), the Principal Contractor should confirm if they consider the alternative (and / or any consequential impacts) as a recordable, notifiable or major change under Regulation 26 of The Building (Higher-Risk Buildings Procedures) (England) Regulations 2023.

CDM REGULATIONS 2015. All current drawings and specifications for the project must be read in conjunction with the Designer's Hazard and Environment Assessment Record

All intellectual property rights reserved.

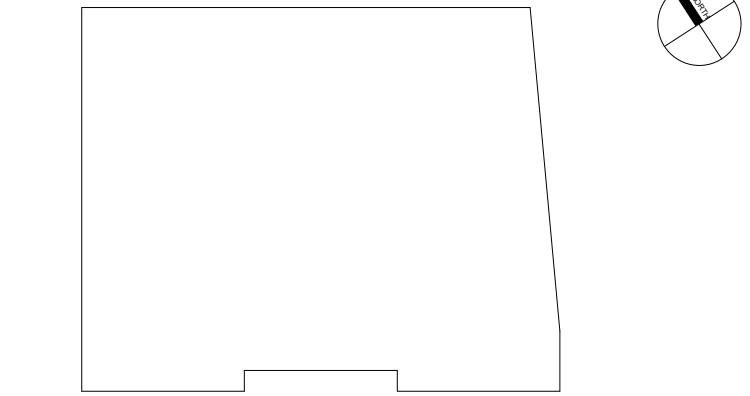

NOTE

- Original building plans, sections and elevations are based on Revit model 13037-NO-ZZ-XX-M3-G-No.55 Spring Gardens, MEP received on 7/01/2025. PRP cannot confirm accuracy of the model to real world setting out. Therefore all dimensions and areas relate to existing fabric will need to be checked on site, prior to Contractor setting out and installation.

P02	08.05.25	Planning Issue.	VP	VP
P01	29.01.2025	First Issue.	VP	VP
Rev	Date	Description	Dwn	Ckd

55 SPRING GARDEN, MANCHESTER

EXISTING FLOOR PLANS - SHEET 3 OF 3

Project	Origin	Function	Space	Form	Discipline	Number
SGR -	PRP -	ZZ -	ZZ -	DR -	A -	02003
Revision						
P02 -						
Status						
PLANNING -						
Drawn	VP	Checked	VP	Date	MAY 2025	Scale @ A1 1 : 150