




3037 / AYTOUN STREET CAR PARK / Advertising display board document - May 2024

dep

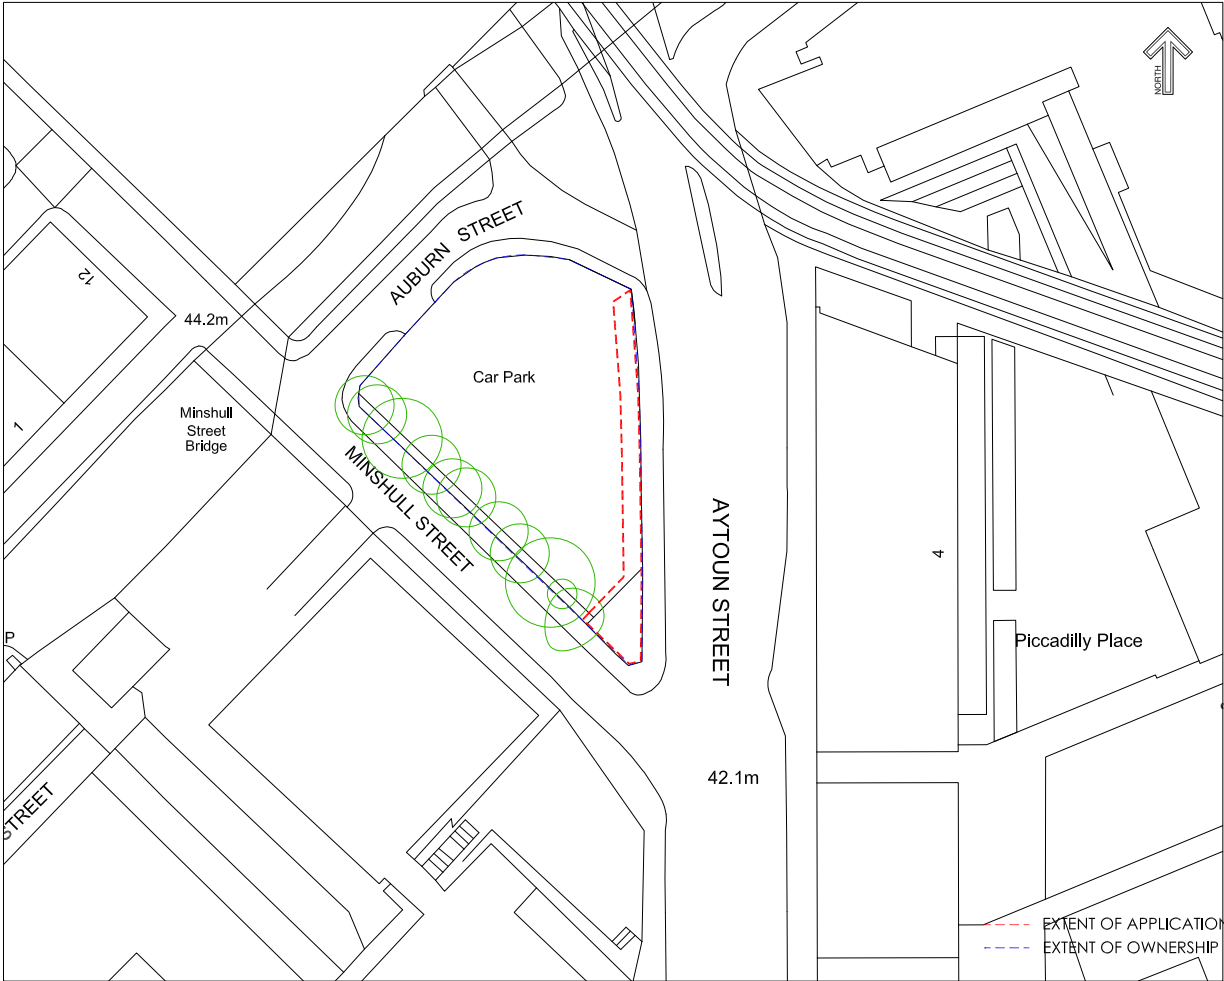

Location Plan Scale 1:1000 @A3



Location Plan Scale 1:2500 @A3



DEP LANDSCAPE ARCHITECTURE LTD
2 COMMERCIAL STREET, MANCHESTER
M15 4RQ

T: 0161 2419878
W: www.dep.co.uk

Client
Vivid Outdoor Media Ltd

Project
Aytoun Street Car Park

Description
Site Location Plan

Status
Planning


Scale
AS SHOWN@A3

Job number 3037
Drawing number 01
Date Mar 24
Revision C

Copyright DEP Landscape Architecture Ltd

All levels and dimensions to be checked on site by contractor prior to commencement. Any variations to be reported to the client. This drawing is to be read in conjunction with all others relating to the project and all information derived accordingly; any anomalies to be reported to the client. Do not scale from this drawing. Use figured dimensions only. Work shown on this drawing to be carried out in accordance with current British Standards and Codes of Practice.

© Copyright to DEP Landscape Architecture Limited. The information shown on this drawing shall not be reproduced or copied in any form without prior written consent from DEP Landscape Architecture Limited.

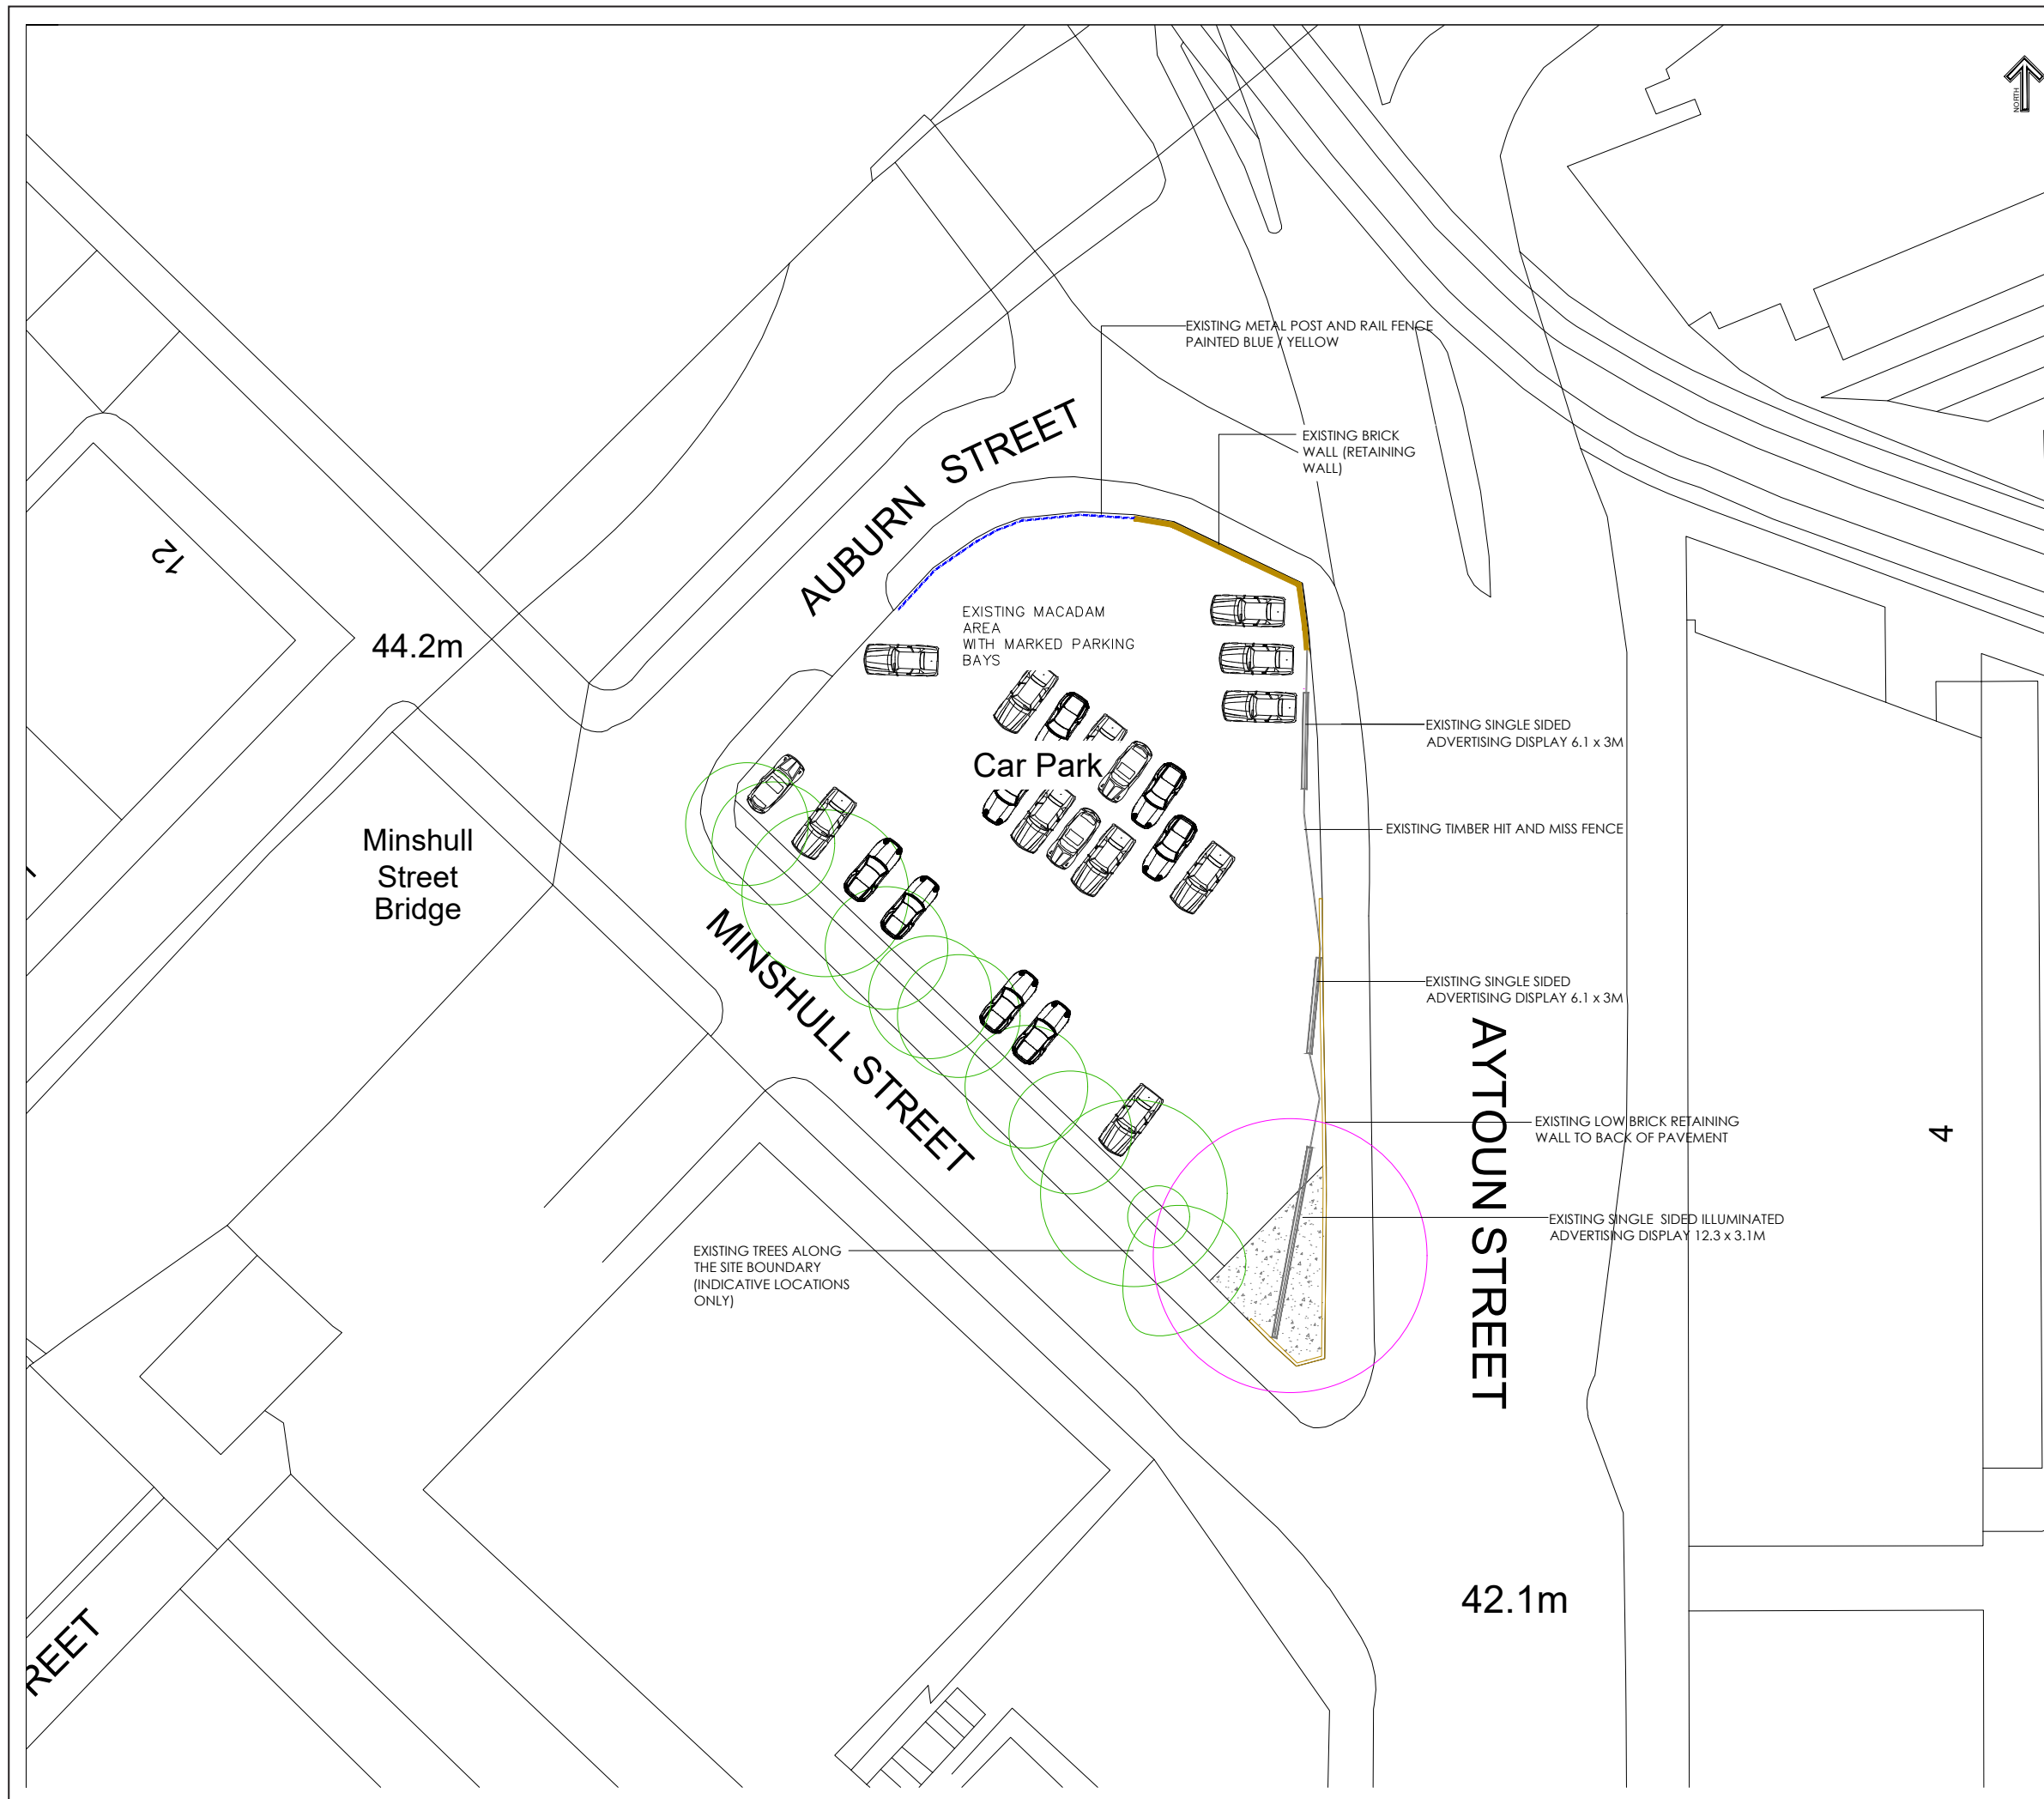

DEP LANDSCAPE ARCHITECTURE LTD
2 COMMERCIAL STREET, MANCHESTER
M15 4RQ

T: 0161 2419878
W: www.dep.co.uk

Client

Vivid Outdoor Media Ltd

Project

Aytoun Street Car Park

Description

Existing Site Plan

Status

Planning

Scale
1:200@A1


Job number Drawing number Date Revision

3037 02 Apr 24 E

Copyright DEP Landscape Architecture Ltd

All levels and dimensions to be checked on site by contractor prior to commencement. Any variations to be reported to the client. This drawing is to be read in conjunction with all others relating to the project and all information derived accordingly; any anomalies to be reported to the client. Do not scale from this drawing. Use figured dimensions only. Work shown on this drawing to be carried out in accordance with current British Standards and Codes of Practice.

© Copyright to DEP Landscape Architecture Limited. The information shown on this drawing shall not be reproduced or copied in any form without prior written consent from DEP Landscape Architecture Limited.

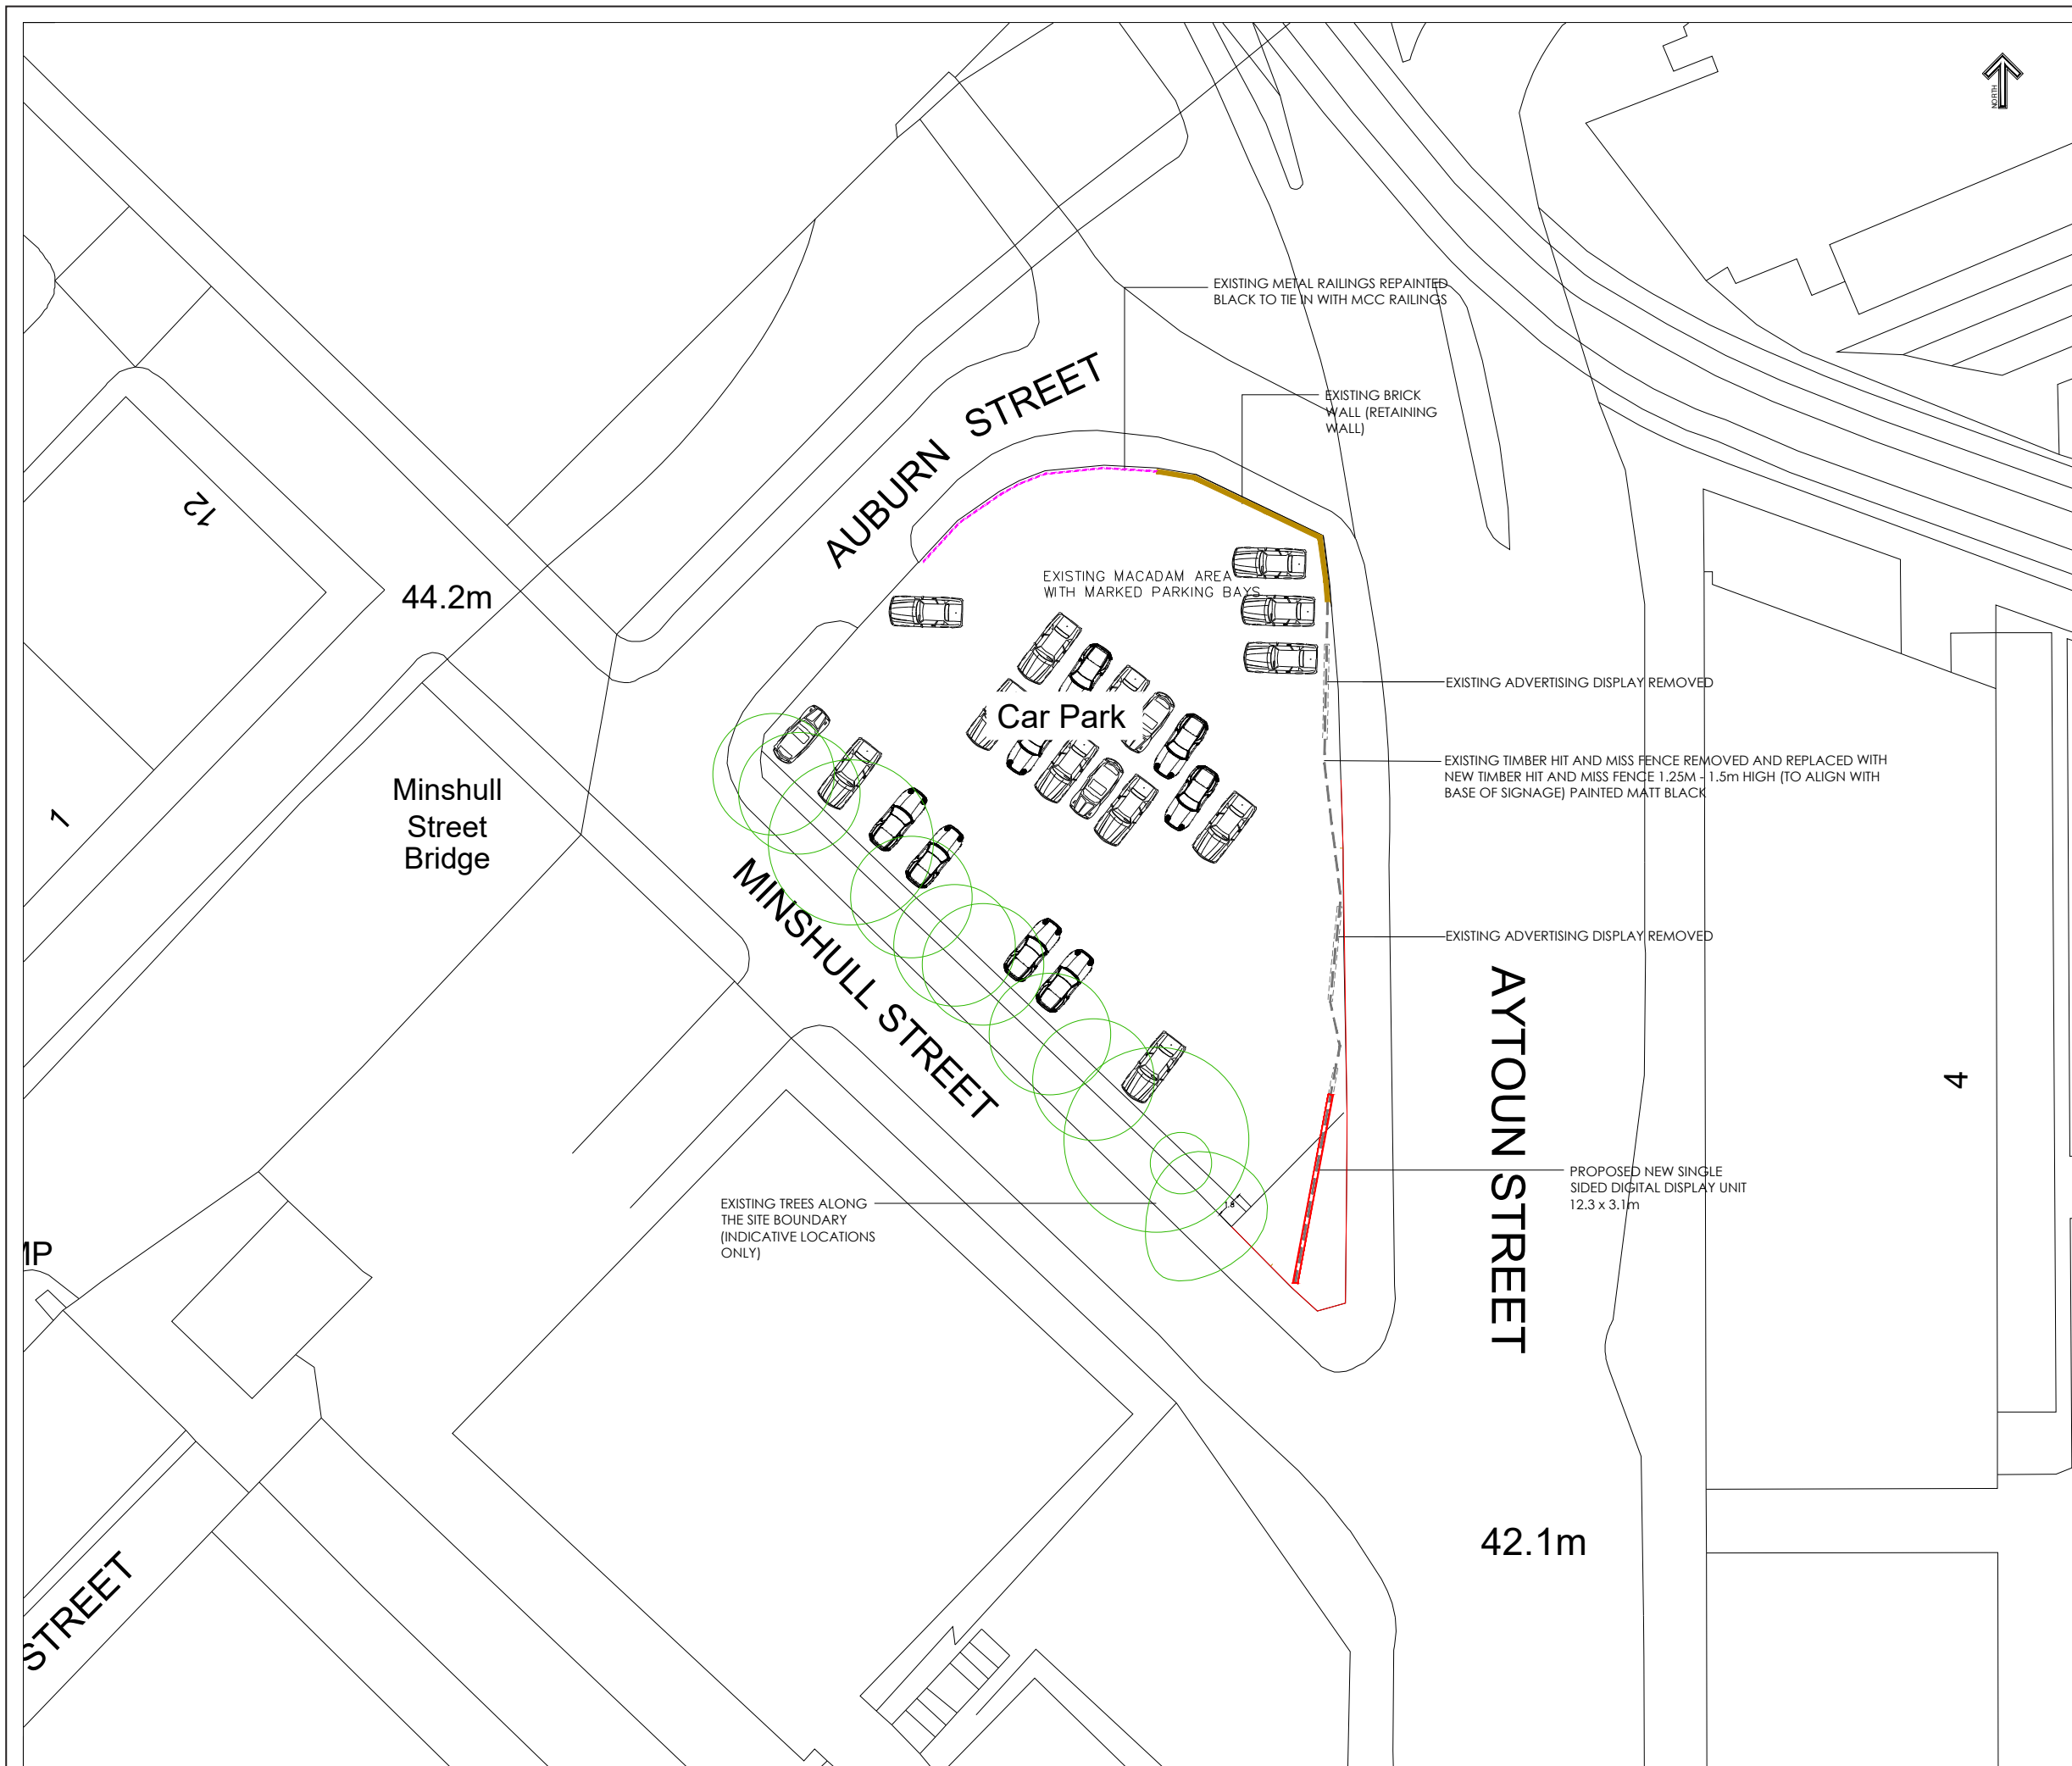

DEP LANDSCAPE ARCHITECTURE LTD
2 COMMERCIAL STREET, MANCHESTER
M15 4RQ
T: 0161 2419878
W: www.dep.co.uk

Client
Vivid Outdoor Media Ltd
Project
Aytoun Street Car Park

Description
Proposed Site Layout

Status
Planning

Scale	1:500@A3	Drawn	CP
Job number	3037	Drawing number	03
Date	Apr 24	Revision	F

Copyright DEP Landscape Architecture Ltd

All levels and dimensions to be checked on site by contractor prior to commencement. Any variations to be reported to the client. This drawing is to be read in conjunction with all others relating to the project and all information derived accordingly; any anomalies to be reported to the client. Do not scale from this drawing. Use figured dimensions only. Work shown on this drawing to be carried out in accordance with current British Standards and Codes of Practice.

© Copyright to DEP Landscape Architecture Limited. The information shown on this drawing shall not be reproduced or copied in any form without prior written consent from DEP Landscape Architecture Limited.



DEP LANDSCAPE ARCHITECTURE LTD
2 COMMERCIAL STREET, MANCHESTER
M15 4RQ

T: 0161 2419878
W: www.dep.co.uk

Client
Vivid Outdoor Media Ltd

Project
Aytoun Street Car Park

Description
Existing View 1

Status
Planning

Scale	Drawn		
NTS	EM		
Job number	Drawing number	Date	Revision
3037	IMG1	Mar 24	A

Copyright DEP Landscape Architecture Ltd

All levels and dimensions to be checked on site by contractor prior to commencement. Any variations to be reported to the client. This drawing is to be read in conjunction with all others relating to the project and all information derived accordingly; any anomalies to be reported to the client. Do not scale from this drawing. Use figured dimensions only. Work shown on this drawing to be carried out in accordance with current British Standards and Codes of Practice.

© Copyright to DEP Landscape Architecture Limited. The information shown on this drawing shall not be reproduced or copied in any form without prior written consent from DEP Landscape Architecture Limited.



DEP LANDSCAPE ARCHITECTURE LTD
2 COMMERCIAL STREET, MANCHESTER
M15 4RQ
T: 0161 2419878
W: www.dep.co.uk

Client
Vivid Outdoor Media Ltd

Project
Aytoun Street Car Park

Description
Proposed View 1

Status			
Planning			
Scale		Drawn	
NTS		EM	
Job number	Drawing number	Date	Revision
3037	IMG2	Mar 24	D
Copyright DEP Landscape Architecture Ltd			

All levels and dimensions to be checked on site by contractor prior to commencement. Any variations to be reported to the client. This drawing is to be read in conjunction with all others relating to the project and all information derived accordingly; any anomalies to be reported to the client. Do not scale from this drawing. Use figured dimensions only. Work shown on this drawing to be carried out in accordance with current British Standards and Codes of Practice.

© Copyright to DEP Landscape Architecture Limited. The information shown on this drawing shall not be reproduced or copied in any form without prior written consent from DEP Landscape Architecture Limited.



DEP LANDSCAPE ARCHITECTURE LTD
2 COMMERCIAL STREET, MANCHESTER
M15 4RQ
T: 0161 2419878
W: www.dep.co.uk

Client
Vivid Outdoor Media Ltd

Project
Aytoun Street Car Park

Description
Existing View 2

Status
Planning

Scale	Drawn	
NTS	MI	
Job number	Date	Revision
3037	IMG3	Mar 24 A

Copyright DEP Landscape Architecture Ltd

All levels and dimensions to be checked on site by contractor prior to commencement. Any variations to be reported to the client. This drawing is to be read in conjunction with all others relating to the project and all information derived accordingly; any anomalies to be reported to the client. Do not scale from this drawing. Use figured dimensions only. Work shown on this drawing to be carried out in accordance with current British Standards and Codes of Practice.

© Copyright to DEP Landscape Architecture Limited. The information shown on this drawing shall not be reproduced or copied in any form without prior written consent from DEP Landscape Architecture Limited.



DEP LANDSCAPE ARCHITECTURE LTD
2 COMMERCIAL STREET, MANCHESTER
M15 4RQ
T: 0161 2419878
W: www.dep.co.uk


Client
Vivid Outdoor Media Ltd
Project
Aytoun Street Car Park

Description
Proposed View 2

Status		Drawn	
Planning		MI	
Scale		Date	Revision
NTS			
Job number	Drawing number	Date	Revision
3037	IMG4	Mar 24	C
Copyright DEP Landscape Architecture Ltd			

All levels and dimensions to be checked on site by contractor prior to commencement. Any variations to be reported to the client. This drawing is to be read in conjunction with all others relating to the project and all information derived accordingly; any anomalies to be reported to the client. Do not scale from this drawing. Use figured dimensions only. Work shown on this drawing to be carried out in accordance with current British Standards and Codes of Practice.
© Copyright to DEP Landscape Architecture Limited. The information shown on this drawing shall not be reproduced or copied in any form without prior written consent from DEP Landscape Architecture Limited.

EXISTING SECTION-
ELEVATION A-A1
SCALE 1:100

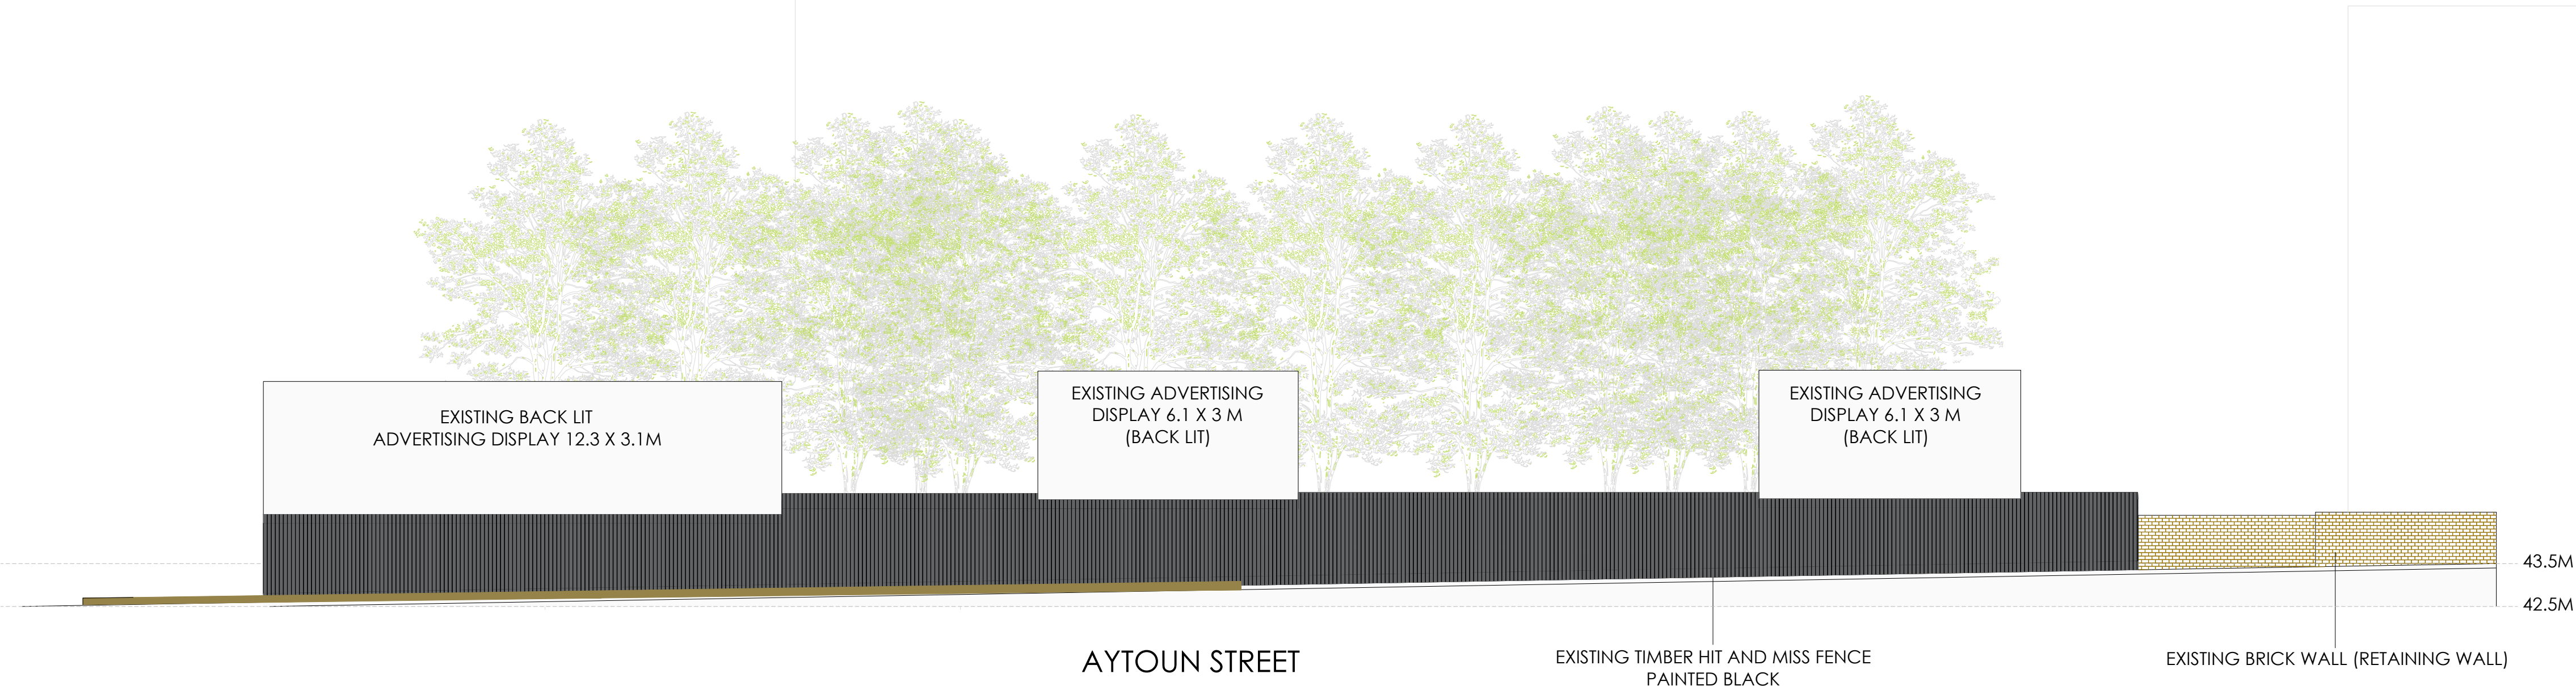

PROPOSED SECTION-
ELEVATION A-A1
SCALE 1:100



Revision G 17/03/25 :- Back lit note added
Revision F 14/05/24 :- Frameless note removed
Revision E 09/04/24 :- Proposals updated to 12x3.1m



DEP LANDSCAPE ARCHITECTURE LTD
BLACKFRIARS HOUSE, PARSONAGE
MANCHESTER, M3 2JA
T: 0161 2419878
E: info@dep.co.uk
W: www.dep.co.uk

Client
CITY OUTDOOR

Project
AYTOUN STREET

Description
FRONT ELEVATIONS

Status
PLANNING


Scale	1:100@A1	Drawn	CP
Job number	3037	Drawing number	04
Revision	G	Date	20/05/2014

Copyright DEP Landscape Architecture Ltd


All levels and dimensions to be checked on site by contractor prior to commencement; Any variations to be reported to the client. This drawing is to be read in conjunction with all others relating to the project and all information derived accordingly; any anomalies to be reported to the client. Do not scale from this drawing. Use figured dimensions only. Work shown on this drawings to be carried out in accordance with current British Standards and Codes of Practice.

© Copyright to DEP Landscape Architecture Limited. The information shown on this drawing shall not be reproduced or copied in any form without prior written consent from DEP Landscape Architecture Limited.


PROPOSED DISPLAY PANEL
FRONT SECTION- ELEVATION
SCALE 1:50

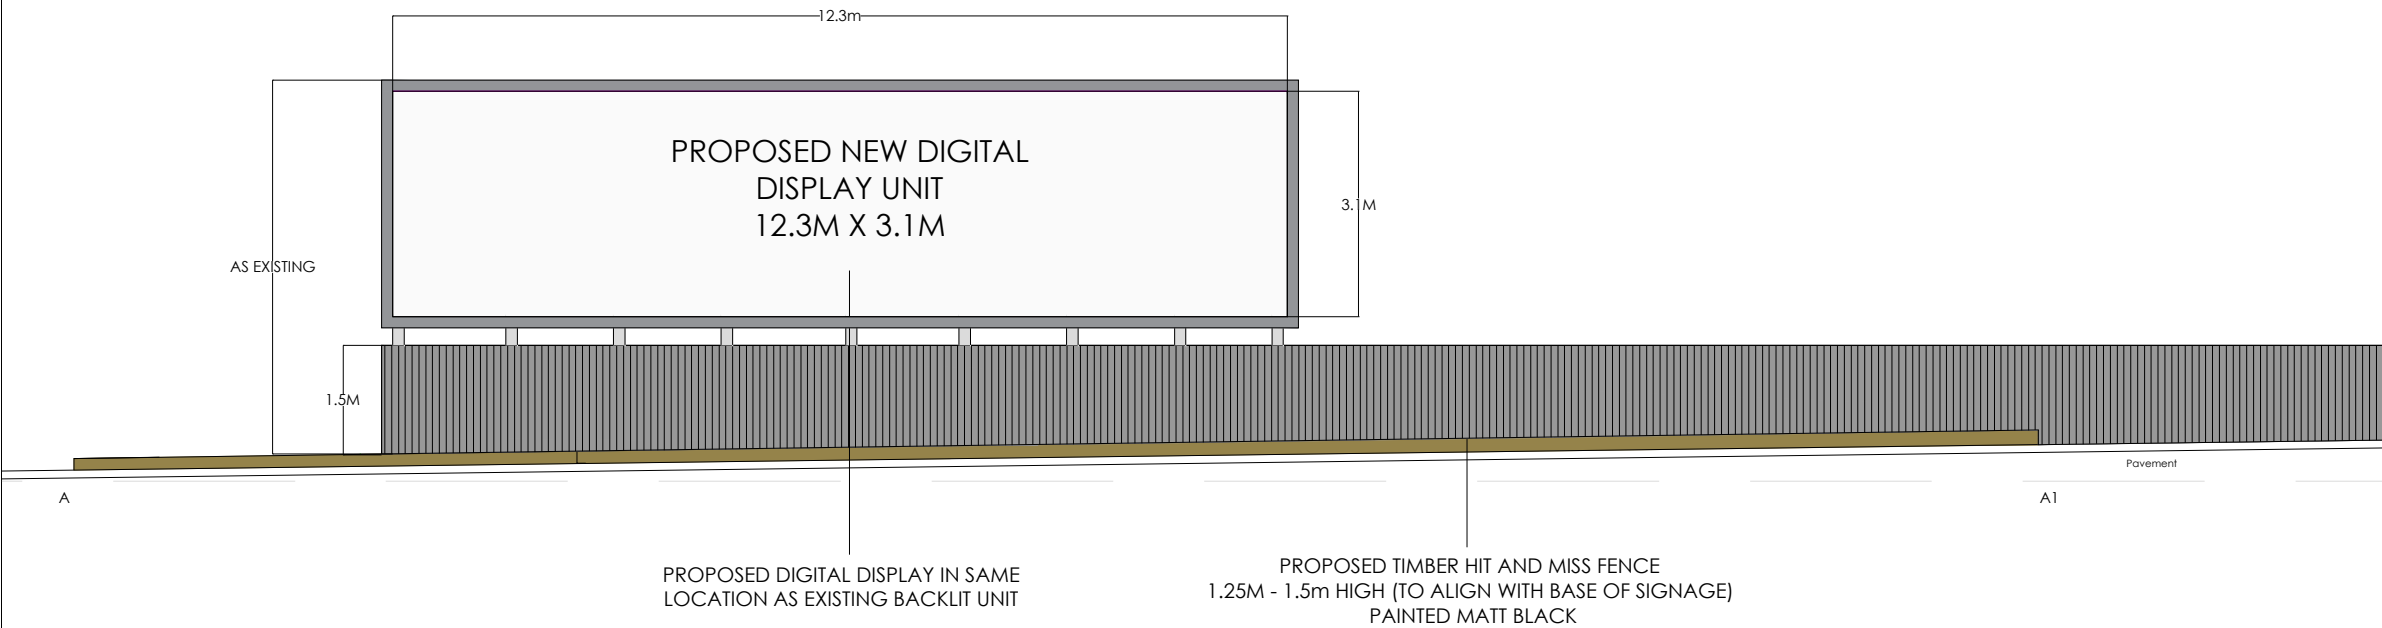

PROPOSED DISPLAY PANEL
SIDE SECTION- ELEVATION

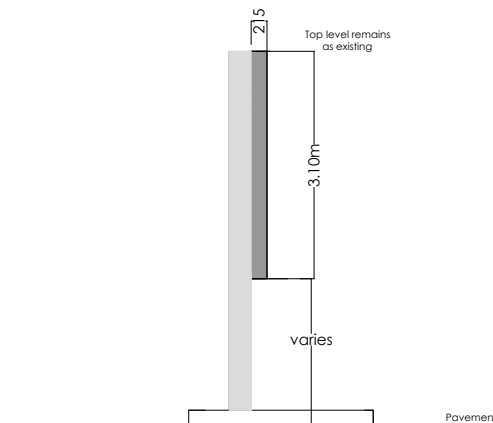

PROPOSED DISPLAY PANEL
REAR SECTION - ELEVATION
SCALE 1:50

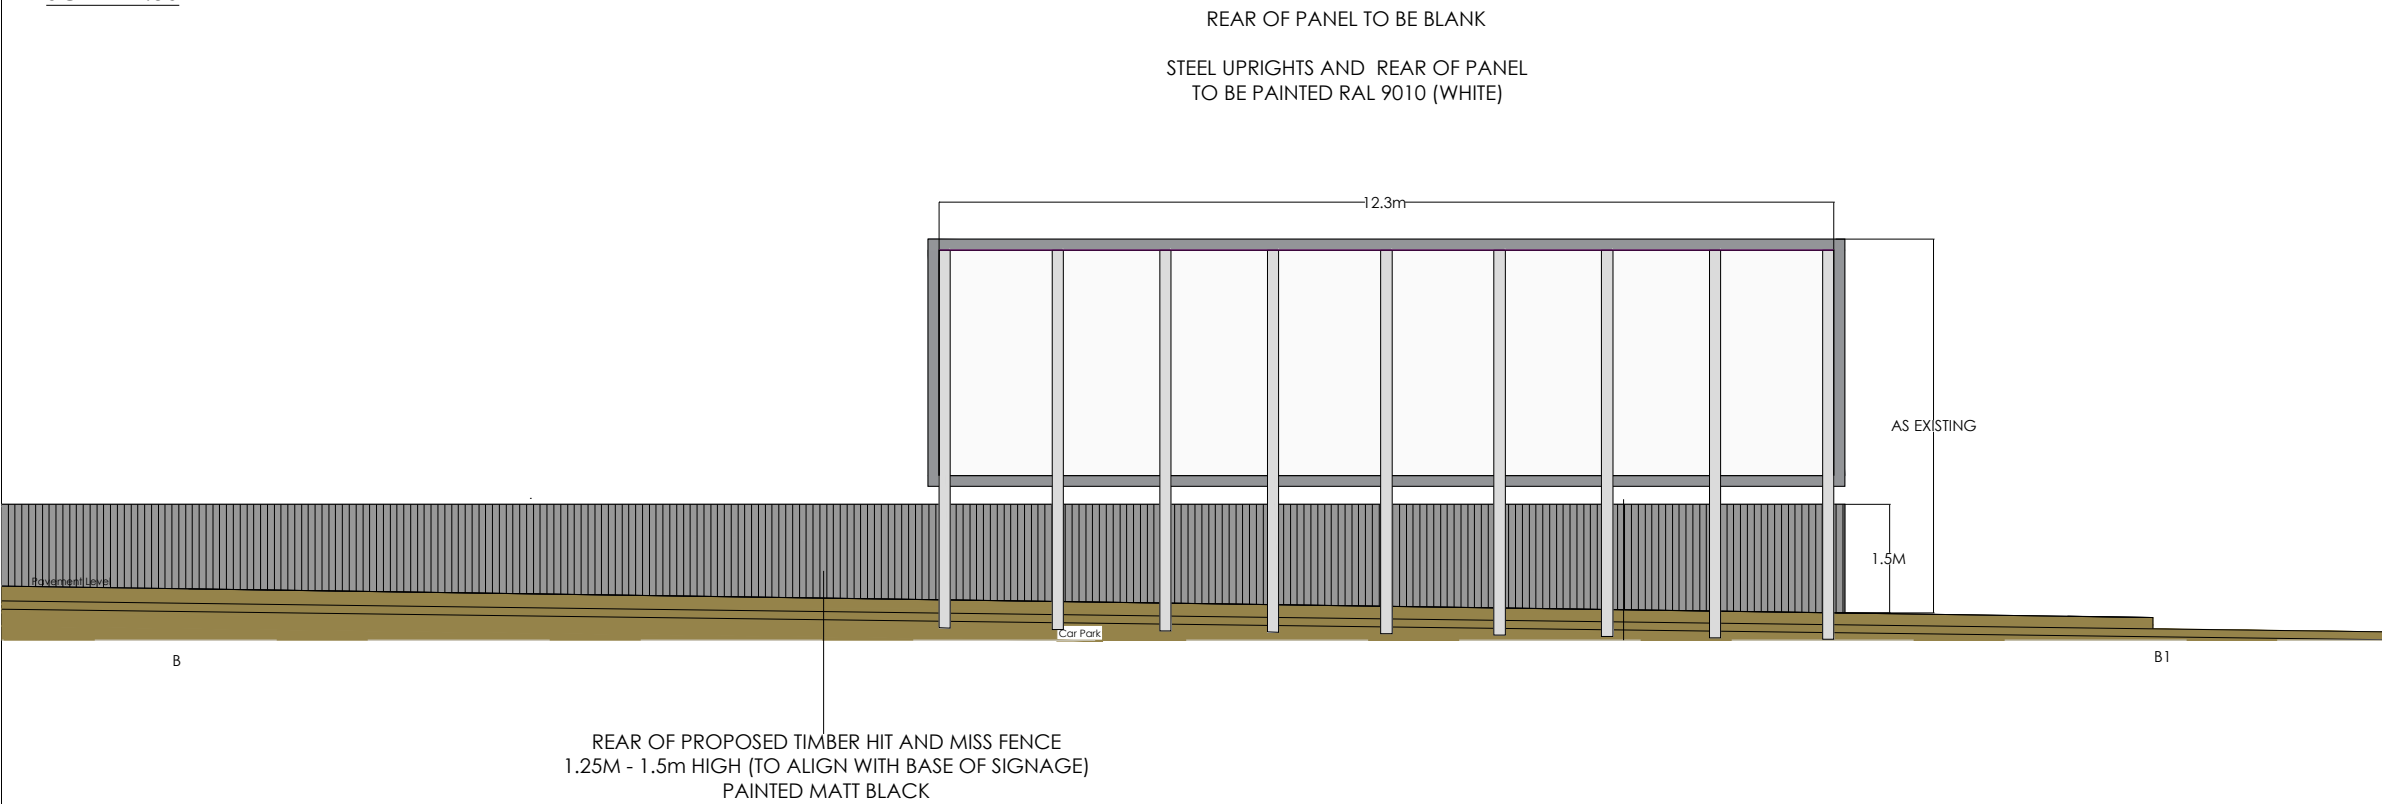

DEP LANDSCAPE ARCHITECTURE LTD
2 COMMERCIAL STREET, MANCHESTER
M15 4RQ
T: 0161 2419878
W: www.dep.co.uk

Client
Vivid Outdoor Media Ltd

Project
Aytoun Street Car Park

Description
Proposed Display Dimensions

Status
Planning

Scale
1:100@A1

Drawn
CP

Job number
3037

Drawing number
05

Date
Apr 24

Revision
F

Copyright DEP Landscape Architecture Ltd

All levels and dimensions to be checked on site by contractor prior to commencement. Any variations to be reported to the client. This drawing is to be read in conjunction with all others relating to the project and all information derived accordingly; any anomalies to be reported to the client. Do not scale from this drawing. Use figured dimensions only. Work shown on this drawing to be carried out in accordance with current British Standards and Codes of Practice.

© Copyright to DEP Landscape Architecture Limited. The information shown on this drawing shall not be reproduced or copied in any form without prior written consent from DEP Landscape Architecture Limited.