


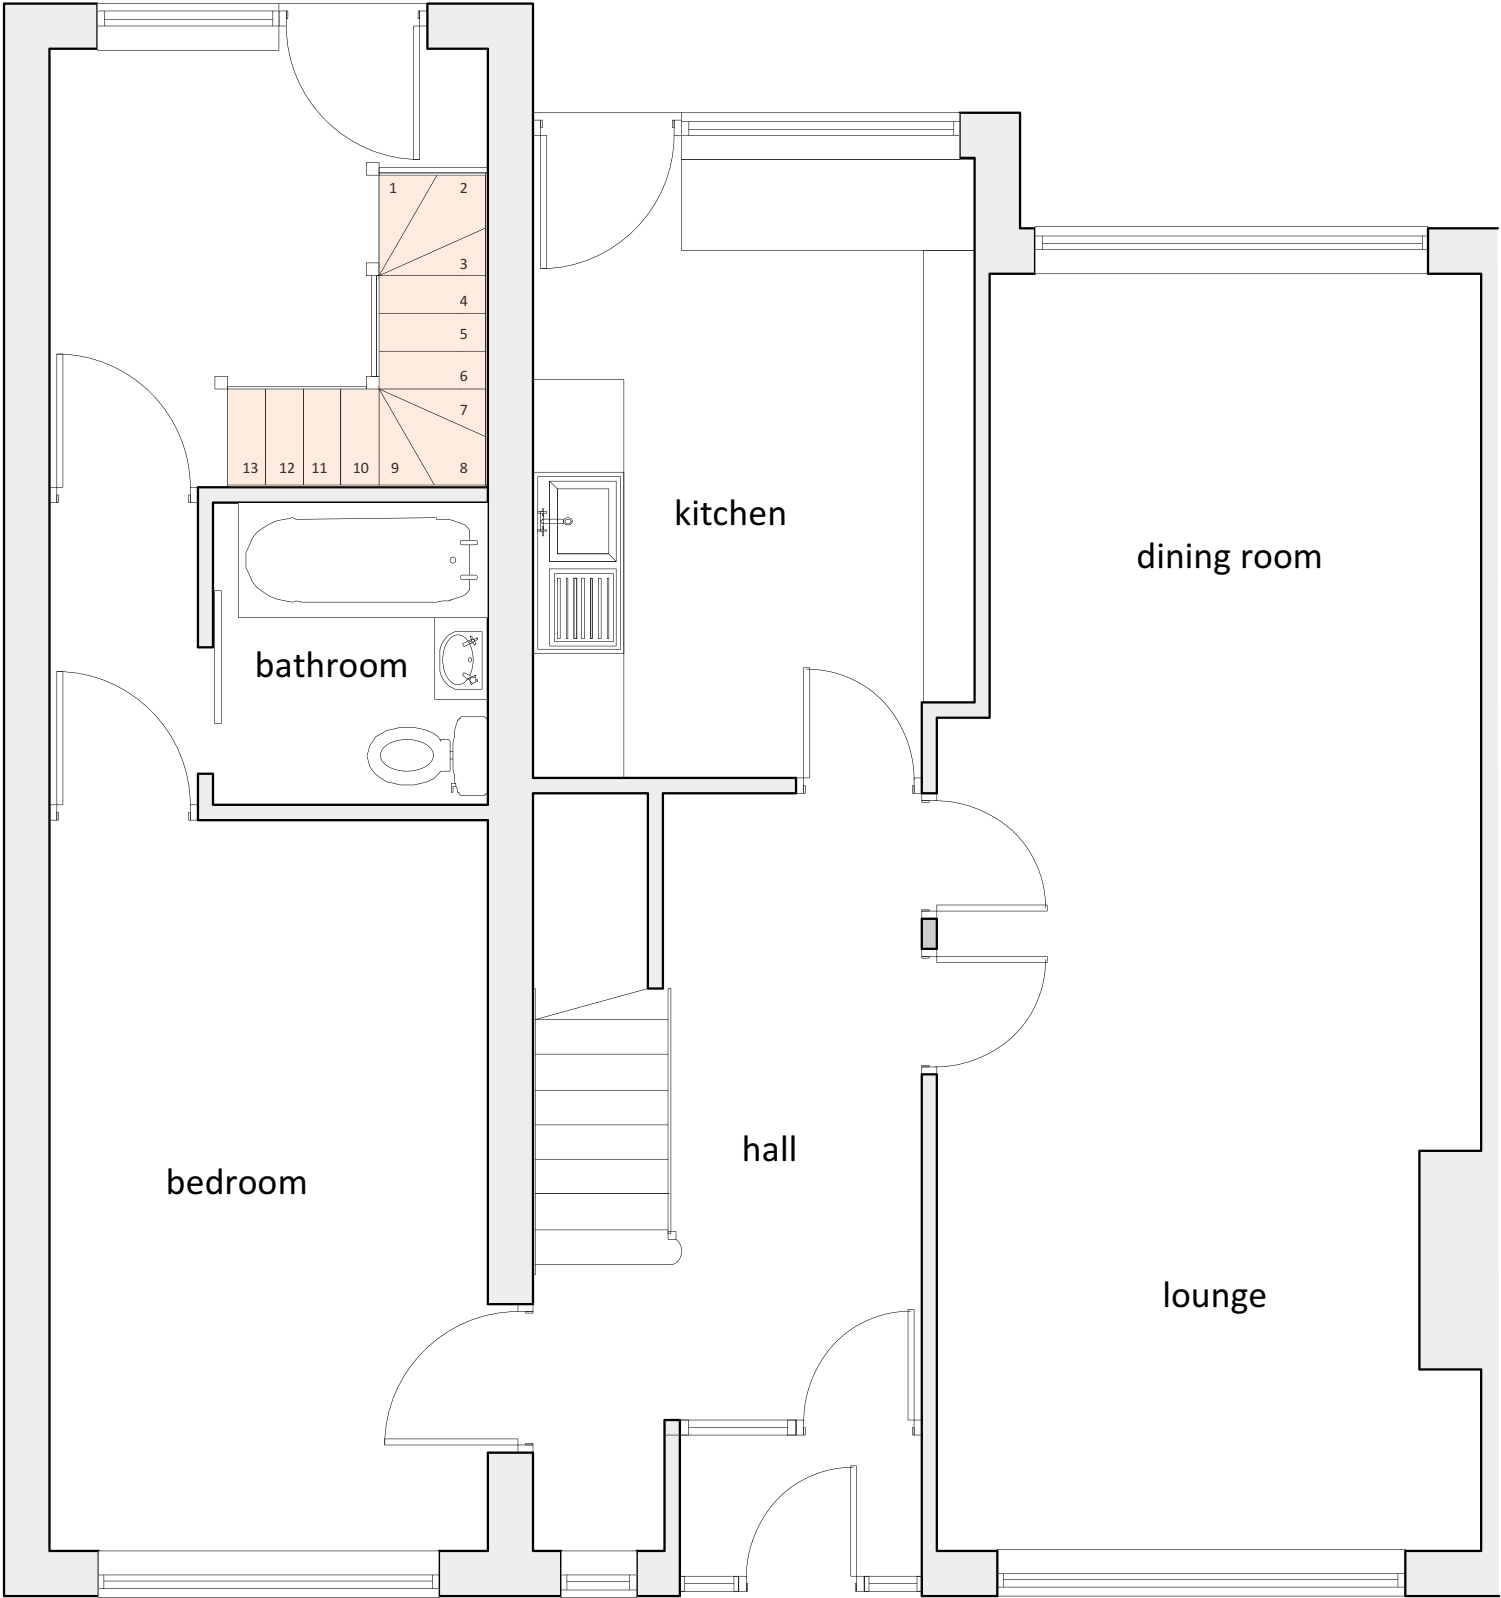

GROUND FLOOR PLAN
as proposed
scale 1:50@A3

SUBJECT TO
HOUSEHOLDER PLANNING
&
BUILDING REGULATIONS APPROVAL
Commencement on site before full
Building Regulation approval at own risk

Revisions			

Proposed Construction of Second Storey
Side extension and Side Dormer
at
253 Blackley New Rd.
Manchester
M9 8FS

client
Mr. Mahmood Arshad

drawing
GROUND FLOOR PLAN
as proposed

status
Householder Planning
Submission

date Feb 2025

drawing 2

scale as indicated
@ A3

rev.