


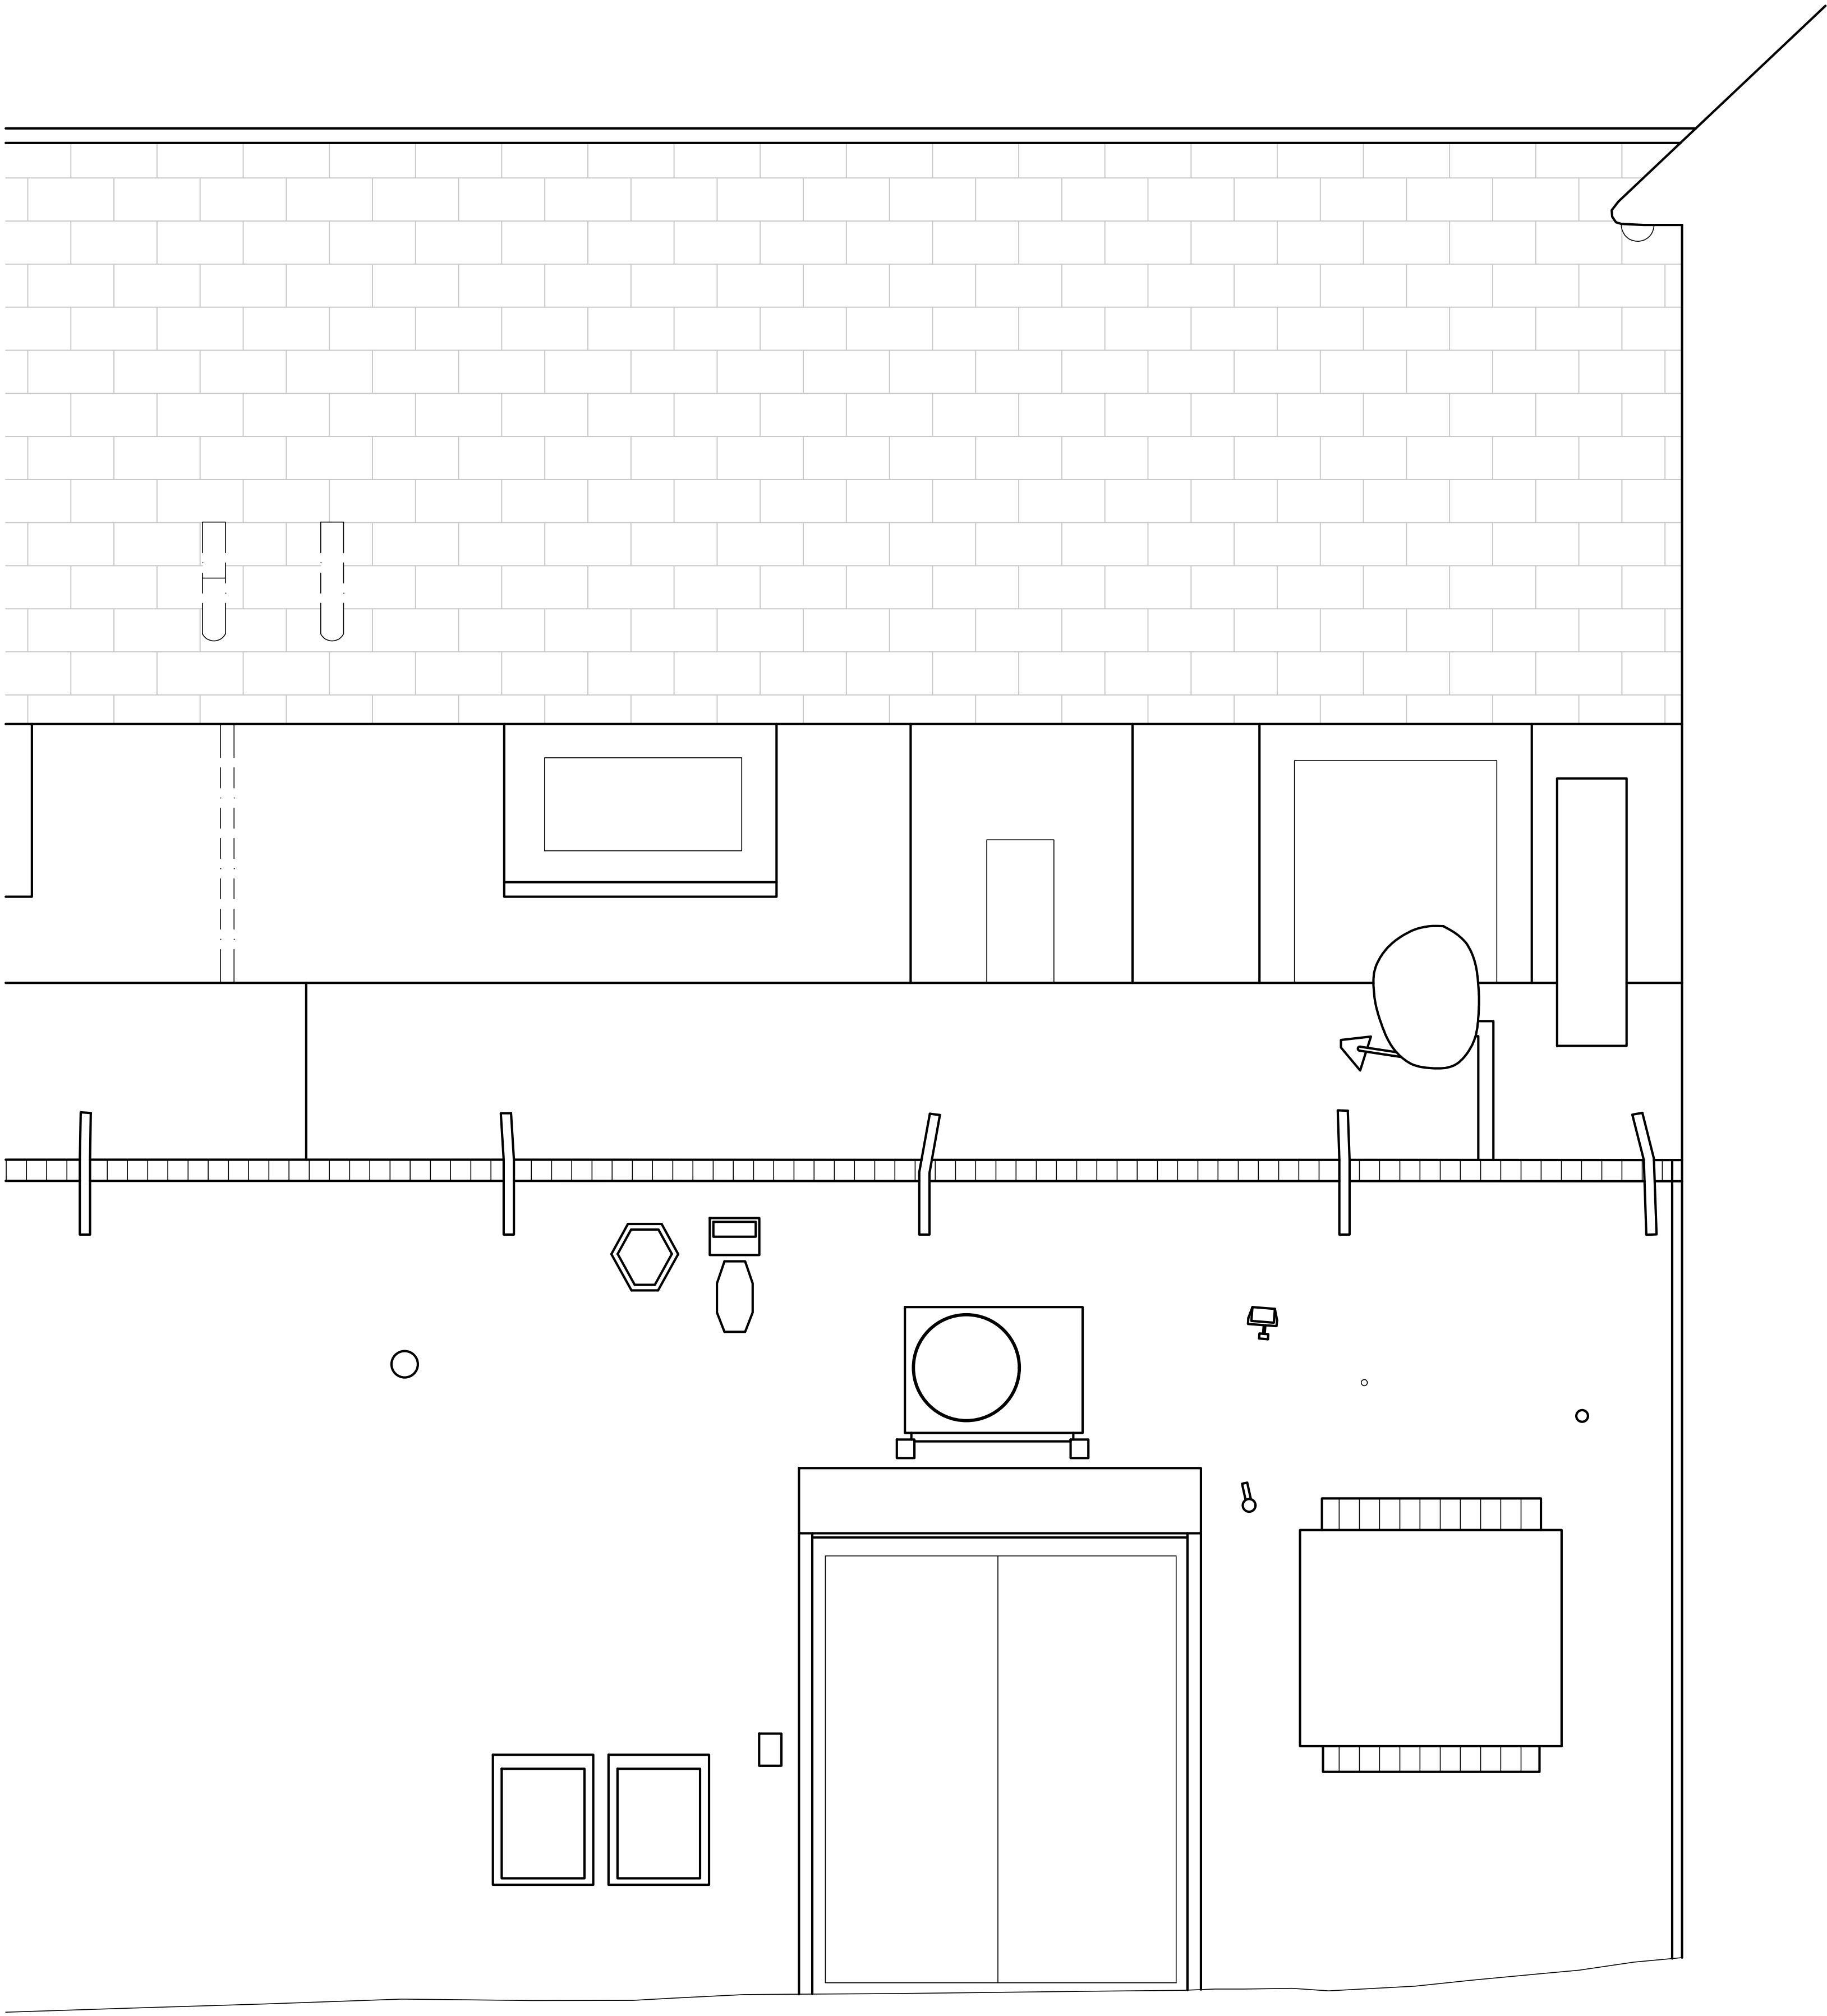

- Notes:
- Do not scale off this drawing
 - Drawing to be read in conjunction with all relevant other drawings and related specification documents
 - Contractor to check all dimensions / levels on site before construction and advise any discrepancies to L&H Architects
 - Dimensions are in millimetres unless otherwise stated
 - © This drawing is the copyright of Lewis & Hickey Ltd

- CONSTRUCTION (DESIGN MANAGEMENT) REGULATIONS 2015
- This drawing is to be read in conjunction with L&H Architect's corresponding Design Risk Assessments
 - All works to be carried out in accordance with the Construction Phase plan prepared by the Principle Contractor

NOTE:
All dimensions must be checked on site prior to commencement of works or ordering of third party equipment.

P01	15/04/25	Developed for Stage 4 Issue	CL	--
rev	date	description	drawn	checked

**L&H**
Architecture

Edinburgh | Guildford | London | Manchester | Nottingham

client



in association with



project title
Proposed Banking Hub @ Harpurhey

address
**Unit 5, Harpurhey Shopping Centre,
Rochdale Road, Harpurhey
M9 4DH**

description
**Elevation Rear Elevation
Existing**

size	scale	date	drawn by	checked by
A1:L	1:20	08/04/25	PP	AH

status
S4 - Suitable for 04 Technical Design Approval

job no.	L&H job no: E7781	revision
HUB194-LHA-XX-00-DR-A-EX003		P01

