


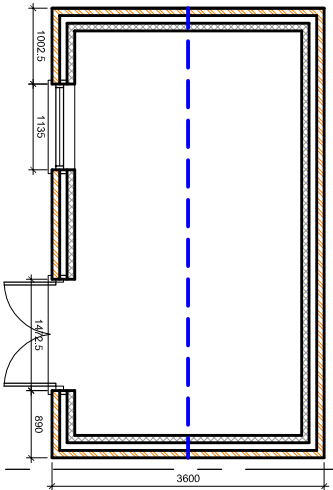


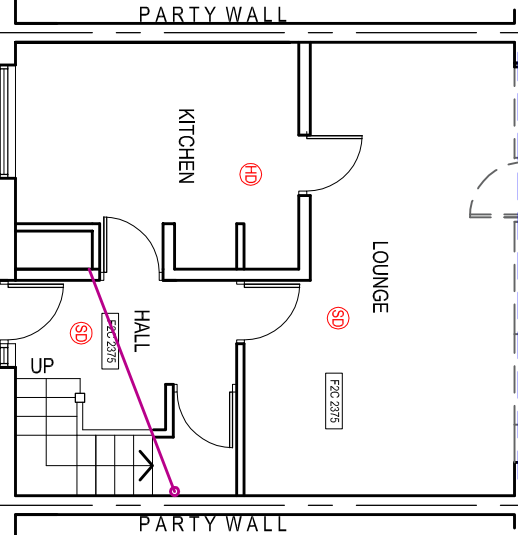

GARDEN

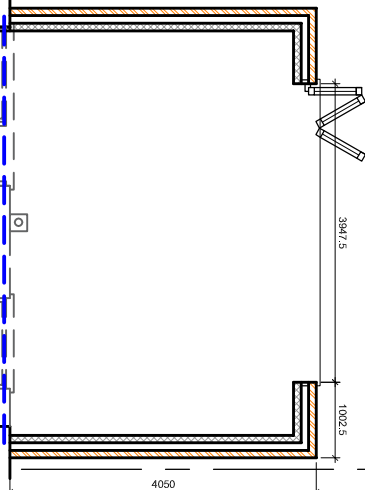


PROPOSED GROUND FLOOR PLAN

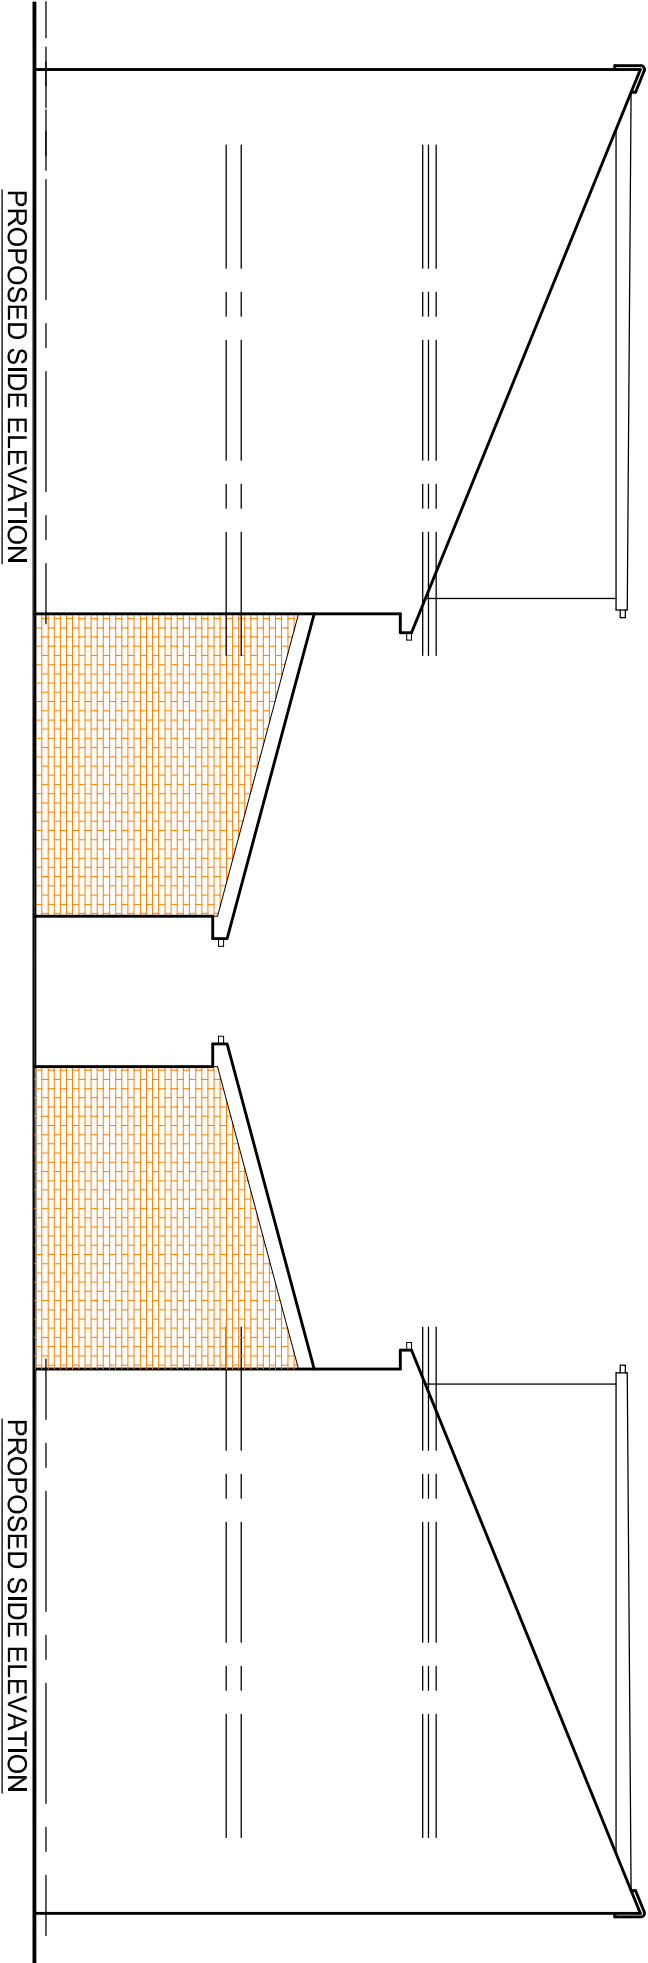


PROPOSED SIDE ELEVATION


PROPOSED SIDE ELEVATION

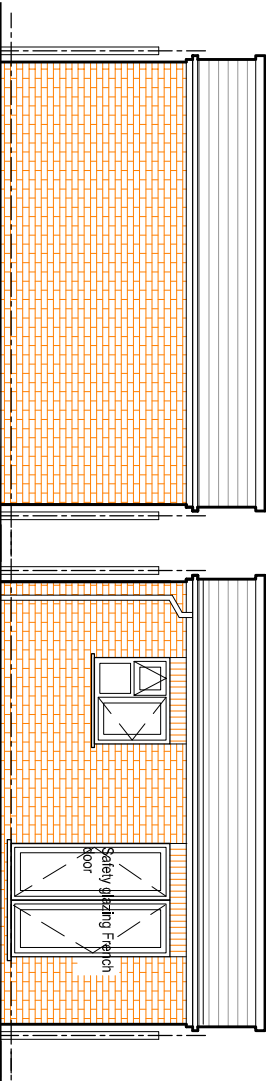


OUTBUILDING REAR ELEVATION

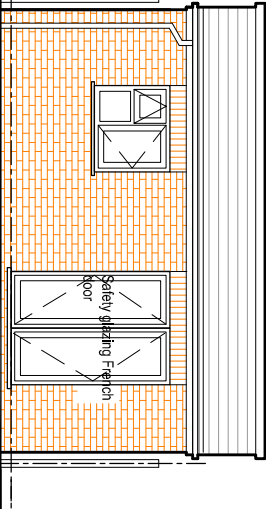


OUTBUILDING FRONT ELEVATION

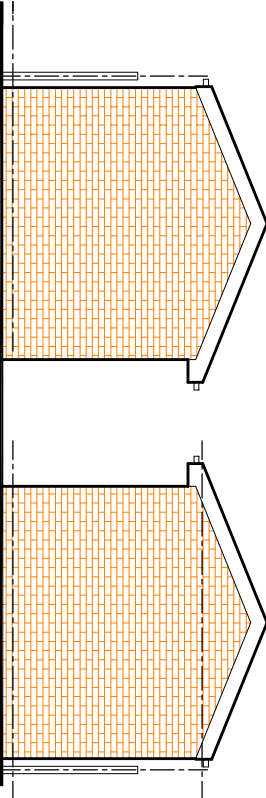

OUTBUILDING SIDE ELEVATION

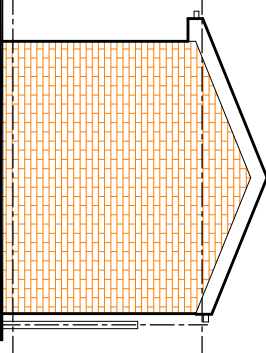

OUTBUILDING SIDE ELEVATION

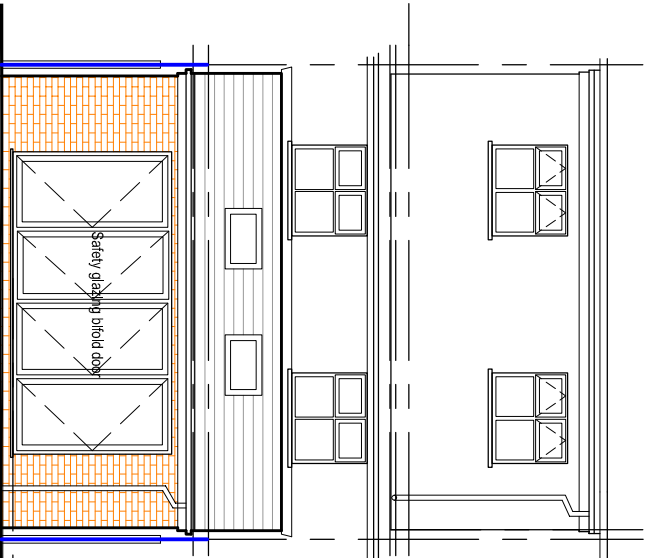

PROPOSED REAR ELEVATION

PROJECT

46, Bold Street, Moss
Side M16 7AB

CLIENT

Mr. M. Sabir

DRAWING TITLE

Proposed Plan

JOB No

NA-P02

SCALE

1:100@A3

DATE

Feb. 2025

REVISION

-

t: 0782 895 3405

e: niamat@hotmail.co.uk