




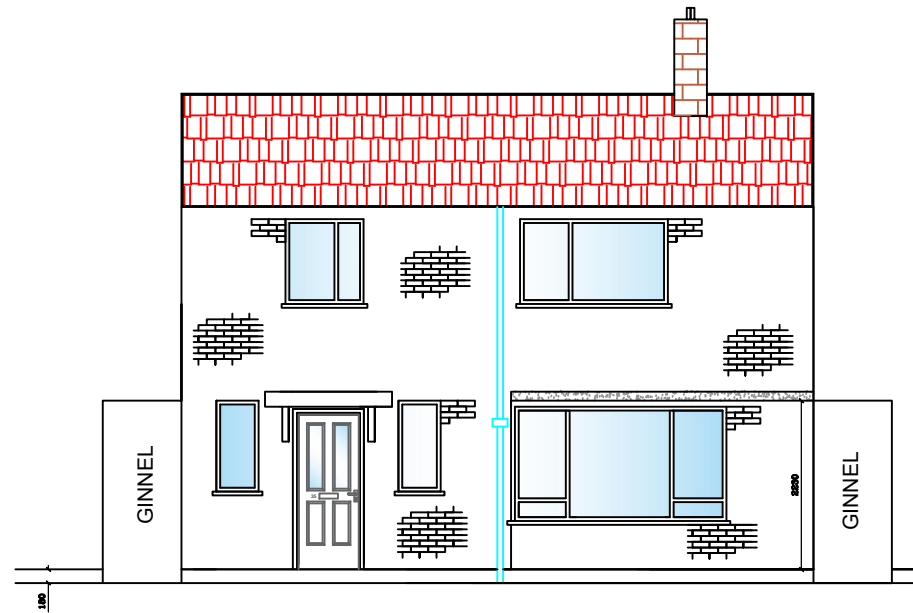


PROPOSED FRONT ELEVATION

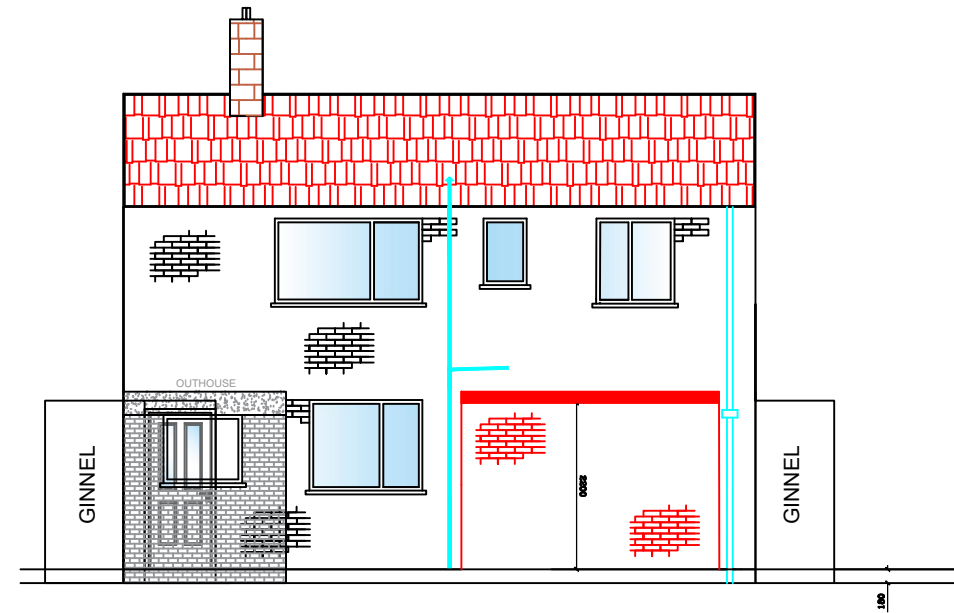

PROPOSED REAR ELEVATION

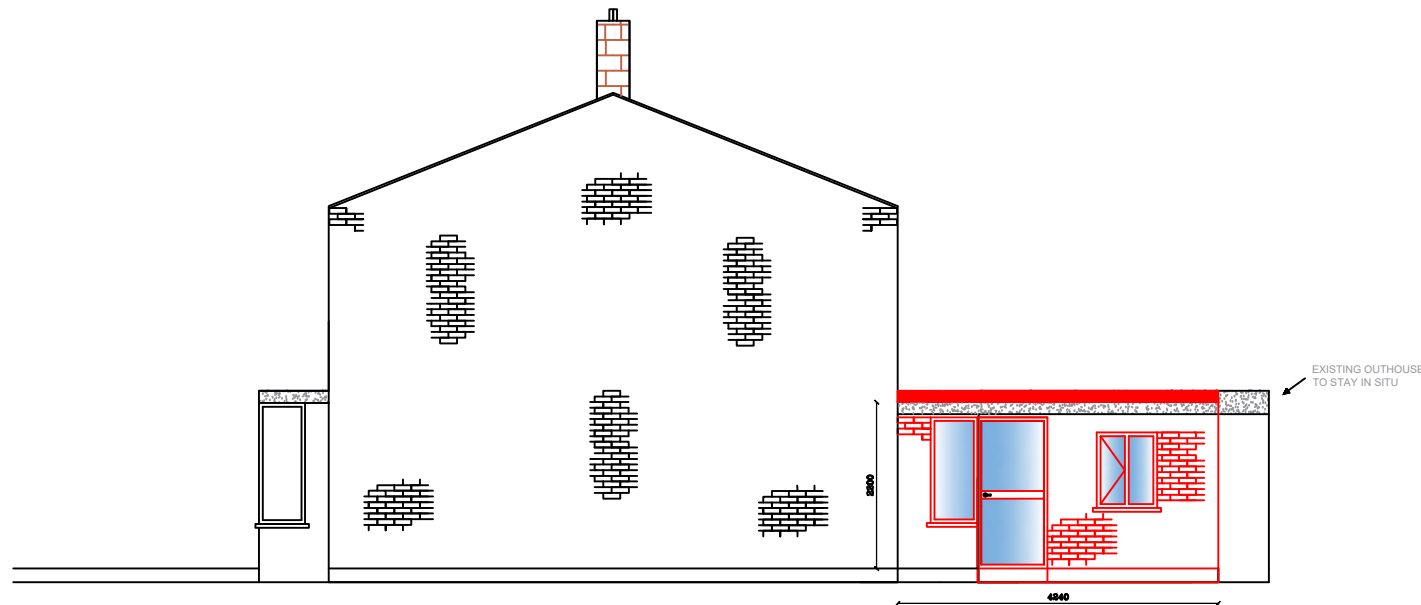

PROPOSED SIDE ELEVATION

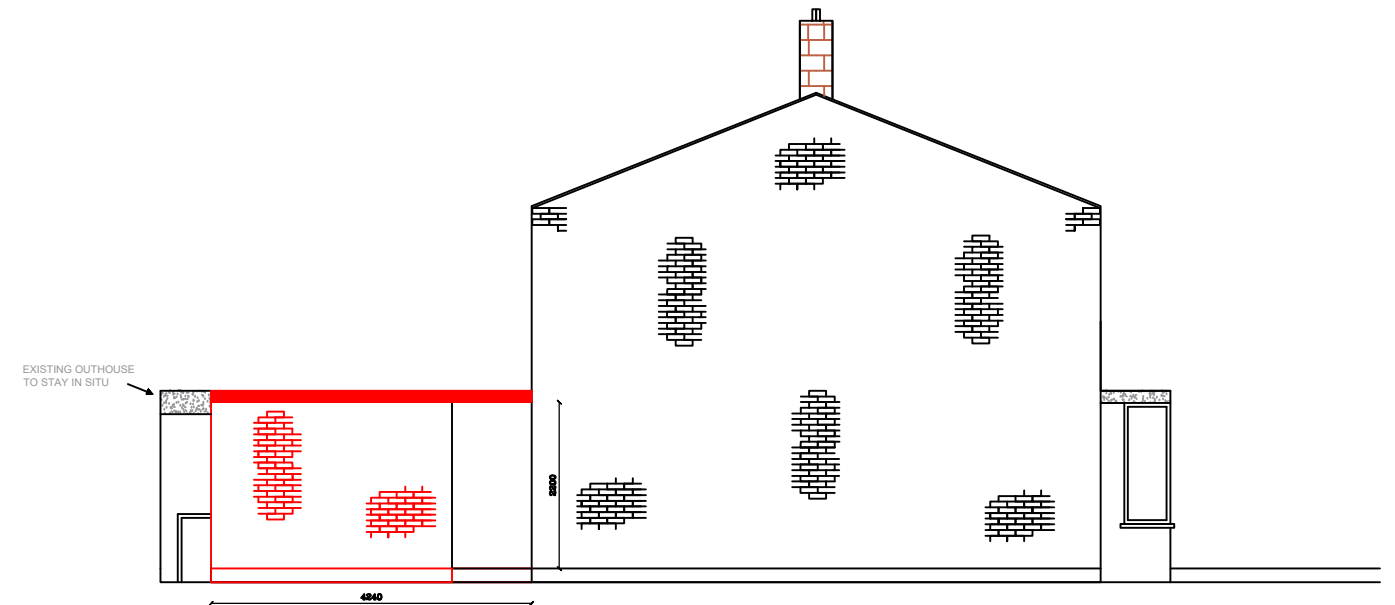

PROPOSED SIDE ELEVATION

Richard Harris - Technical Officer
Manchester Equipment & Adaptation Partnership
Directorate for Children and Families
Manchester Local Care Organisation

Phillips Park Rd
Bradford
Manchester M11 3FU

Office Tel : 0161 277 1704
Mobile No : 07944 483 766

Project : Full G/F Measure +
Boundary

Gemma Western
35 Carsdale Rd
Wythenshawe
Manchester
M22 0LS

Drawn By :
R.H.

Date :
28/01/2025

Scale :
1:100

Paper Size :
A3



Manchester
Equipment &
Adaptations
Partnership