



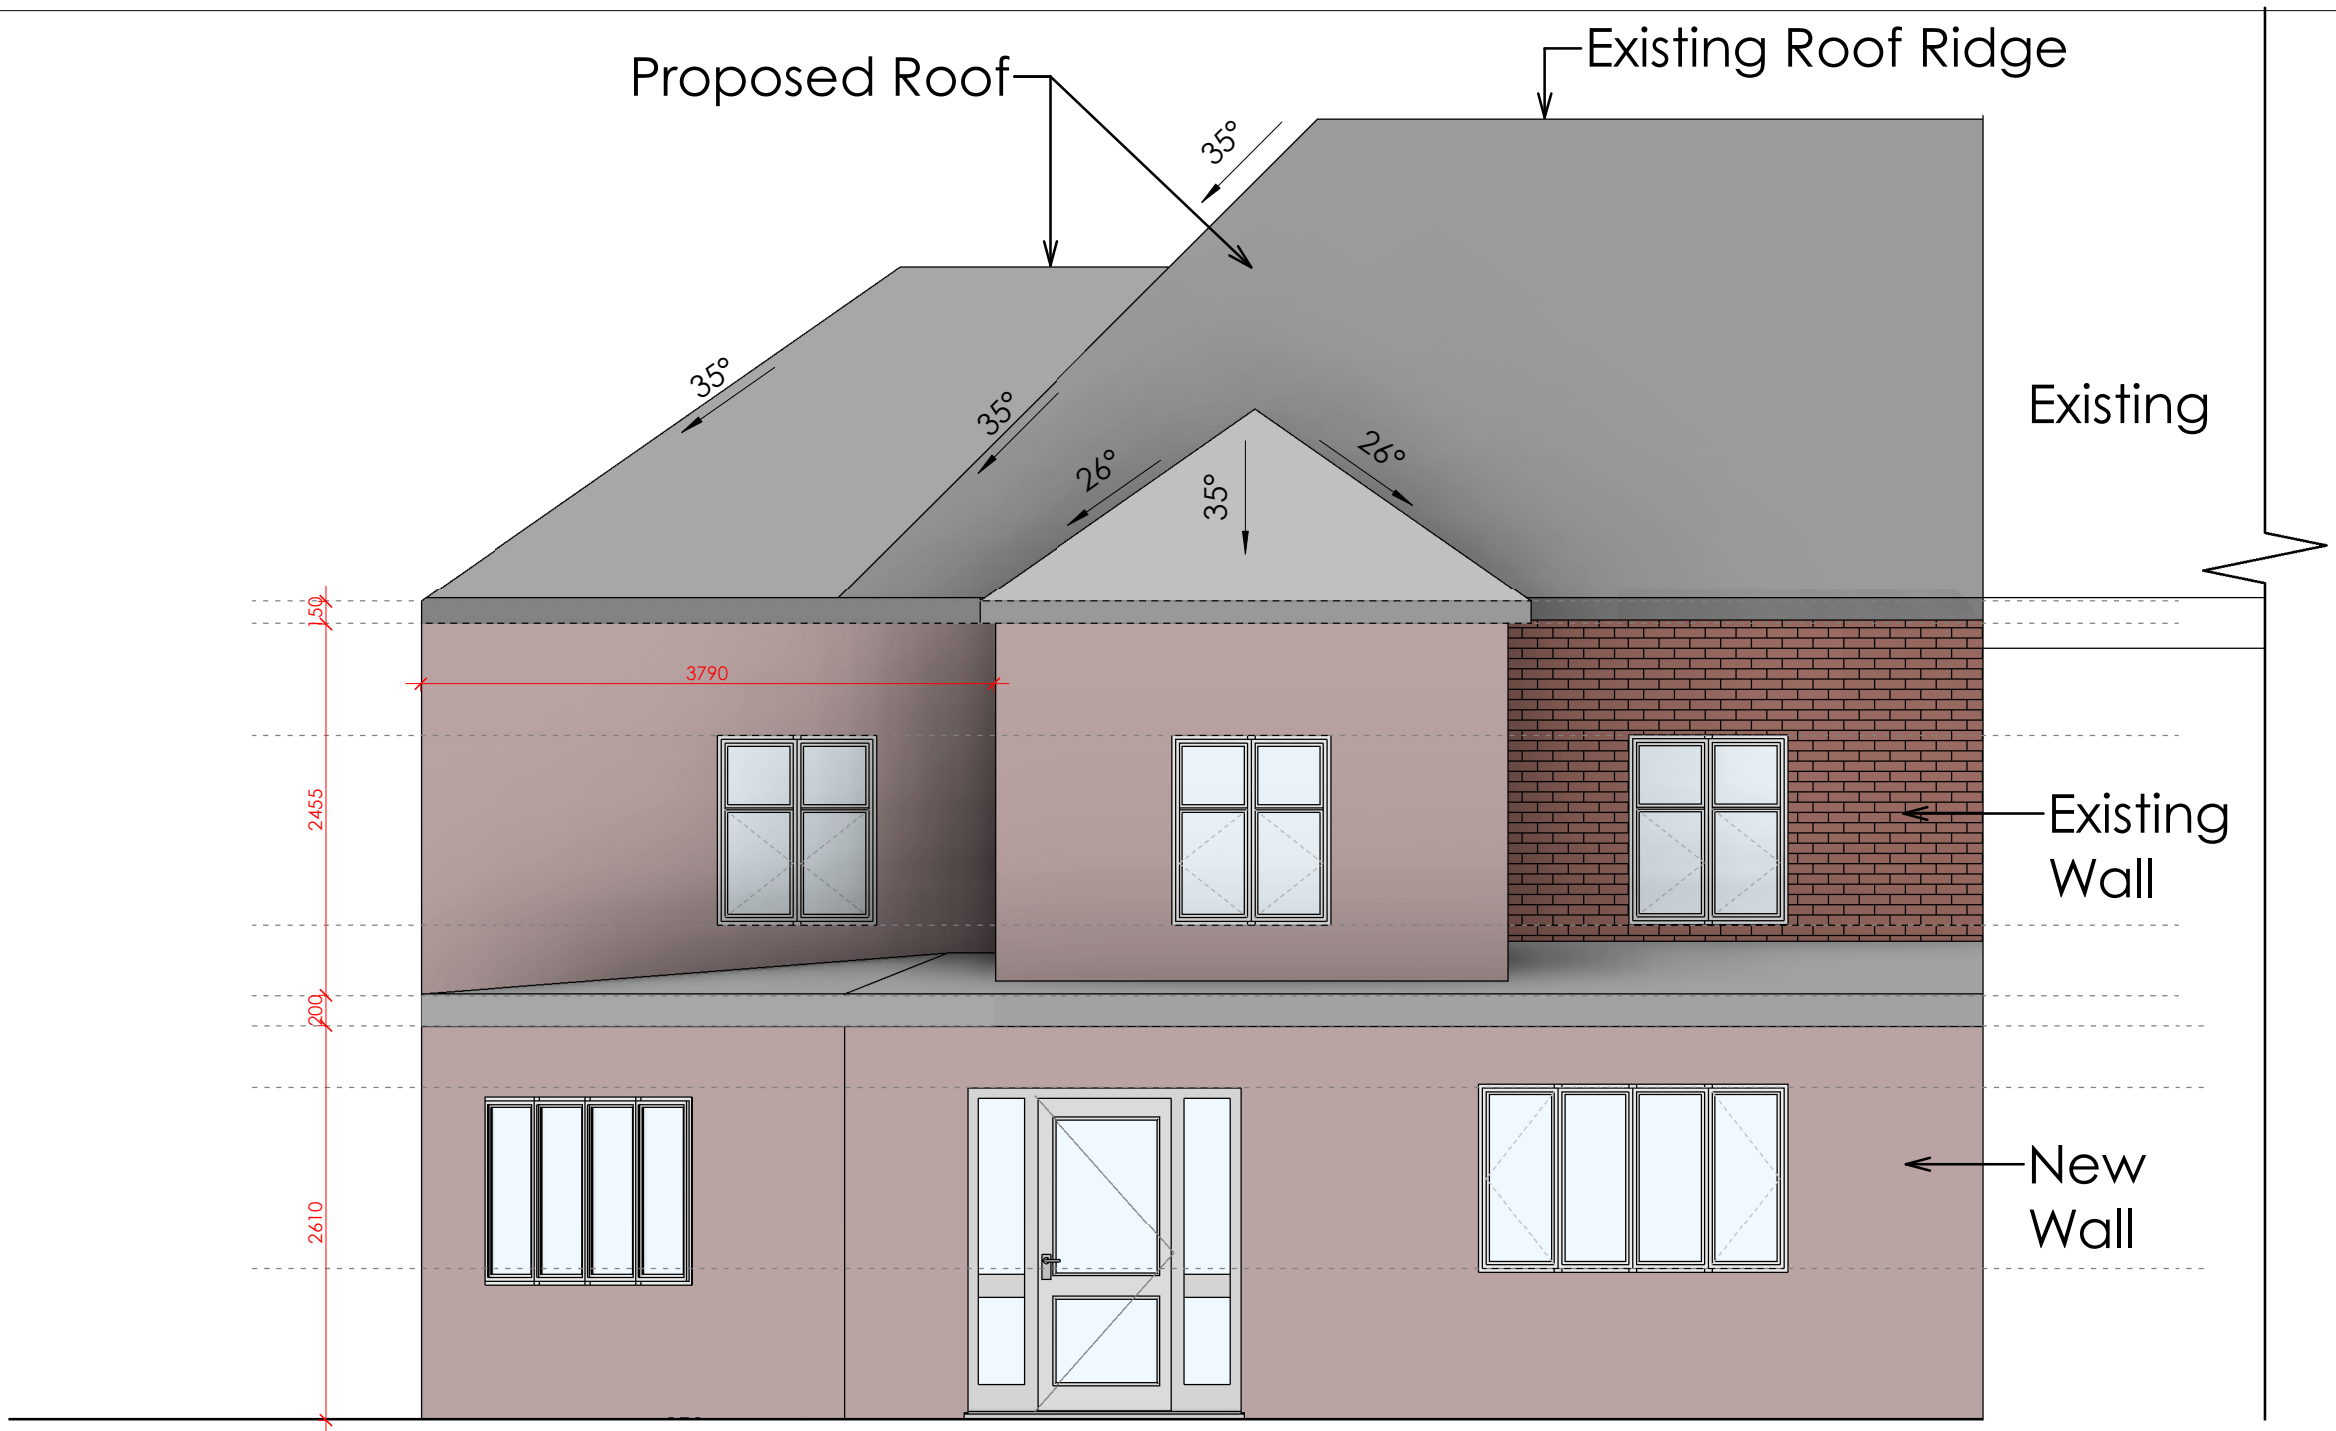

01 South Elevation
1 : 50


Note: All New Windows to Match Existing Windows

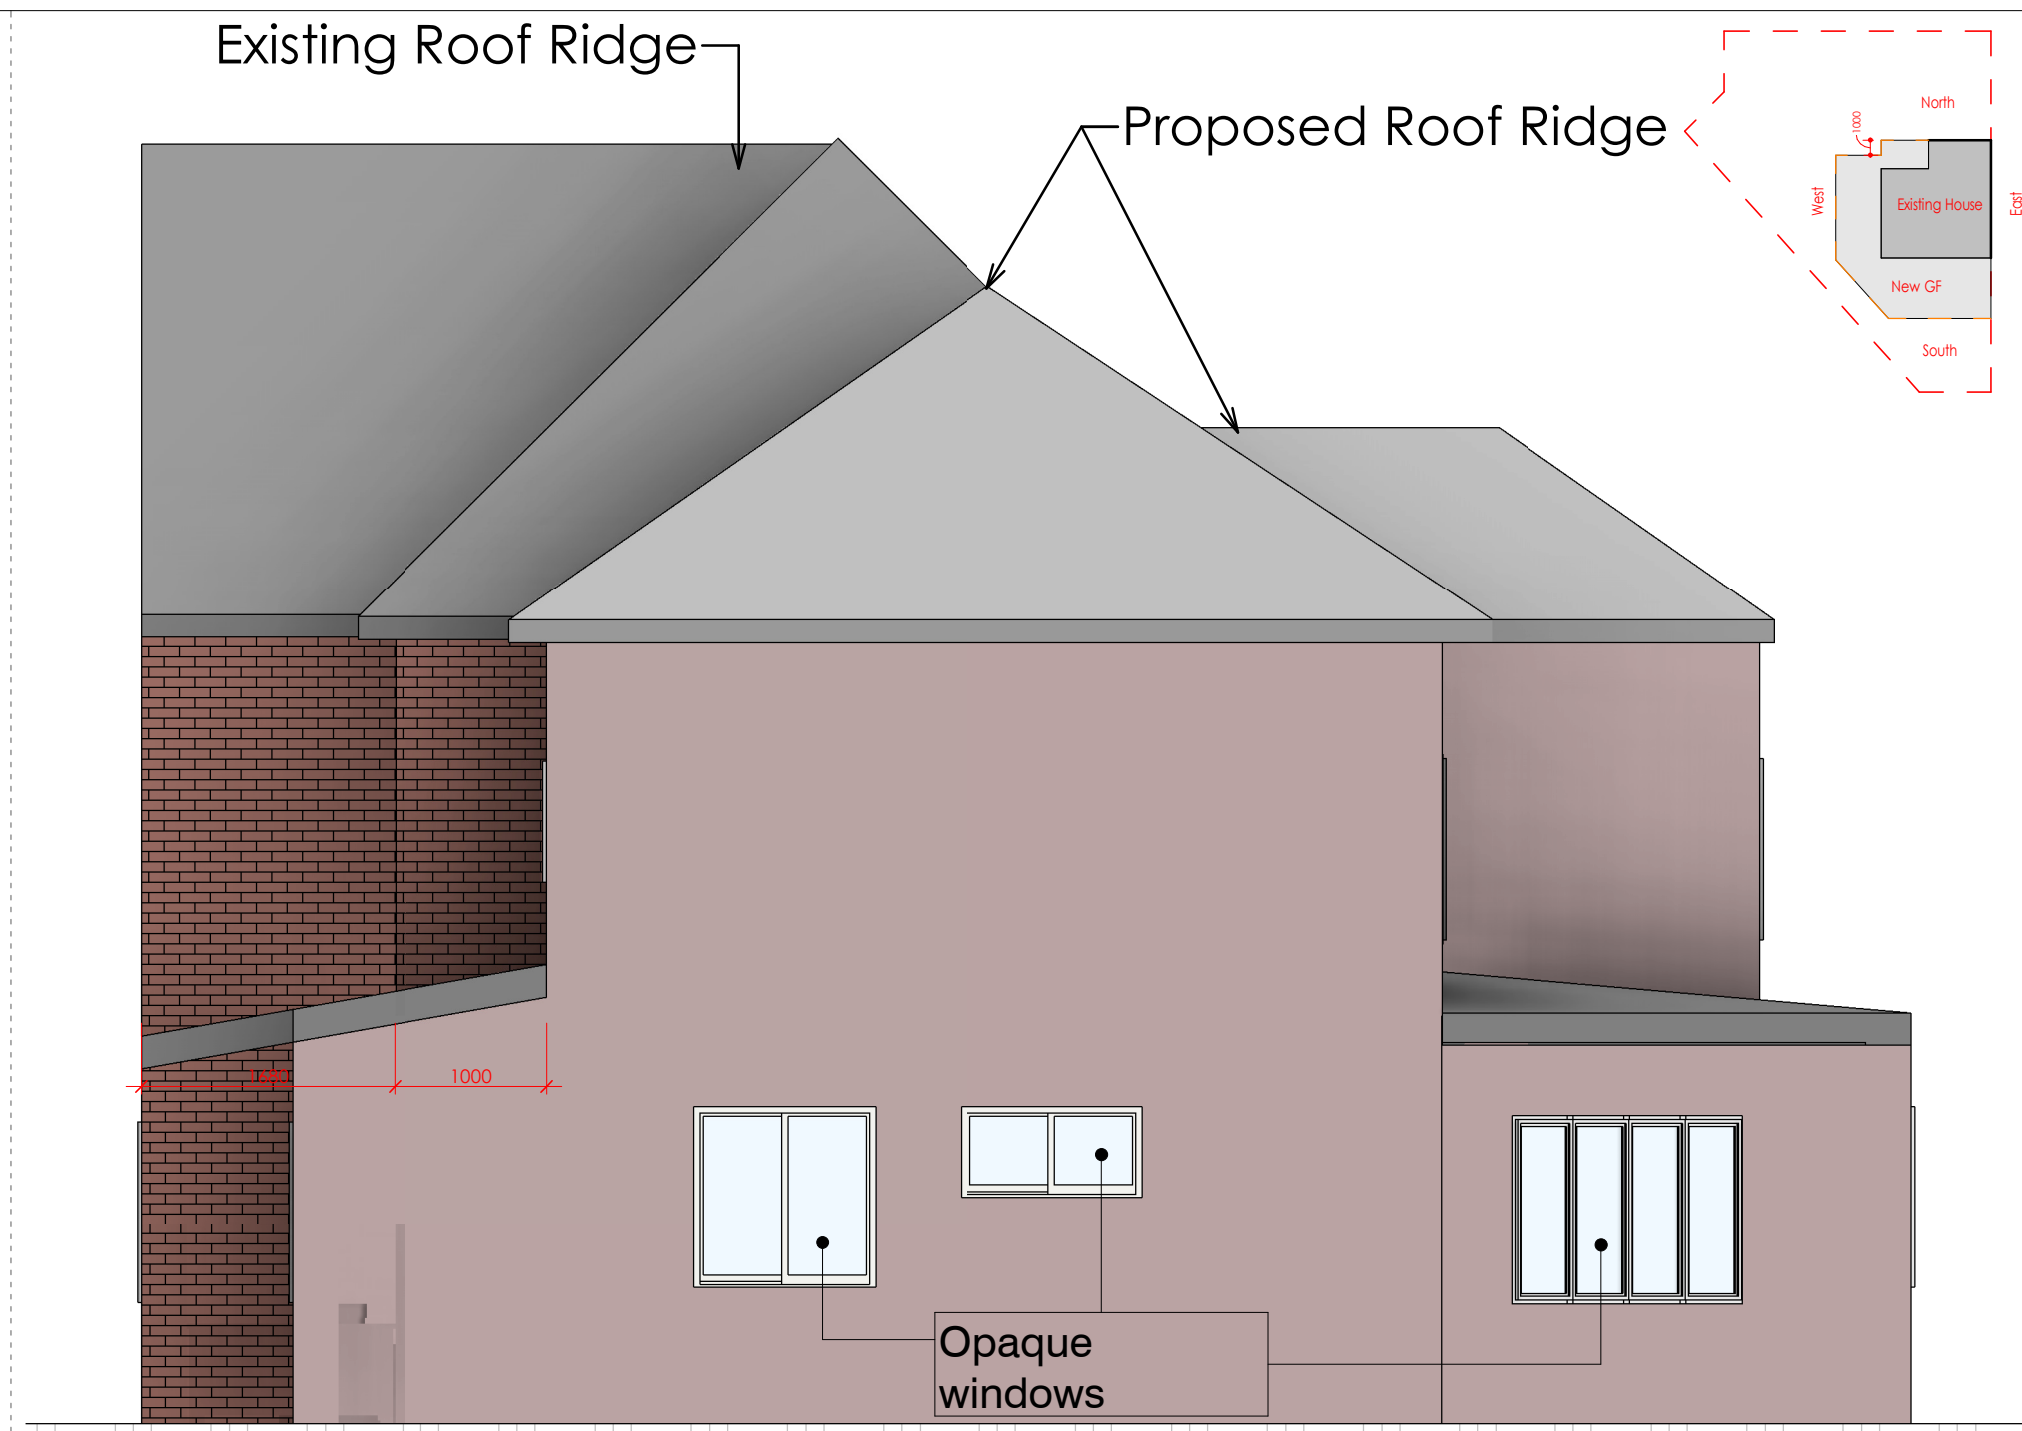

02 West Elevation
1 : 50



03 North Elevation
1 : 50

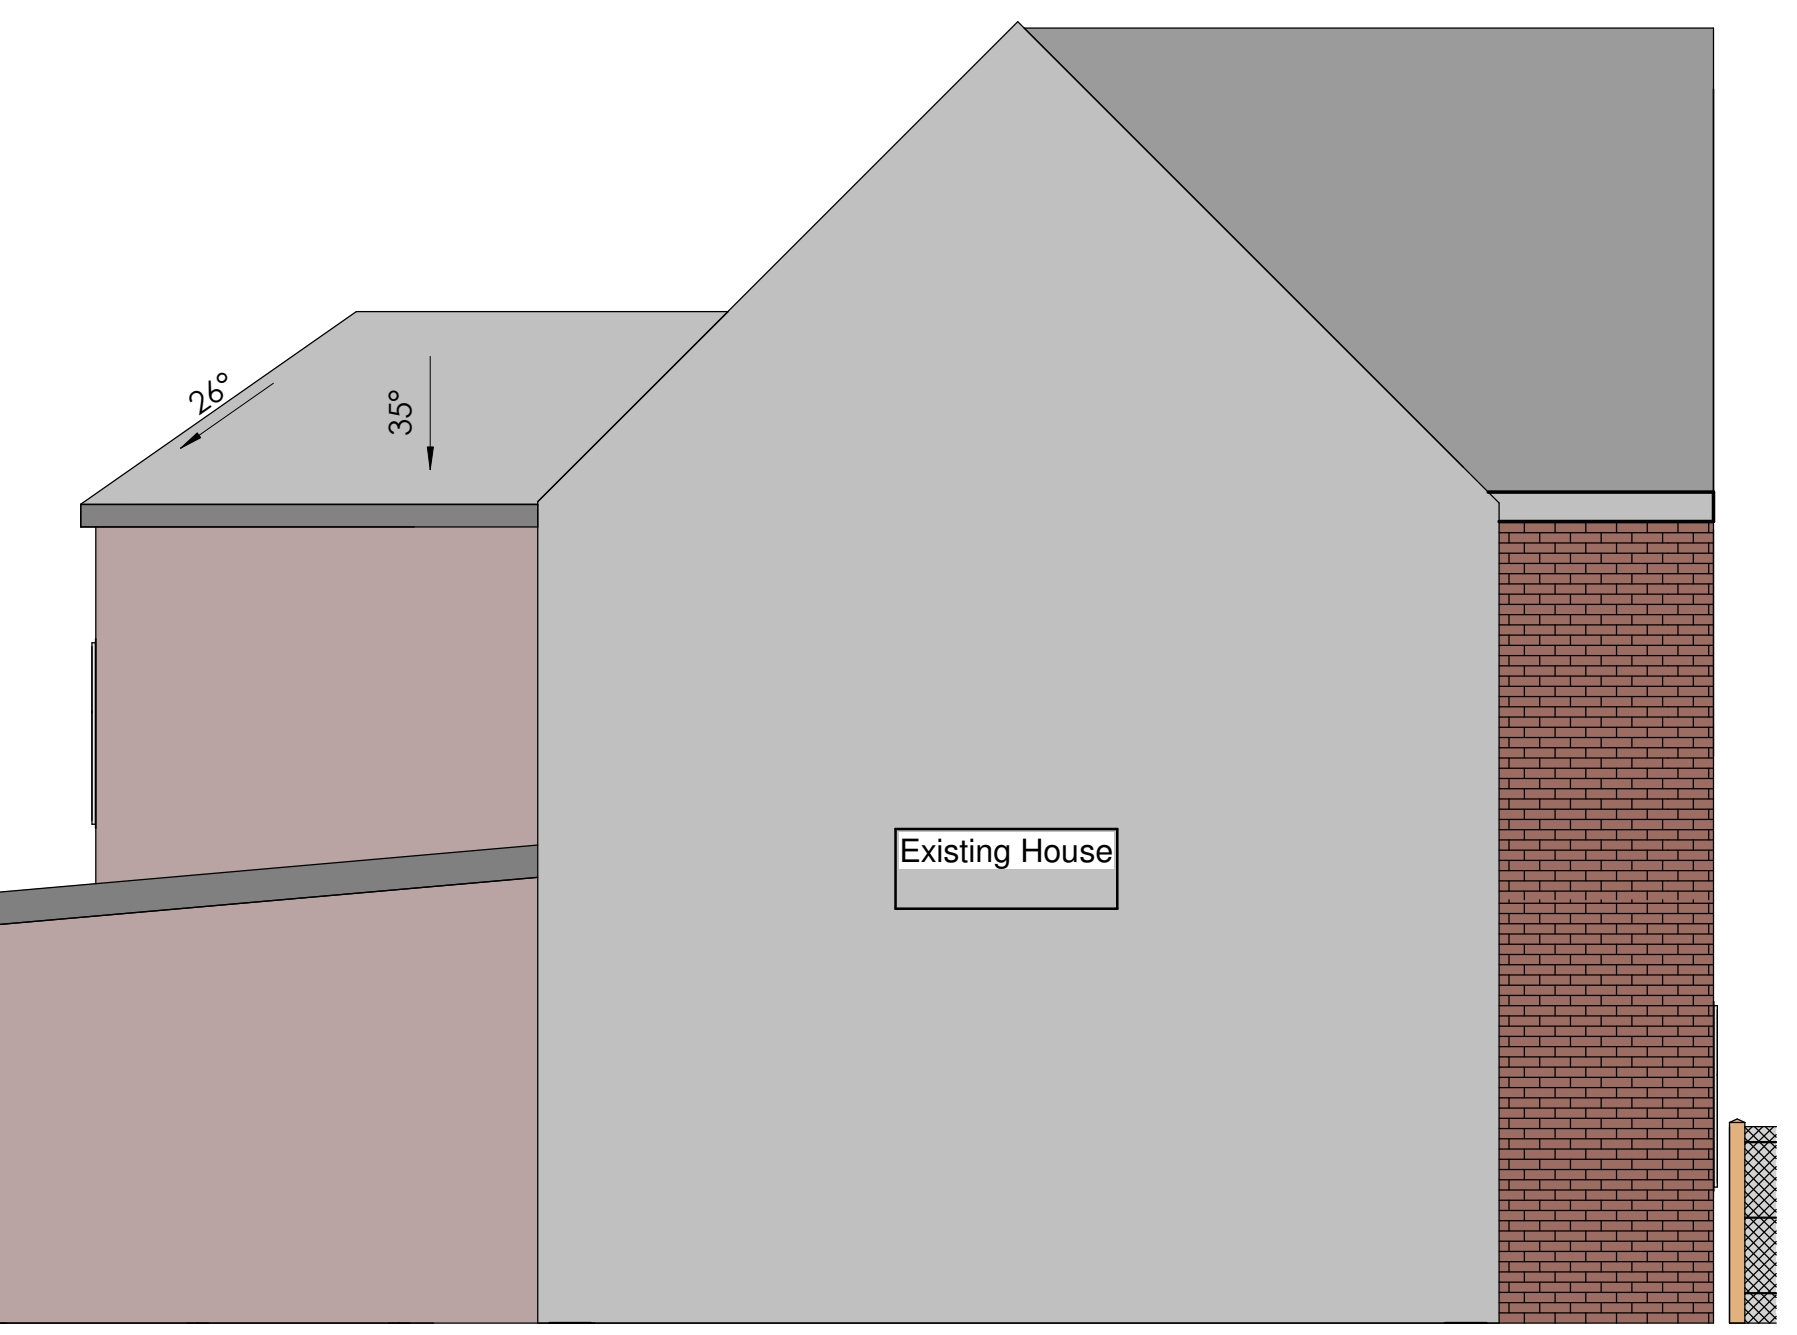

04 East Elevation
1 : 50

SCALE 1 : 50
0 1m 2m 3m

P7	Planning	6.6.25	
P6	Panning	4.6.25	
P5	Panning	3.6.25	
Rev	Description	By	Date

MUSE
Architects

105- YewTree Ln
PROJEC
Proposed Elevation

DRAWING			
Planning			
DRAWING			
DRAW	IU	CHECKE	MM
APPROVE	MM	DAT	04.06.25
As indicated		180_10.004	P7
SCAL	DRAWING	RE	(A2)