


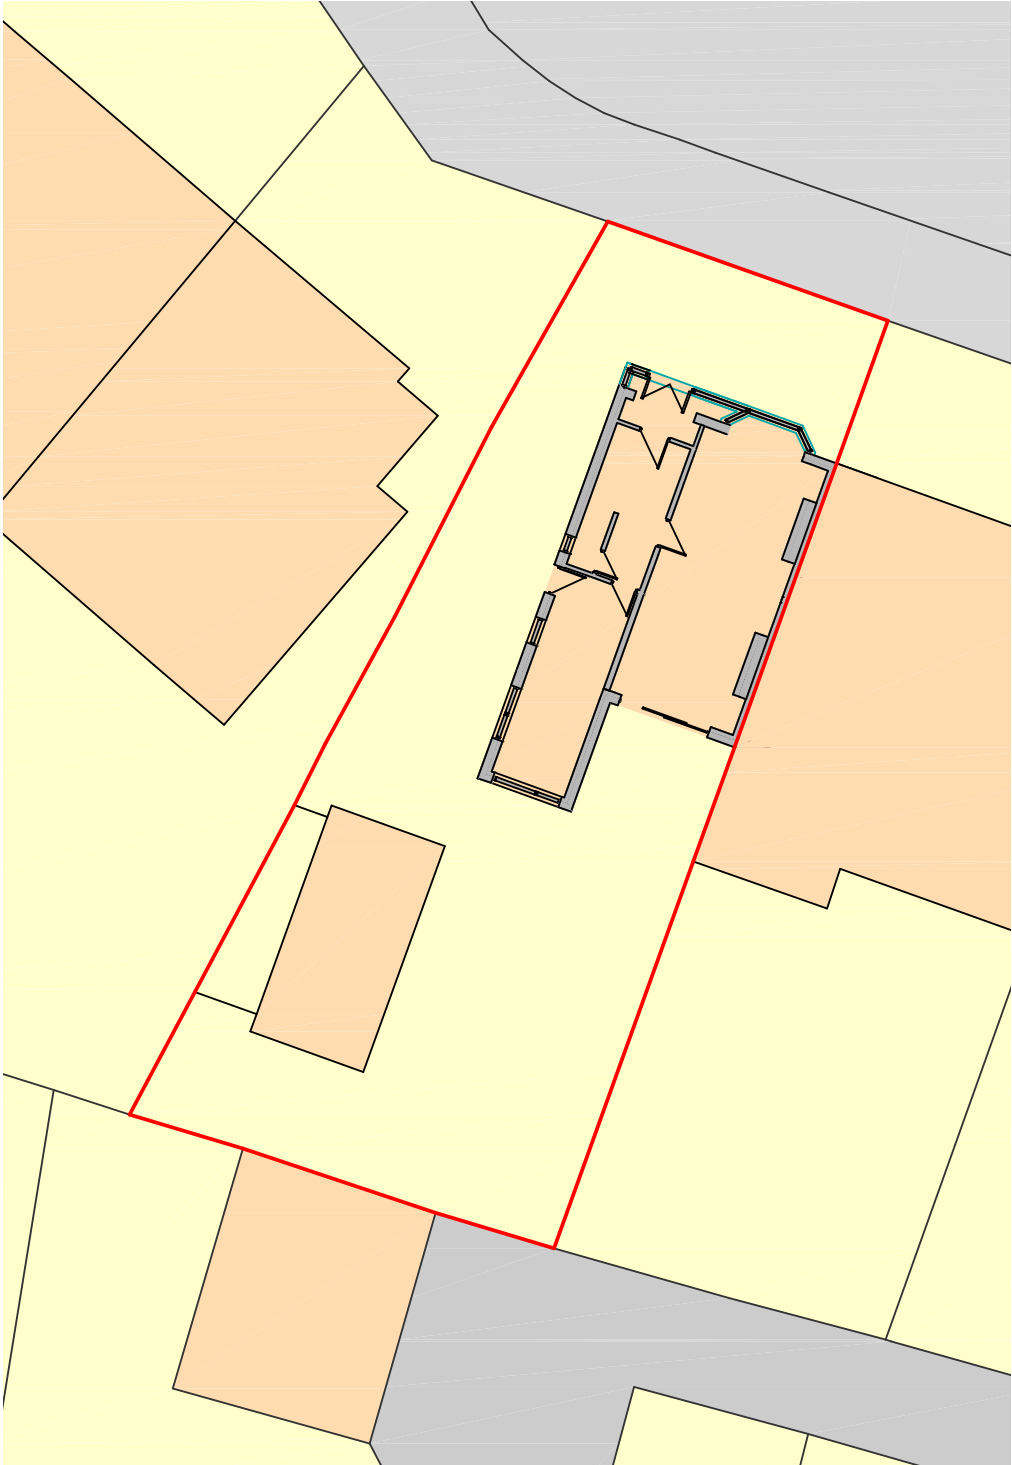


Site Plan as Existing

Metres



SCALE 1:200

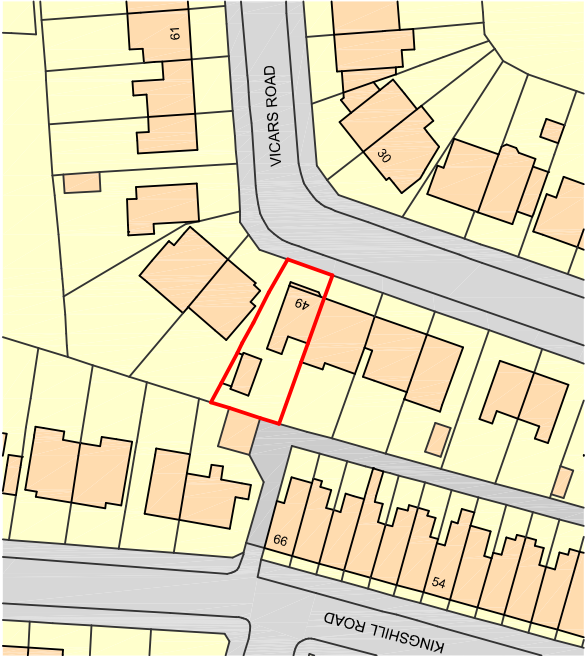

Ordnance Survey, (c) Crown Copyright 2025. All rights reserved. Licence number 100022432

Site Location Plan

Metres



SCALE 1:1250

DBD Architectural Consultancy Ltd ©2025

- 1. Copyright is vested with DBD Architectural Consultancy Ltd.
- 2. All dimensions to be checked on site before proceeding.
- 3. Contractor to check/adjust dimensions of new work to suit existing conditions. Do not assume existing structure or details are plumb, square or level.
- 4. Contractor must notify the architect of any discrepancies before proceeding.
- 5. All drawings to be read in conjunction with all other consultants drawings and specs.

Rev	Date	Description
A	08.05.24	Amendments made following comments



DBD Architectural Consultancy Ltd
50 Broad Street, Leek,
Staffordshire, ST13 5NS
01538 383118
mail@dbdconsultants.co.uk
www.dbdconsultants.co.uk


Mr & Mrs Hume
49 Vicars Road
Chorlton
M21 9JB
Client

Two Storey Rear & Side Extension
Project

Site Plans

Stage: Planning	Date: 20.02.25	Job No: 2530
Size: A3	Scale: 1:200	

Drawing Number: **PL 01A**

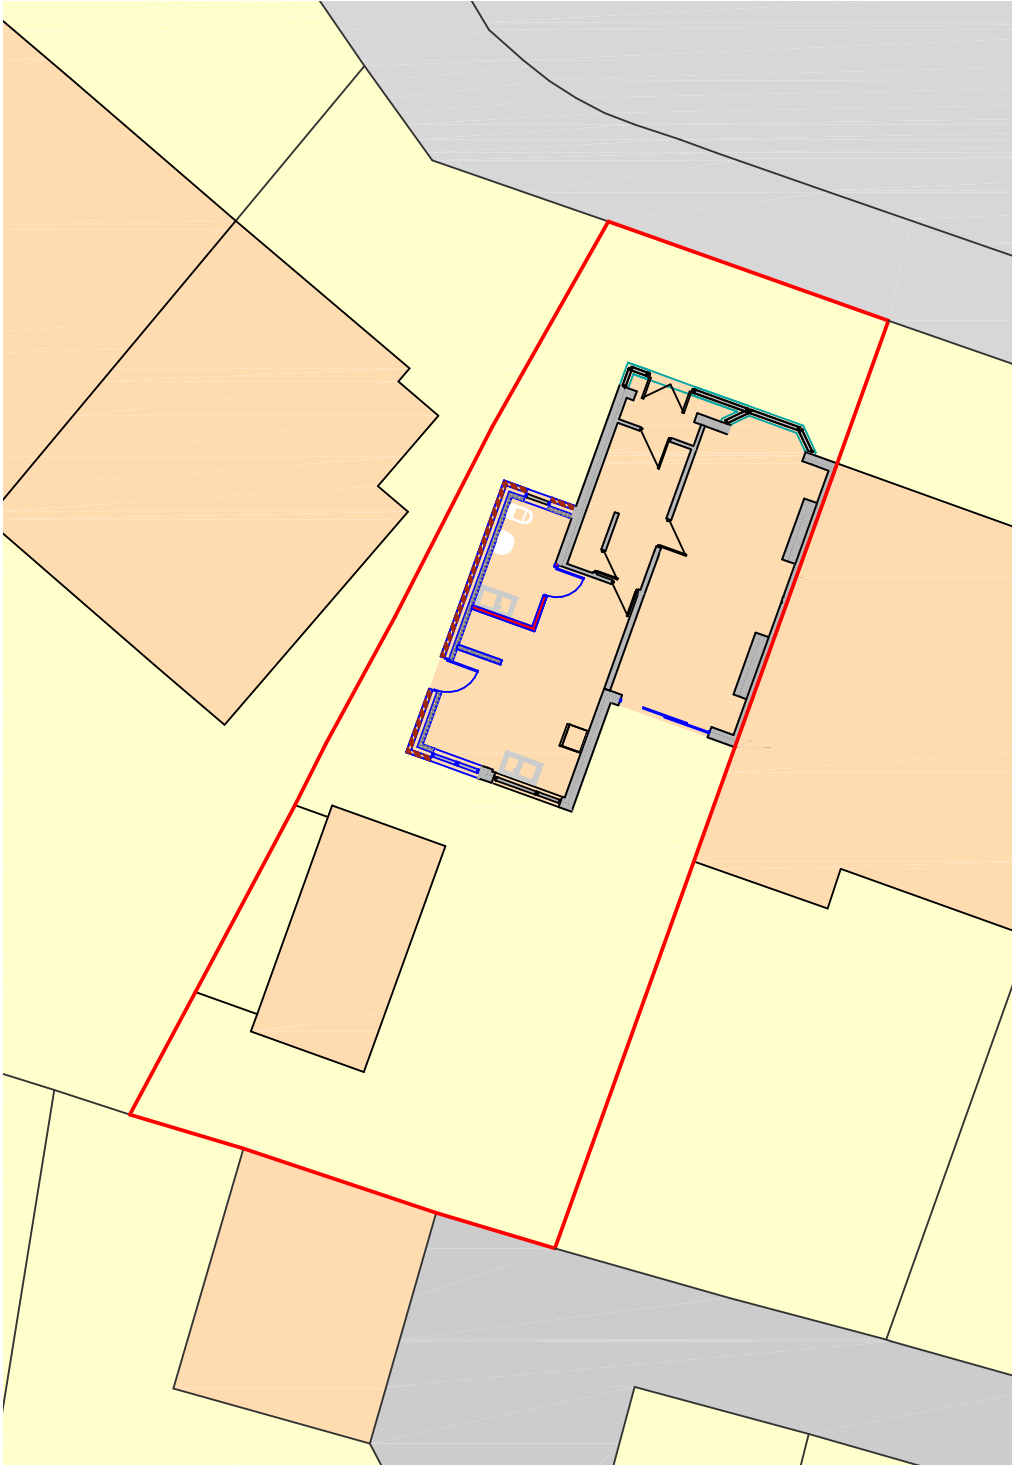

Site Plan as Proposed

Metres



SCALE 1:200