




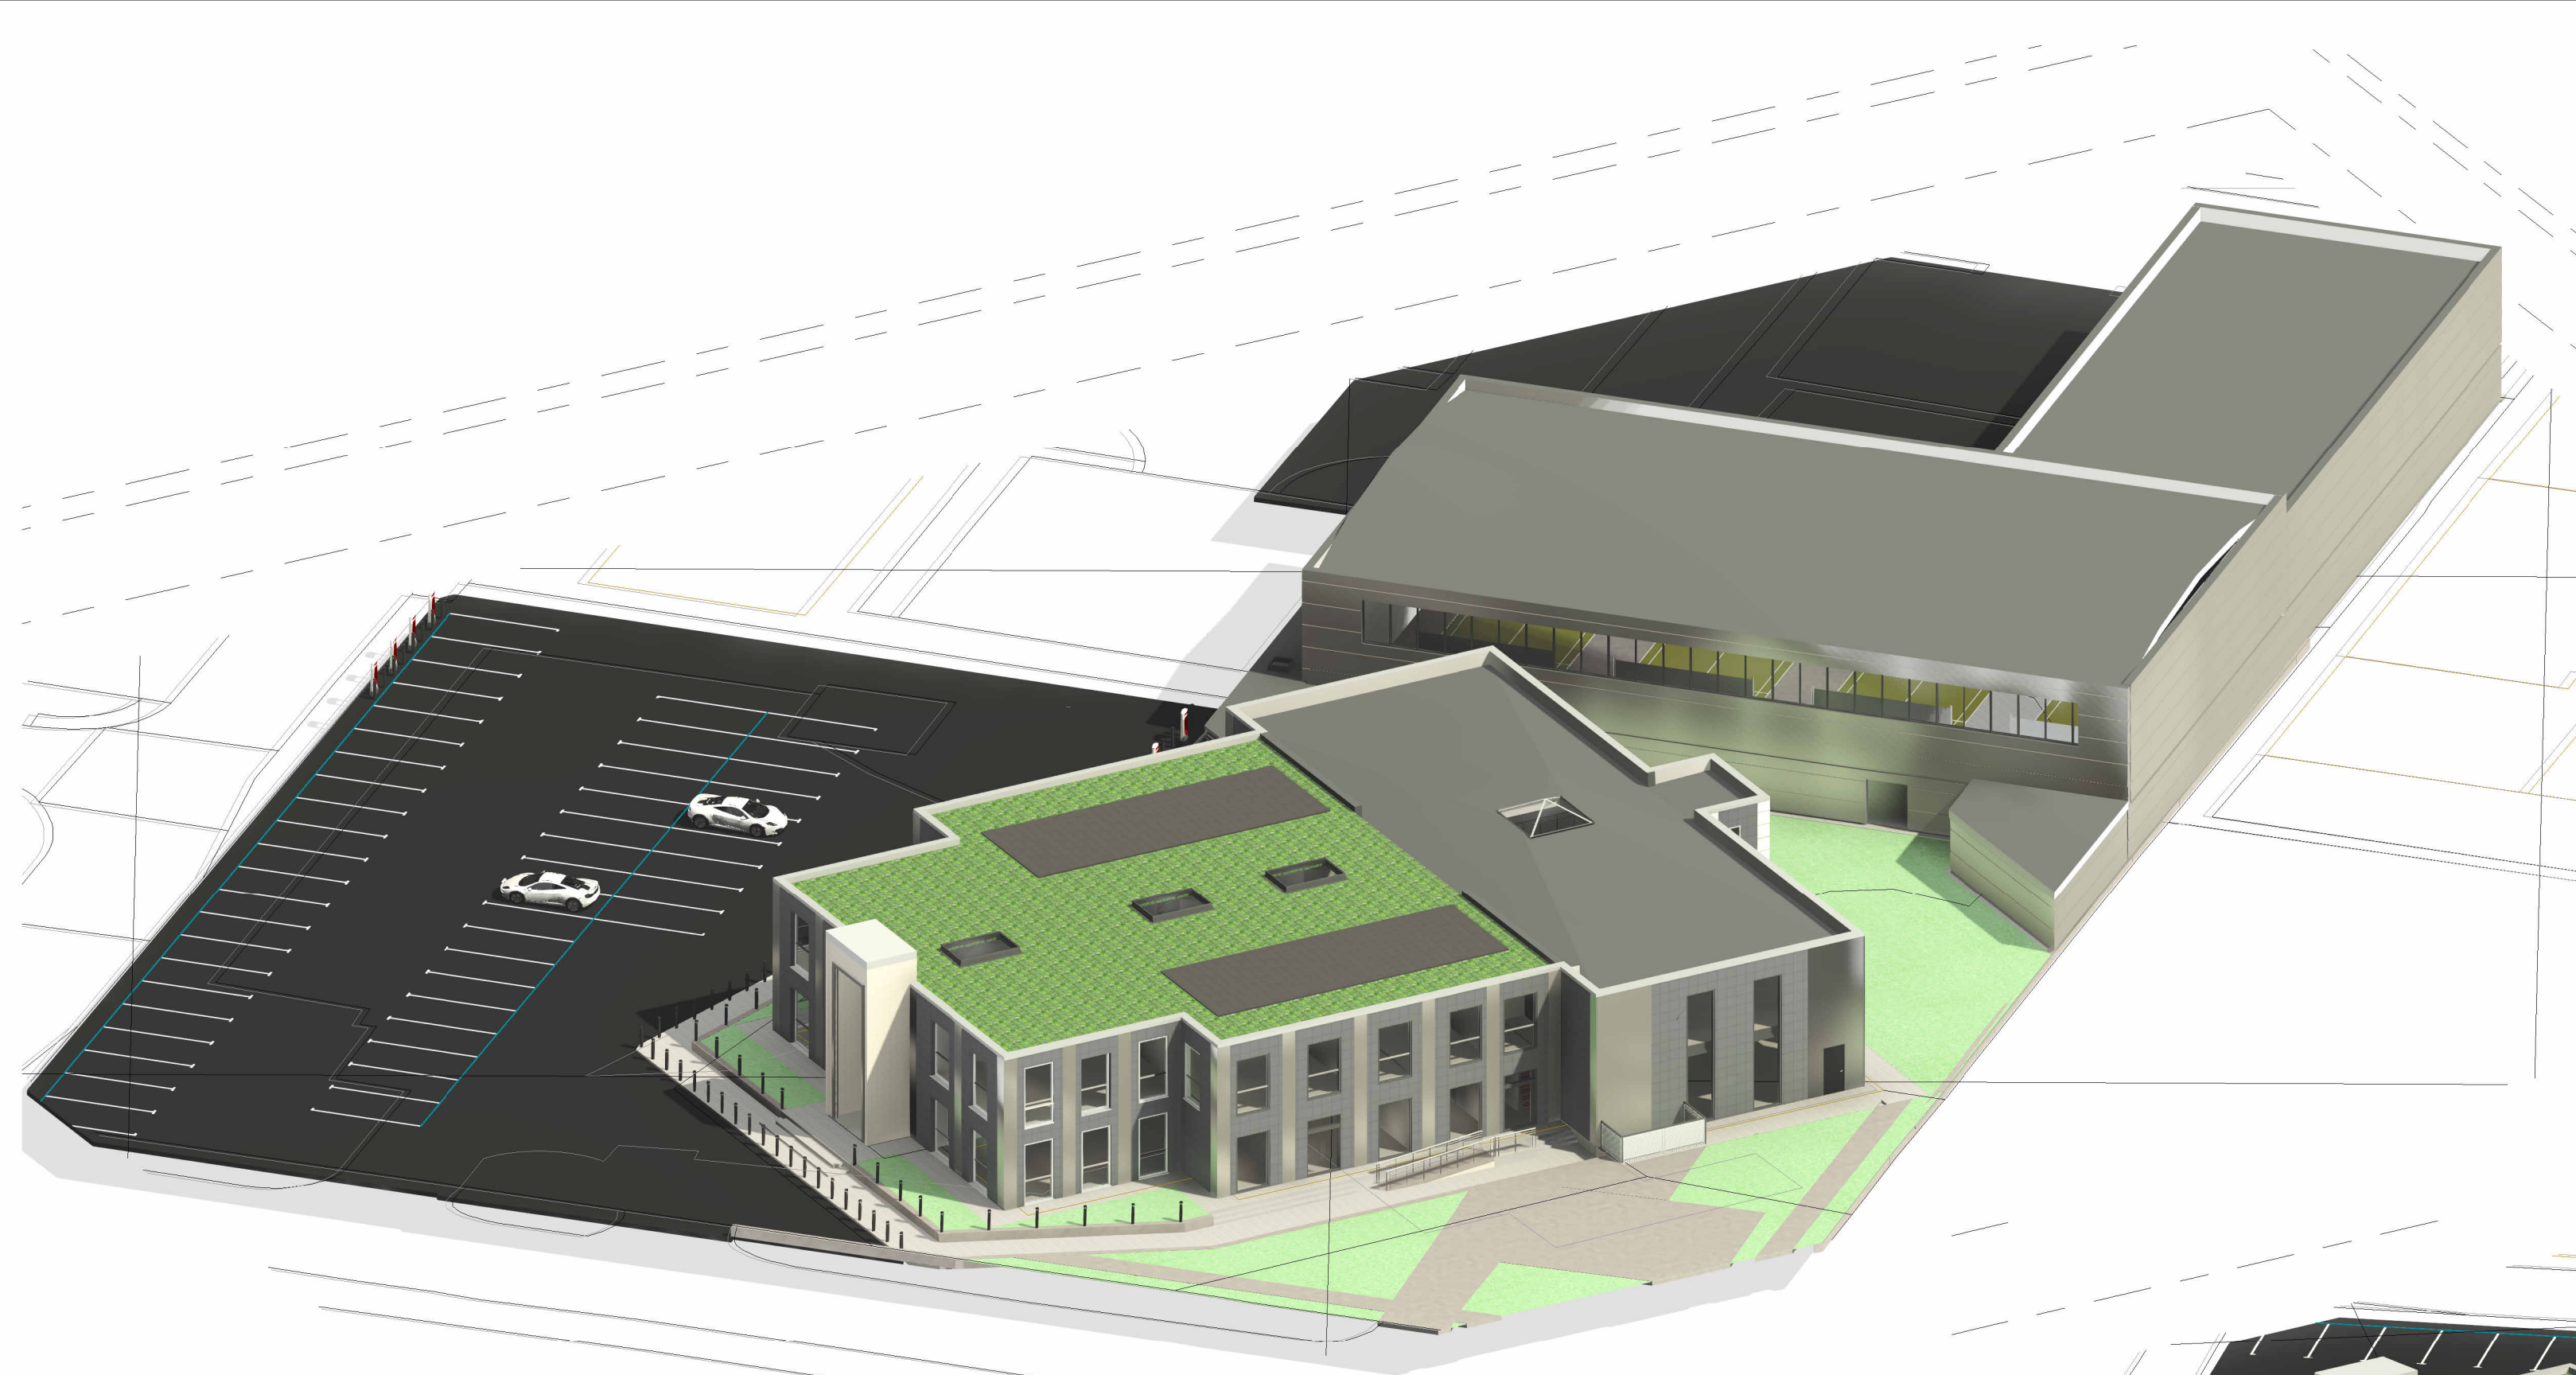

2 OVERALL SITE 3D VIEW

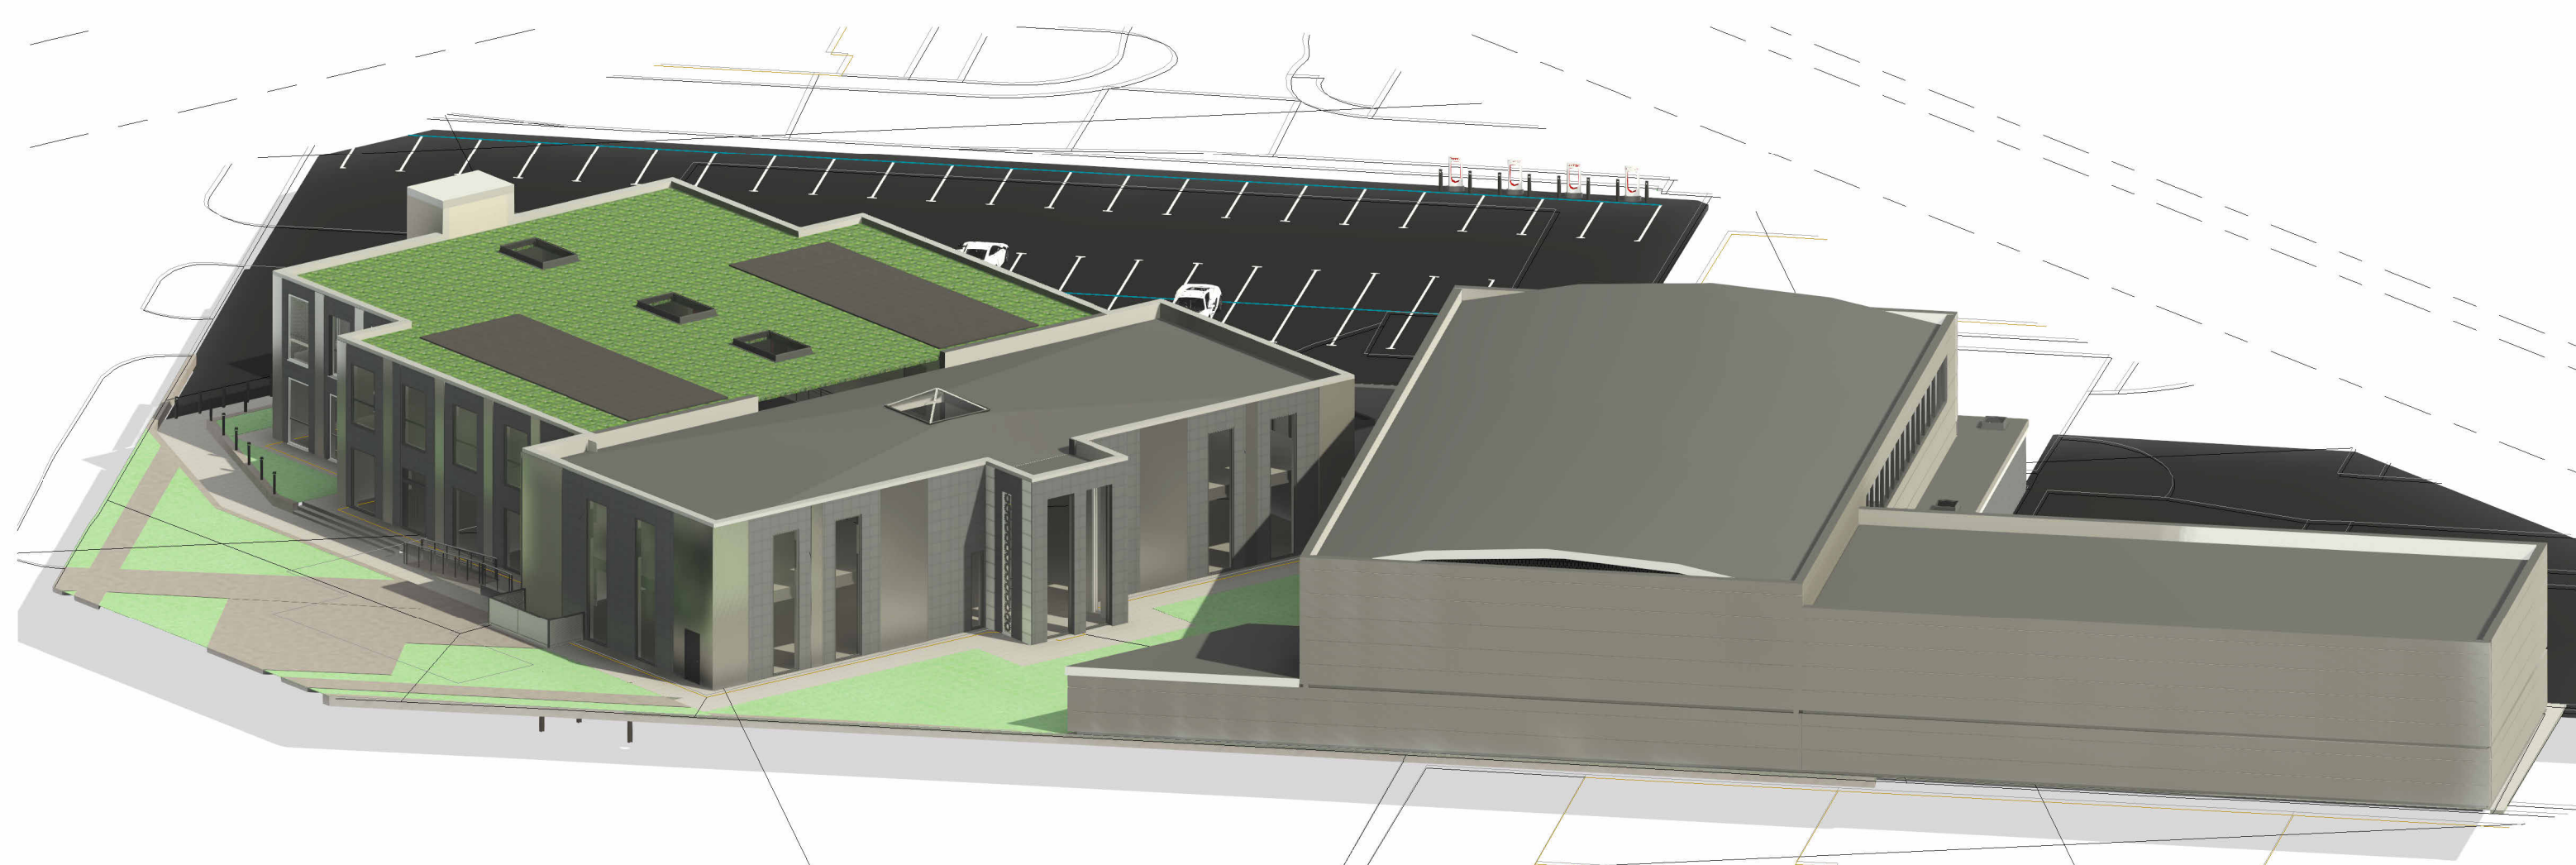

1 OVERALL SITE 3D VIEW 03

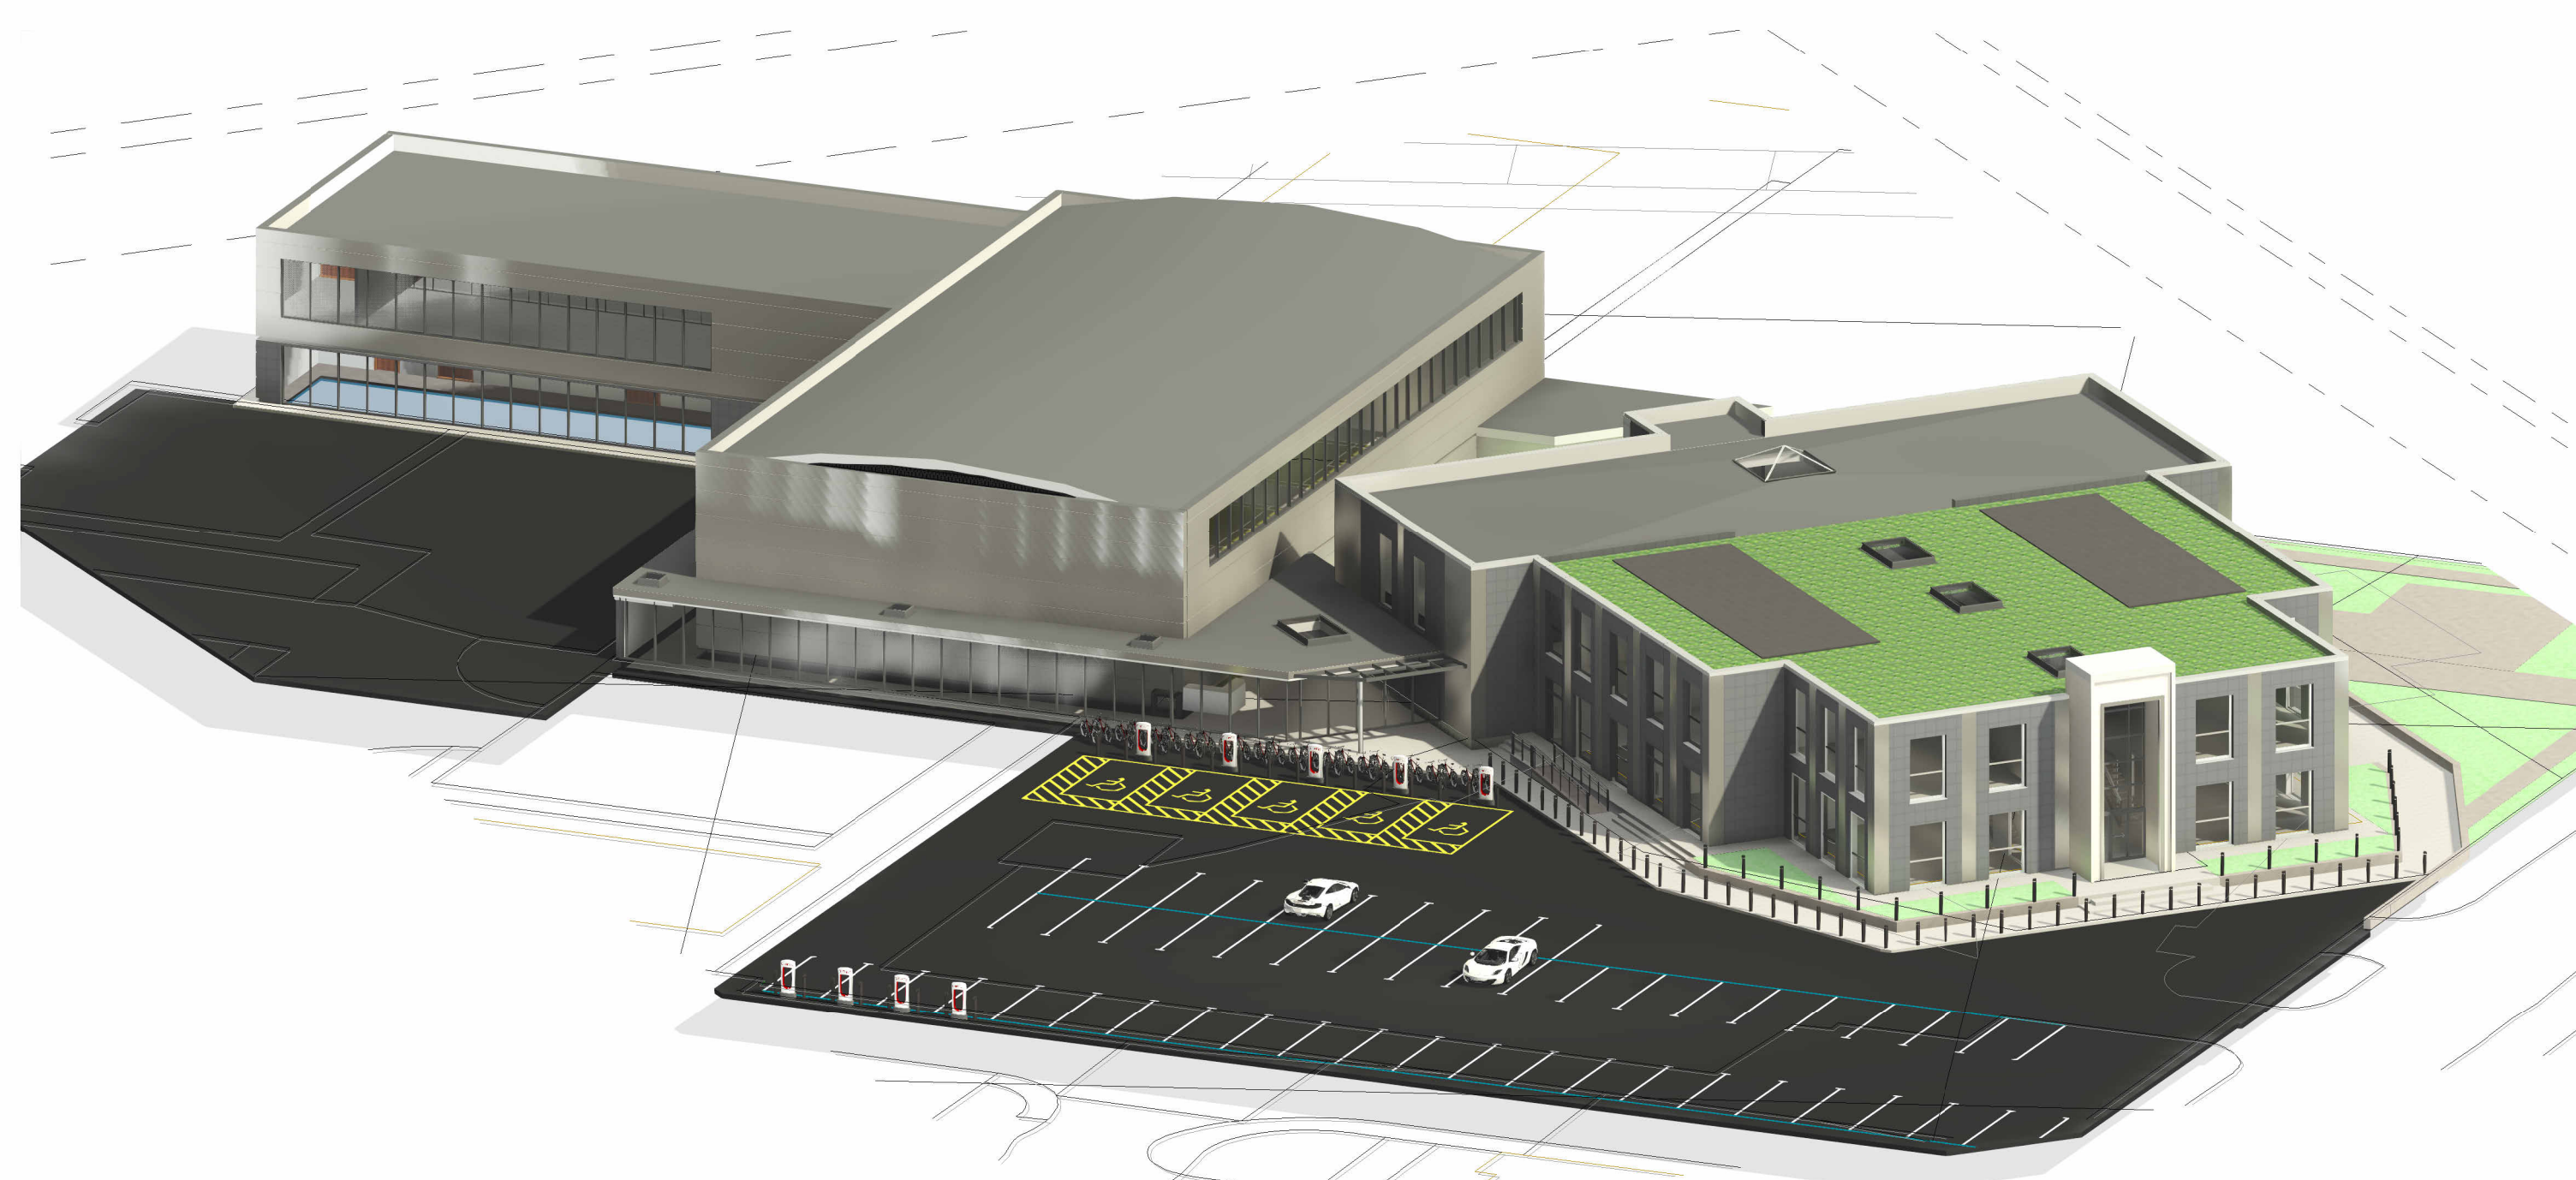

3 OVERALL SITE 3D VIEW 02

Rev	Description	Date	Dr by	App by
original by SH		date created 02/11/20	approved by	Approver



Enquiries@nkarchitectural.co.uk

0161 818 4727

www.NKARCHITECTURAL.co.uk

client name JTM			
project Jamiaa			
drawing PROPOSED SITE PLAN WITH 3D VISUALS			
computer file C:\Users\TRADE\Dropbox\NK\Arch\Community centre Shetborne Jamiaa\02 SITE PLAN\PROJECT - ADVANCED 03 2024 REVISED VERSION - CLADDING UPDATED v1.rvt		plot date	
project number 2023.00133.221		scale @A1	
drawing number A112		rev	issue status

This drawing is to be read in conjunction with all related drawings. All dimensions must be checked and verified on site before commencing any work or producing shop drawings. The originator should be notified immediately of any discrepancy. This drawing is copyright and remains the property of NK Architectural.