




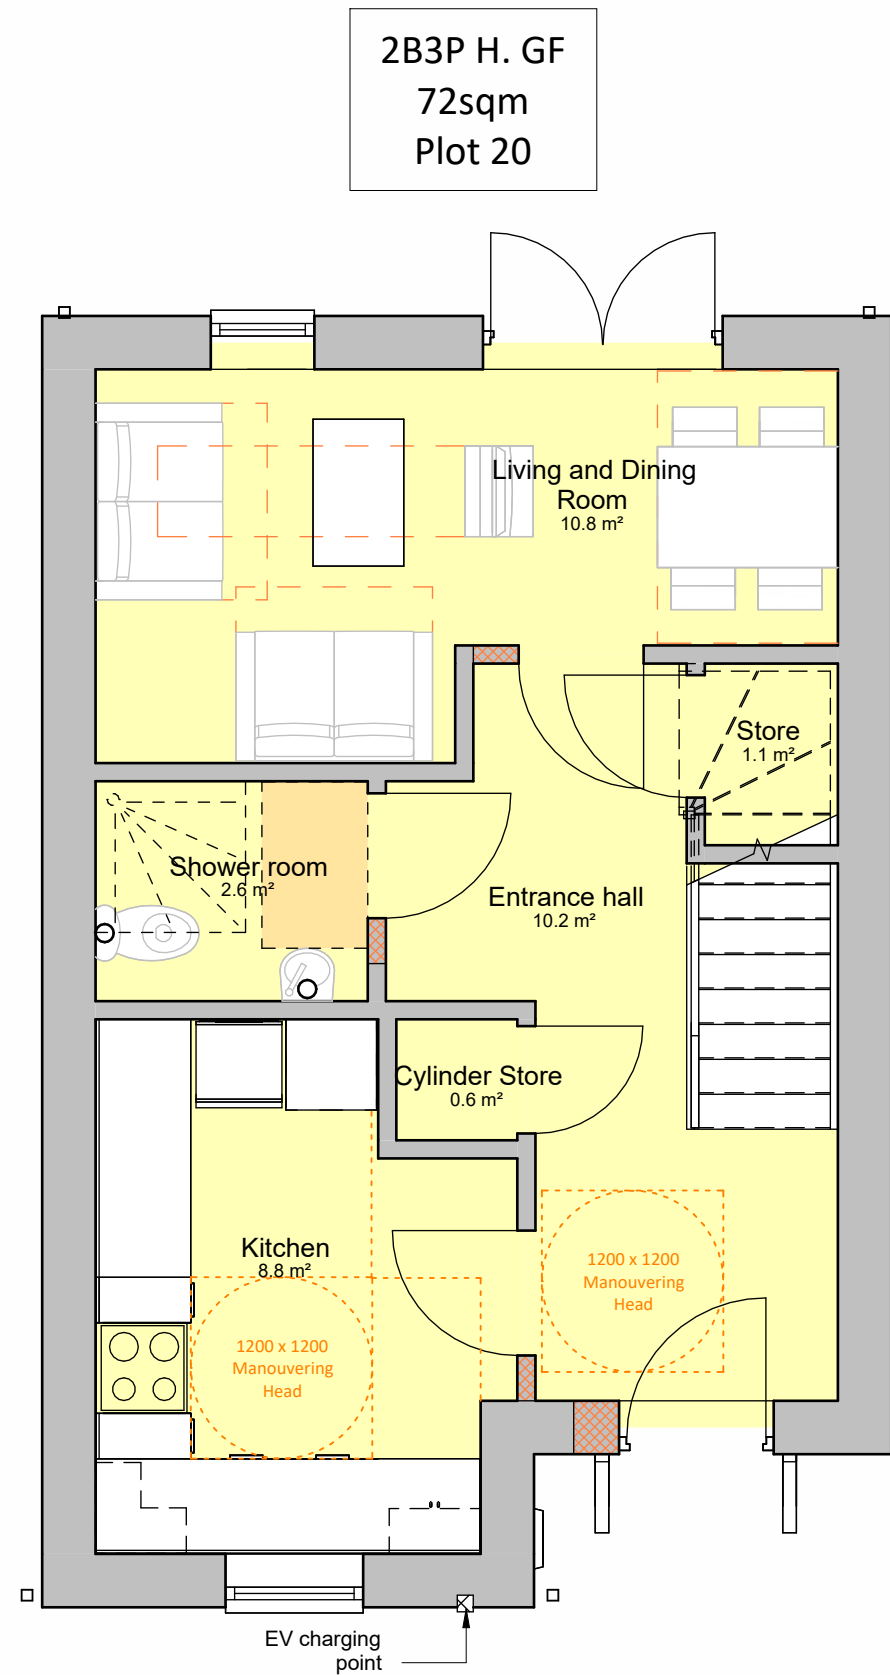

House Type 10.2 - 2BH Ground Floor Plan
1 : 50

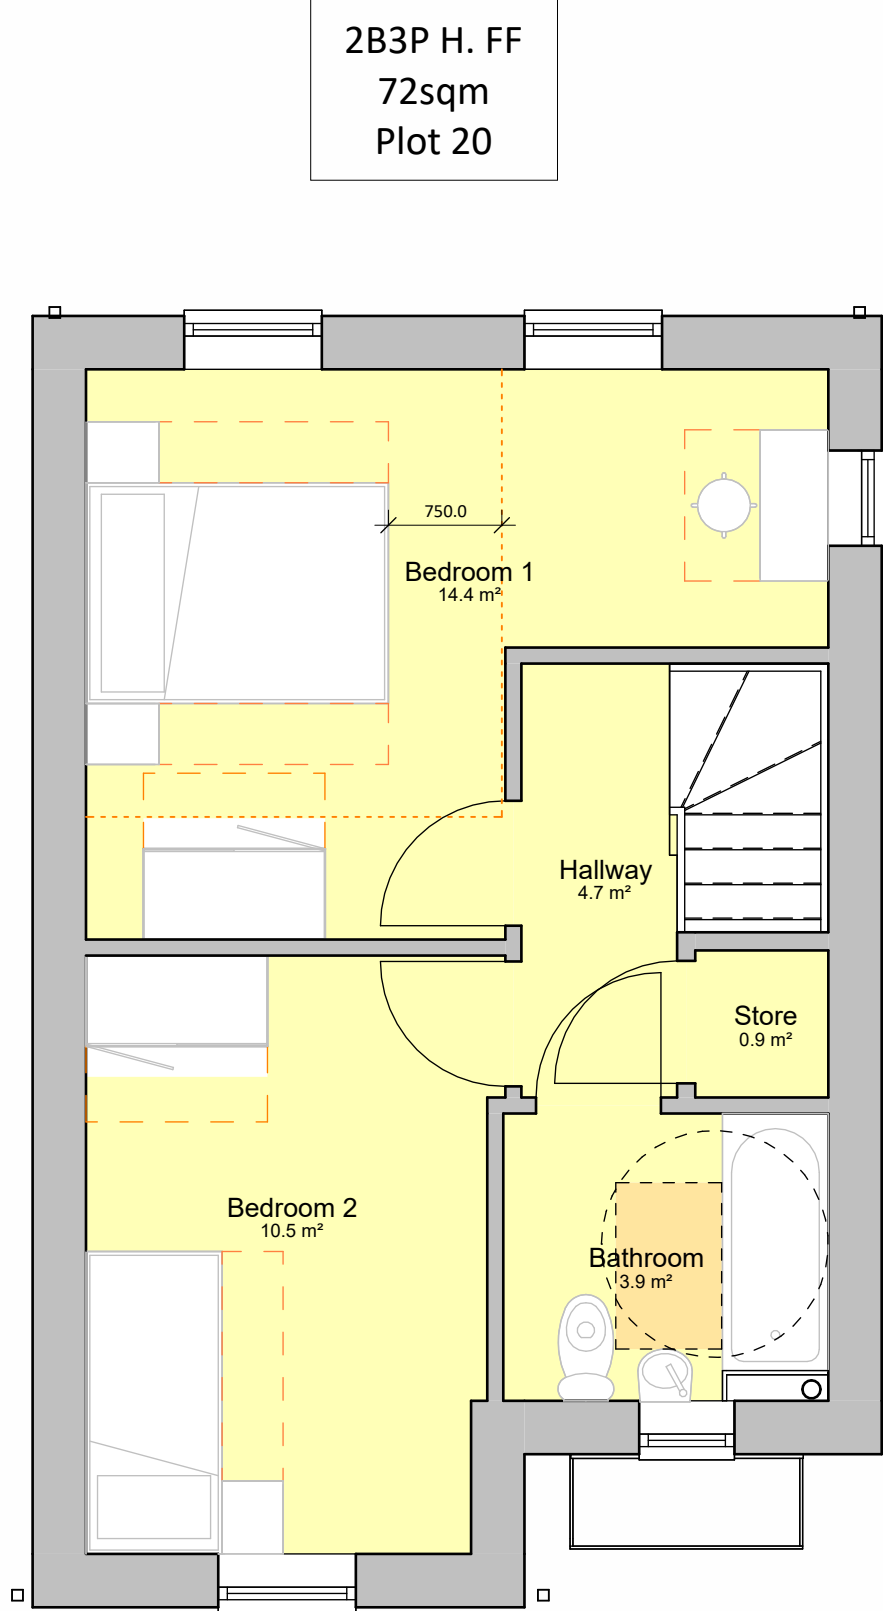

House Type 10.2 - 2BH First Floor Plan
1 : 50

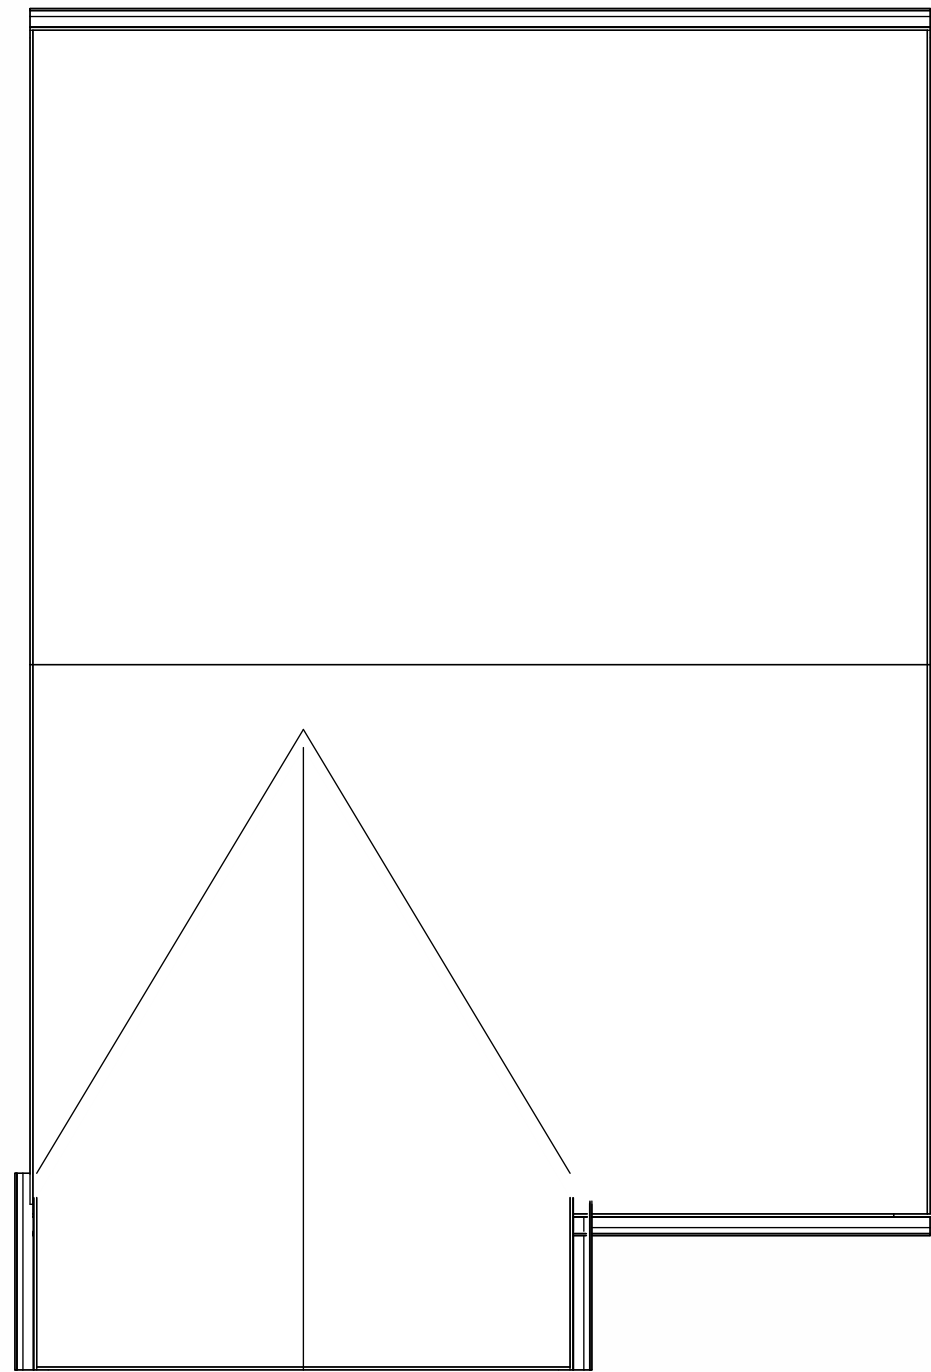


House Type 10.2 - 2BH Roof Plan
1 : 50



3D View 1



3D View 2

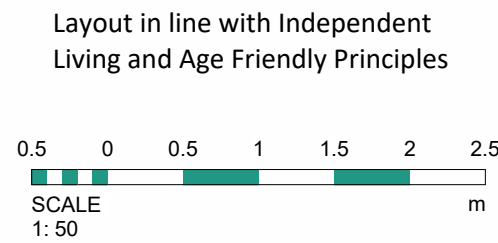

This drawing is copyright Bernard Taylor Partnership Ltd and must not be copied or disclosed by or to any unauthorised persons without the prior written consent of Bernard Taylor Partnership Ltd.

Do not scale from this drawing. Do not take measurements from the CAD base. Any discrepancies are to be reported to the architect for clarification.

All dimensions are to be checked on site prior to construction, manufacture of any components and ordering of materials and equipment.

All materials and workmanship to be in accordance with the current British Standards and codes of practice.

2	30.04.25	HG	House type handed to match orientation on site plan. To provide clarity regarding gable window location.
1	07.04.25	HG	Side window relocated from ground floor to first floor in line with MCC comments. Annotation and title block updated to show corresponding plot number
Rev	Date	Int	Description



CLIENT:
One Manchester

PROJECT:
P500 - Phase 2 - House Type 10.2
Plot 20

DESCRIPTION:
House Type 10.2 - Proposed Plans

PURPOSE OF ISSUE:
Planning

DRAWN BY:	CHECKED	DATE:	SCALE @ A1:
HG	VS	26.02.25	1 : 50

JOB NO:	STATUS CODE:	DRAWING NO:	REV
4244	S2	225	2

FILE IDENTIFIER:
LC-BTP-06-ZZ-DR-A-4244_225.2

Elizabeth House 486 Didsbury Road Heaton Mersey Stockport SK4 3BS
0161 443 1221 info@bernardtaylor.co.uk www.btparchitects.co.uk