



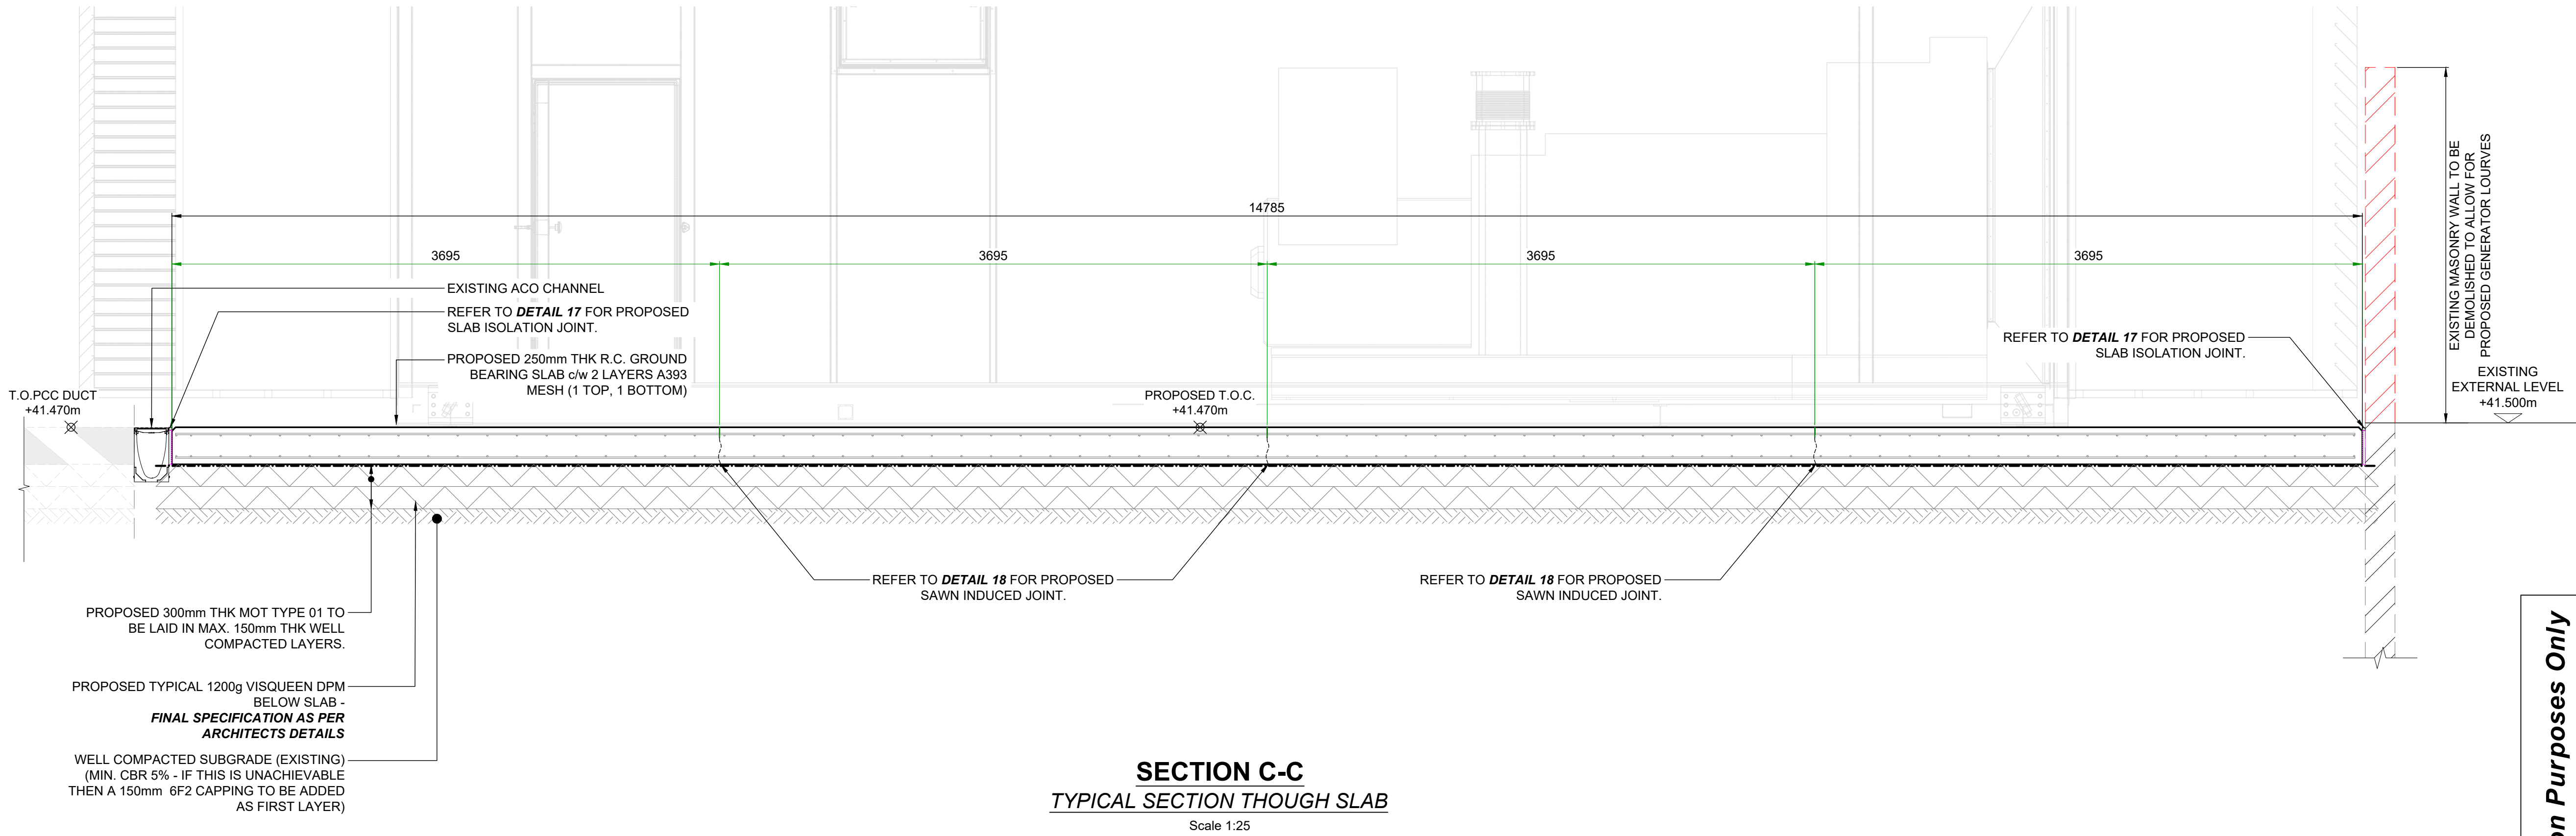

notes :

1. IF THIS DRAWING HAS BEEN RECEIVED ELECTRONICALLY IT IS THE RECIPIENTS RESPONSIBILITY TO PRINT THE DOCUMENT TO THE CORRECT SCALE
2. ALL DIMENSIONS ARE IN MILLIMETRES UNLESS STATED OTHERWISE. IT IS RECOMMENDED THAT INFORMATION IS NOT SCALED OFF THIS DRAWING
3. THIS DRAWING SHOULD BE READ IN CONJUNCTION WITH ALL OTHER RELEVANT DRAWINGS AND SPECIFICATIONS
4. ANY DISCREPANCIES NOTED ON SITE ARE TO BE REPORTED TO THE ENGINEER IMMEDIATELY.
5. REFER TO FOLLOWING CCS CONSULTING DRAWING FOR FURTHER INFORMATION AND DETAILS:
 - HE019-CCS-ZZ-DR-S-0101_GENERAL NOTES
 - HE019-CCS-XX-DR-S-0100_PROP. EXTERNAL WORKS
 - HE019-CCS-XX-DR-S-0200_EXIST. BELOW GROUND SERVICES
 - HE019-CCS-XX-DR-S-0201_PROP. BELOW GROUND DRAINAGE
 - HE019-CCS-XX-DR-S-0300_PROP. FOUNDATION PLAN
 - HE019-CCS-XX-DR-S-0301_PROP. FOUNDATION SECTIONS
 - HE019-CCS-XX-DR-S-0401_PROP. BOUNDARY WALL PLAN

POTENTIAL DESIGN HAZARDS:
REFER TO CCS CONSULTING DESIGNERS RISK ASSESSMENT FOR FULL TABLE OF HAZARDS & WARNINGS.

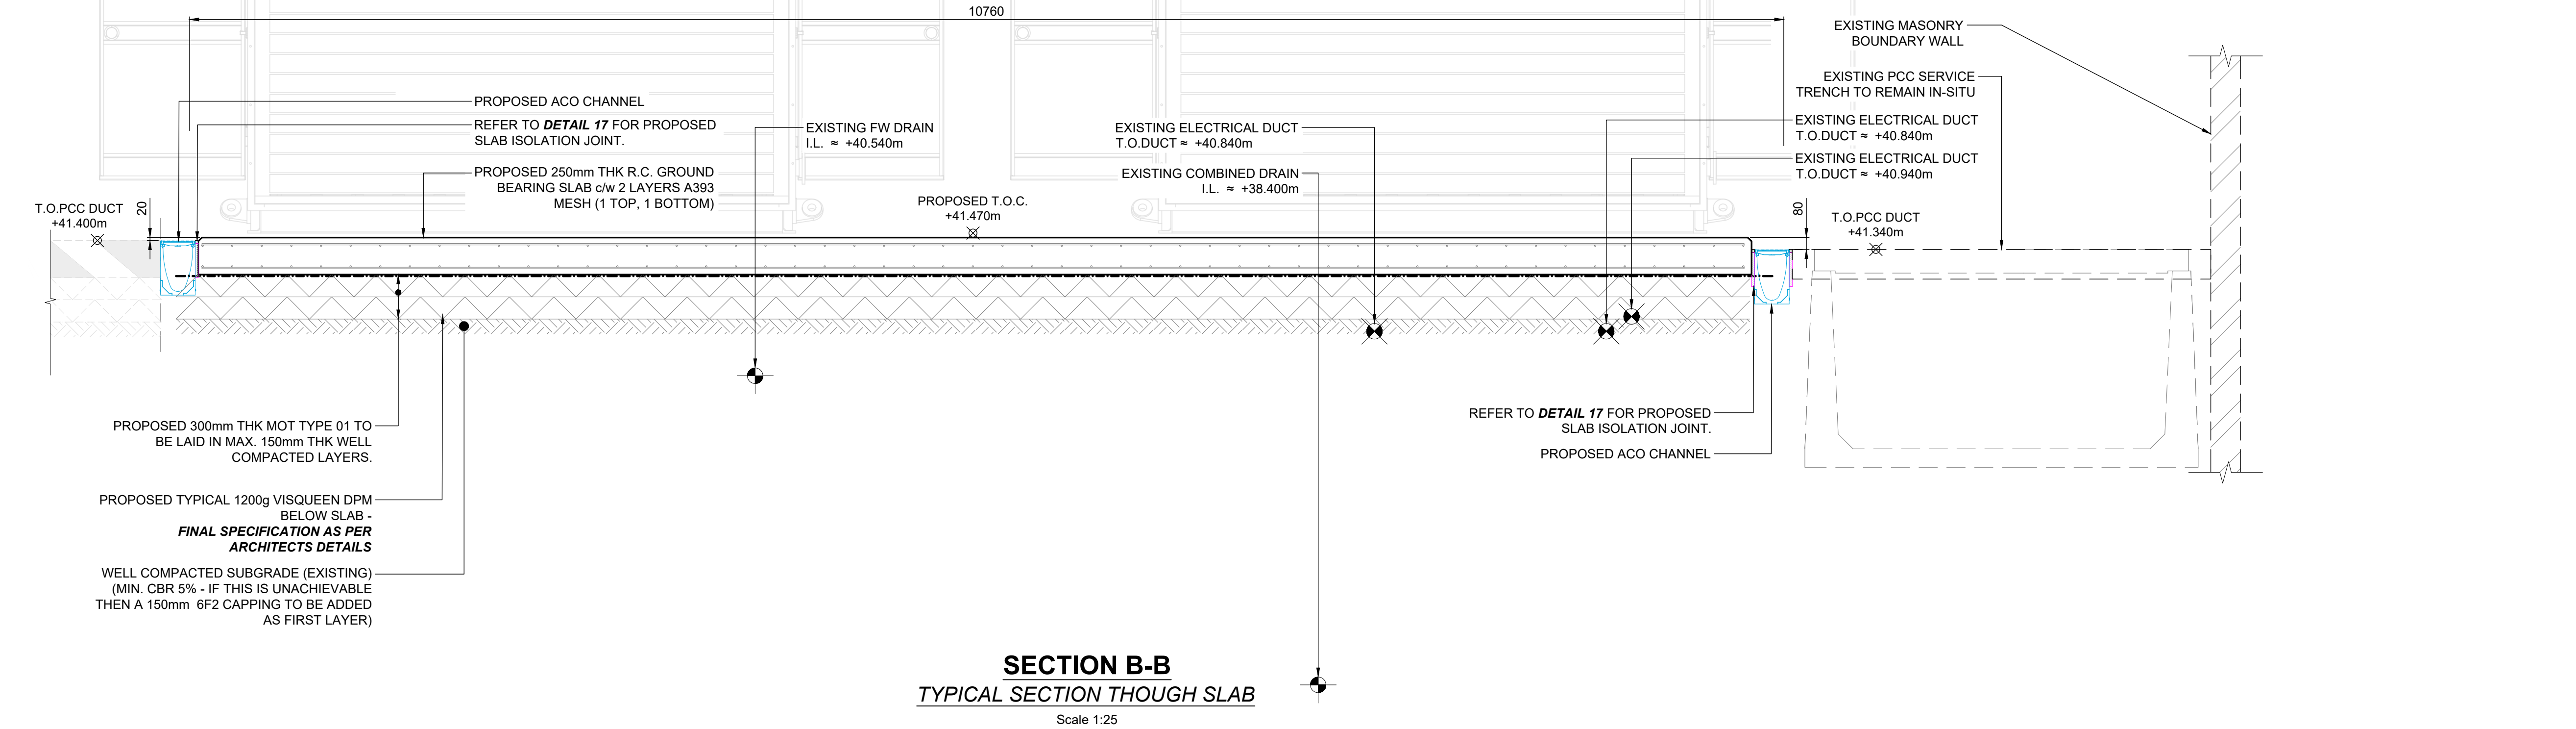

3. PROPOSED GENERATOR SIZES BASED OFF RECEIVED SPECIFICATIONS. GENERATORS ASSUMED TO HAVE PENTHOUSE CANOPY FOR HEAT DISSIPATION TO REDUCE OVER ALL LENGTH TO 14.9m. FINAL DIMENSIONS FOR GENERATOR CONTAINERS TO BE CONFIRMED BY M&E CONSULTANT.
4. ACCESS REQUIREMENTS & SET OUT FOR PROPOSED GENERATOR SETS INDICATED AS PER RECEIVED MANUFACTURERS DRAWINGS. FINAL LOCATIONS & SET OUT TO BE FURTHER COORDINATED TO AVOID CLASHES WITH EXISTING ON SITE STRUCTURES
5. PROPOSED GENERATOR SLAB TO BE CAST LEVEL AS PER CONFIRMED REQUIREMENTS FROM CONTRACTOR PROPOSED INTERFACES WITH EXISTING SLAB TO BE CONFIRMED ON SITE BY MAIN CONTRACTOR.
12. FURTHER INTRUSIVE SURVEY WORKS TO CONFIRM EXISTING MASONRY BOUNDARY WALL:
 - 12.1 CONSTRUCTION
 - 12.2 BUTTRESS/ POST SIZES
 - 12.3 FOUNDATION DETAILS

P1	PRELIMINARY ISSUE	13.03.25	JF	BF
REV.	DESCRIPTION	DATE	DRW.	CHK.

APPOINTED PARTY LOGO/INFORMATION

PROJECT
ENW MRI ISS BUILDING

TITLE
PROPOSED FOUNDATION SECTIONS

STATUS S1	PURPOSE OF ISSUE FOR COMMENT
--------------	---------------------------------

DRAWN BY JF	CHECKED BY BF	DATE FEB. '25
----------------	------------------	------------------

SCALE (@A1) AS SHOWN	PROJECT NUMBER HE-019
-------------------------	--------------------------

FILE DRAWING NUMBER HE019 - CCS - S1 - XX-DR - S - 0302	REV. P1
--	------------

Preliminary Issue - For Discussion Purposes Only