




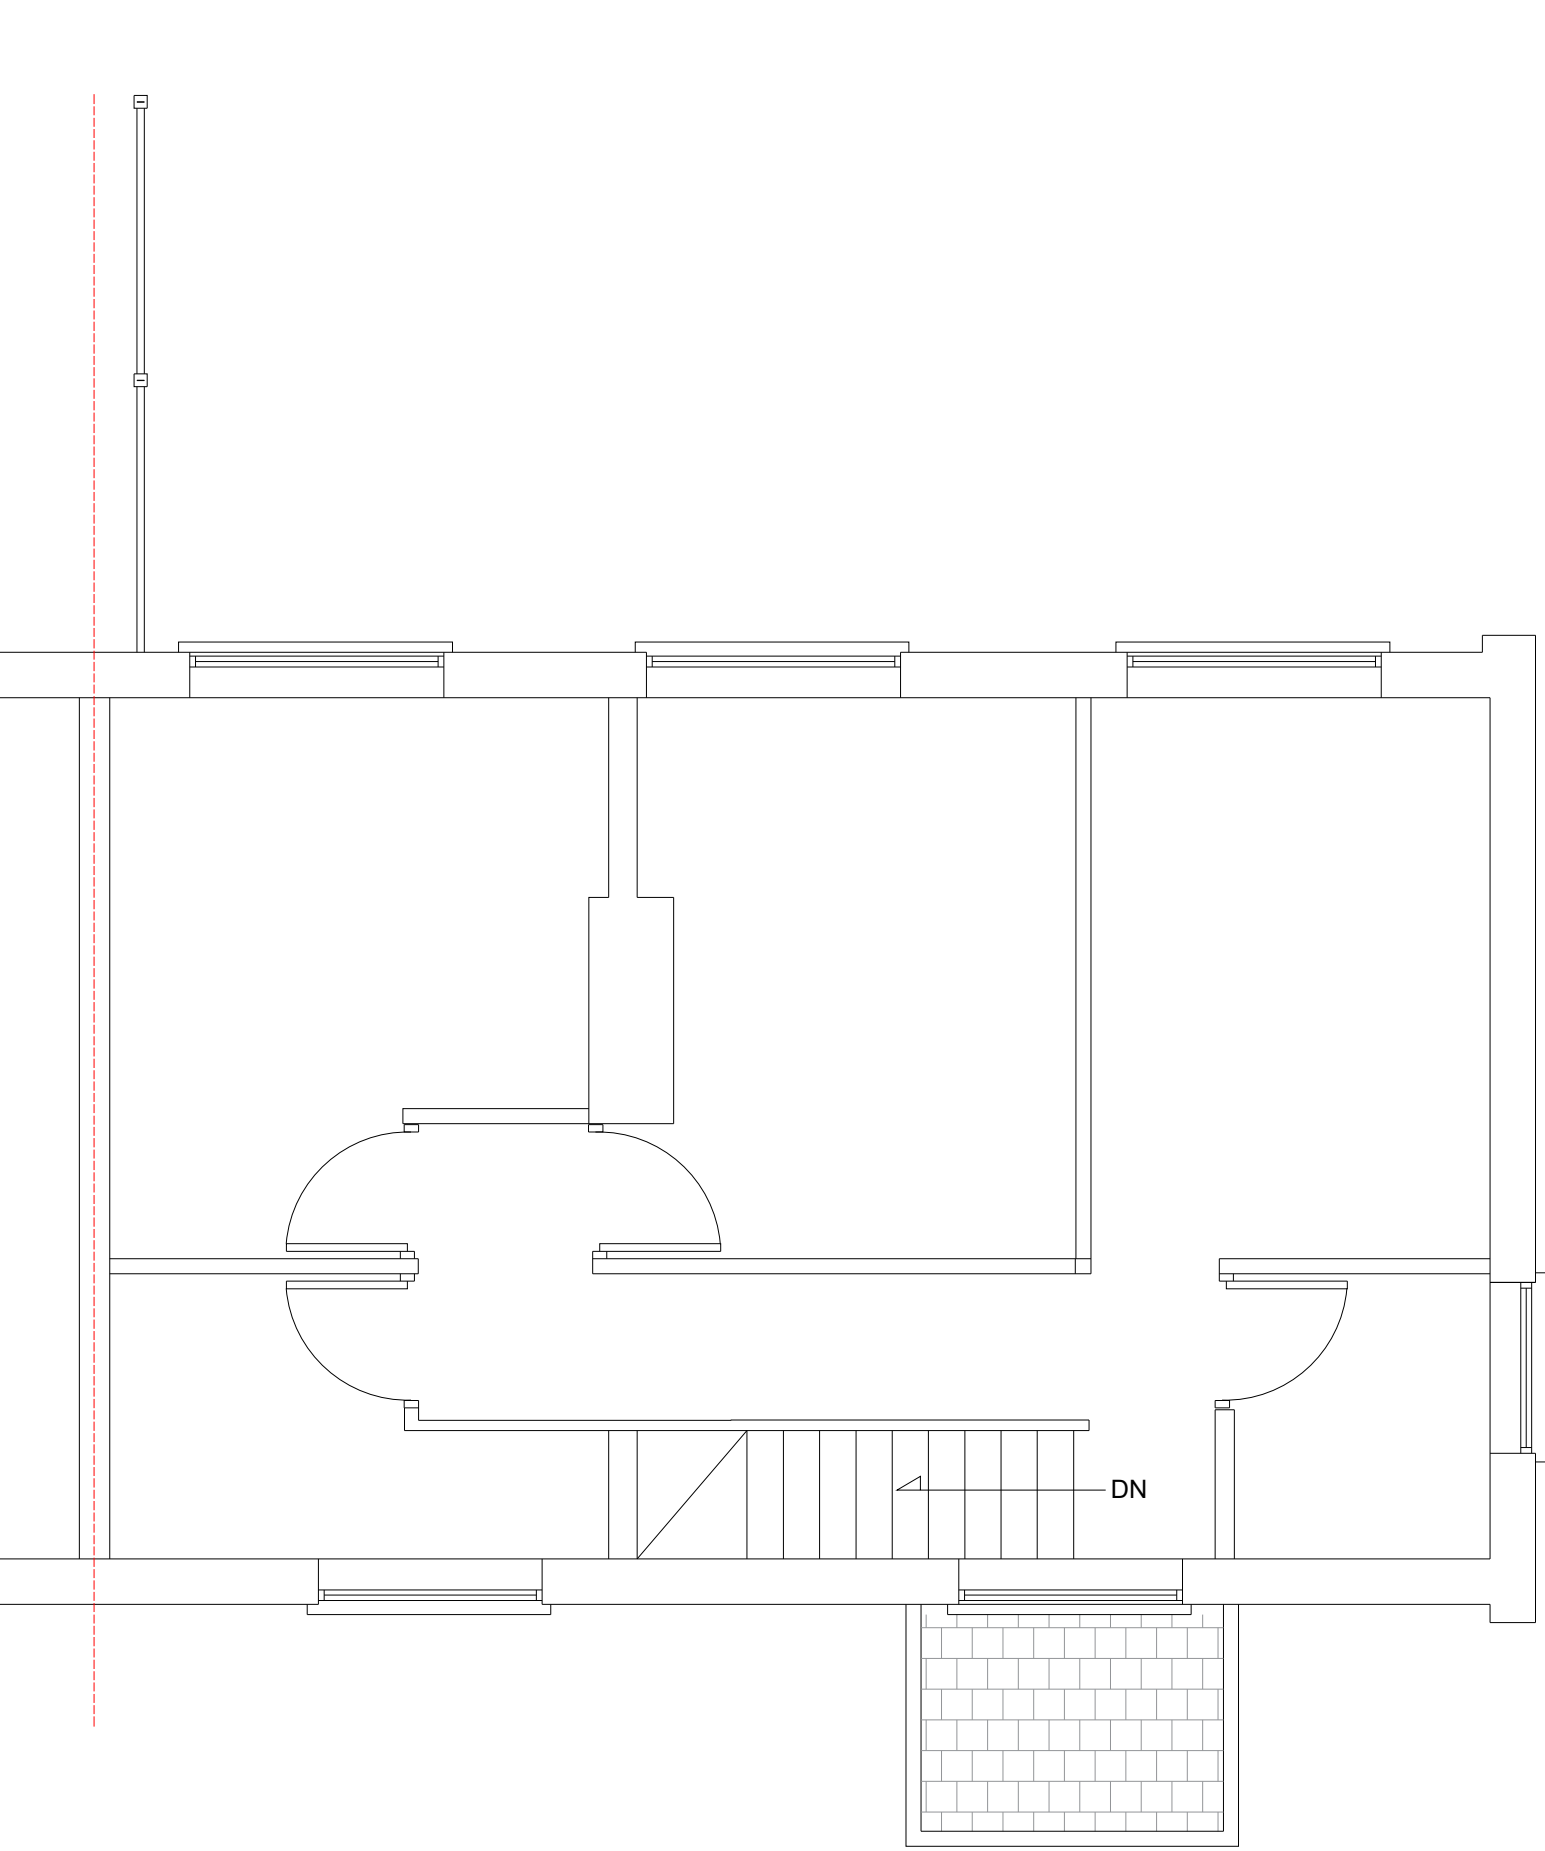


EXISTING FIRST FLOOR

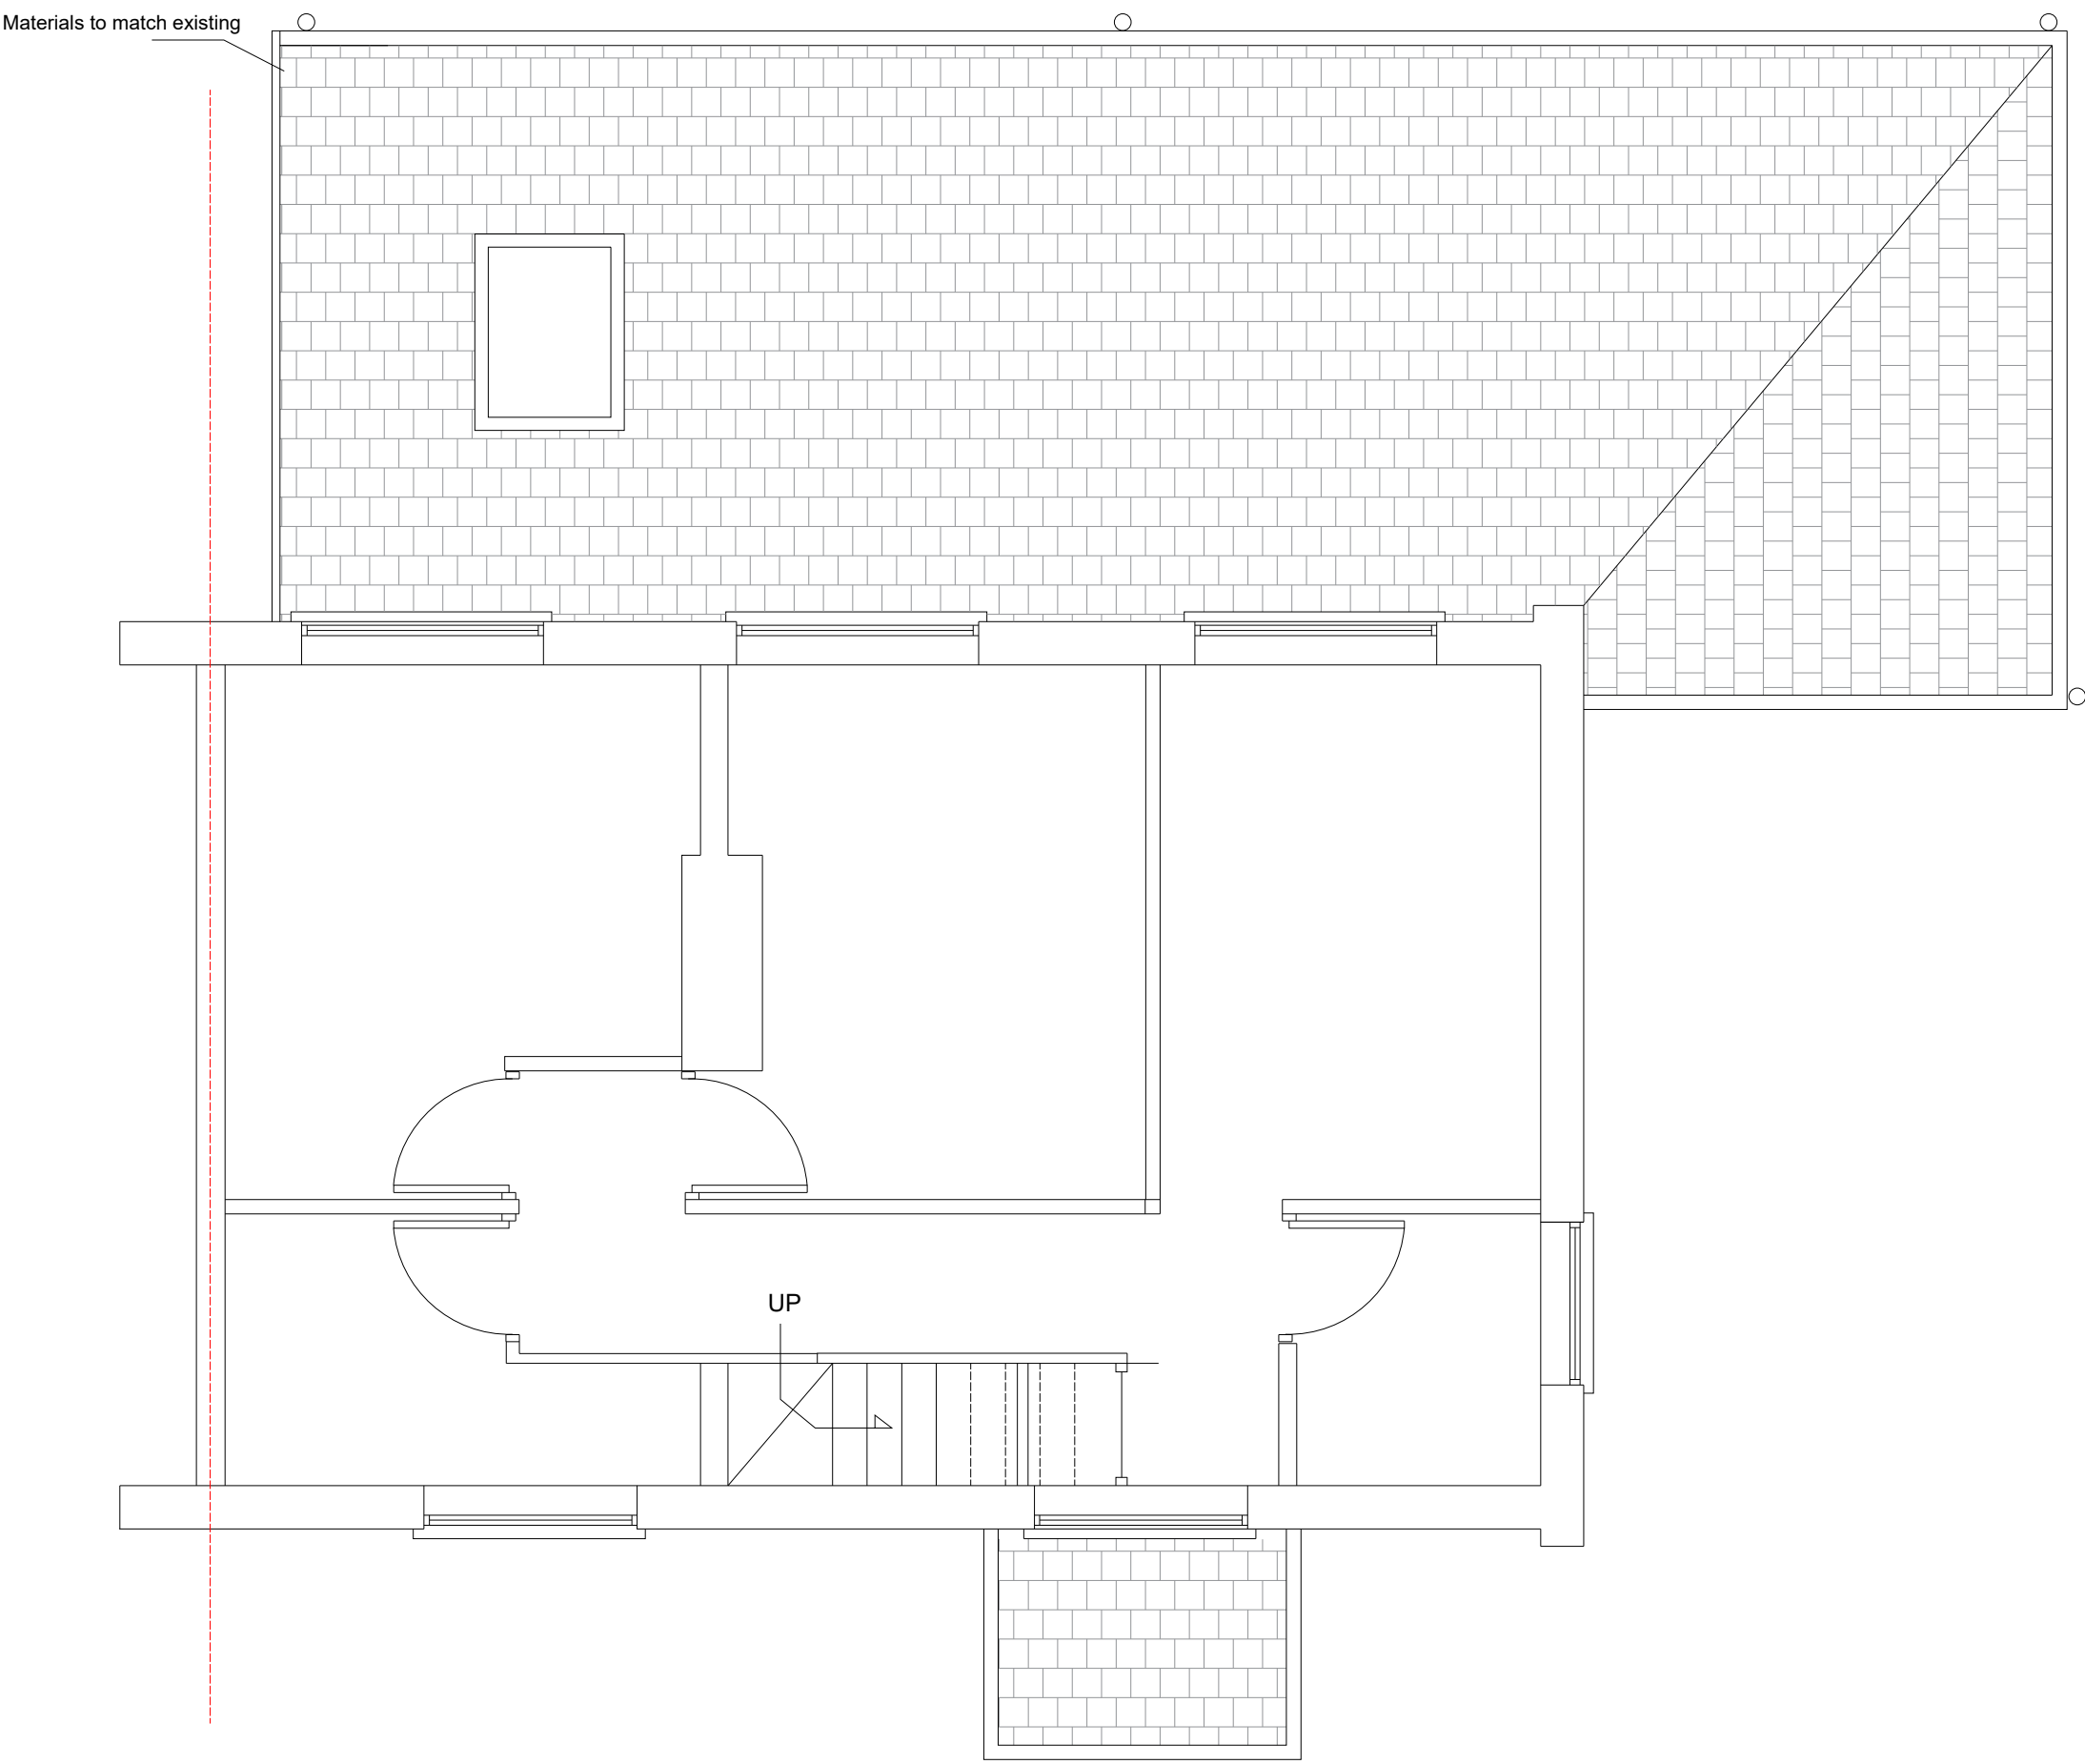


PROPOSED FIRST FLOOR  
1:50 on A1

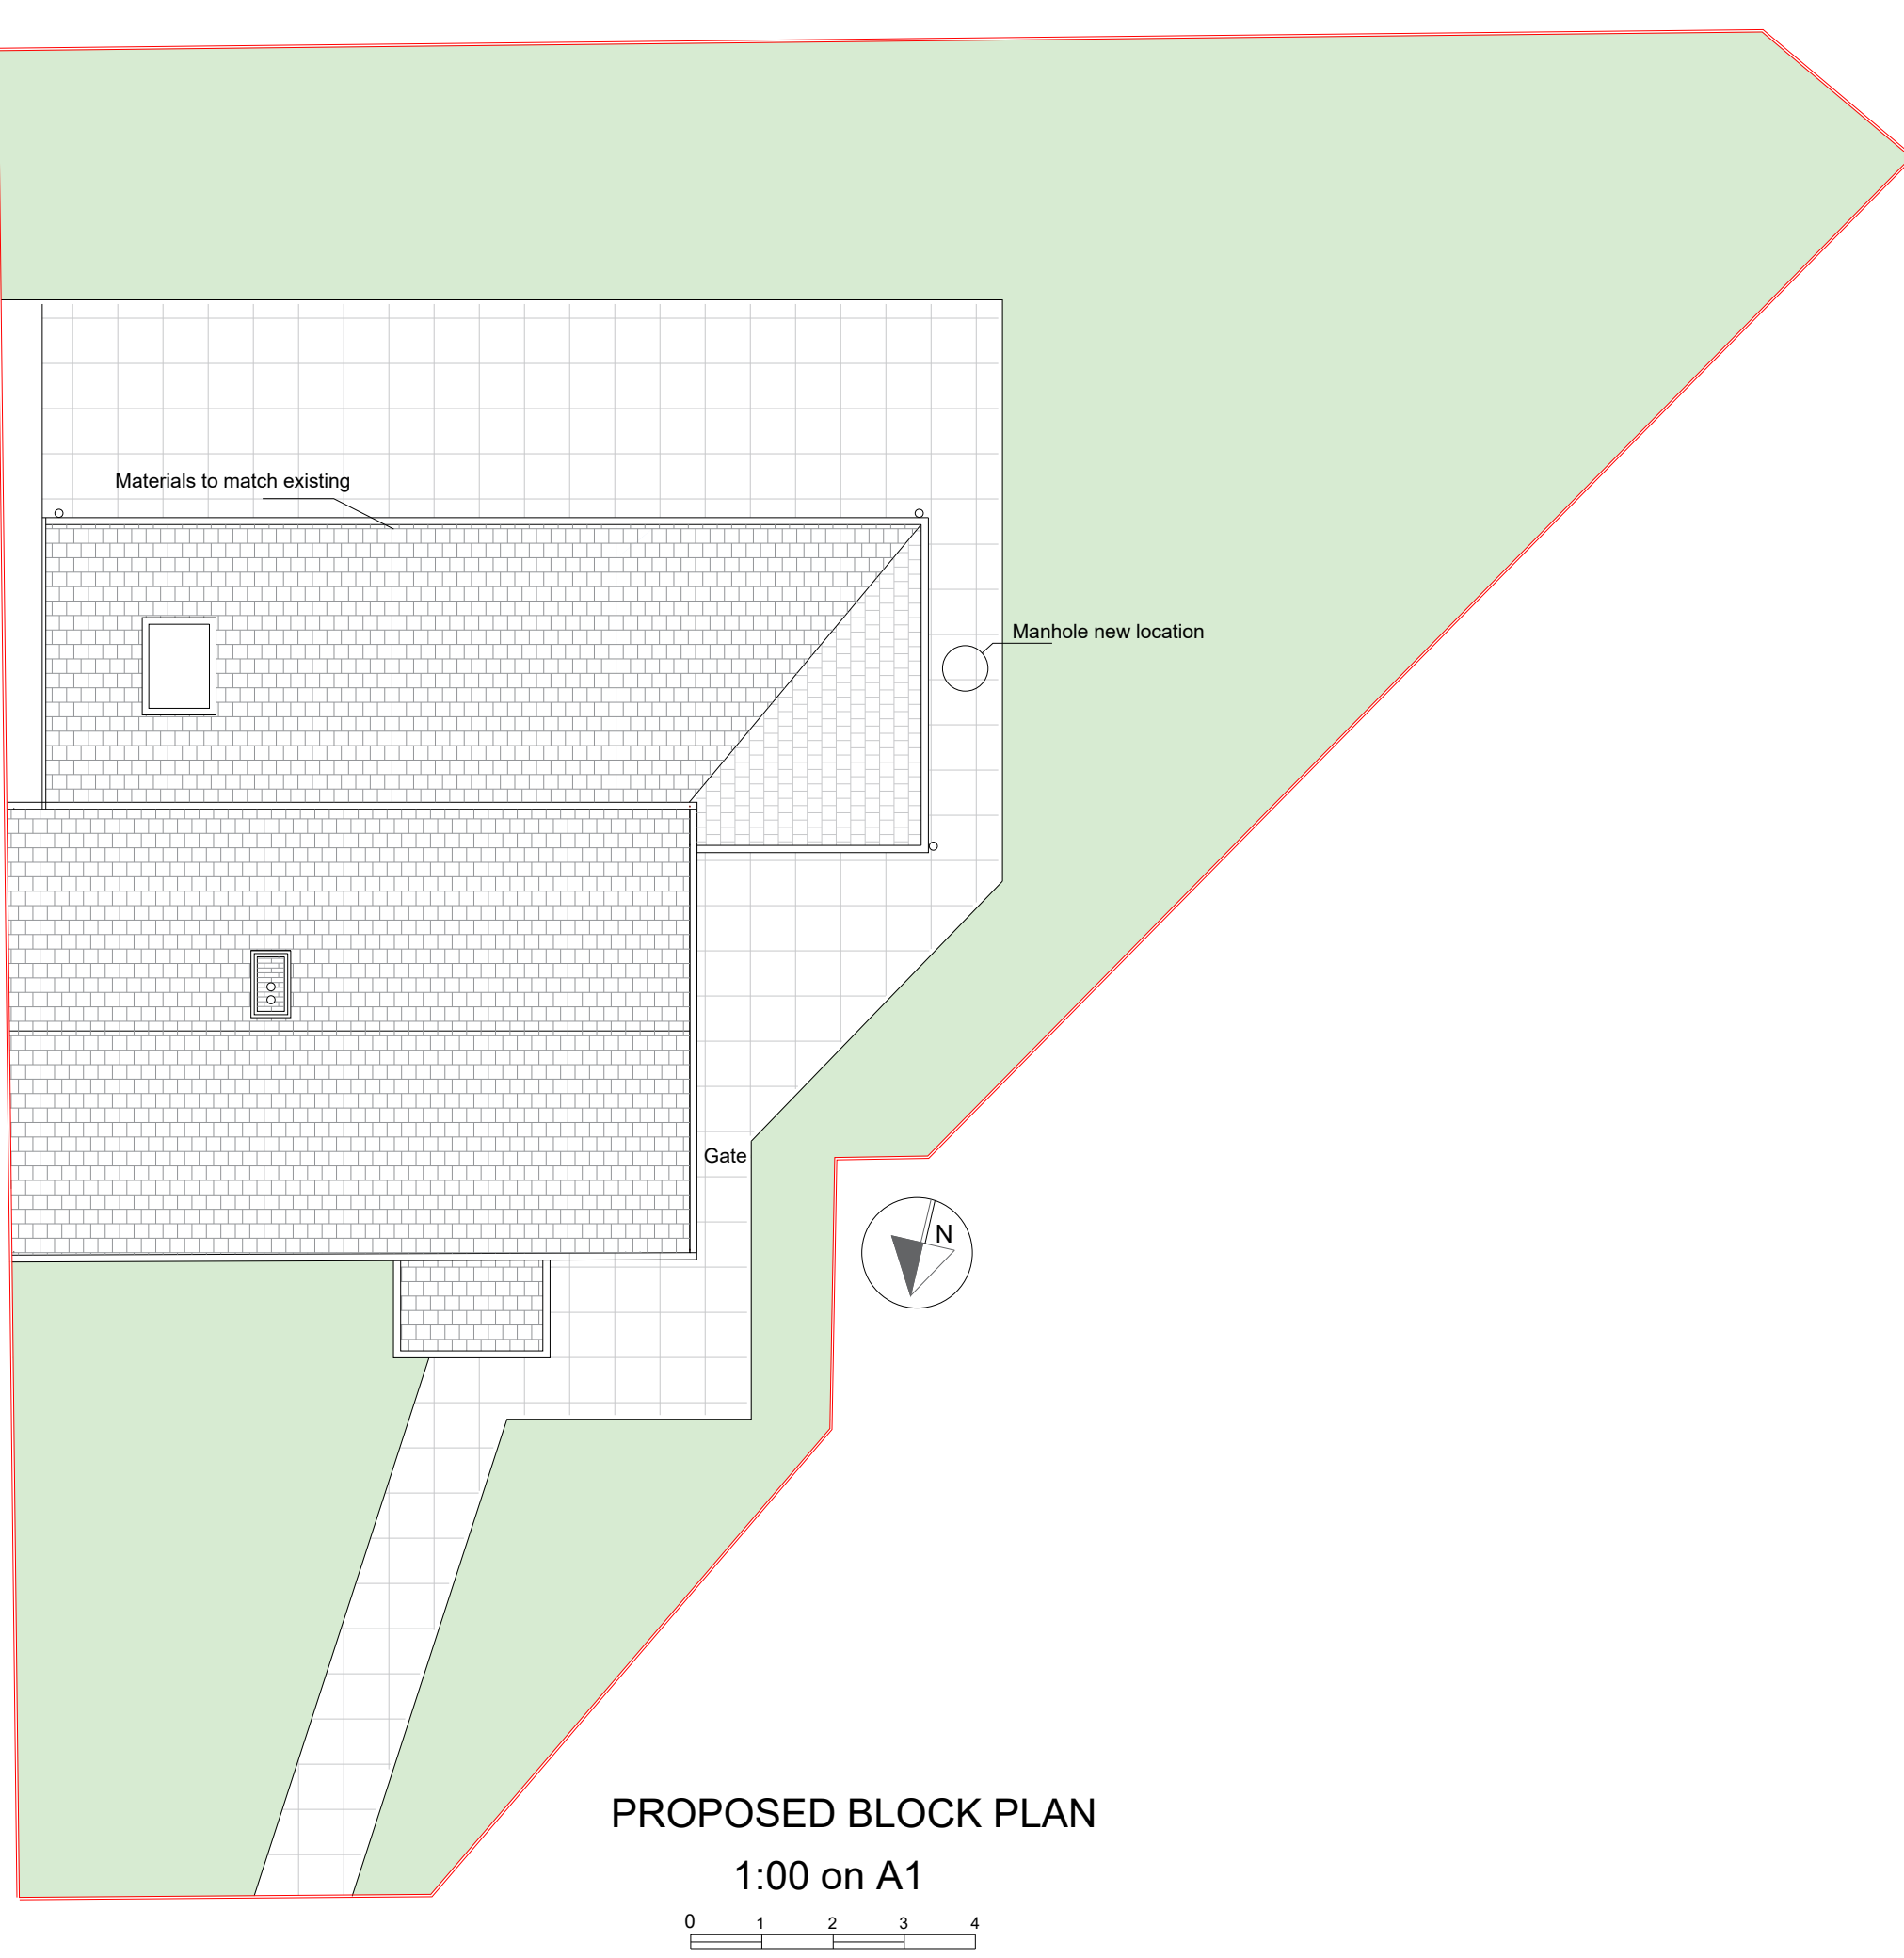


PROPOSED BLOCK PLAN  
1:00 on A1

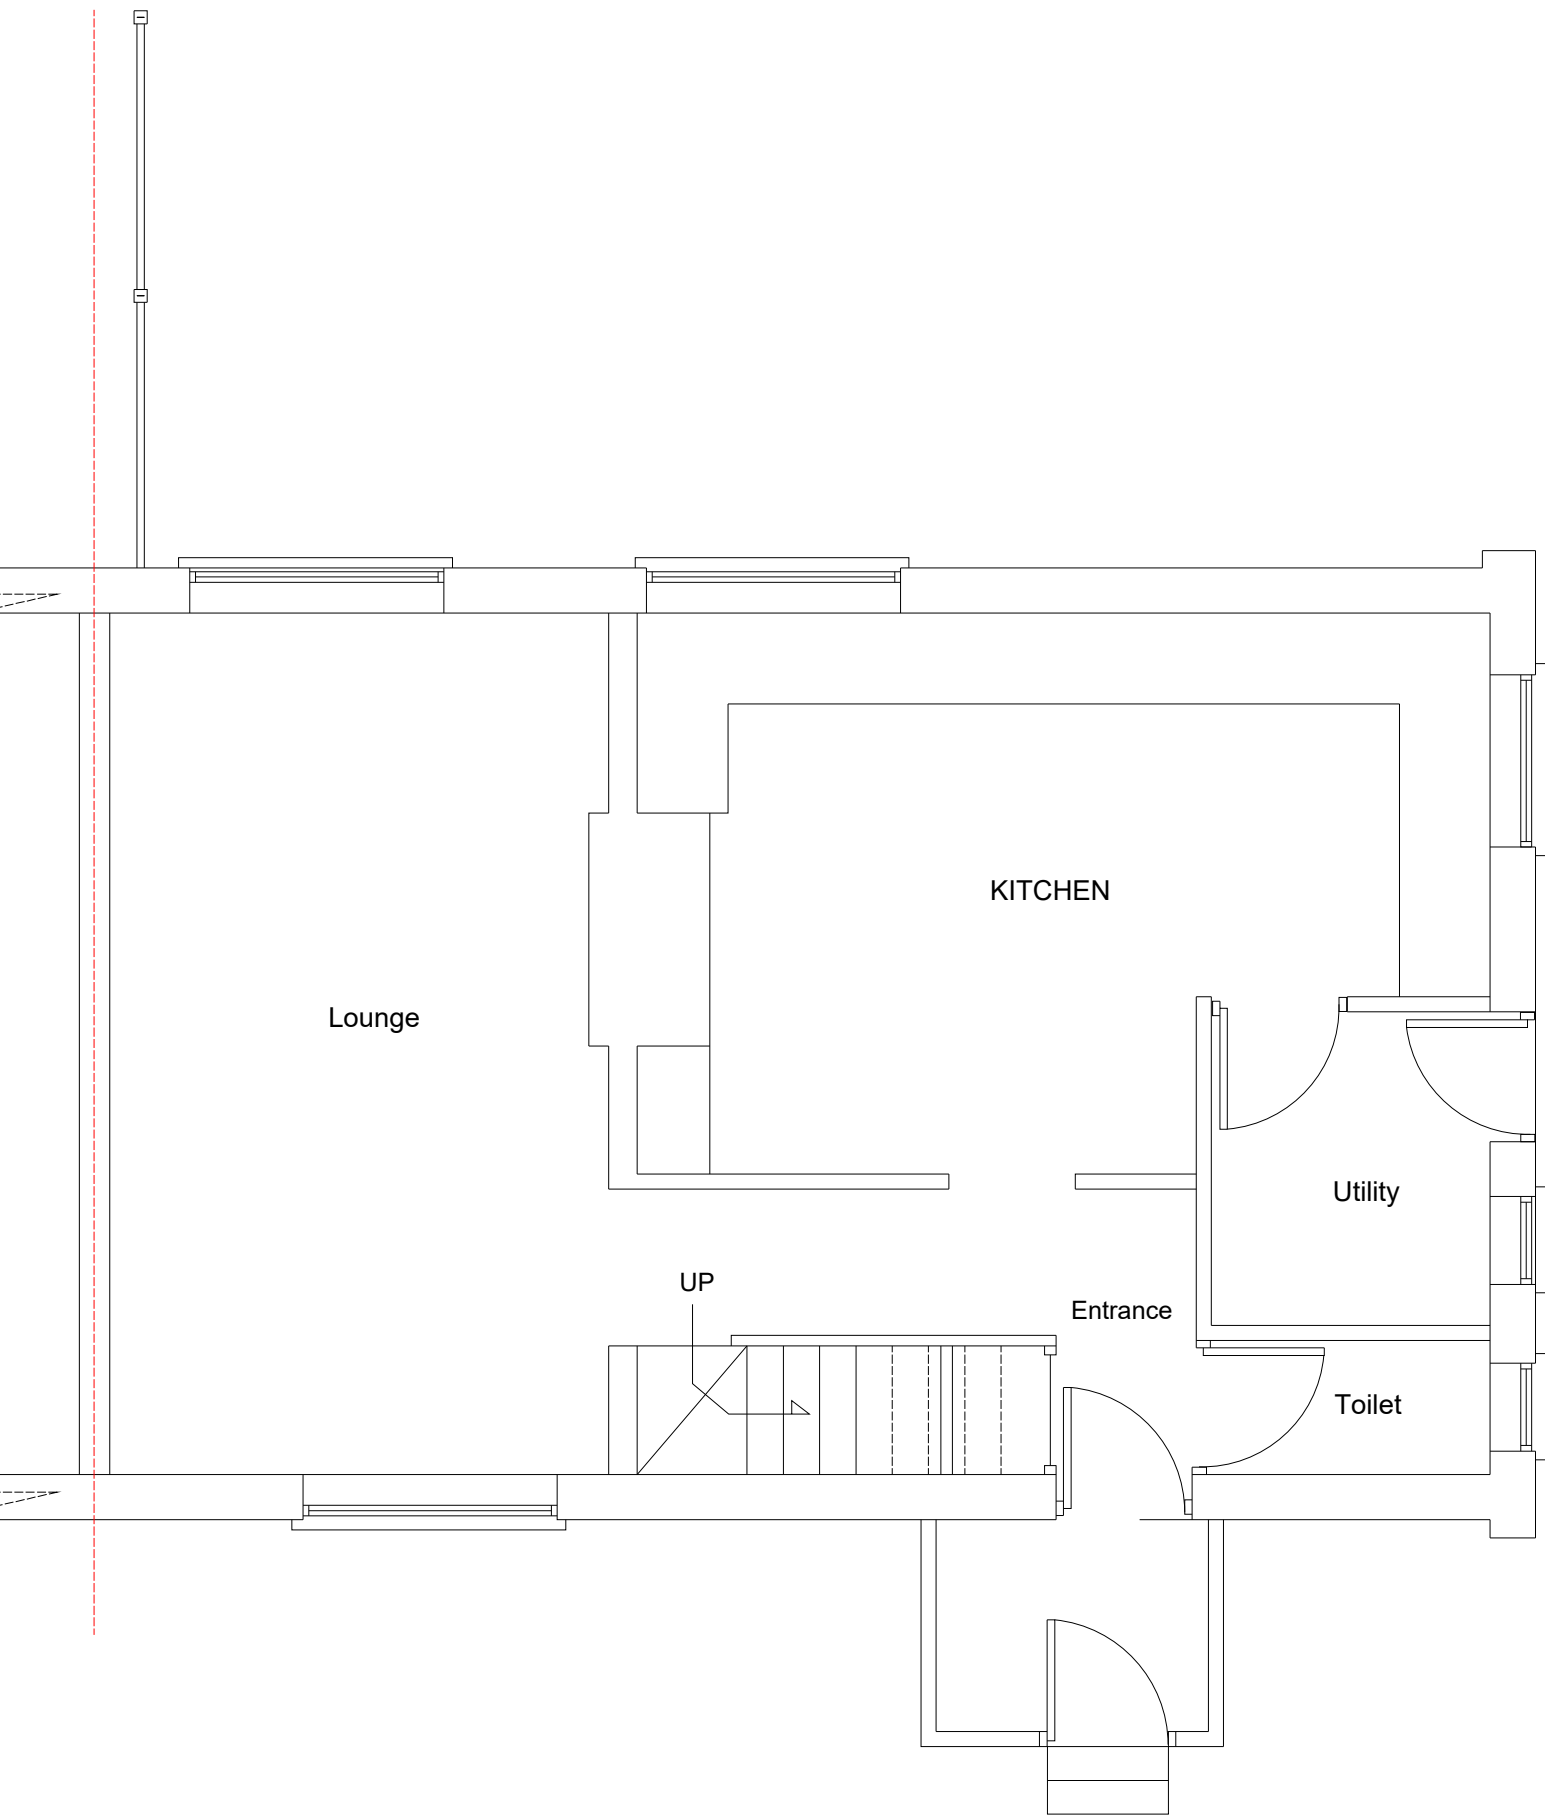

EXISTING GROUND FLOOR

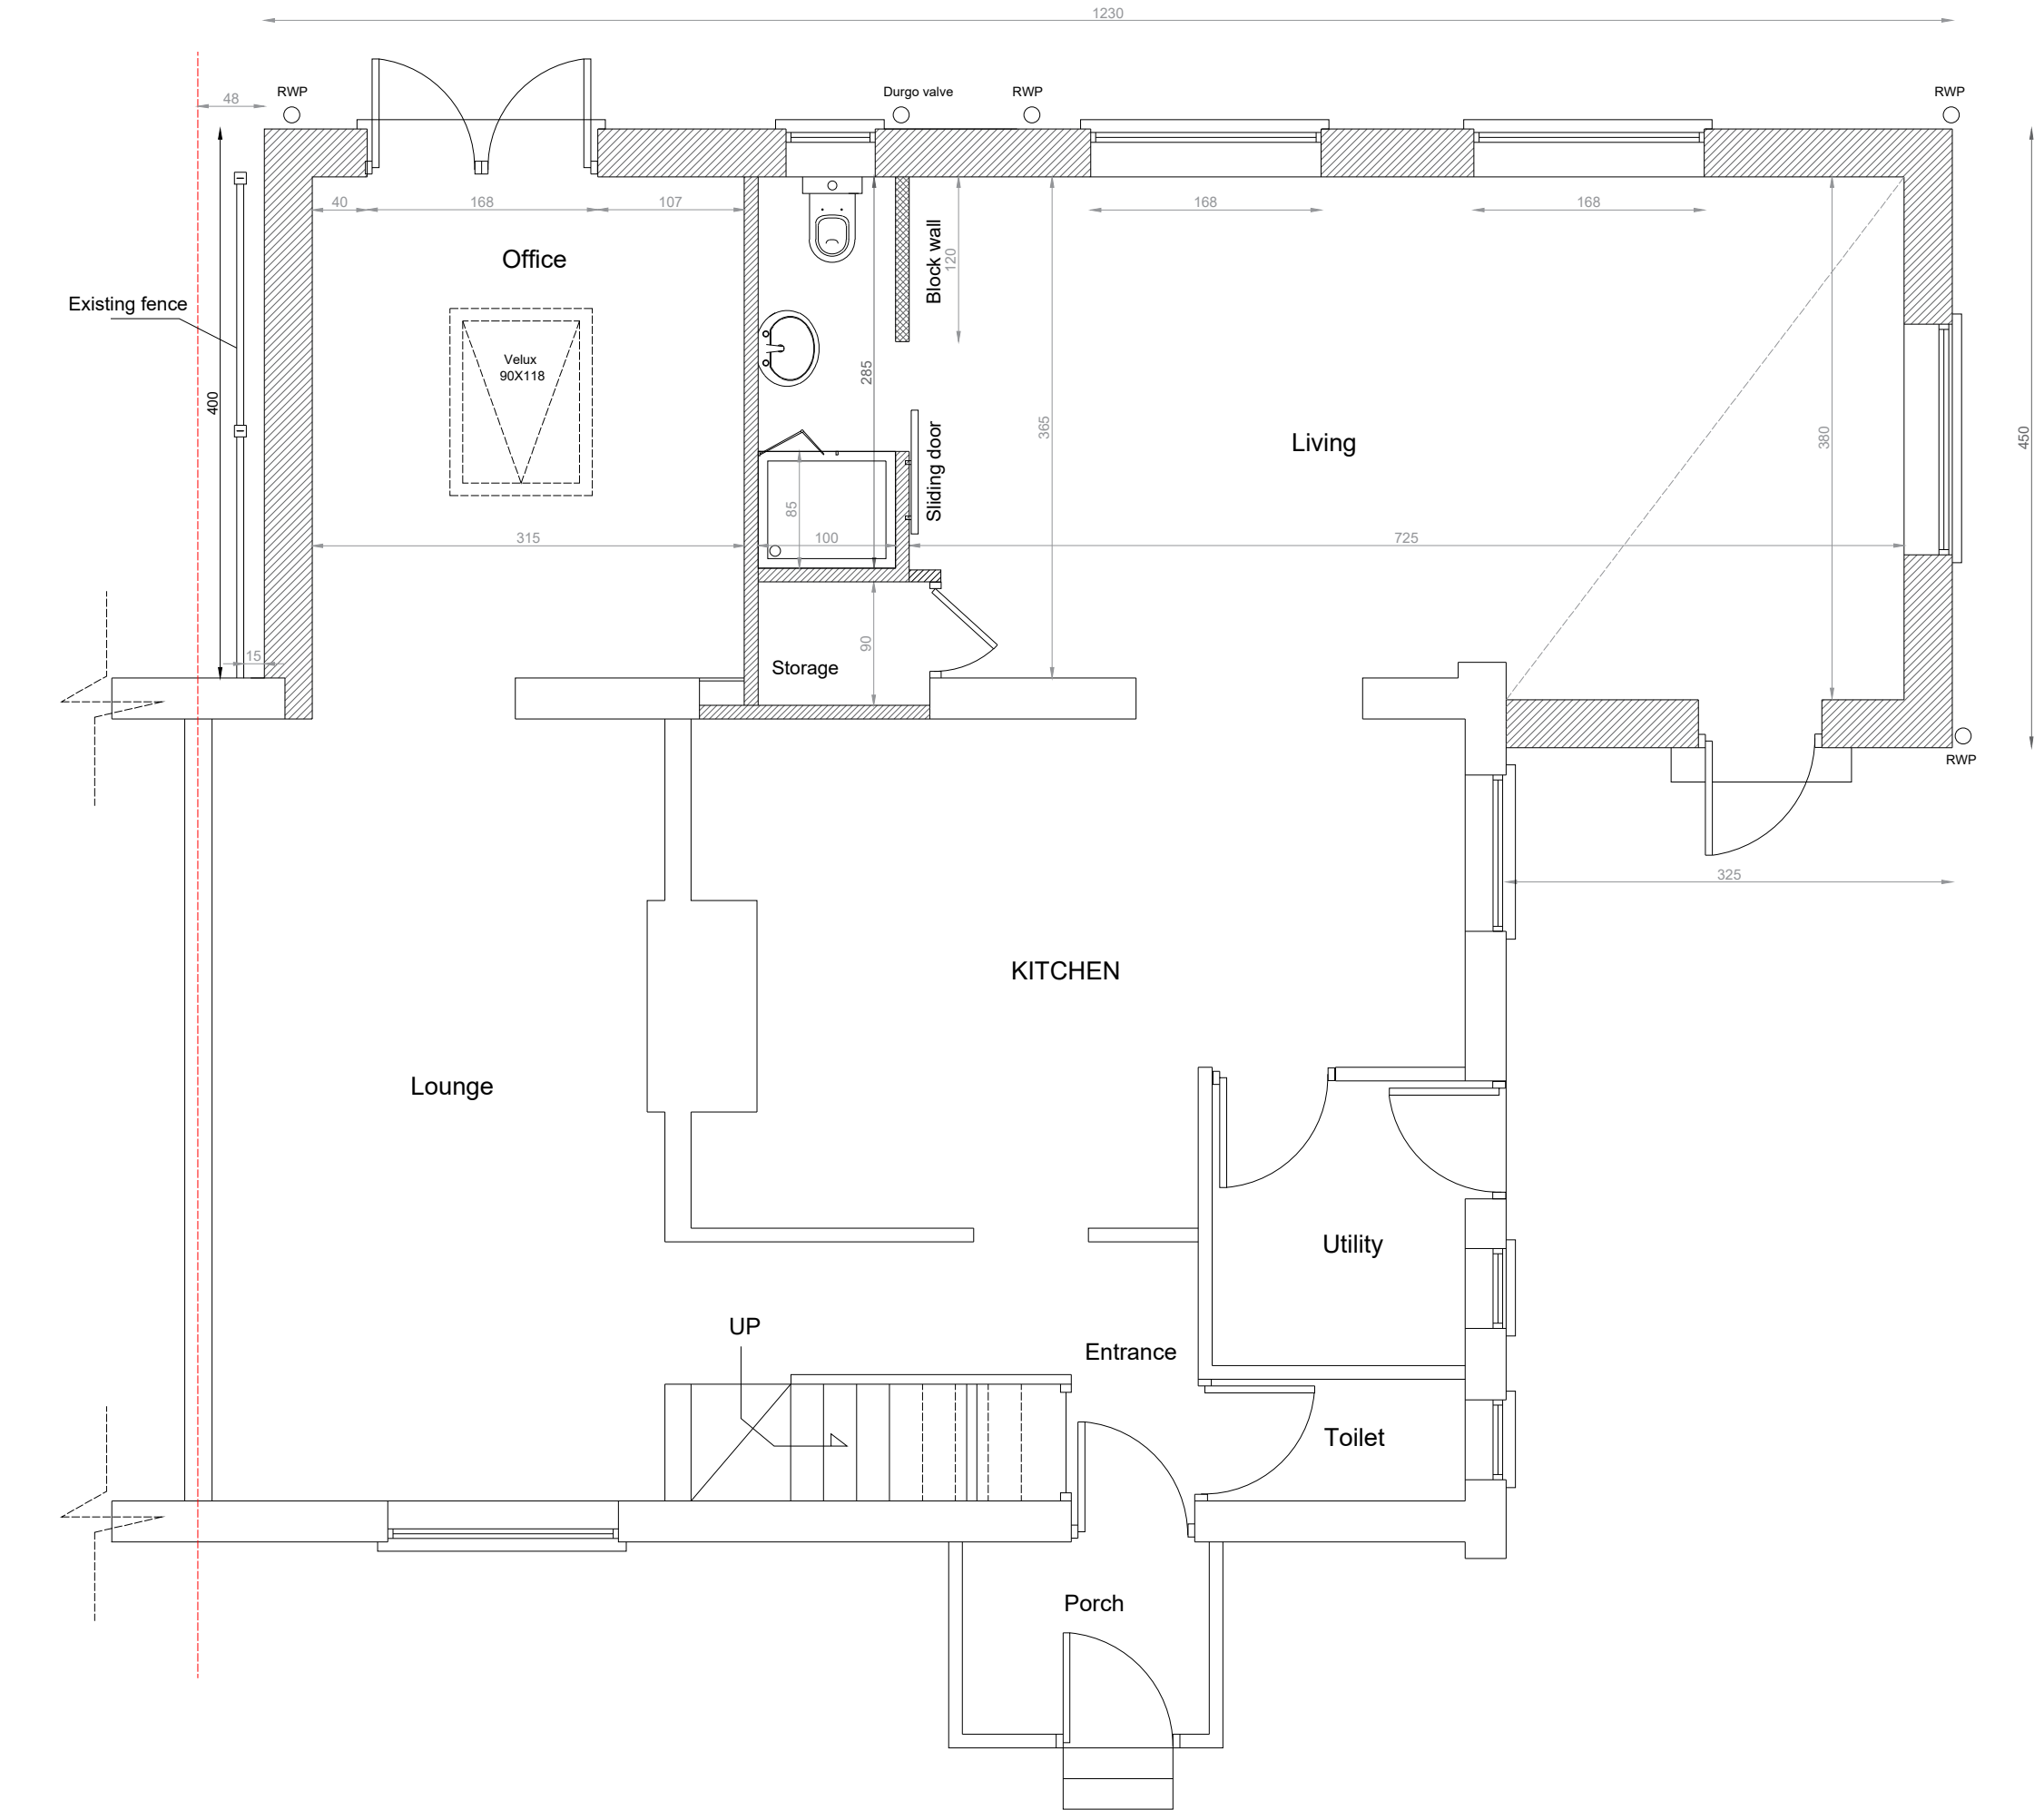

PROPOSED GROUND FLOOR

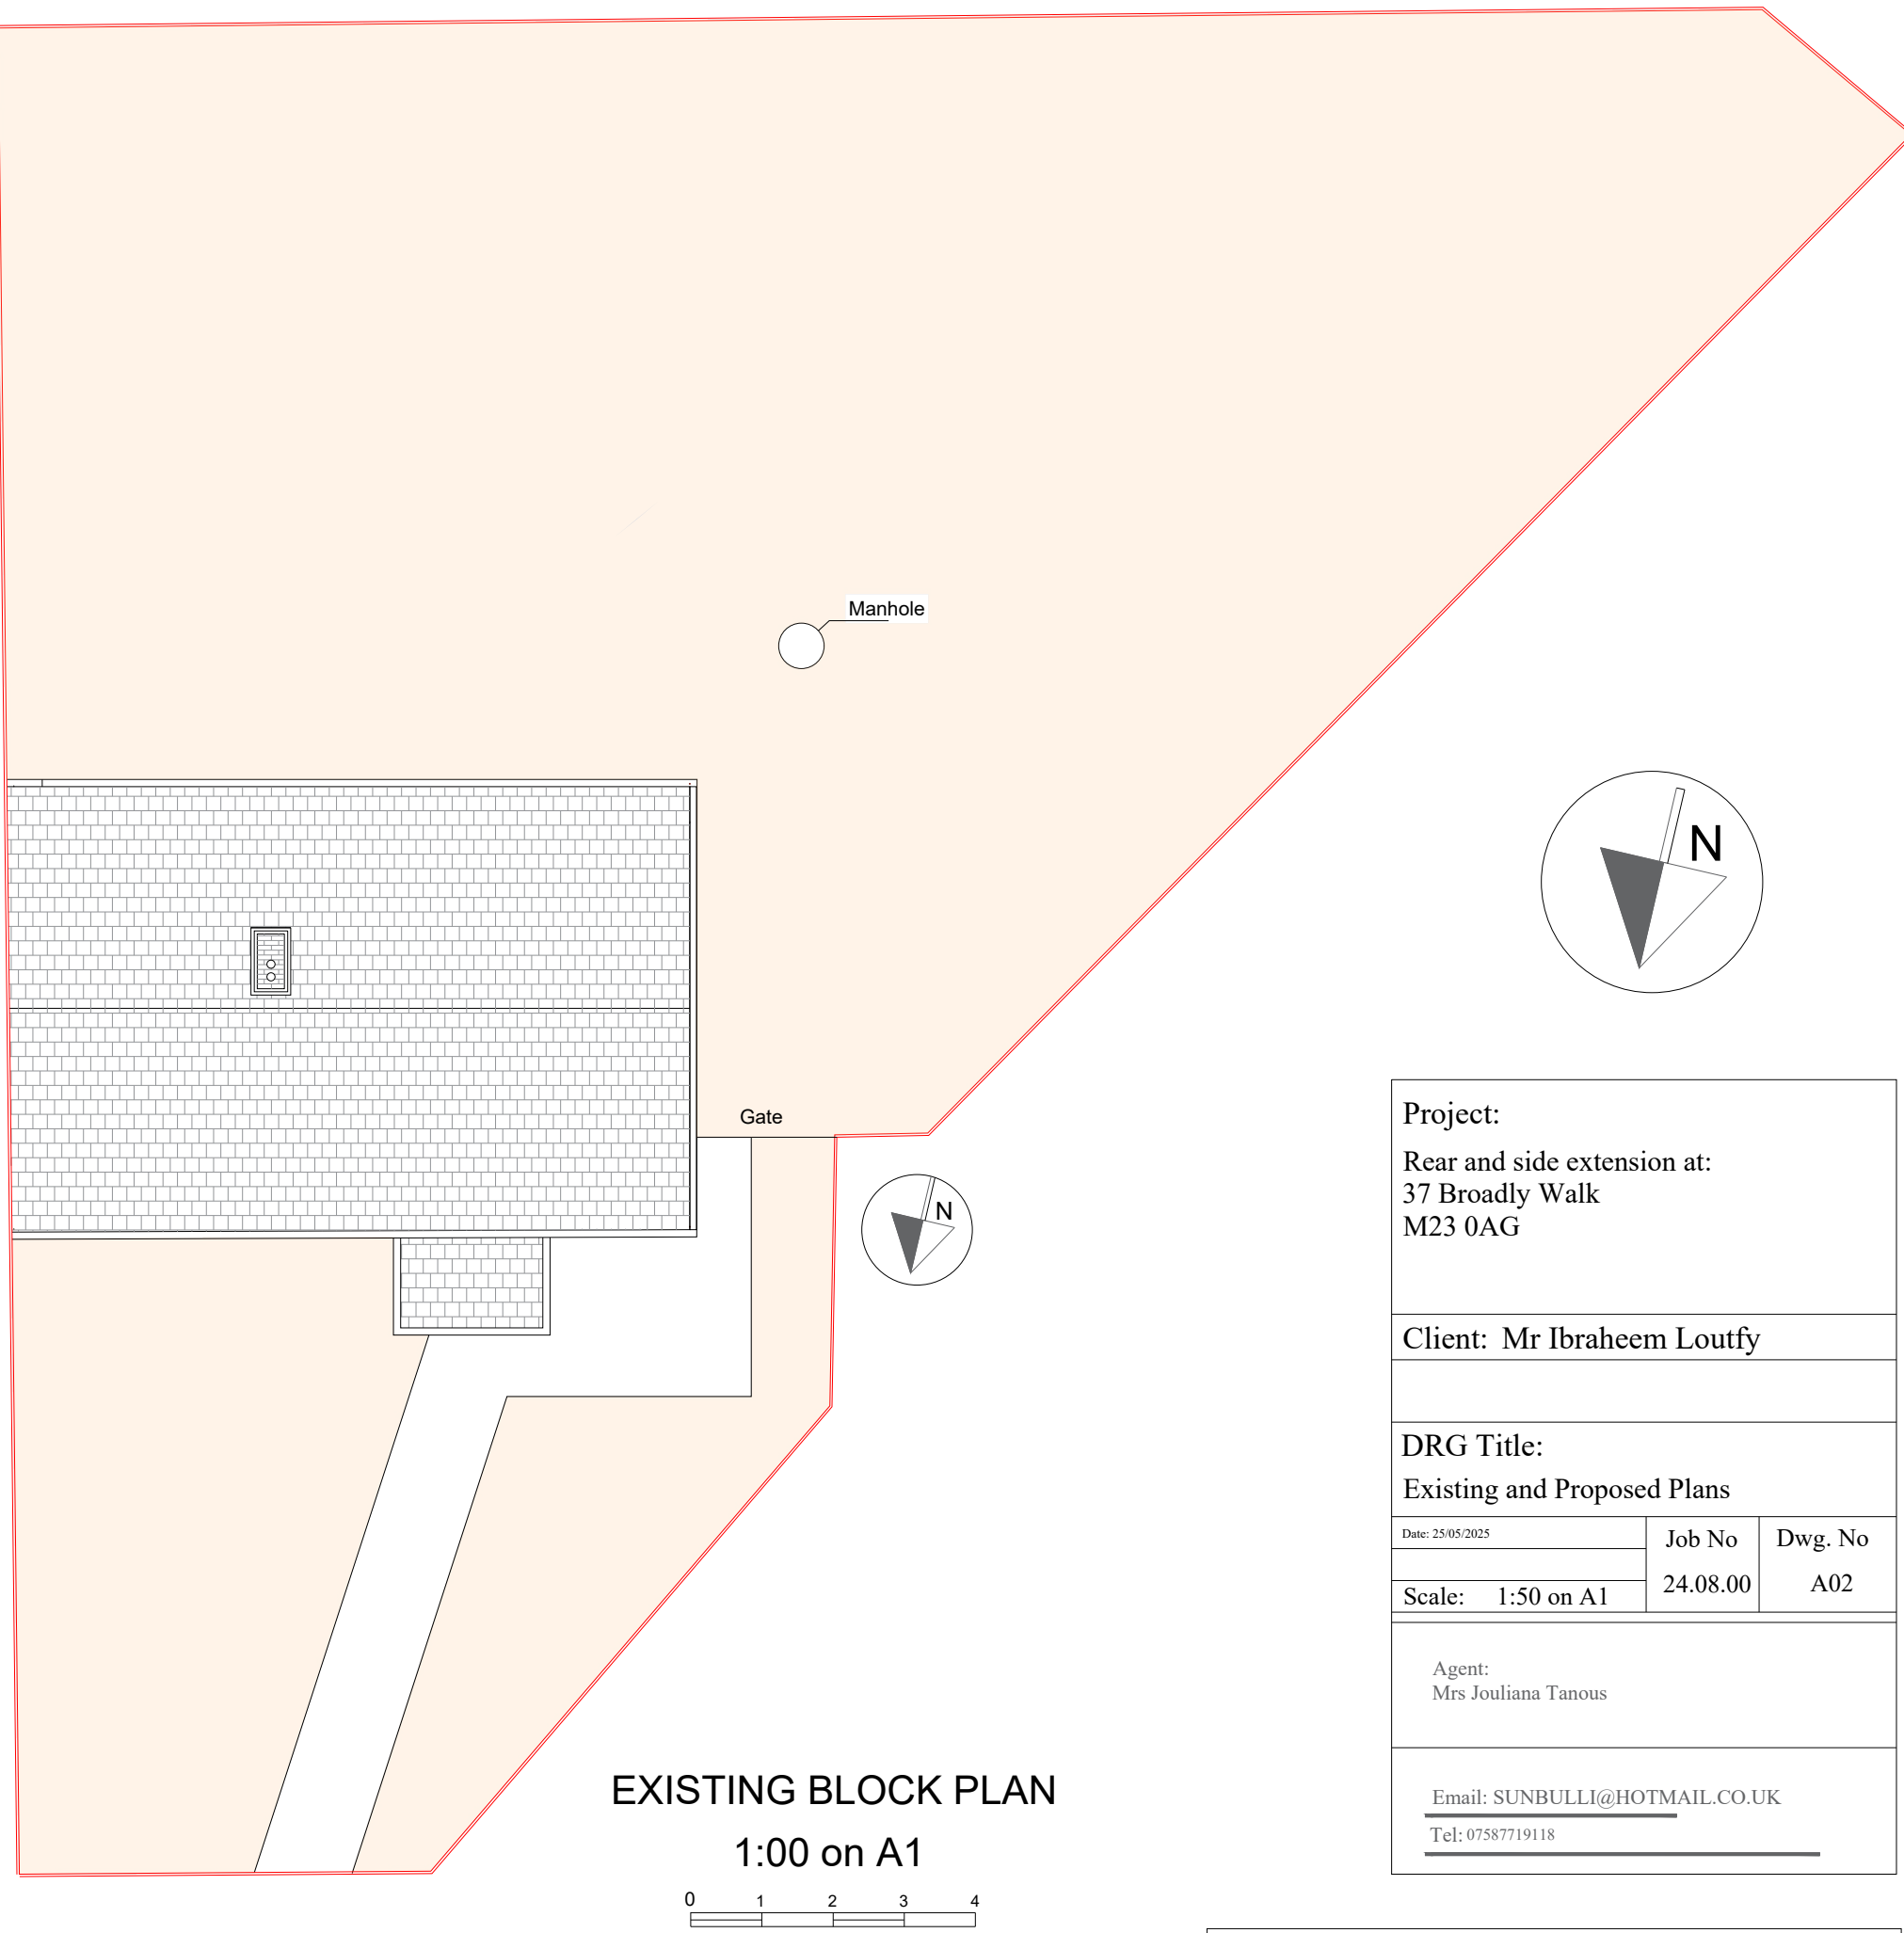

EXISTING BLOCK PLAN  
1:00 on A1

|                                                                                               |                    |                |
|-----------------------------------------------------------------------------------------------|--------------------|----------------|
| Project:<br>Rear and side extension at:<br>37 Broadly Walk<br>M23 0AG                         |                    |                |
| Client: Mr Ibraheem Loutfy                                                                    |                    |                |
| DRG Title:<br>Existing and Proposed Plans                                                     |                    |                |
| Date: 25/01/2025                                                                              | Job No<br>24.08.00 | Dwg. No<br>A02 |
| Scale: 1:50 on A1                                                                             |                    |                |
| Agent:<br>Mrs Joulana Tanous                                                                  |                    |                |
| Email: <a href="mailto:SUNBULL1@HOTMAIL.CO.UK">SUNBULL1@HOTMAIL.CO.UK</a><br>Tel: 07587719118 |                    |                |

All work must be designed by a qualified structure engineer and signed off by the building inspector




EXISTING FRONT ELEVATION




EXISTING REAR ELEVATION



EXISTING SIDE ELEVATION WEST

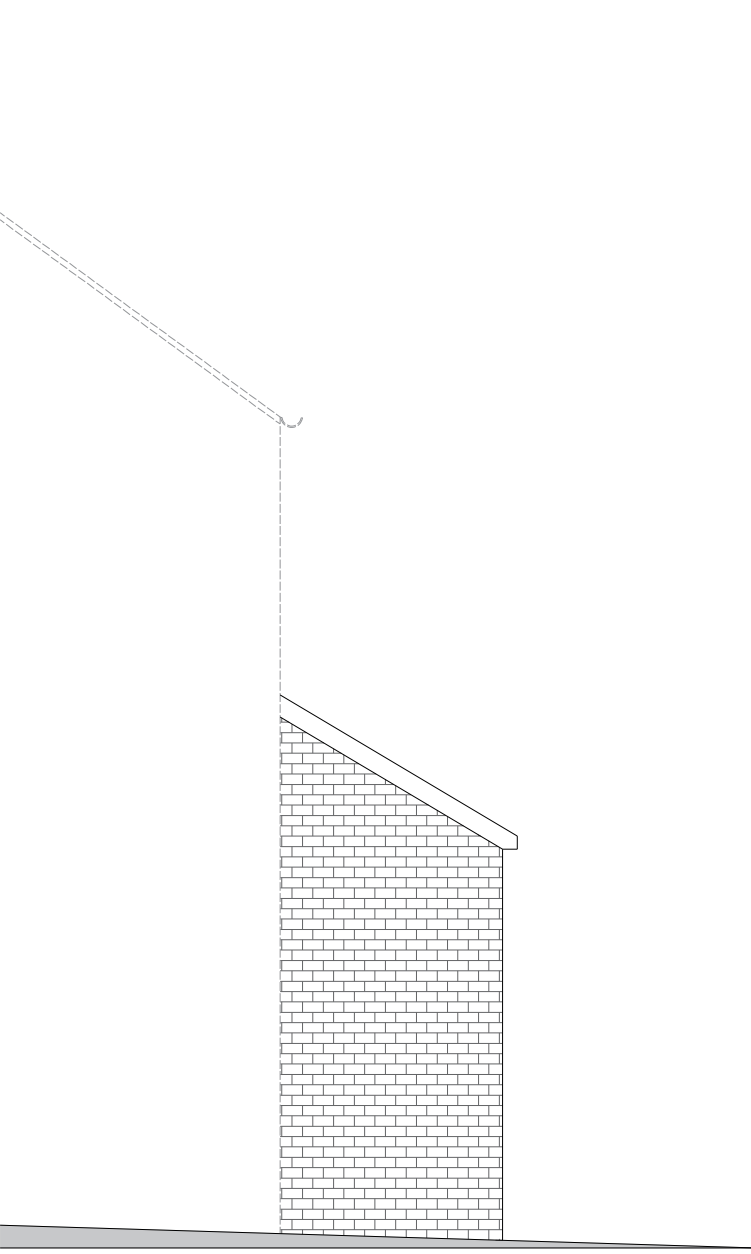

EXISTING SIDE ELEVATION

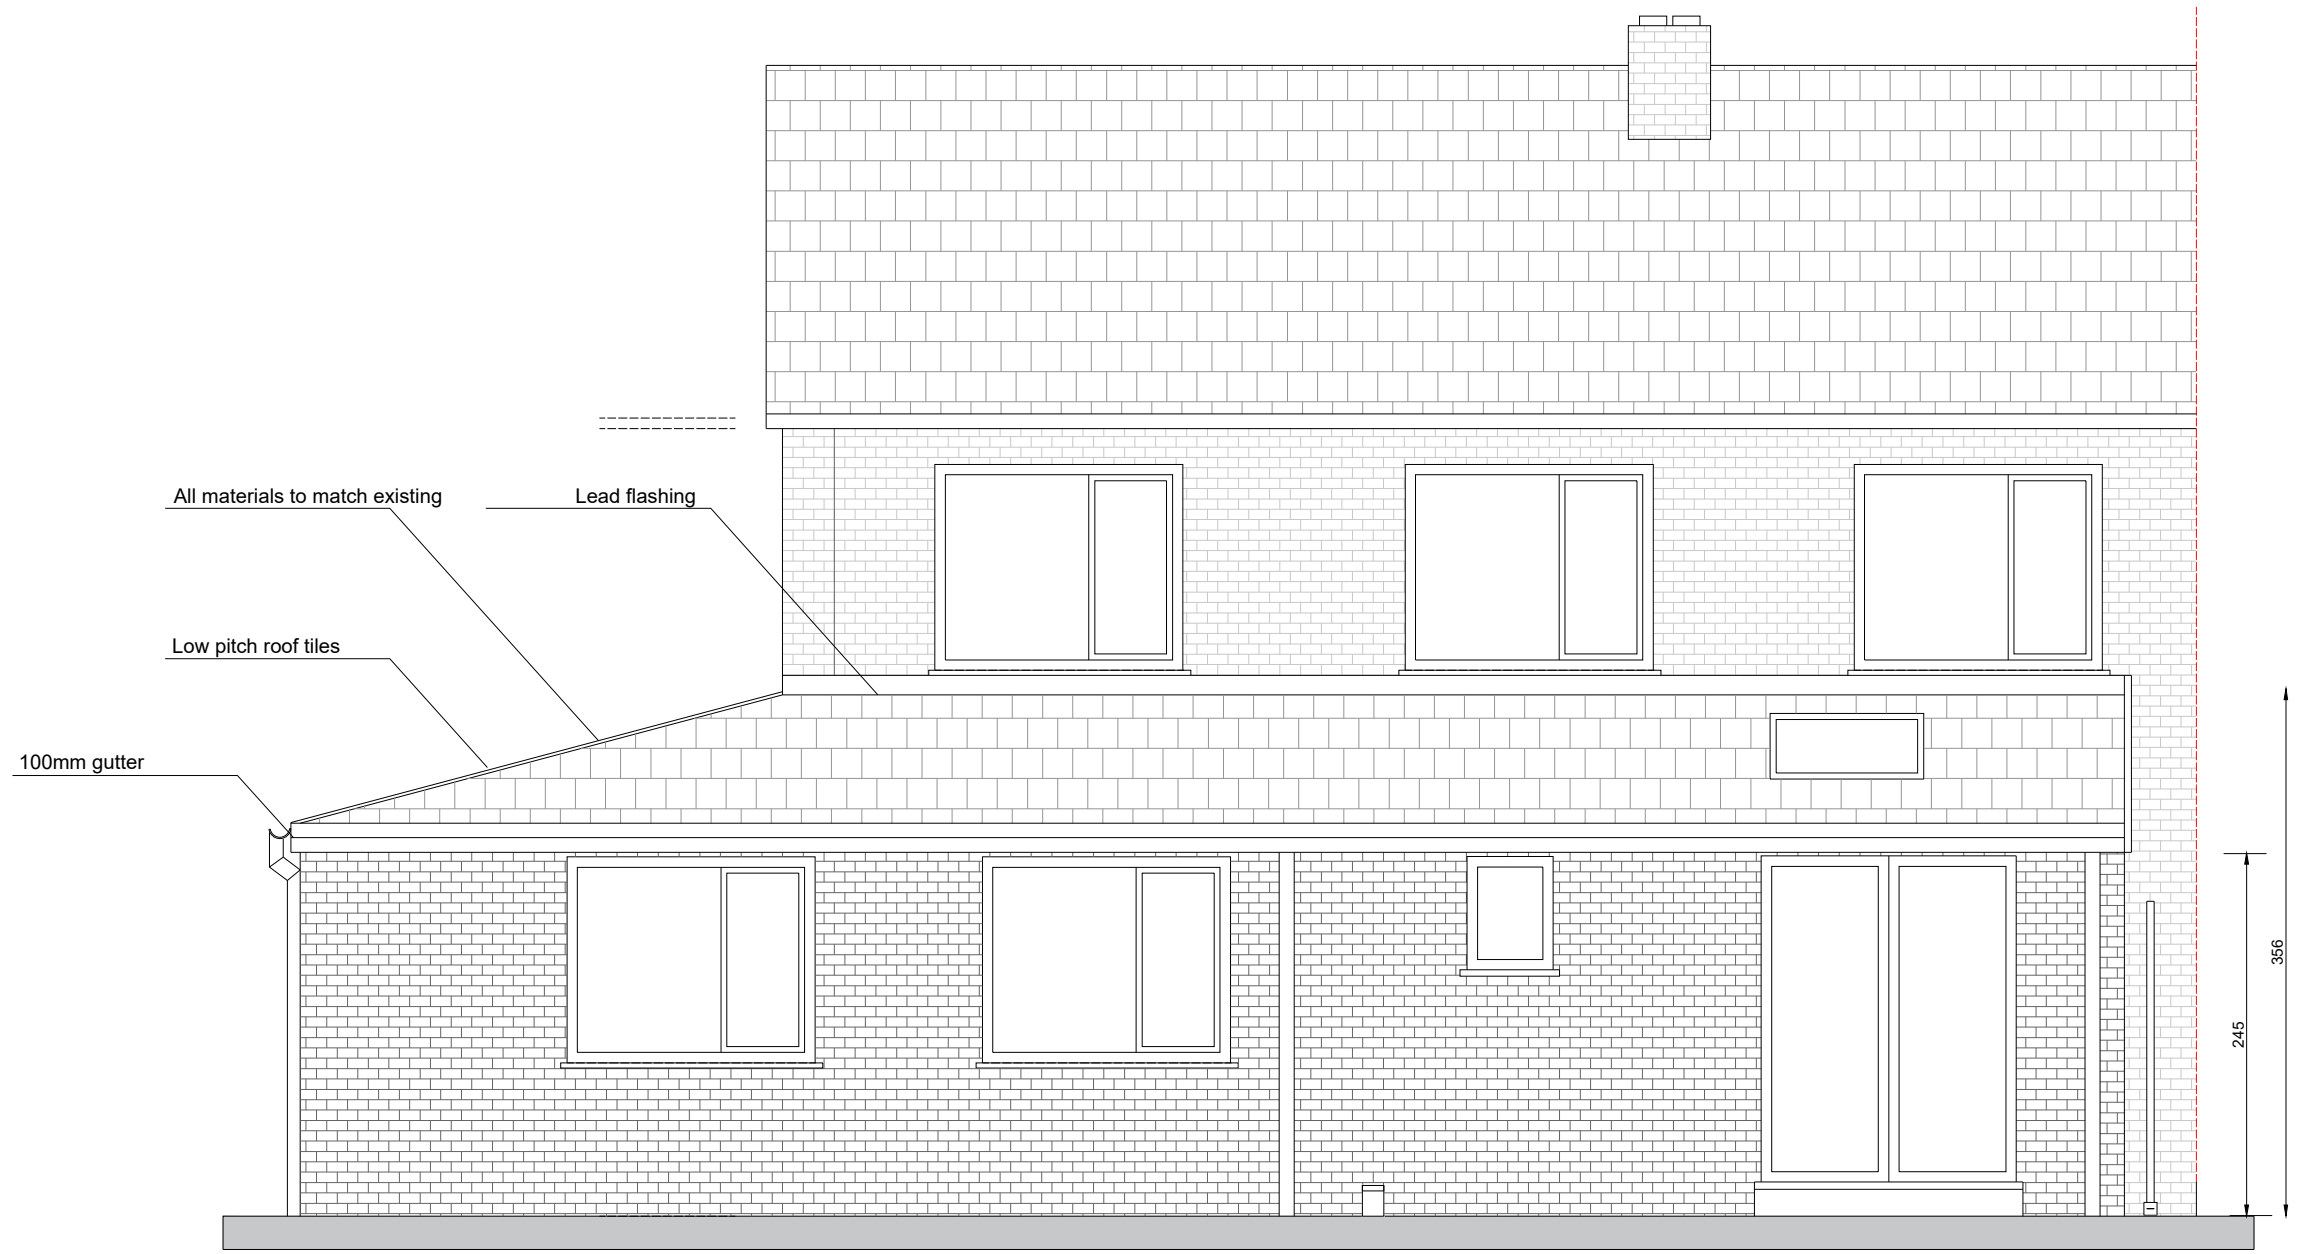


PROPOSED REAR ELEVATION WEST




PROPOSED SIDE ELEVATION WEST



PROPOSED FRONT ELEVATION

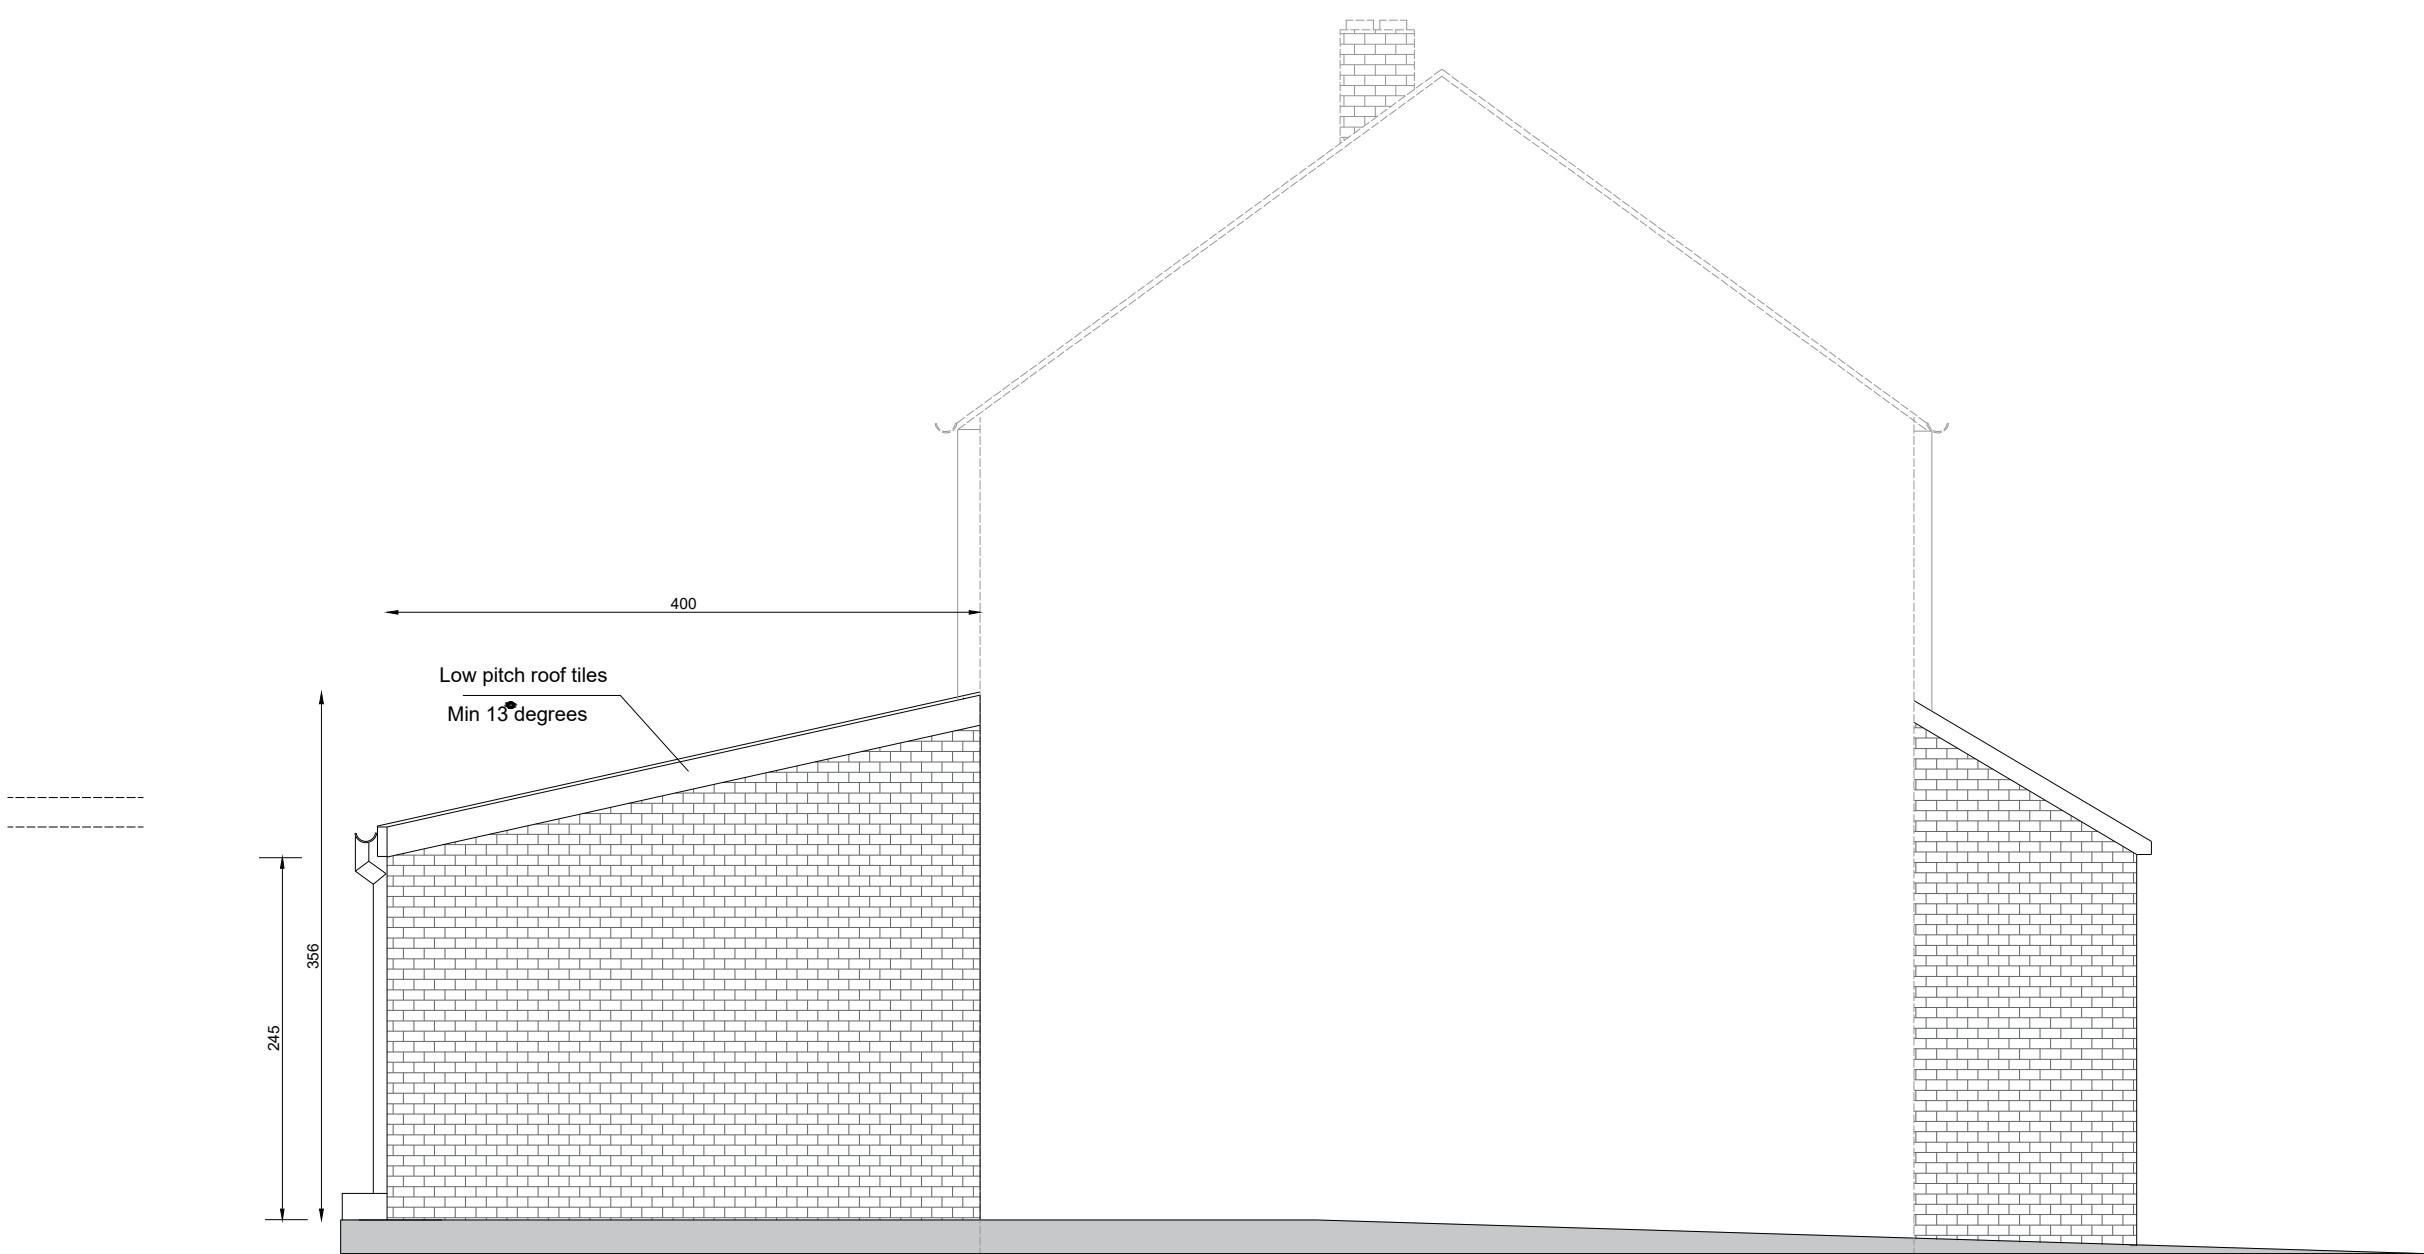

PROPOSED SIDE ELEVATION

 

|                                                                       |          |         |
|-----------------------------------------------------------------------|----------|---------|
| Project:<br>Rear and side extension at:<br>37 Broadly Walk<br>M23 0AG |          |         |
| Client: Mr Ibraheem Loutfy                                            |          |         |
| DRG Title:<br>Existing and Proposed elevations                        |          |         |
| Date: 23/05/2023                                                      | Job No   | Dwg. No |
| Scale: 1:50 on A1                                                     | 24.08.00 | A03     |
| Agent:<br>Mrs Jouliana Tanous                                         |          |         |
| Email: SUNBULL@HOTMAIL.CO.UK<br>Tel: 07587719118                      |          |         |

All work must be designed by a qualified structure engineer and signed off by the building inspector