


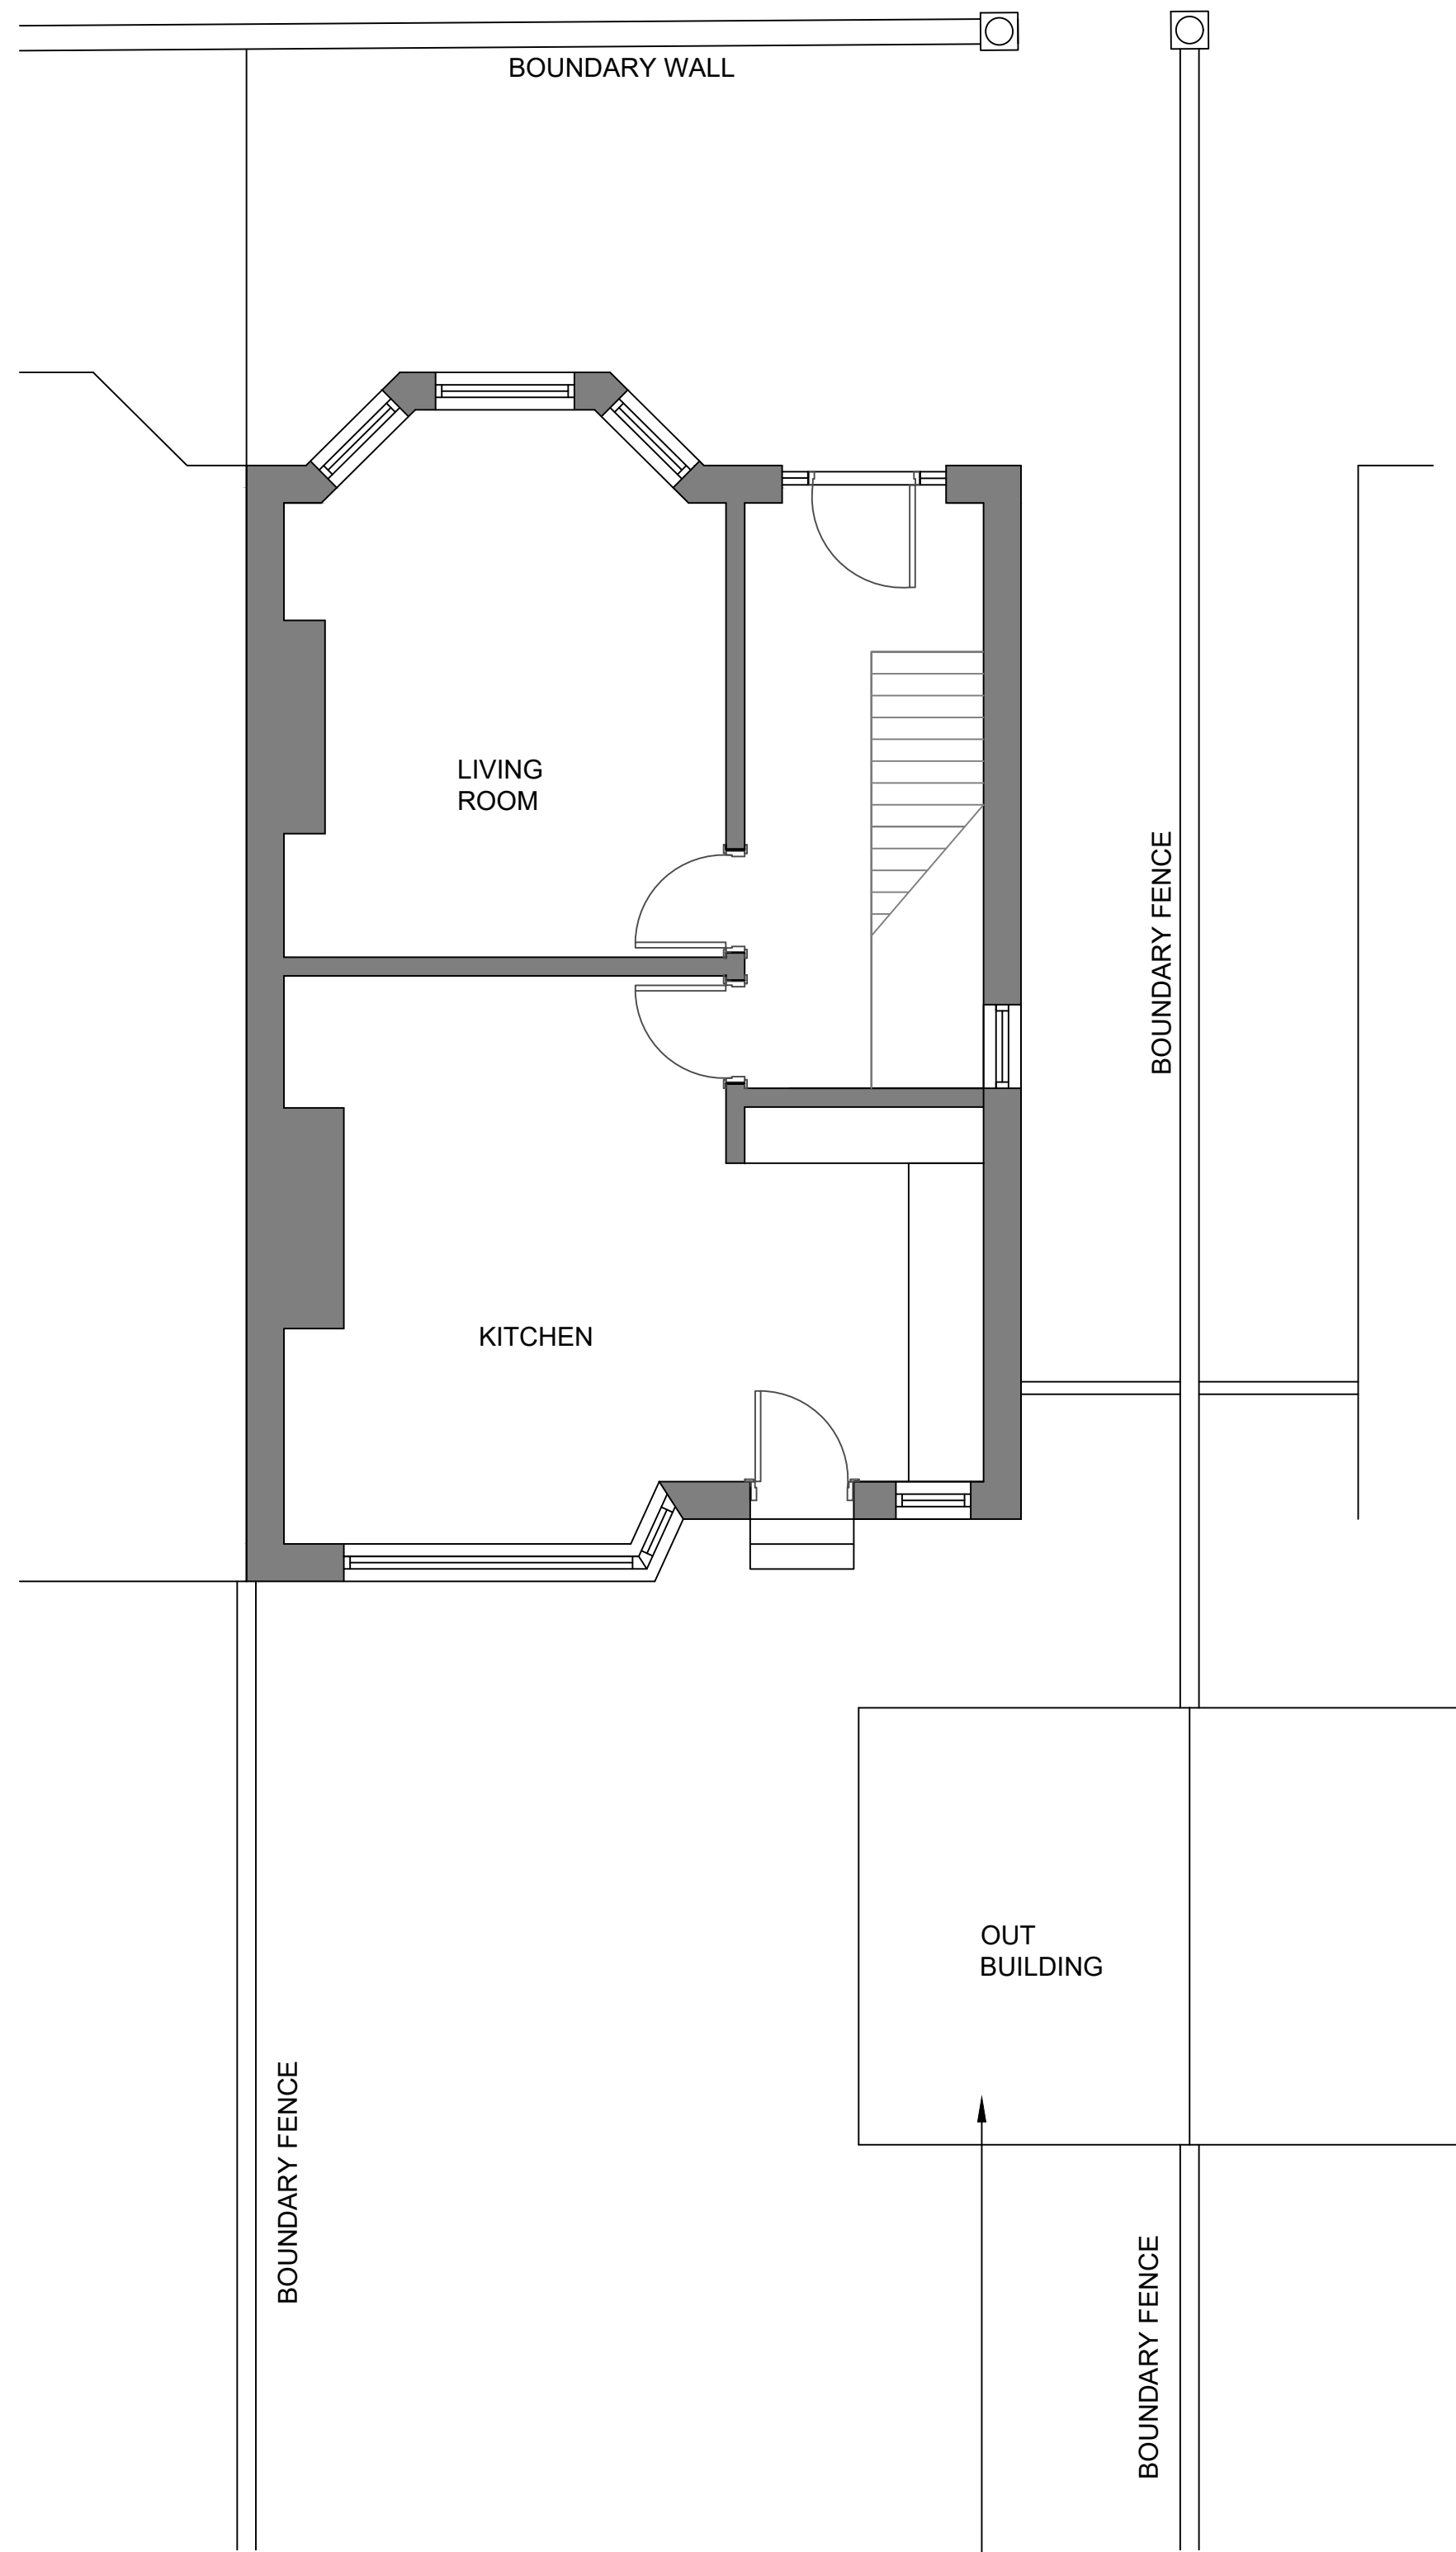


EXISTING GROUND FLOOR PLAN
SCALE 1:50


Existing outbuilding to be demolished
as part of proposed works.



EXISTING SOUTHERN ELEVATION
SCALE 1:50

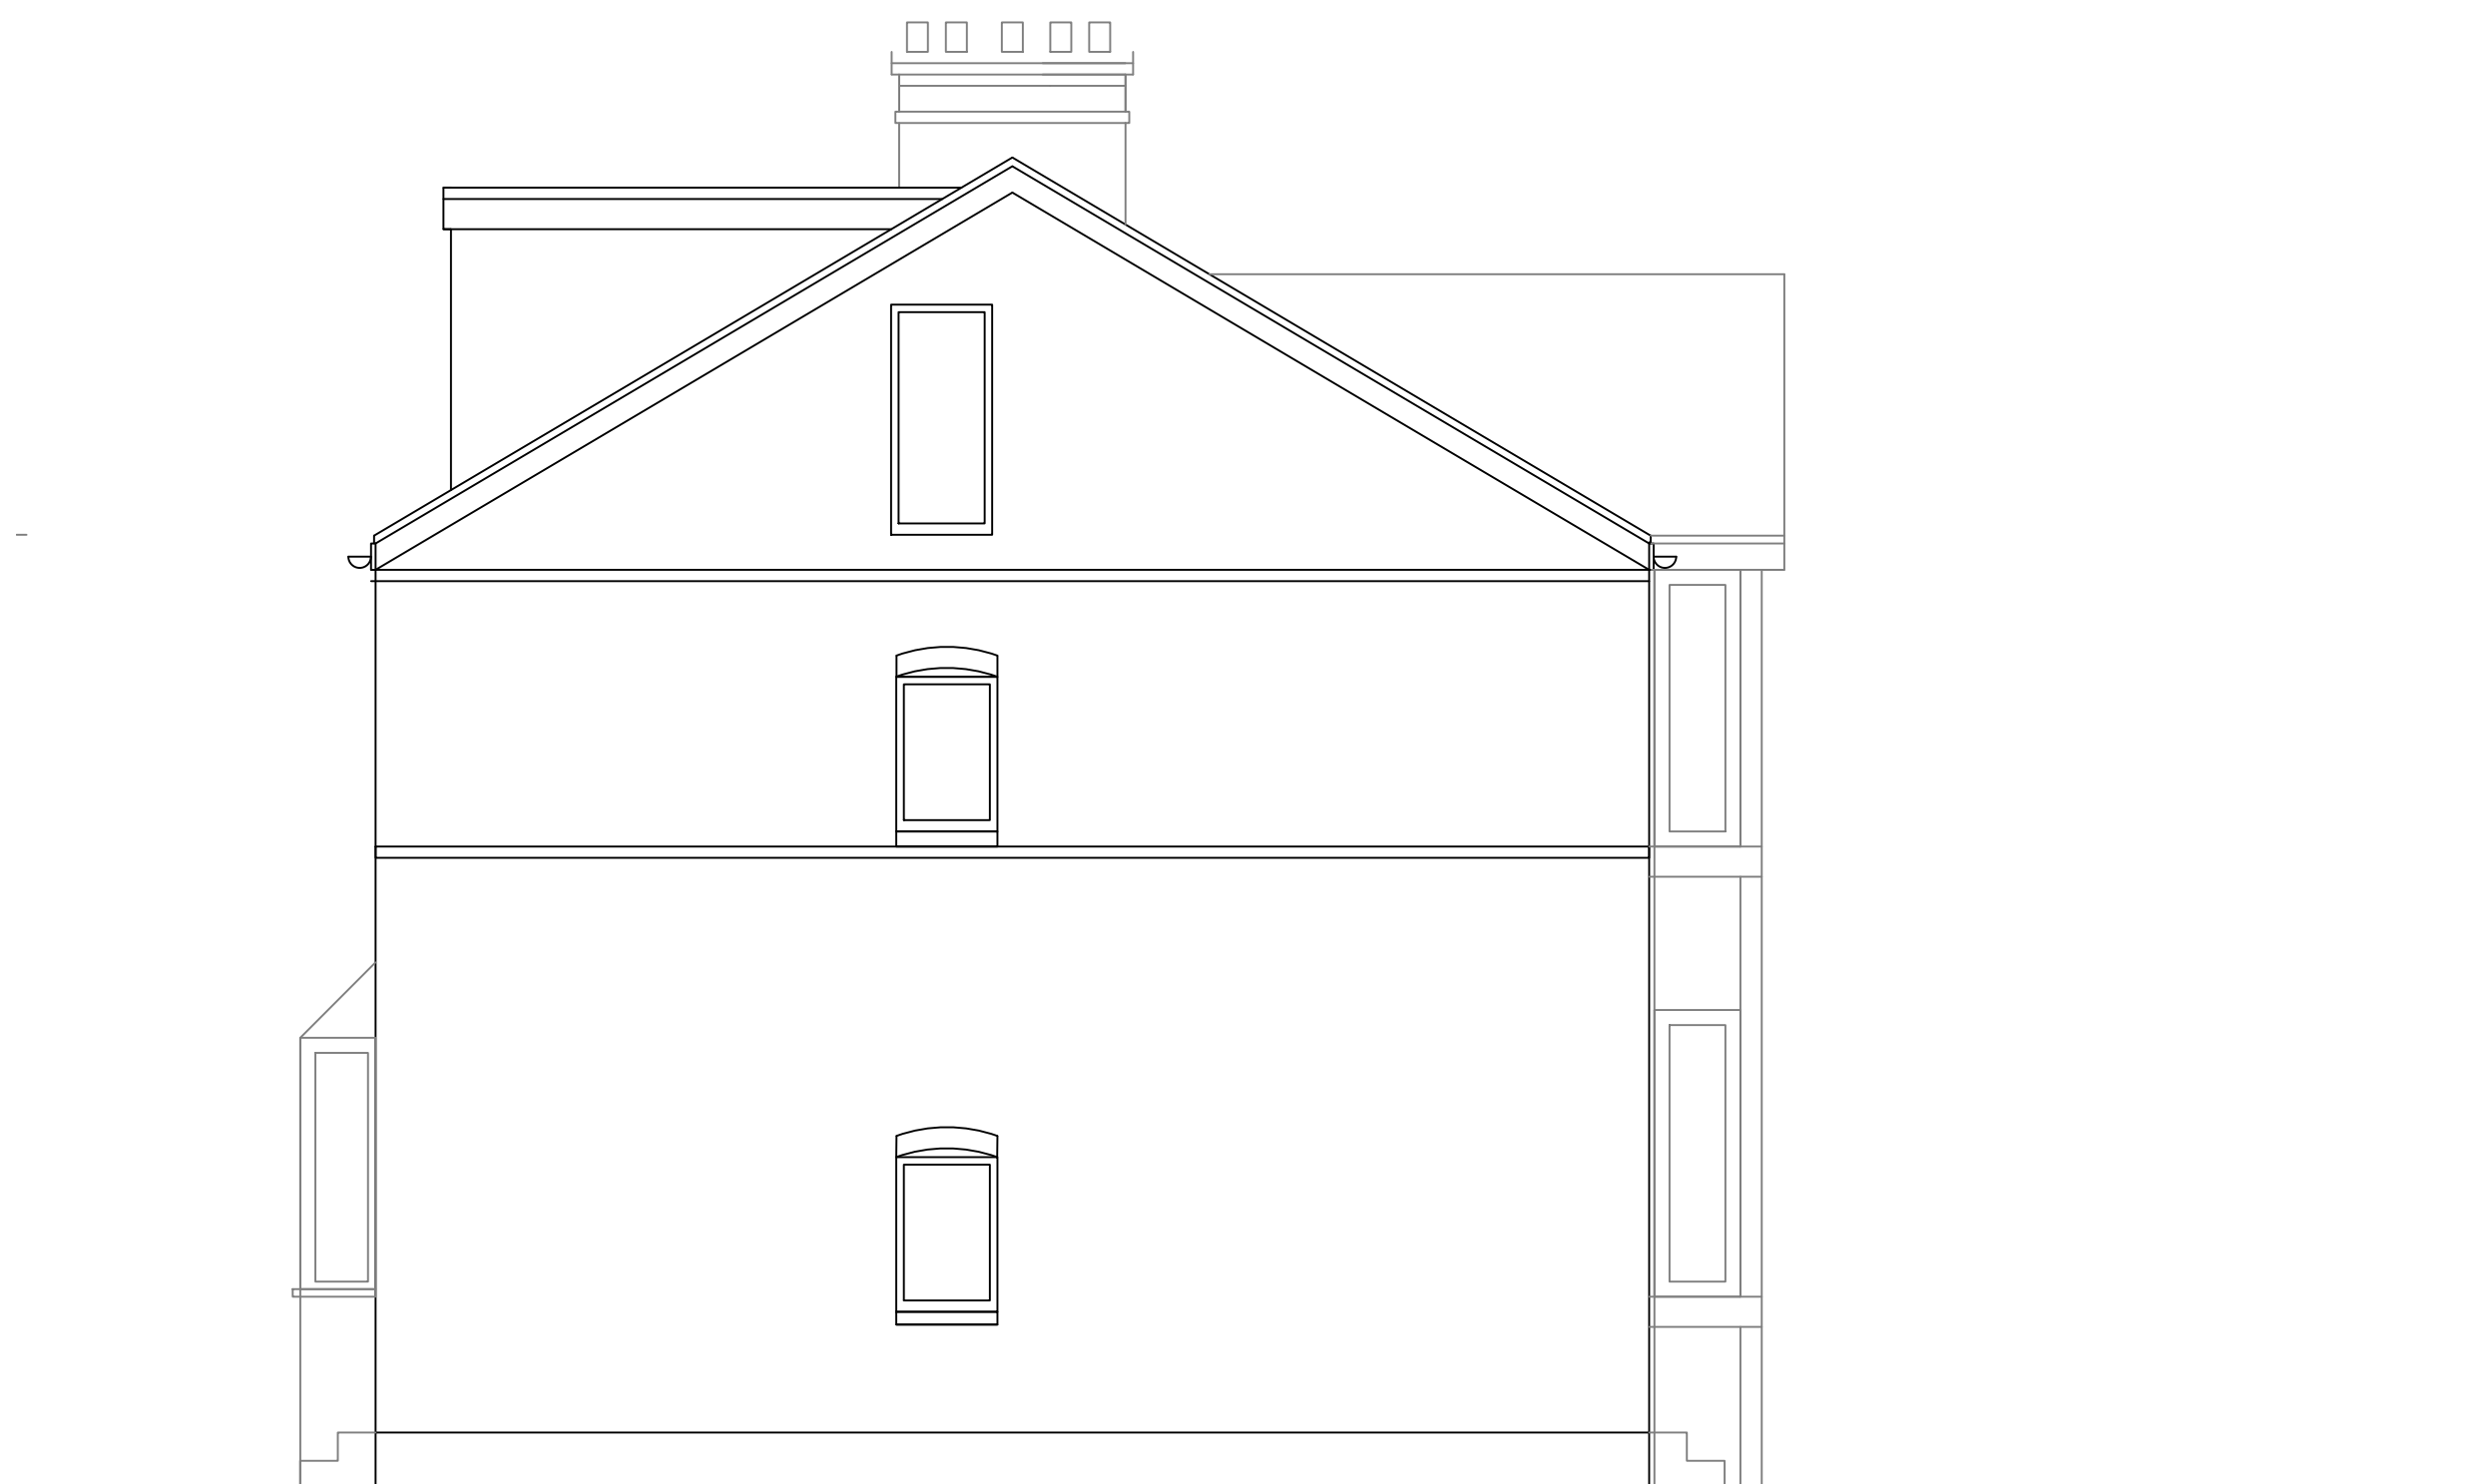

EXISTING EASTERN ELEVATION
SCALE 1:50

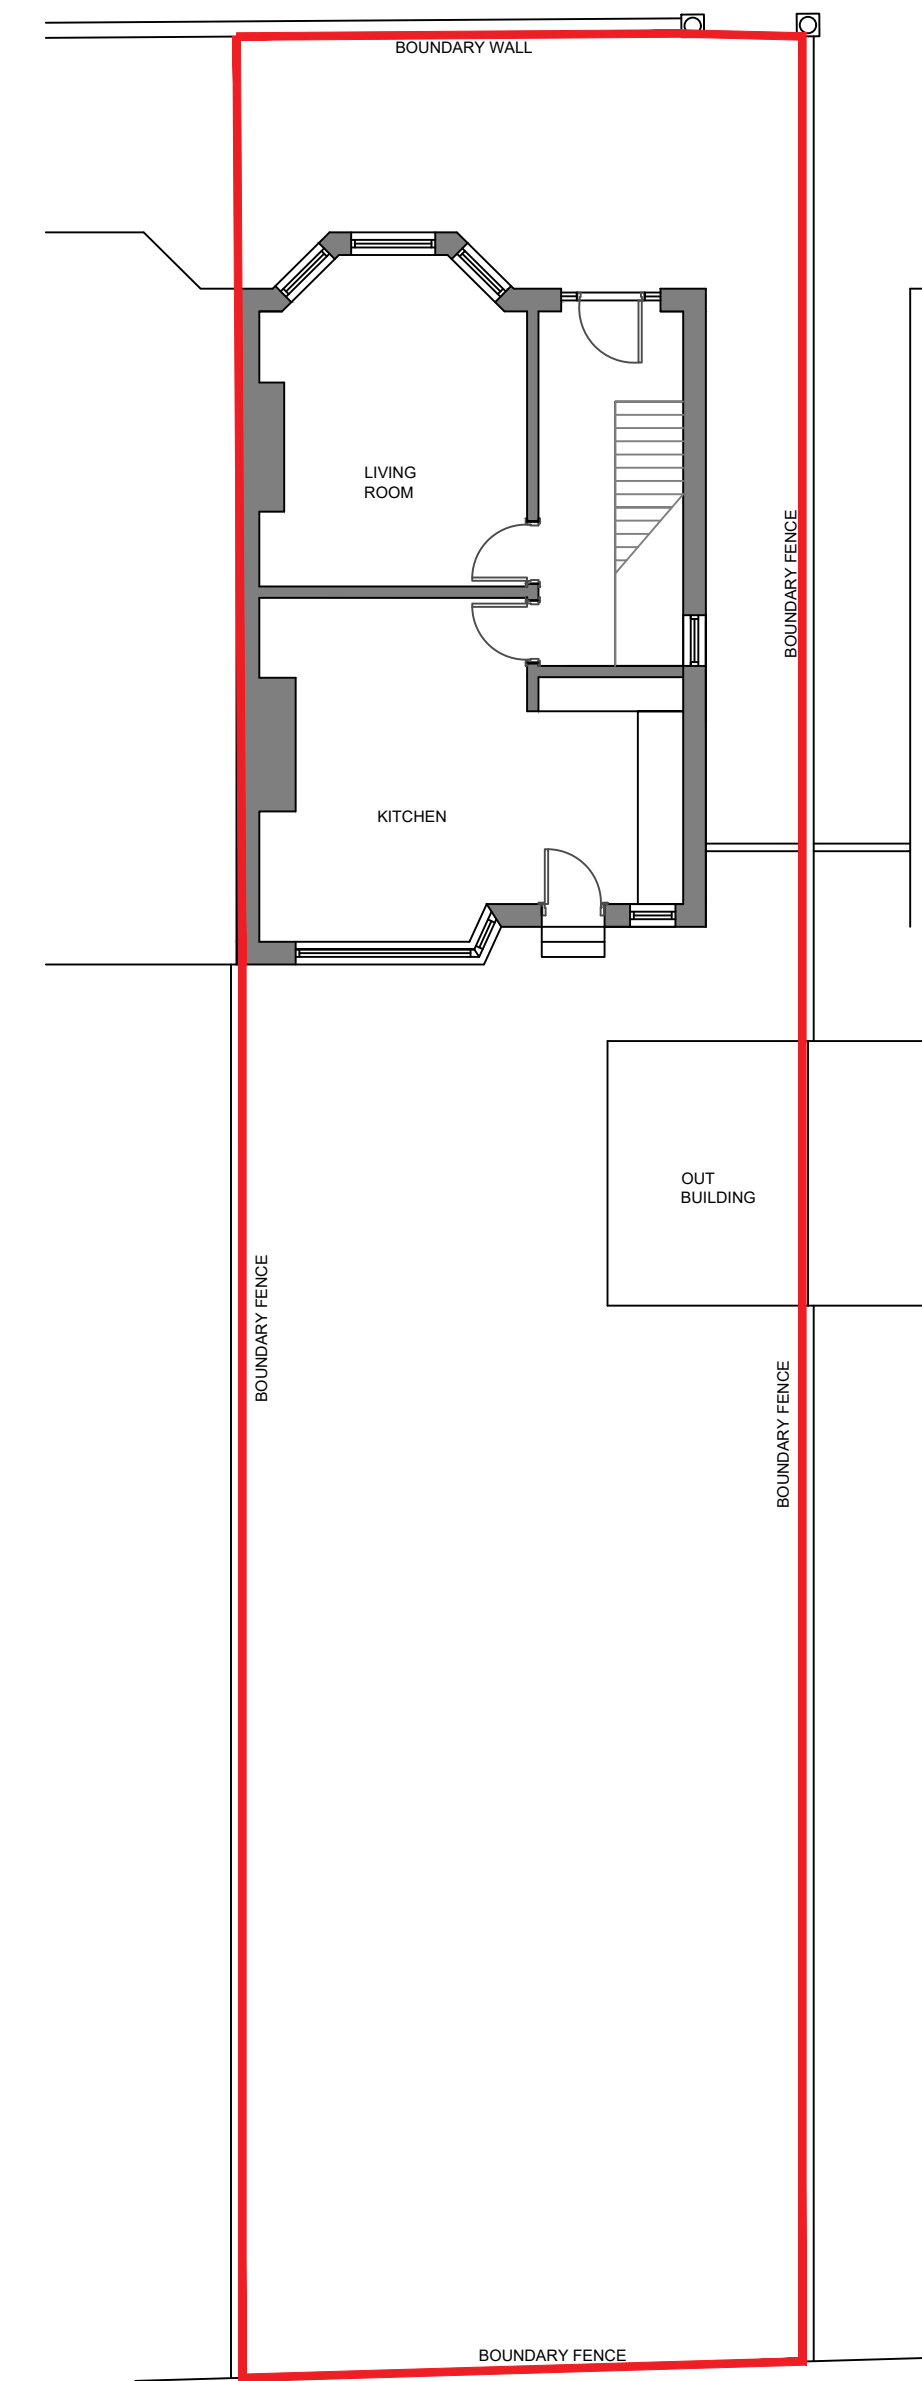

EXISTING SITE PLAN
SCALE 1:100

