


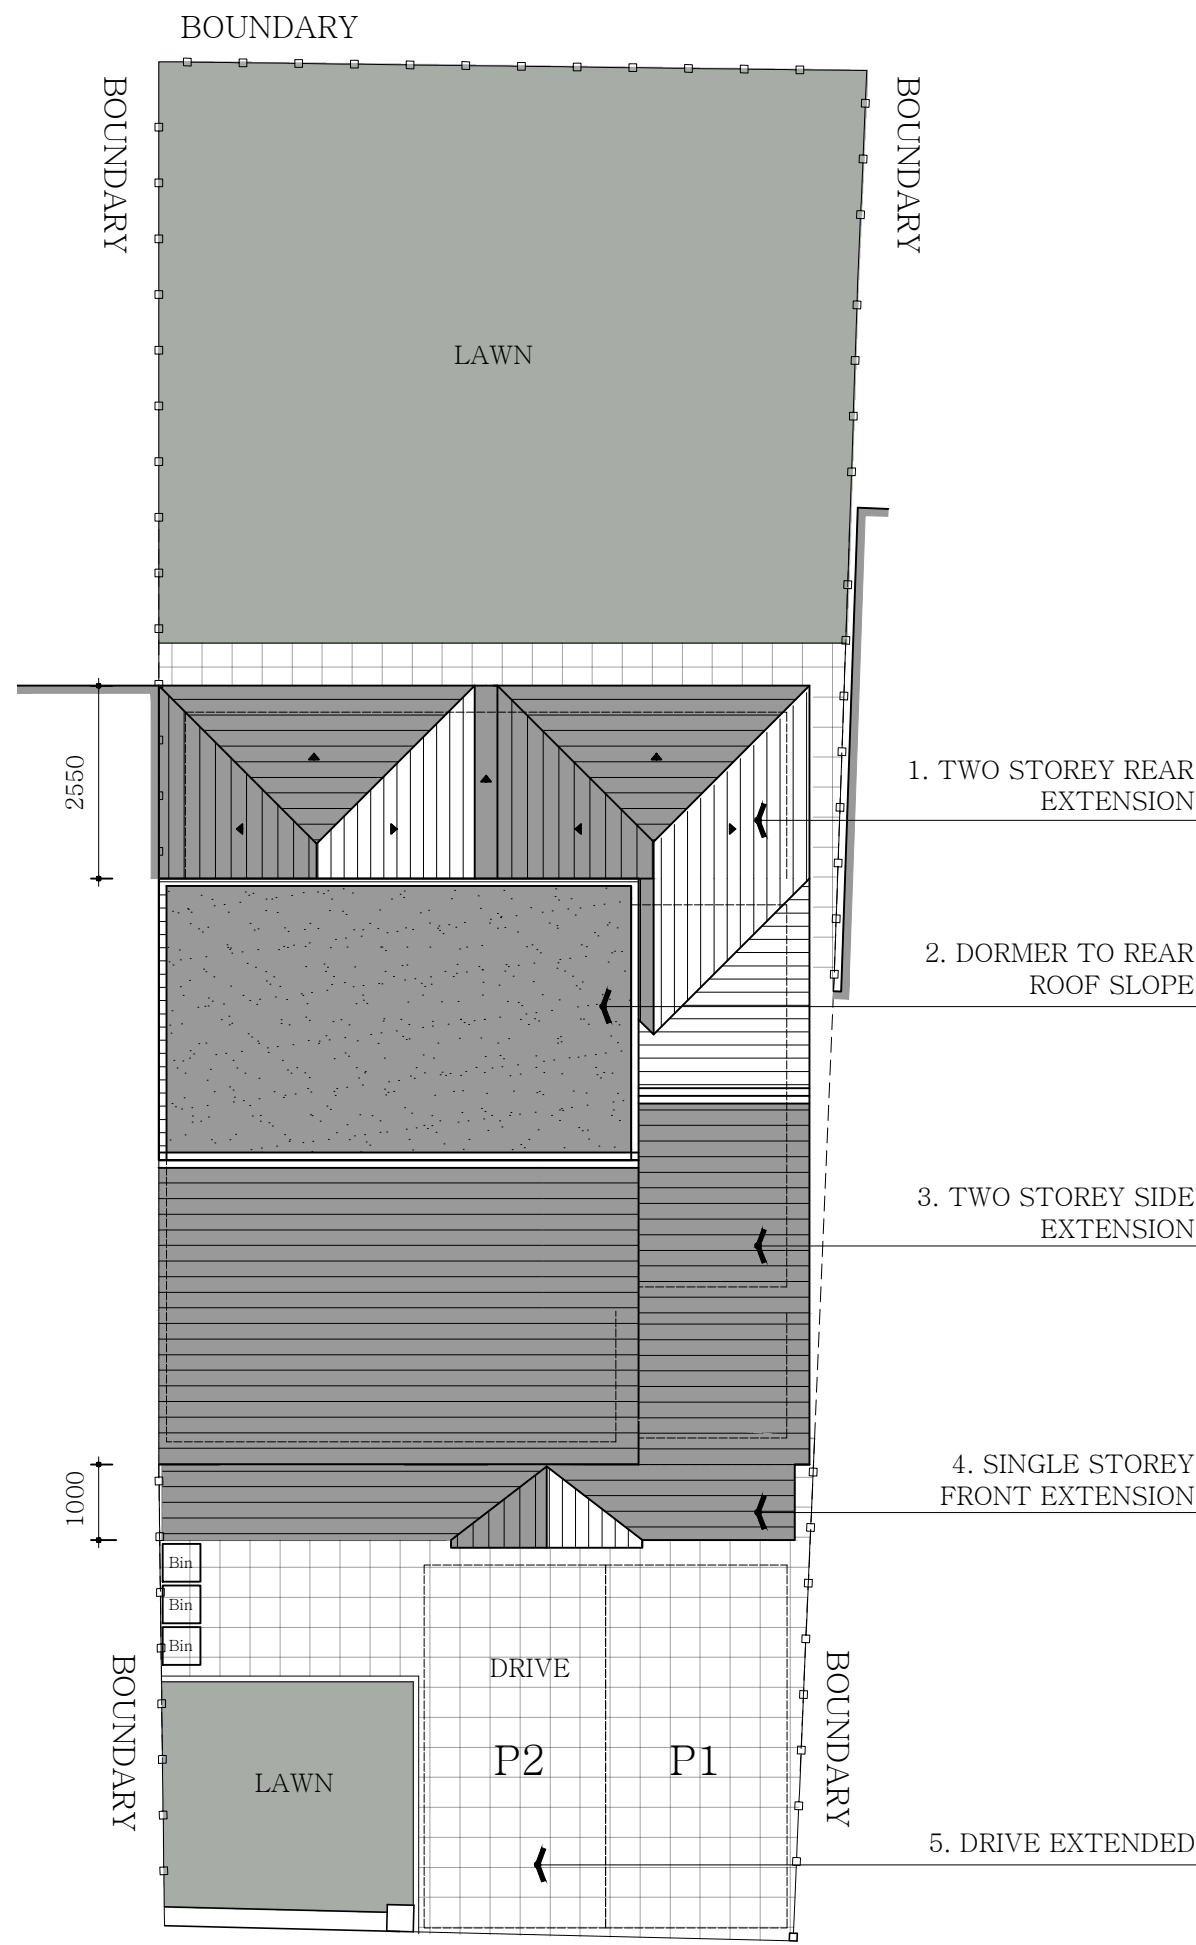


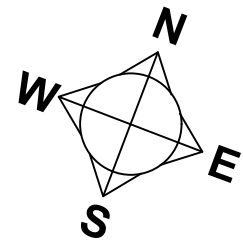

PROPOSED SITE / ROOF PLAN
1:100

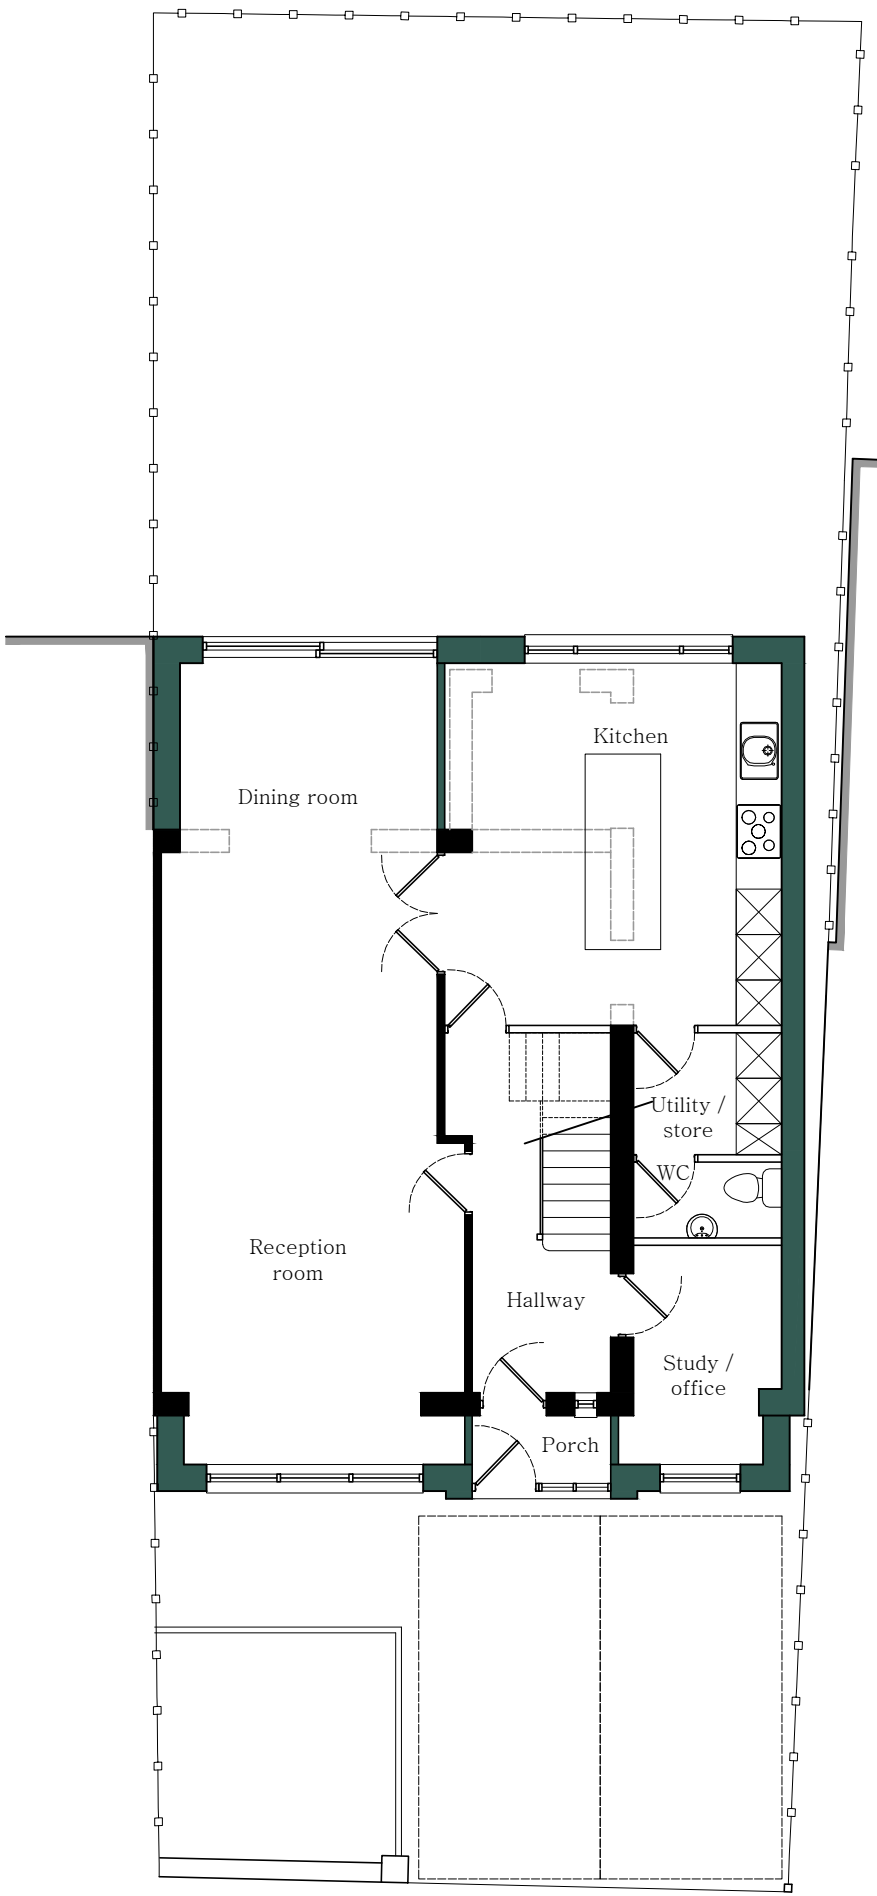


PROPOSED GROUND FLOOR PLAN
1:100

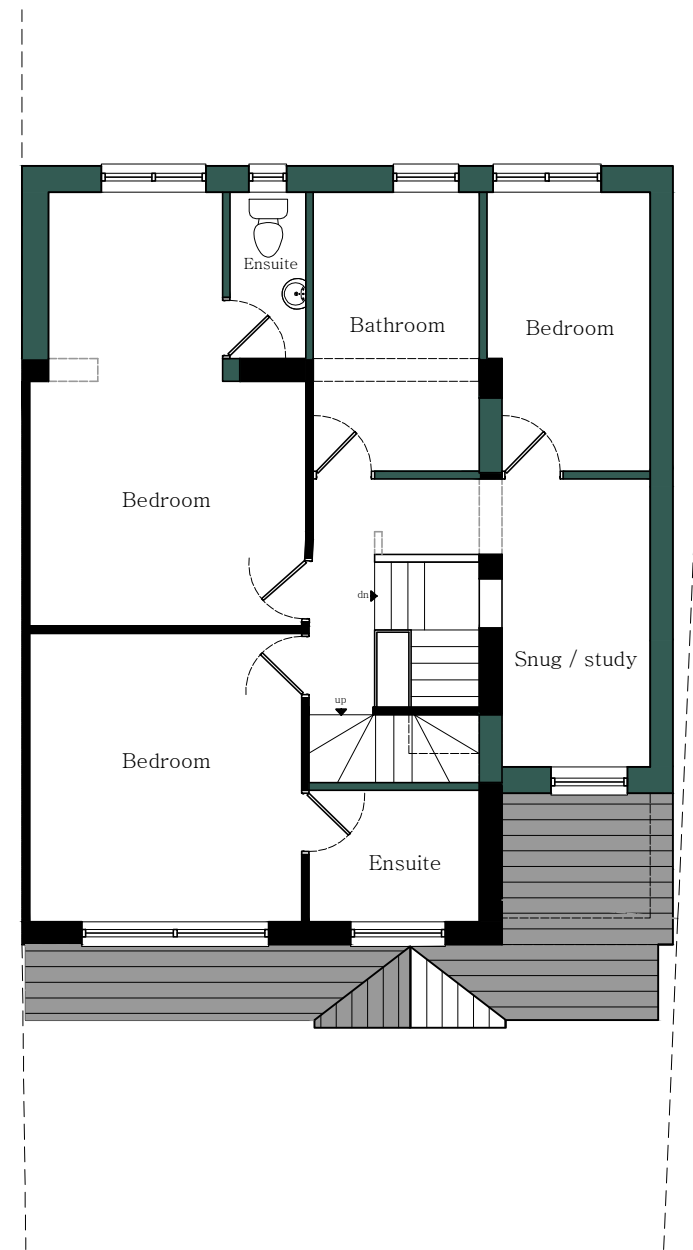


PROPOSED FIRST FLOOR PLAN
1:100




PROPOSED SECOND FLOOR PLAN
1:100

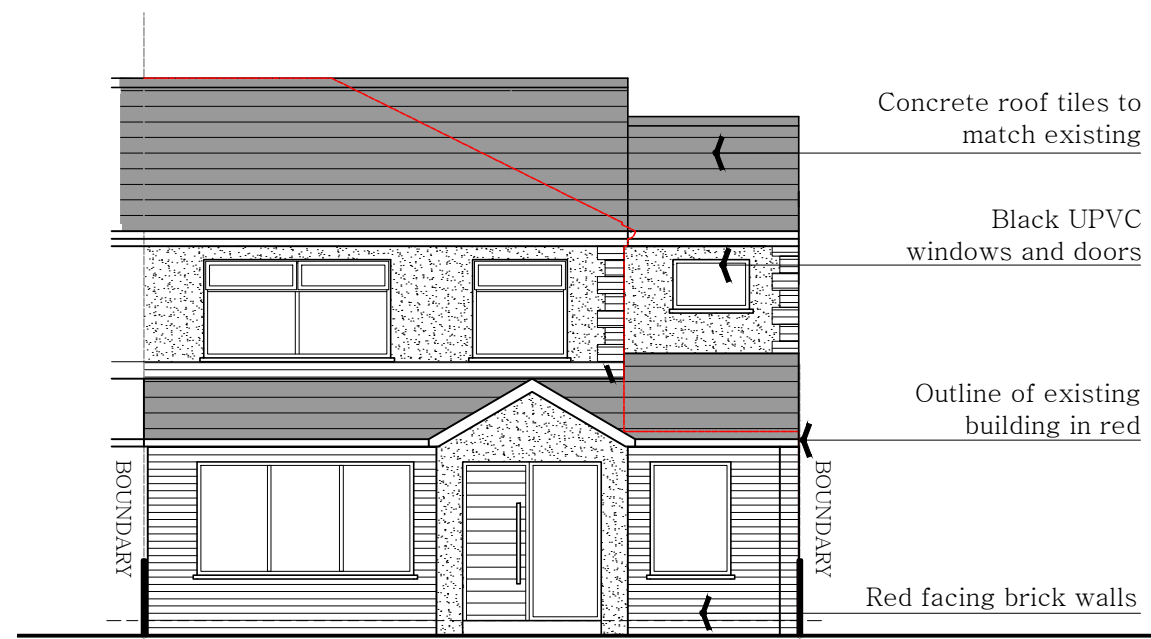


PROPOSED FRONT ELEVATION (SE)
1:100

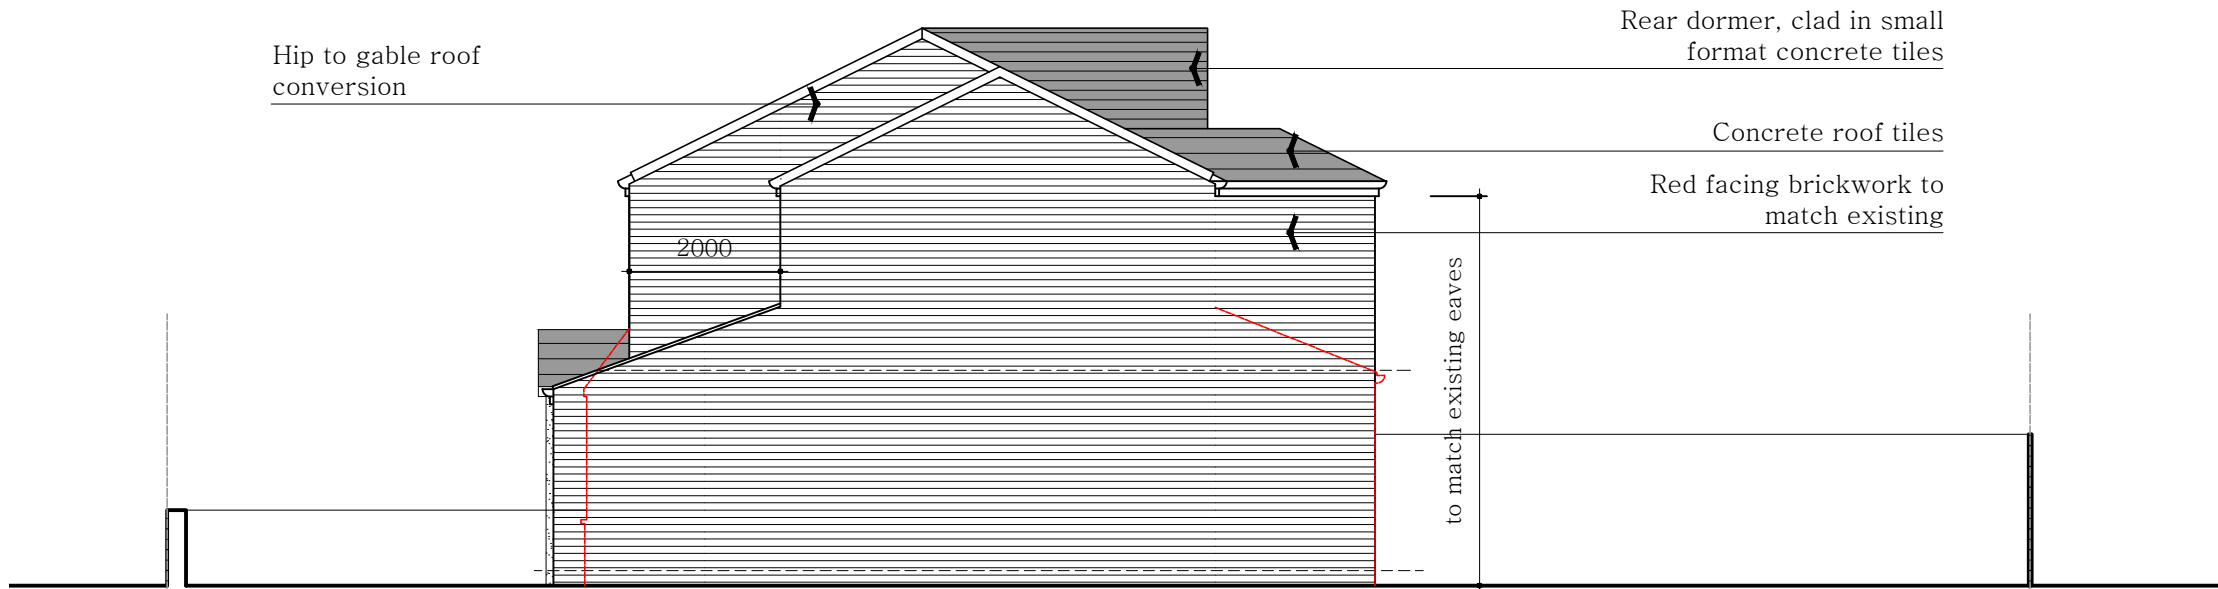


PROPOSED SIDE ELEVATION (NE)
1:100

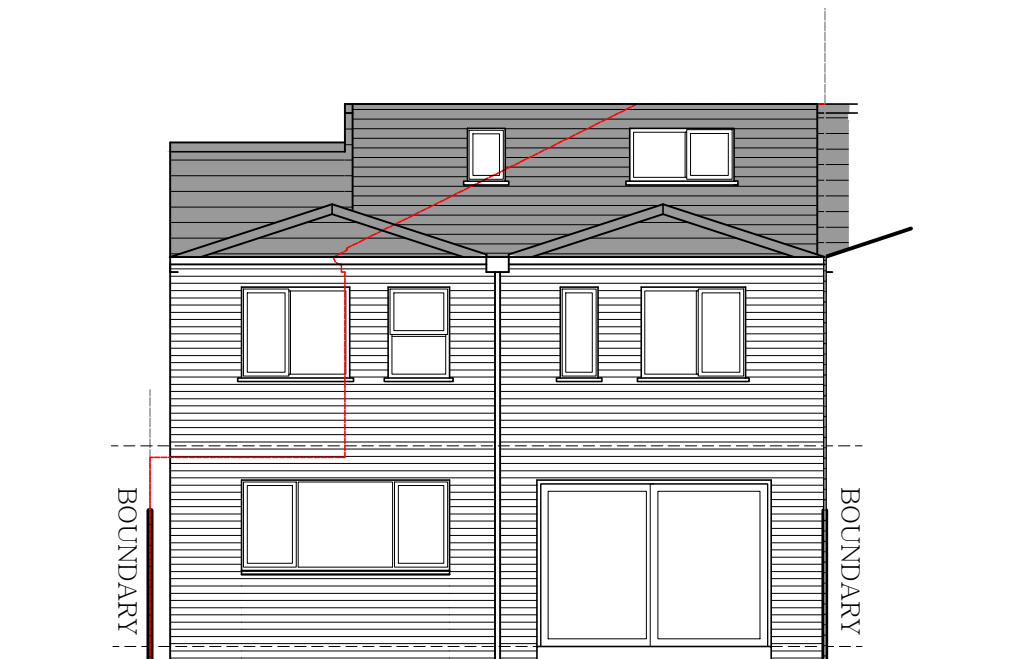

PROPOSED REAR ELEVATION (NW)
1:100

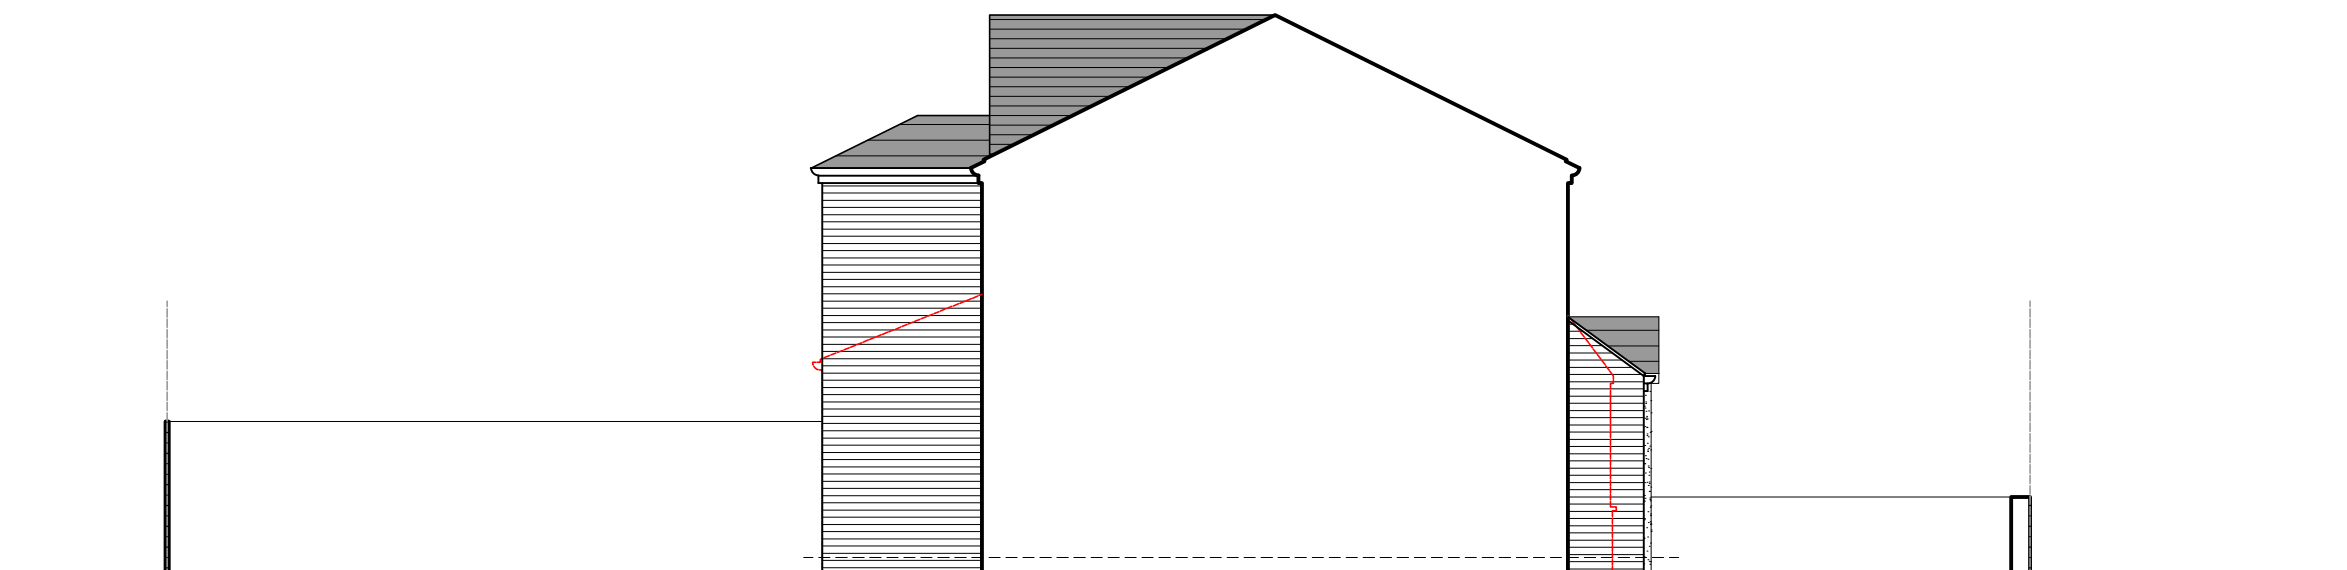


PROPOSED SIDE ELEVATION (SW)
1:100

 

Revisions

revision	date	comments
A	05.03.25	Bins shown
B	23.04.25	Plan updated
C	25.04.25	First floor setback further

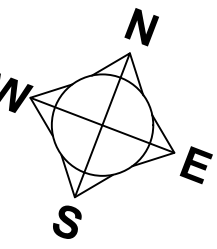

Job Title

Single storey front extension, two side and rear extension, hip to gable conversion and installation of dormer to rear roof slope

Site Address

233 Mauldeth Road,
MANCHESTER, Lancashire,
M19 1AB

Drawing Title

Proposed plans

Scale

1:100 @ A1

Date

04.02.25

Drawn

uf