

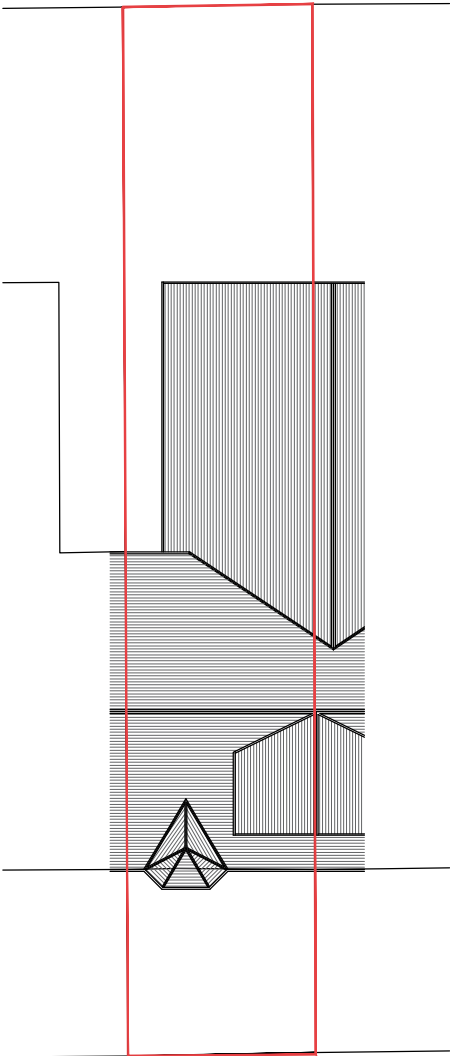
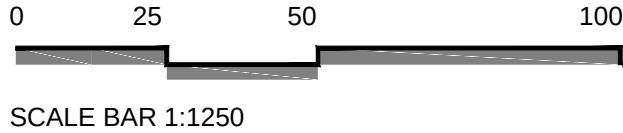


GA Location Plan
Scale 1:1250 @ A3

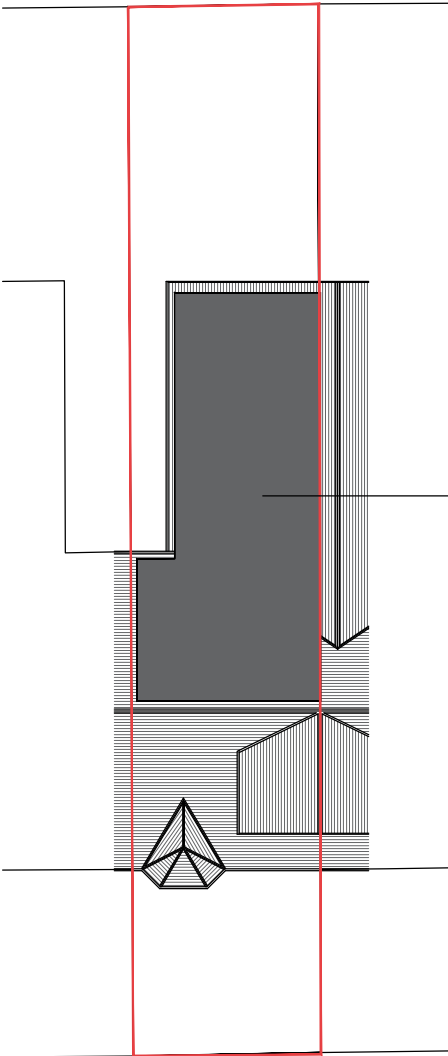

GA Existing Site Plan
Scale 1:200 @ A3

 

GA Proposed Site Plan
Scale 1:200 @ A3


General Notes:

All site dimensions shall be verified by the Contractor on site prior to commencing any works.

Design intent drawing only. Construction to comply with latest building regulation requirements.

This drawing is the property of "Studio Tashkeel Architecture Ltd." and copyright is reserved by them. The drawing is not to be copied or disclosed by or to any unauthorised persons without the prior written consent of Studio Tashkeel Architecture Ltd.

/	First Issue	08.05.2025	SM	MK
	Rev	Description	Date	Dr by App by

 

**STUDIO TASHKEEL
ARCHITECTURE LTD.**
1-3 Ashton Lane,
Sale M33 6WT
United Kingdom
T +44(0)1615465395
E info@StudioTashkeel.com
www.studiotashkeel.com

client name			
Mr. Quadir Uddin			
project			
164 Hamilton Road, M13 OPG			
drawing			
Location and Site Plan			
project number		scale	
25118		As Shown @ A3	
drawing number	rev	issue status	
PL_001		Planning	
This drawing is to be read in conjunction with all related drawings. All dimensions must be checked and verified on site before commencing any work or producing shop drawings. The originator should be notified immediately of any discrepancy. This drawing is copyright and remains the property of Studio Tashkeel Architecture Ltd.			