



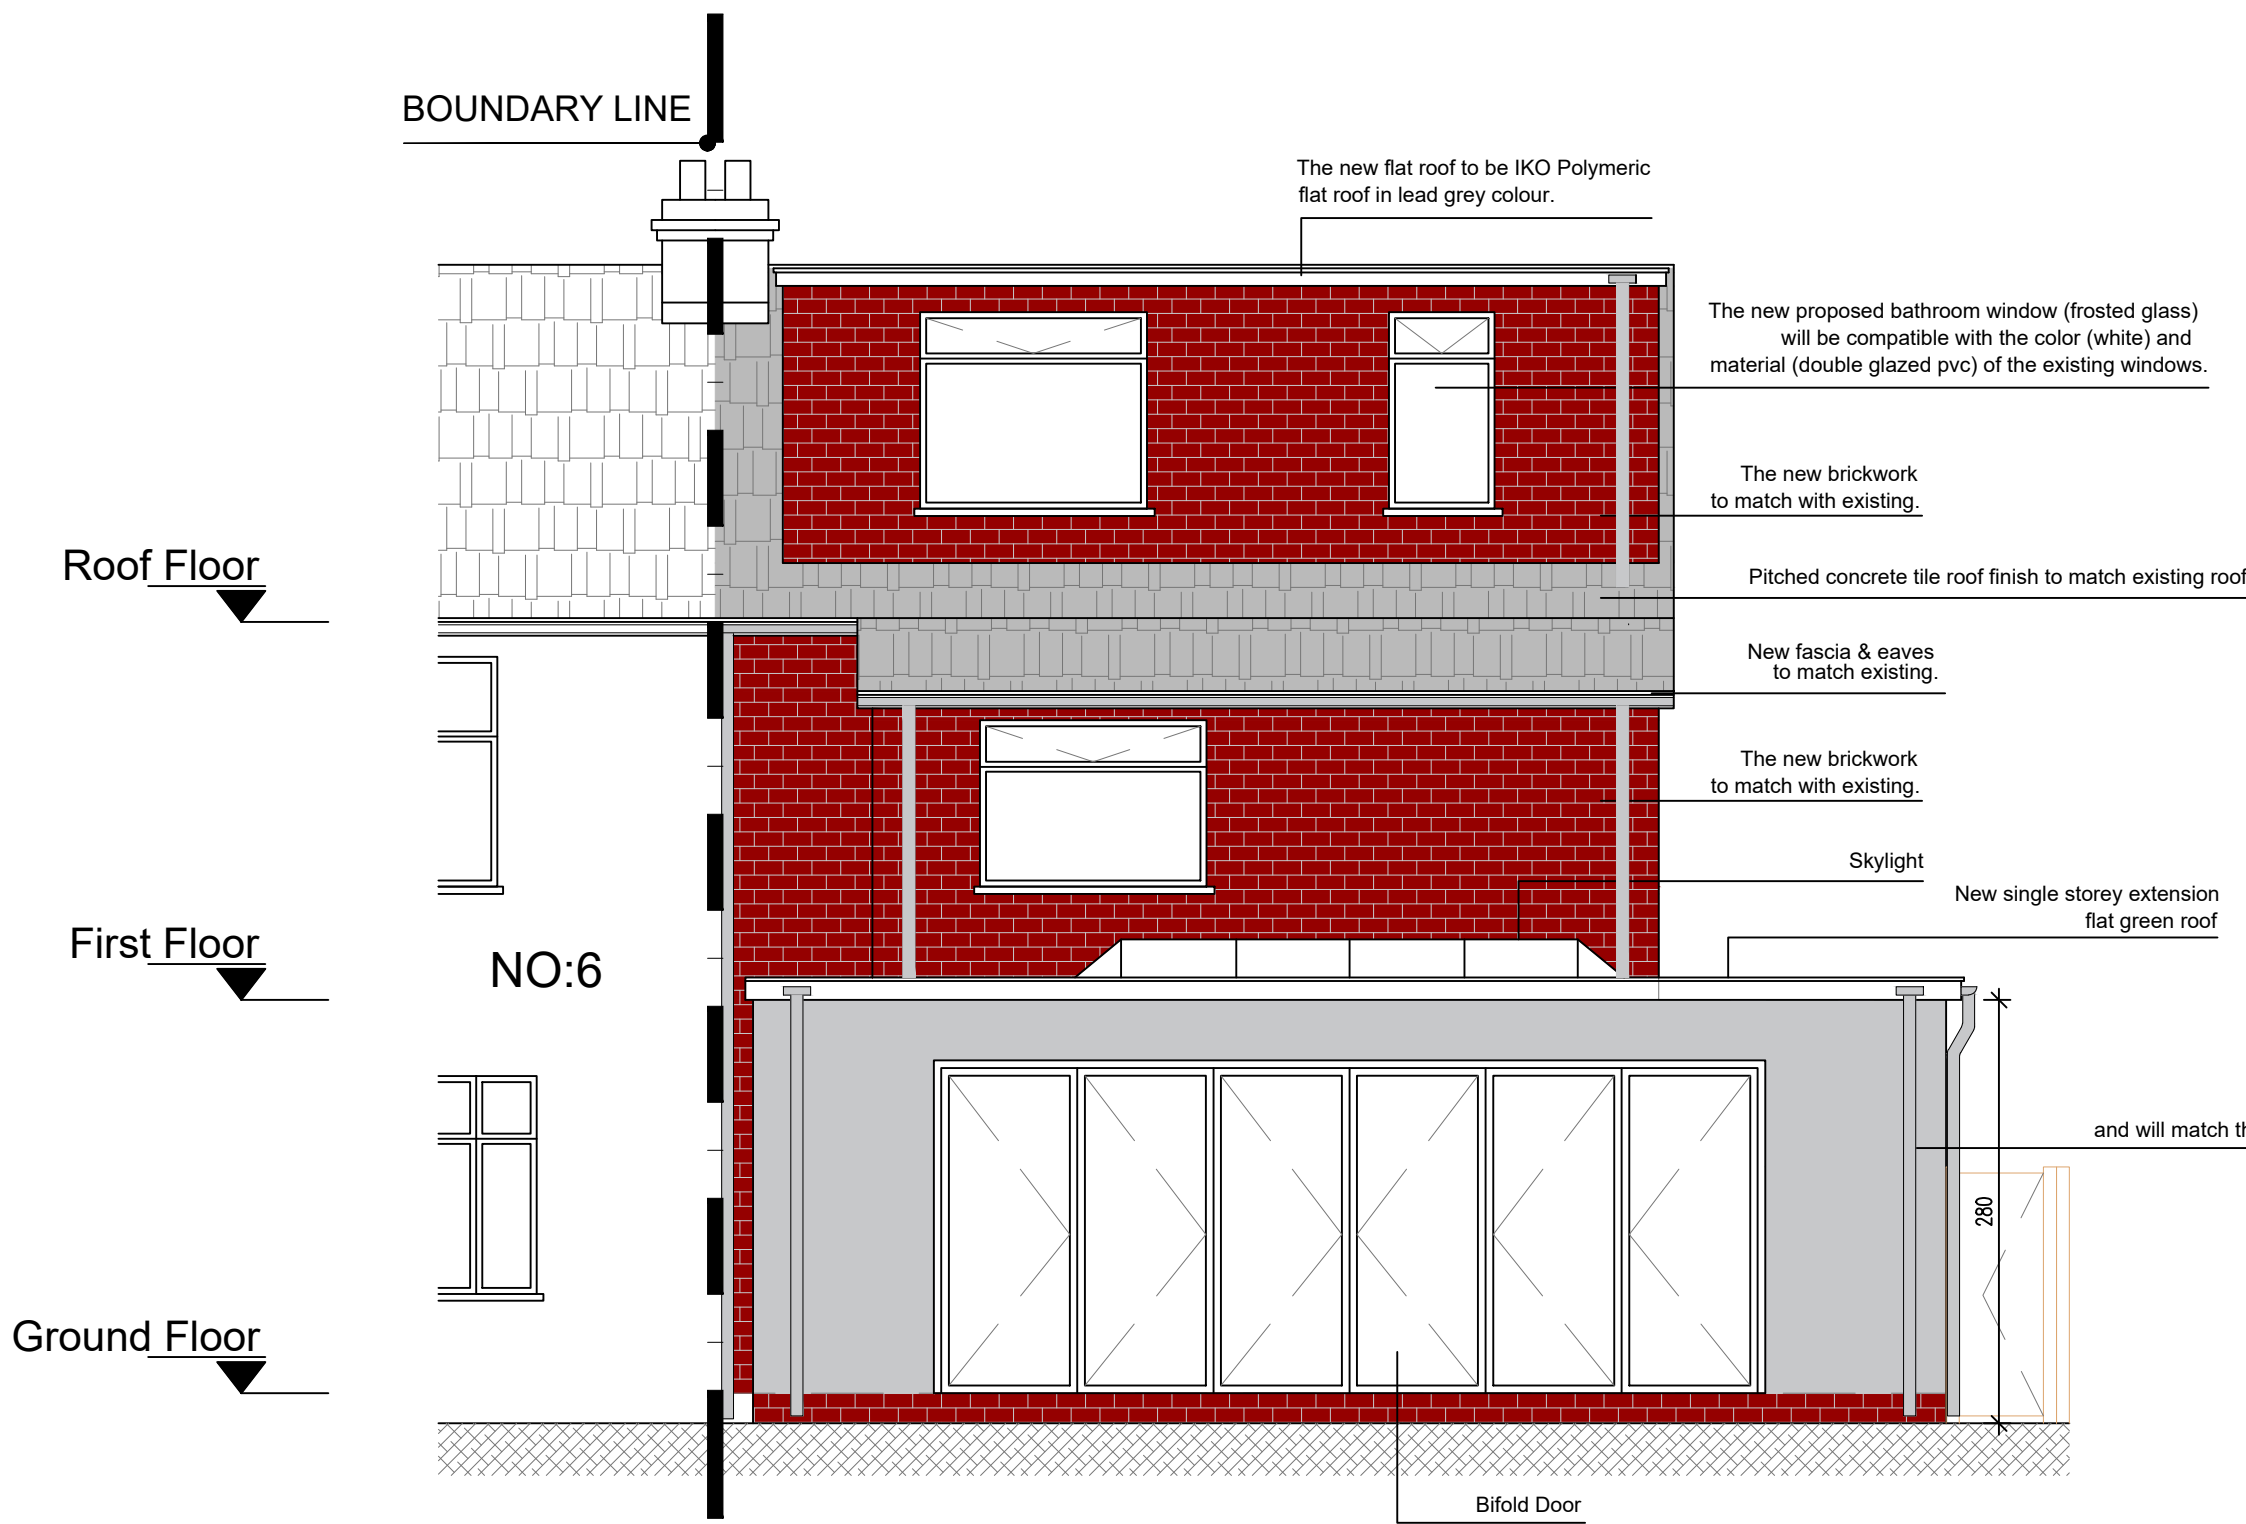


PROPOSED
REAR ELEVATION
SCALE: 1/50




PROPOSED
FRONT ELEVATION
SCALE: 1/50

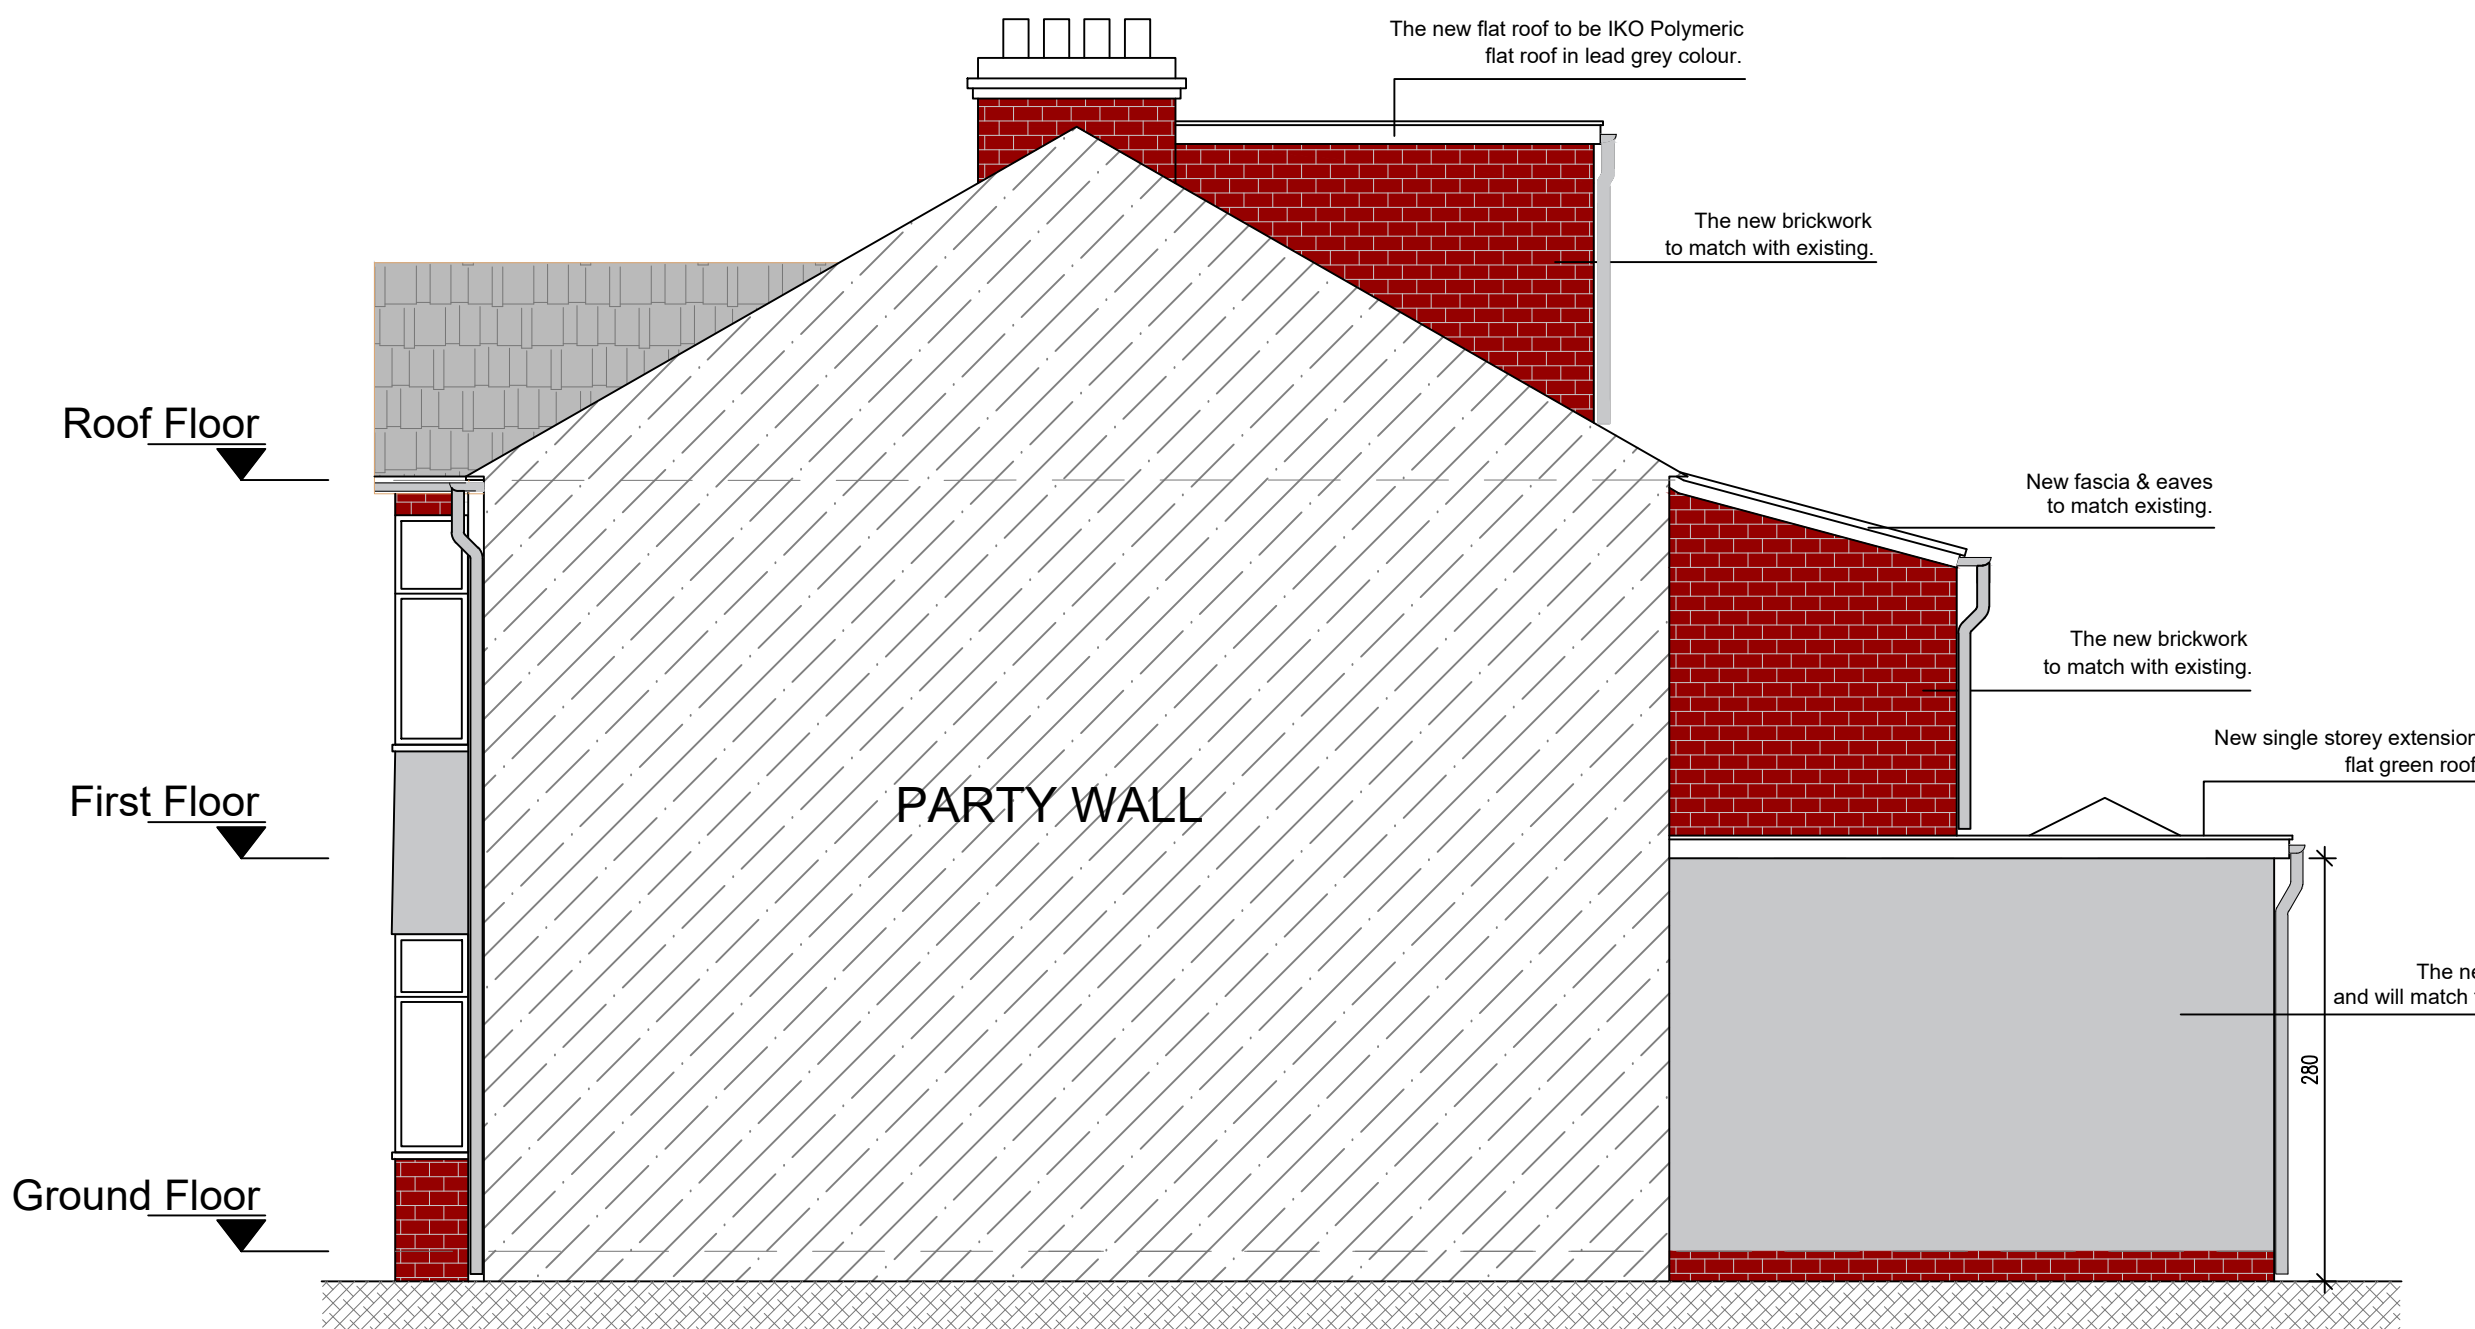

PROPOSED
SIDE ELEVATION
SCALE: 1/50

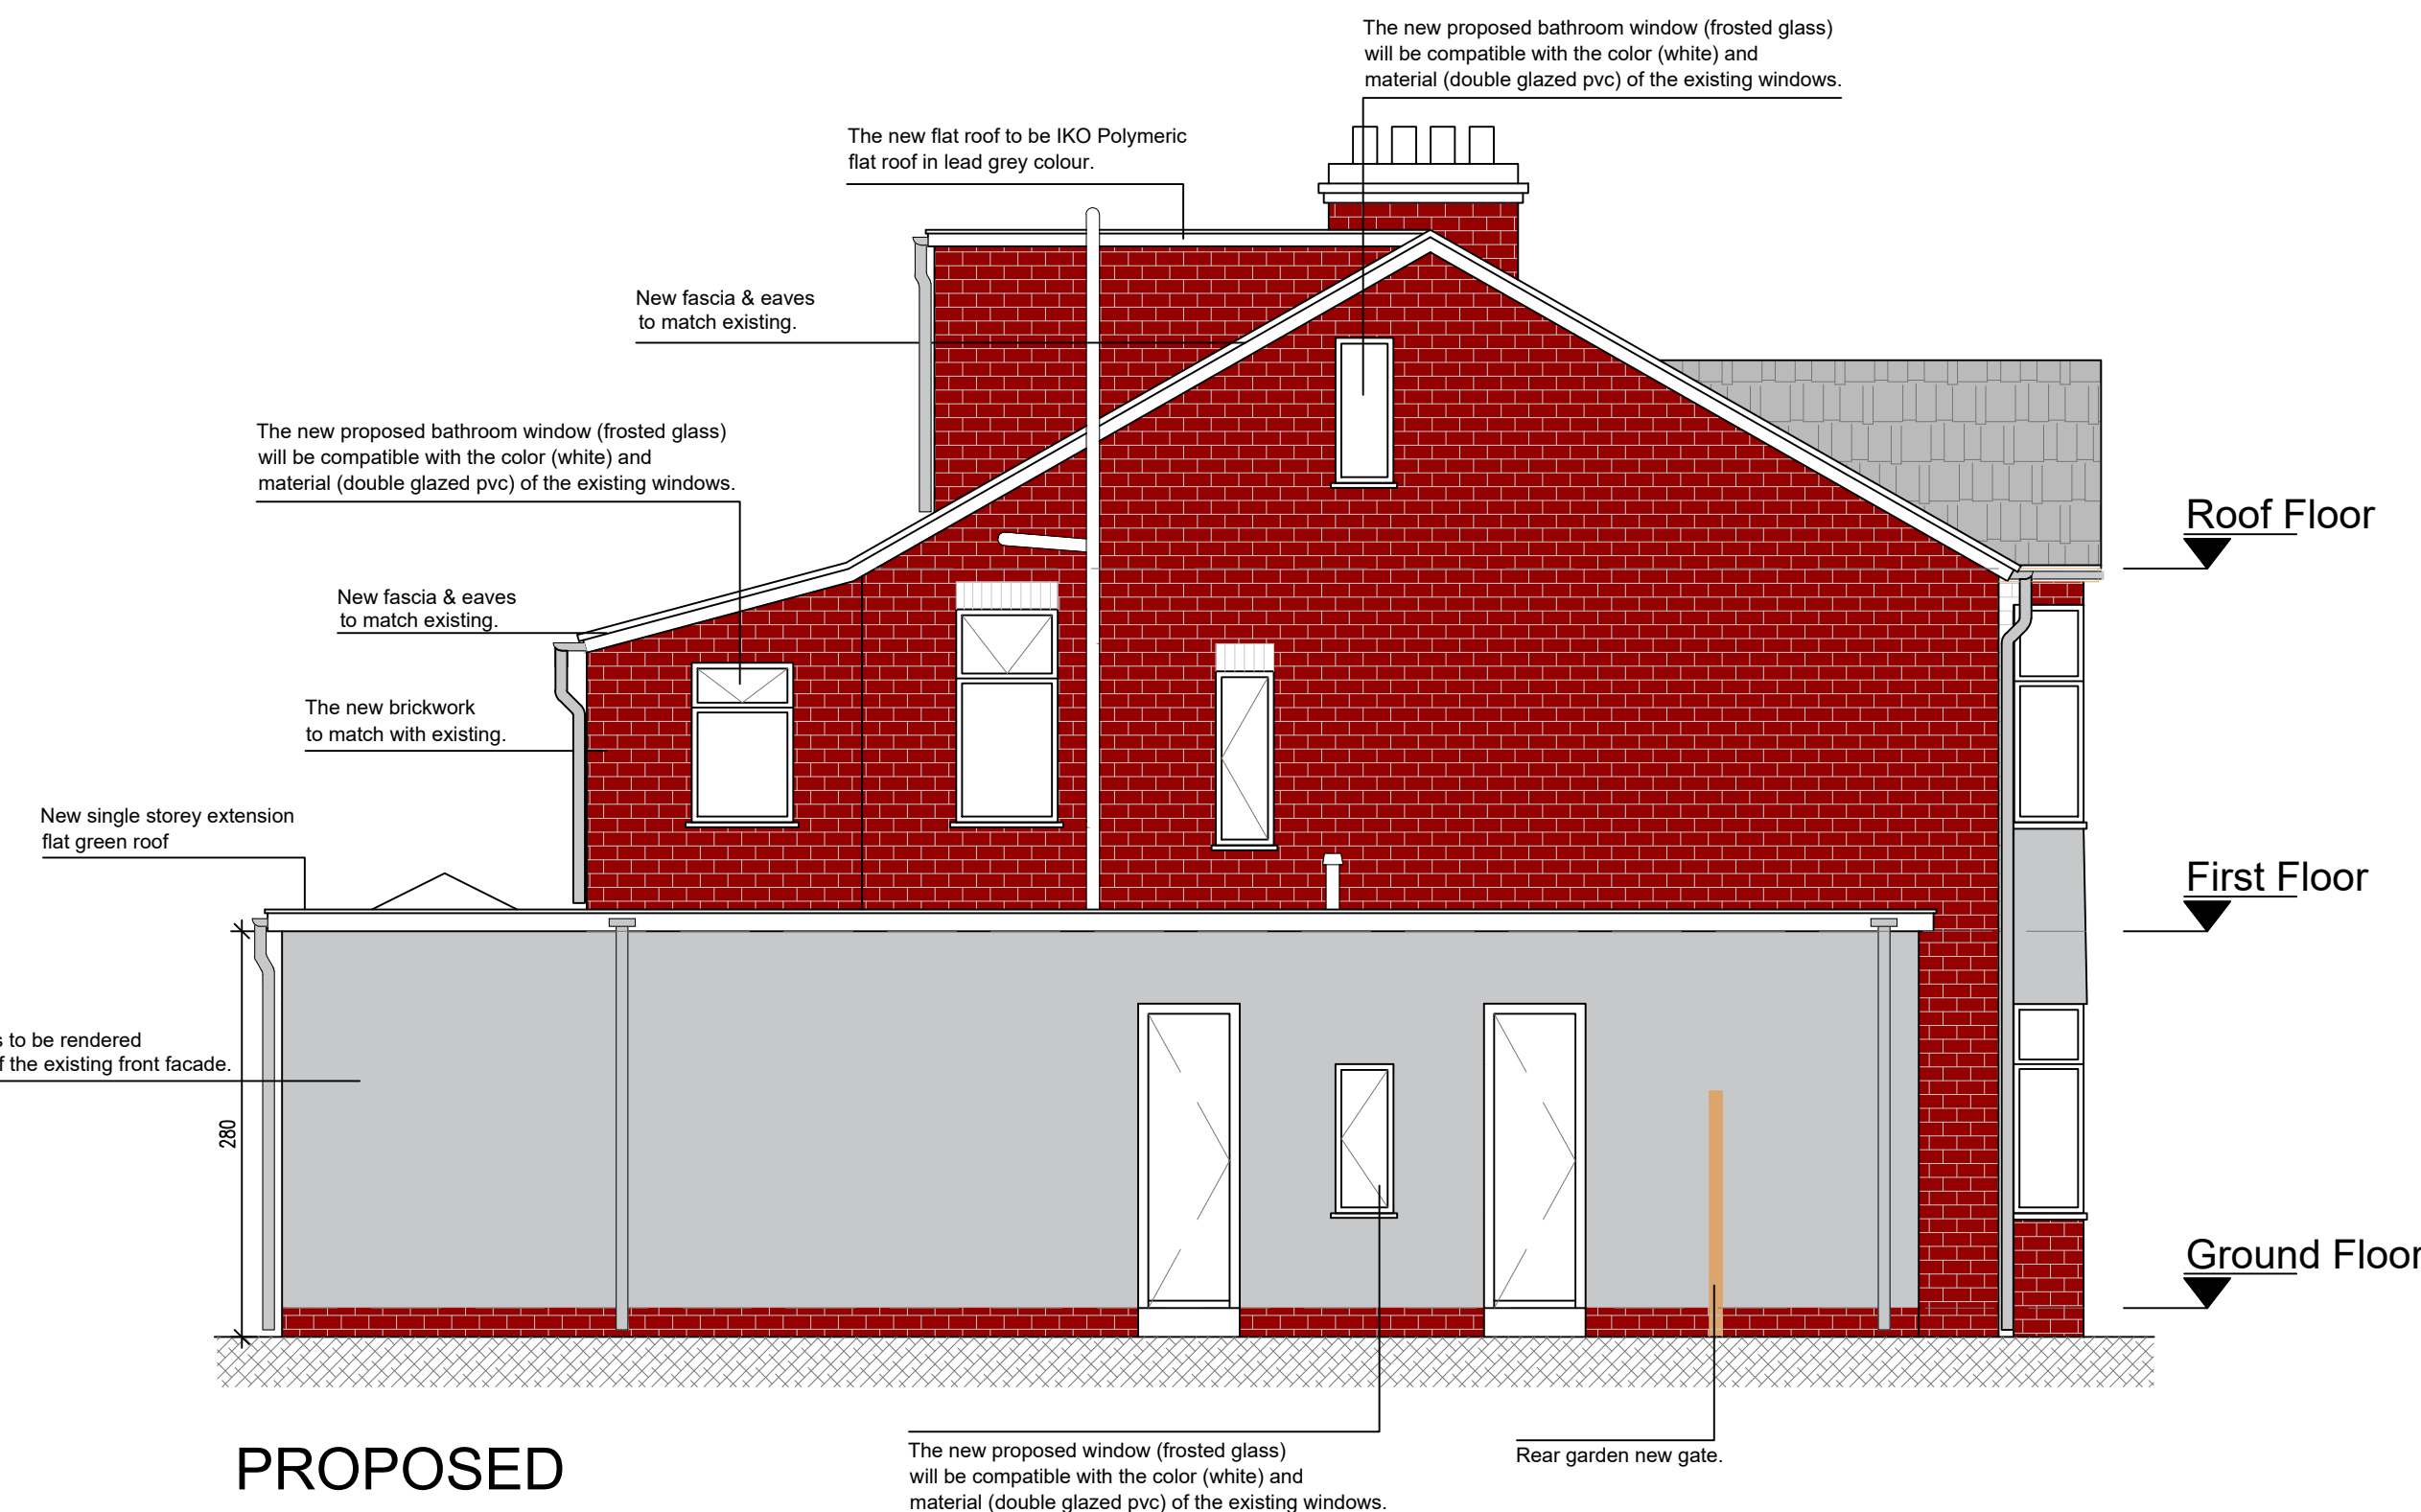

PROPOSED
SIDE ELEVATION
SCALE: 1/50

 

REV	DATE	DESCRIPTION
-----	------	-------------

Notes
All dimensions and levels to be checked on site by contractor prior to preparation of shop drawings and commencement of work on site.

All dimensions are in centimetres unless stated otherwise.

This drawing and the copyrights and patents therein are the property of the Designer and may not be used or reproduced without consent.

This drawing is to be read in conjunction with all relevant consultants' and/or specialists' drawings/documents and any discrepancies or variations are to be notified to the Designer before the affected work commences.

18 Marshall Road
Woolston
Warrington
Cheshire
WA1 4BS

tel 0744 405 6083
email g.malkoc@gusuudesign.co.uk



Project:
8 Marmion Drive,
Chorlton-cum-Hardy,
Manchester, M21 9JD
Drawing title:
Proposed Front Elevation, Rear Elevation and Side Elevations

Scale:	1/50 - A1	Status:	
Drawn by:	G.MALKOC	Date:	APRIL 2025
Project no:	1224/MAR	Drawing no:	04
		Revision:	01