


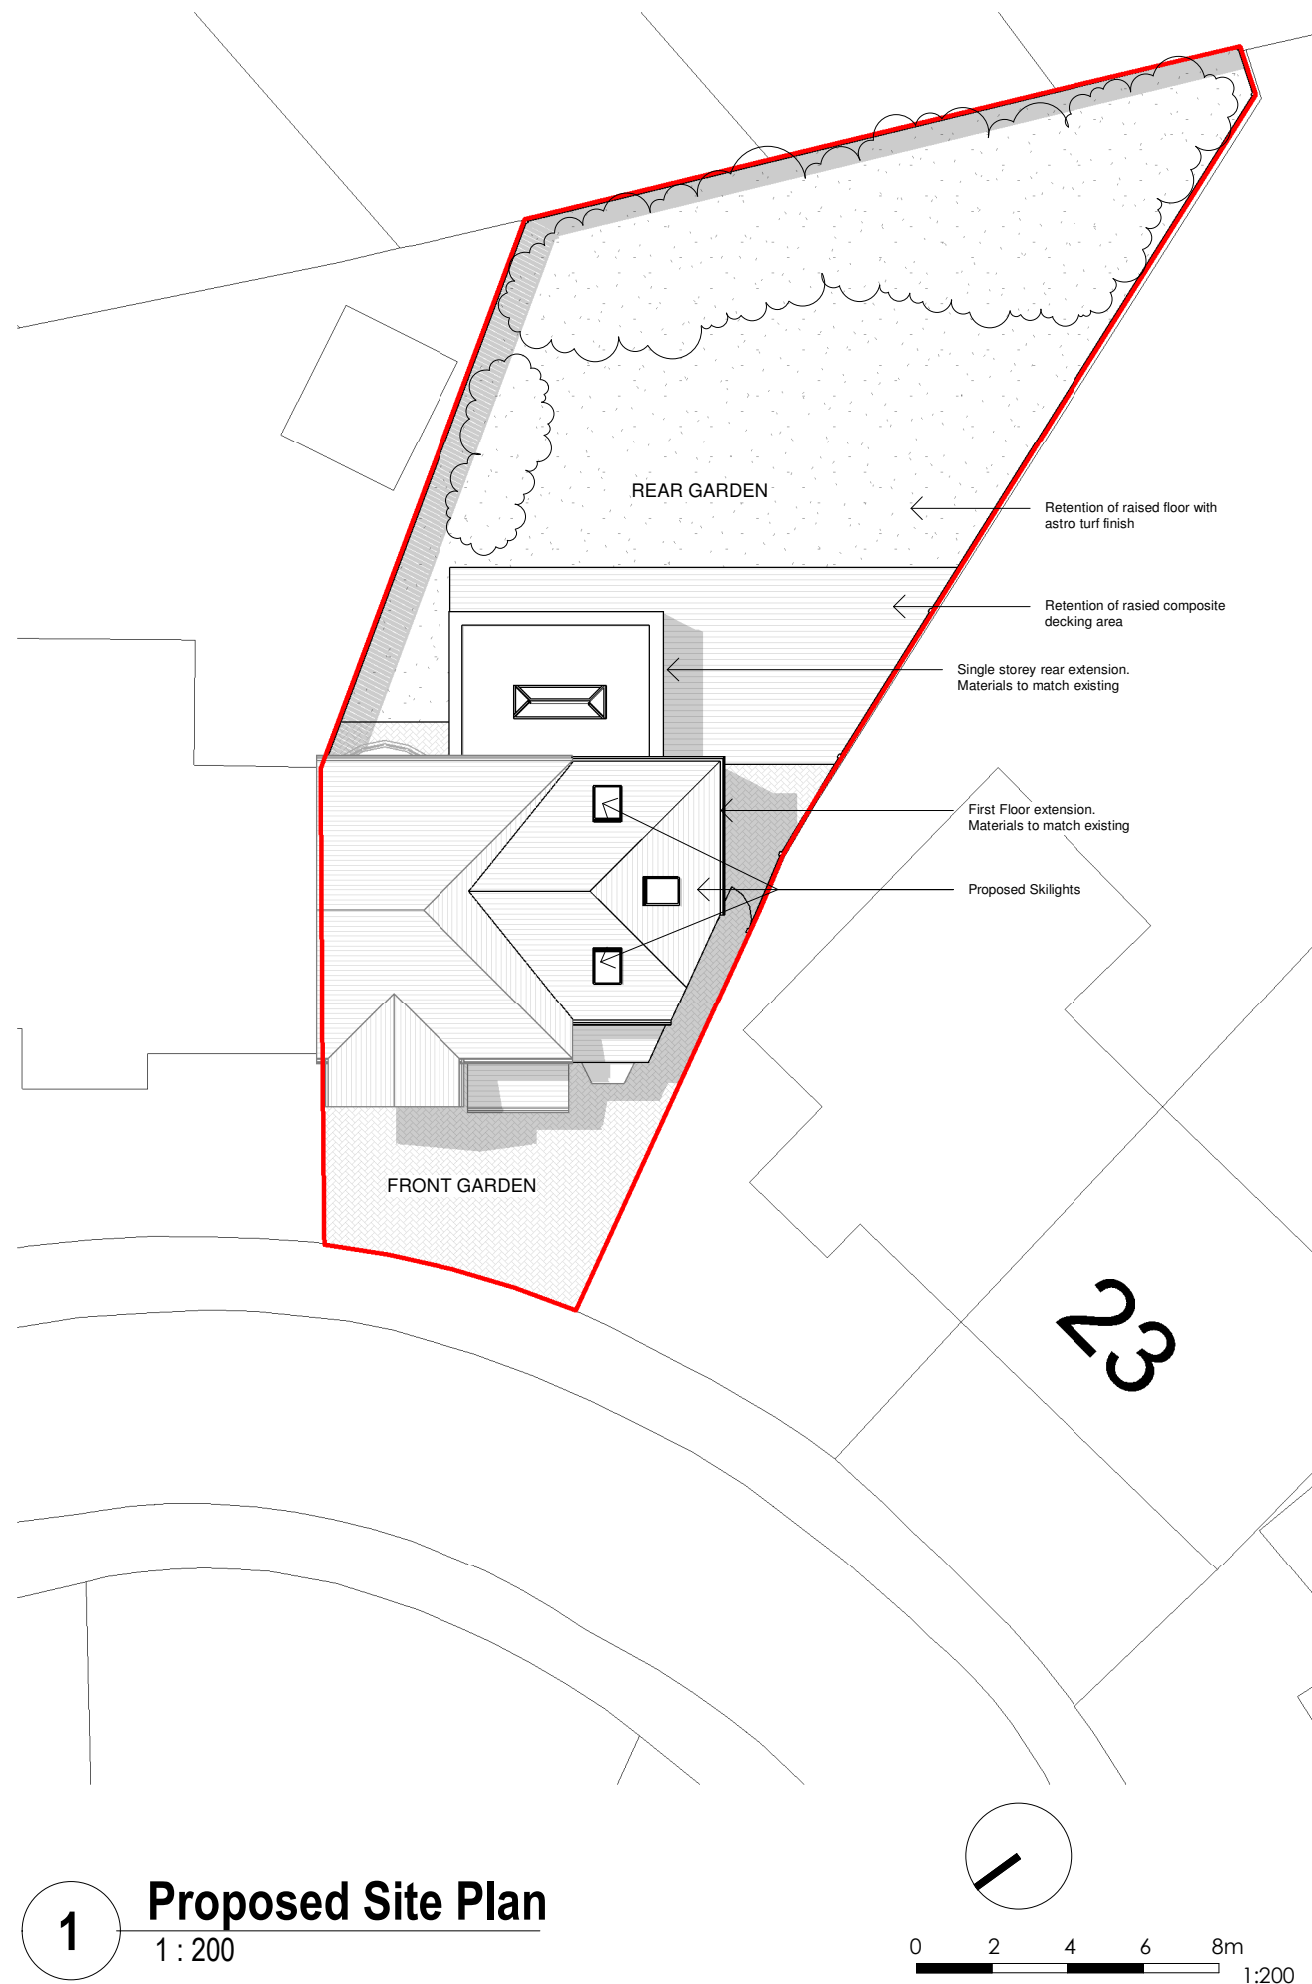

2 Proposed Front View



3 Proposed Rear View

General Notes

The Architect shall have no responsibility for any use made of this document other than for that which it was prepared and issued.

All dimensions should be checked on site. Do not scale from this drawing

To be read in conjunction with all other Consultant's drawings.

The Architect to be immediately notified of any discrepancies.

Copyright on this drawing retained by the Architect.

LEGEND

Site Boundary

P4	09/05/25	SA	SH	Amended Roof	
P3	22/04/25	SA	SH	Amended Project	
P2	18/03/25	SA	SH	Amended Rear Extension	
P1	13/03/25	SA	SH	Initial Issue	
No.	Date	Dwn	Chk	App	Revision or reason for issue

Client
Idajet Bogdani

createitstudios
... leave an impression

Architect
Create It Studios (NW) Ltd
3 Stevenson Square, Manchester M1 1DN
0161 521 3234
www.createitstudios.co.uk
info@createitstudios.co.uk

Project Title
**19 Saxon Ave, Crumpsall, Manchester
M8 4QH**

Scale / North Point
1 : 200

Drawing Title
Proposed Site Plan

Drawing Number A1597(02)AP001	Revision P4
Drawing Status Preliminary	