




All dimensions are to be checked on site. This drawing shall not be scaled to ascertain dimensions.

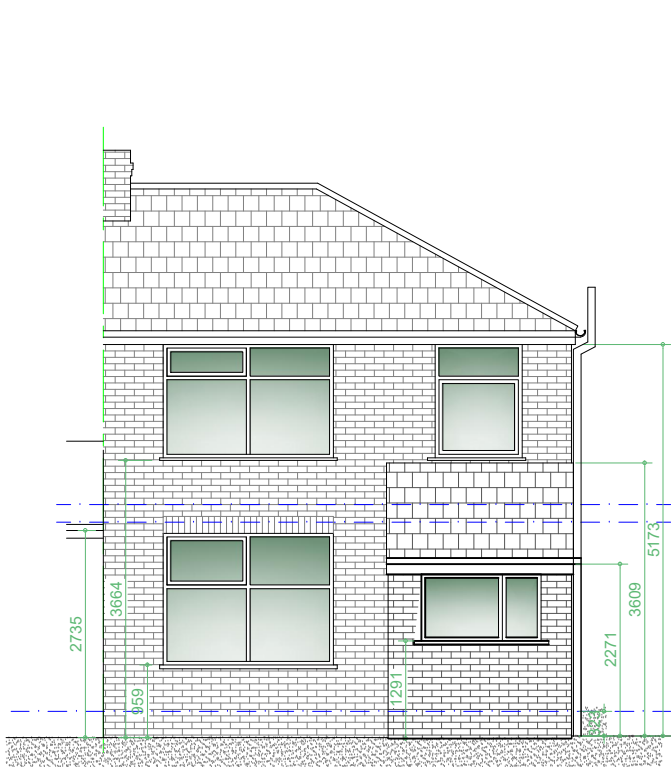



Existing Rear Elevation
Scale 1:100

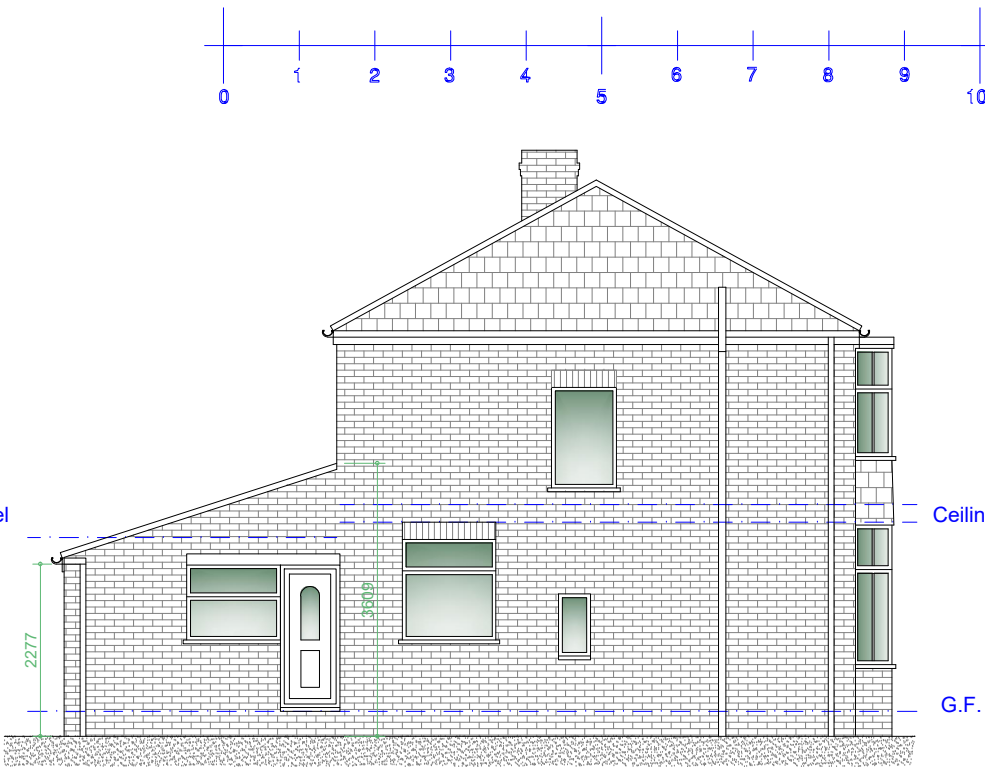

Existing L/H Side Elevation
Scale 1:100

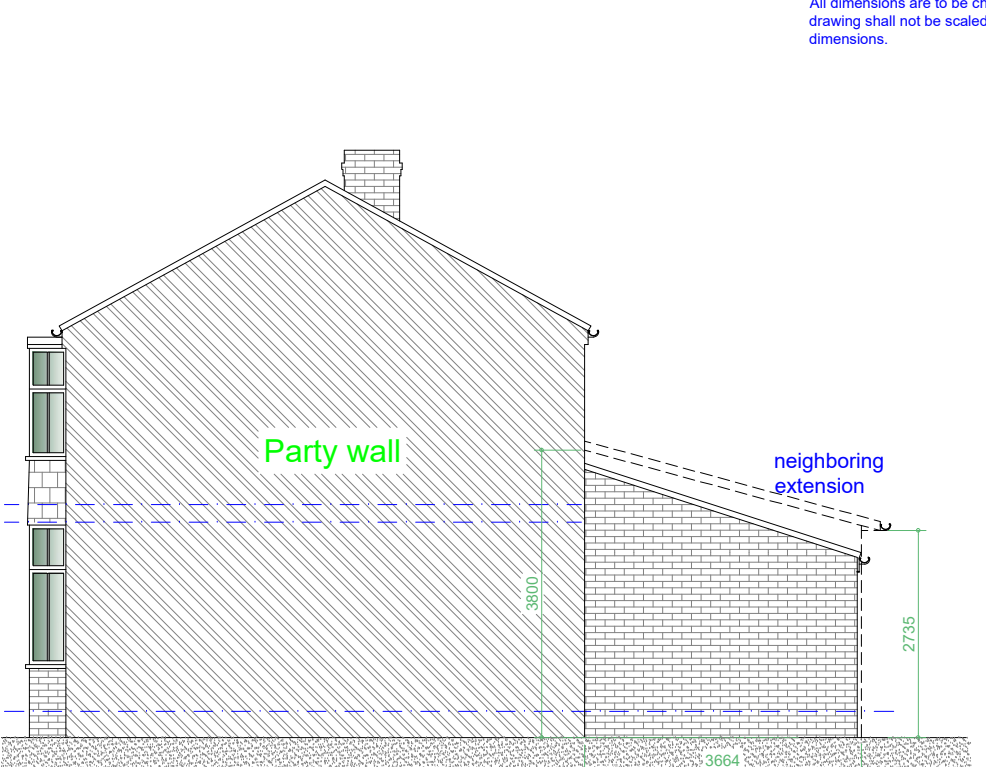

Existing R/H Side Party Wall Elevation
Scale 1:100

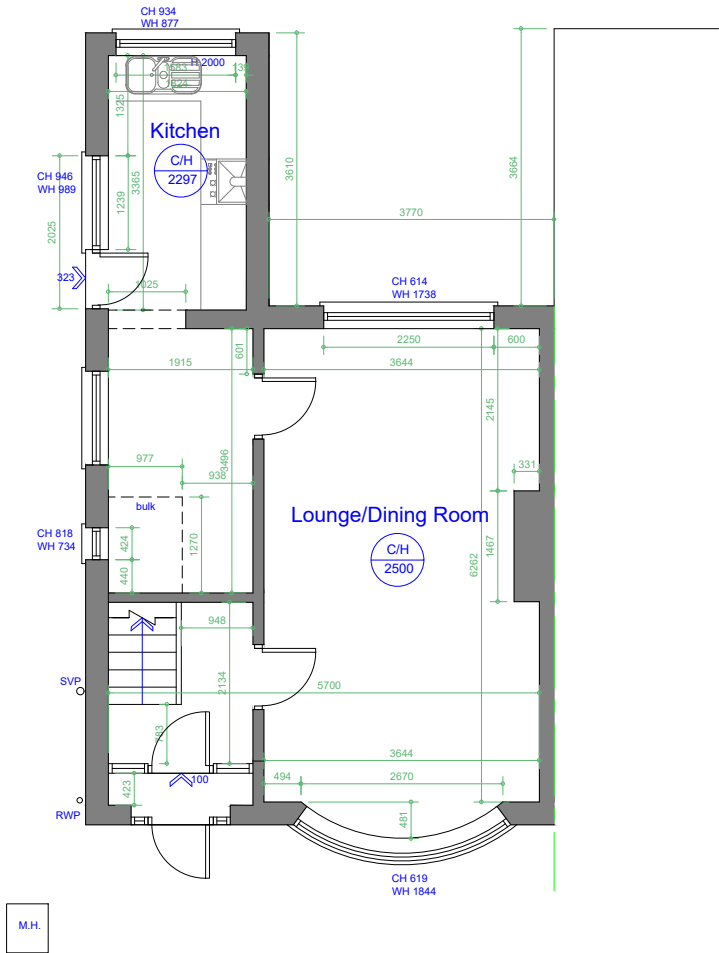 

Existing Ground Floor Plan
Scale 1:100



Rev	Date	Description
01	23.04.25	Issued For : INFORMATION PURPOSES ONLY

Client
Mrs. Helen Ferguson

Scheme - Drawing Title
Existing Plans.

Drawing No. 01
Revision
Date 23.04.25
Scale 1:100 @A3



Plans To Build It Ltd
Tel: 0161 728 5730
Mob: 07741175755
www.planstobuildit.com