



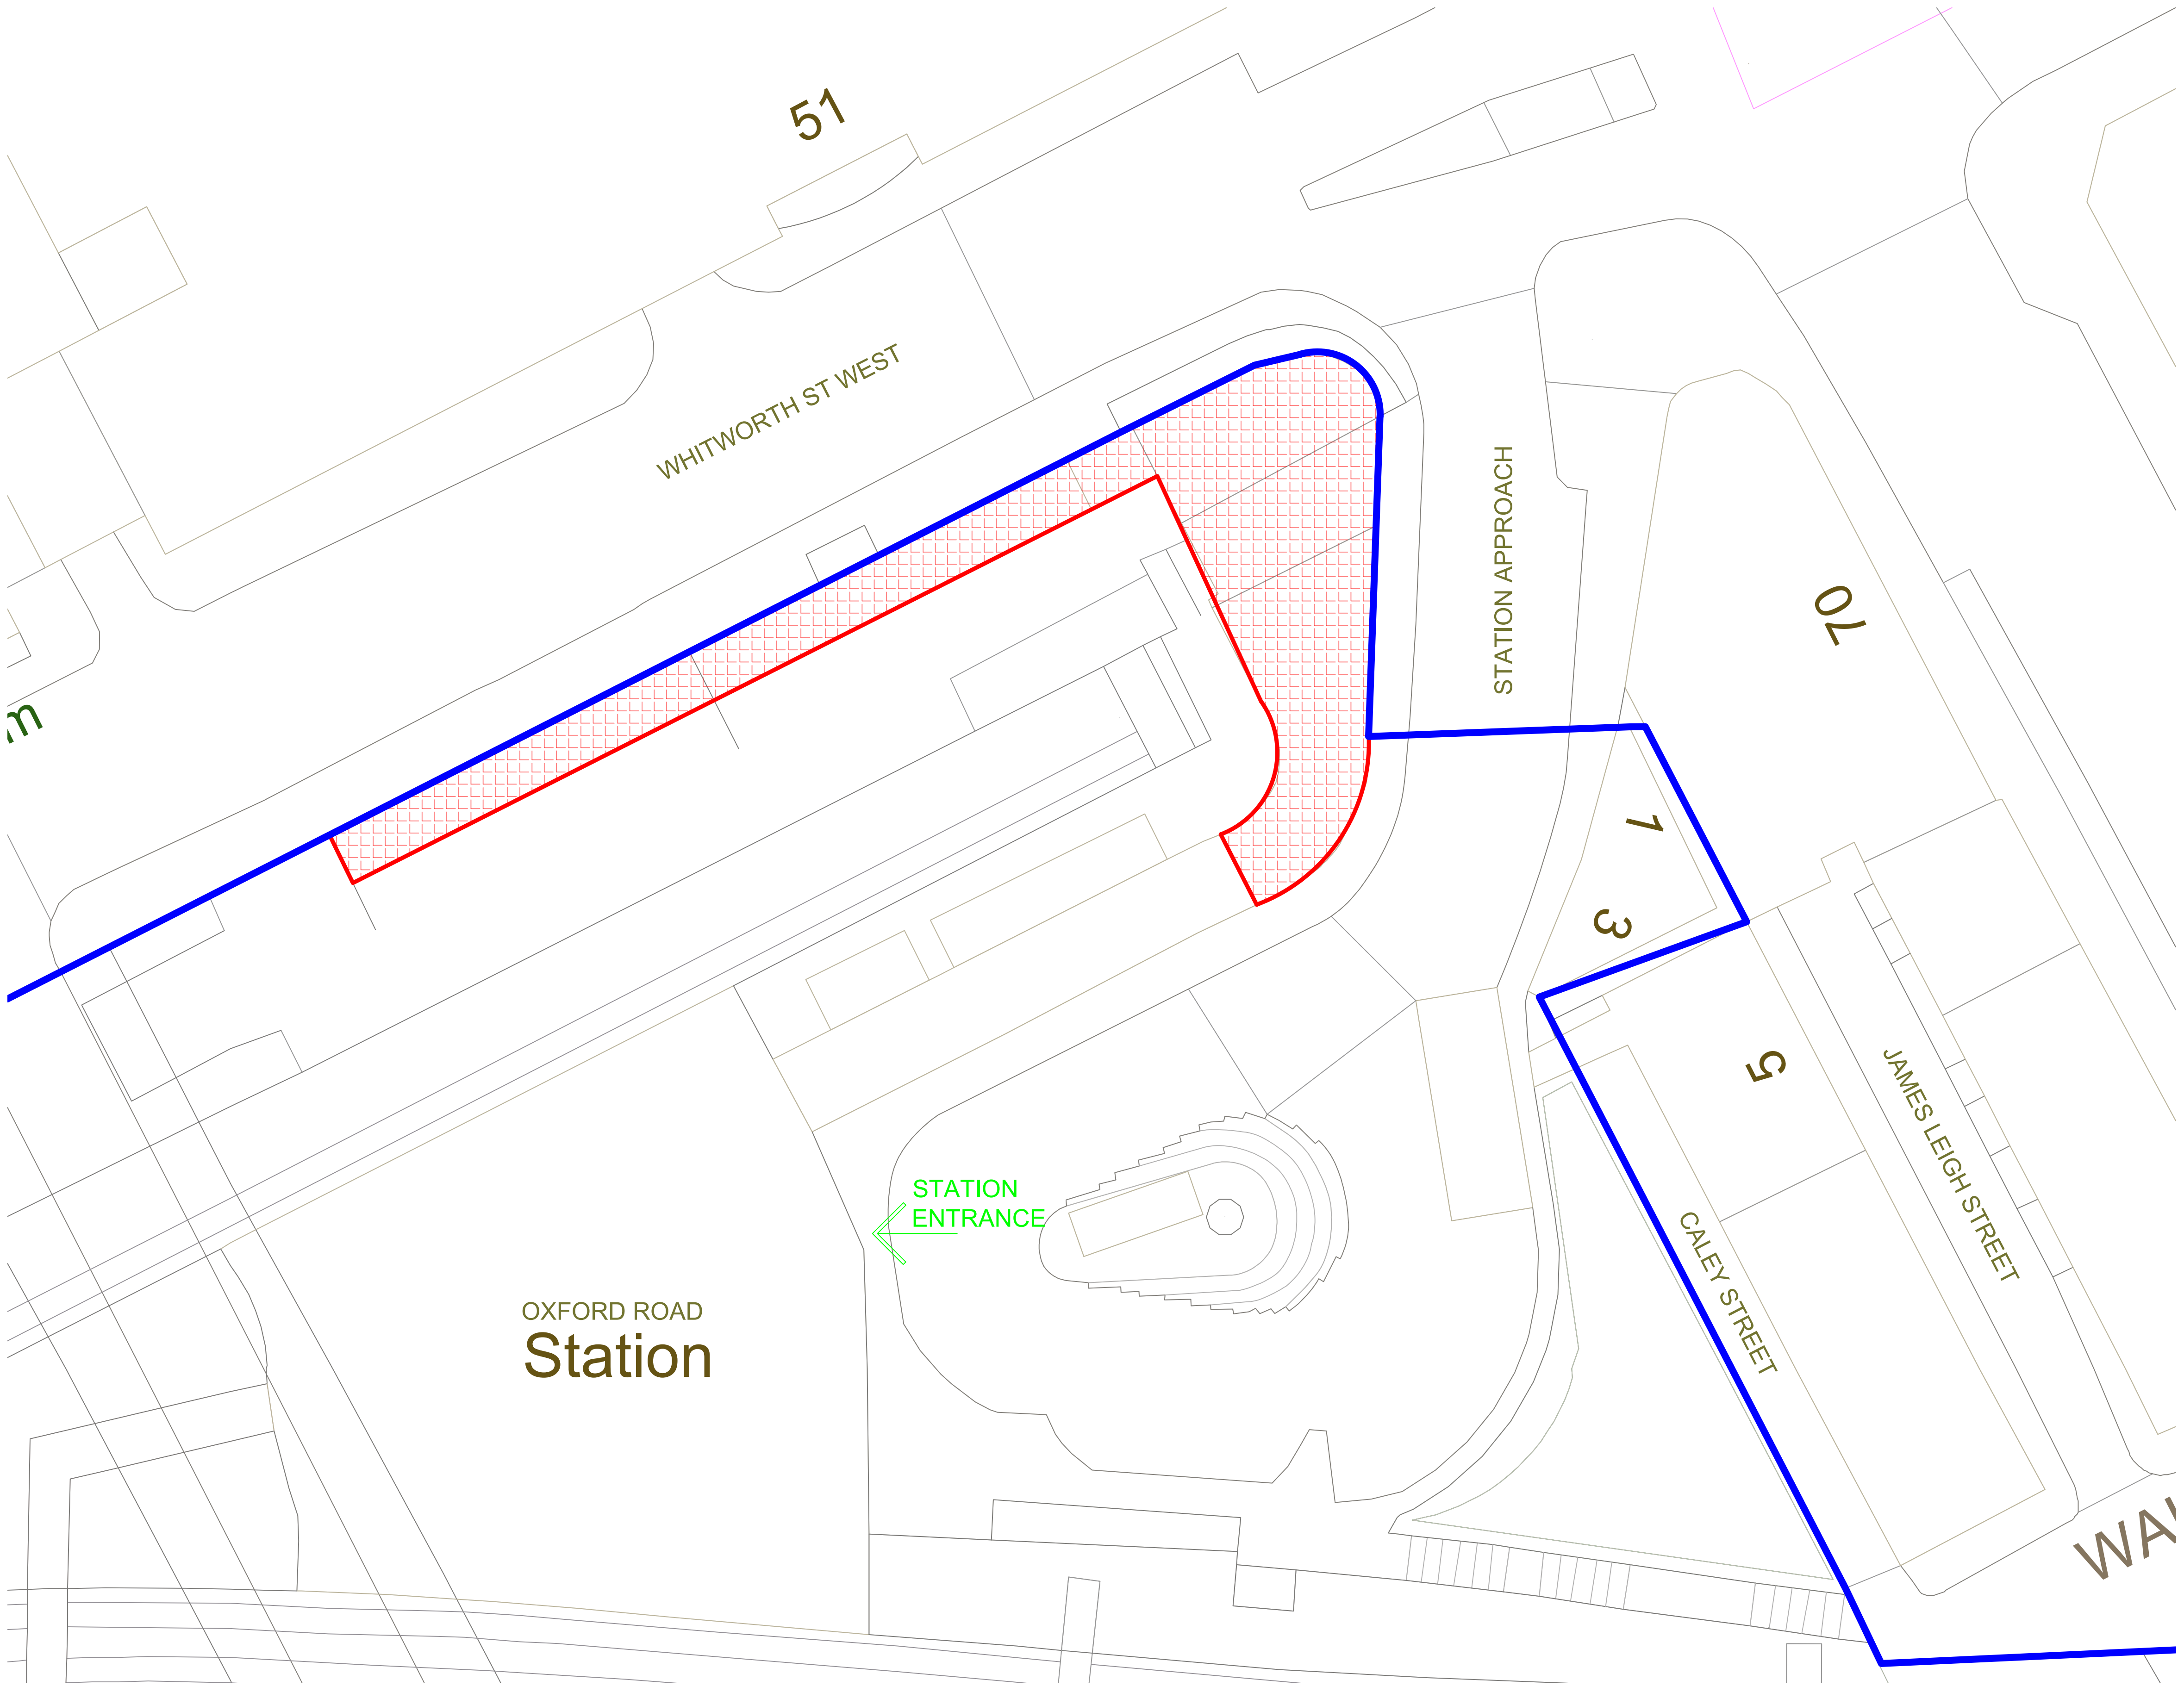

- LEGEND/NOTES
1. ALL DIMENSIONS IN MILLIMETRES UNLESS NOTED OTHERWISE
 2. DIMENSIONS OBTAINED VIA HAND SURVEY AND MAY CONTAIN SLIGHT IN-ACCURACIES.
 3. ACCESS DOORS INTO SCREEN ONE ARE CURRENTLY CLOSED OF DUE TO THE CONDITION OF THE BUILDING.
 4. DRAWINGS TO BE READ IN CONJUNCTION WITH SUPPORTING REPORTS AND PROPOSED DESIGN BY ARTIST (NOMADCLAN)

NETWORK RAIL LAND OWNERSHIP BOUNDARY

LOCATION BOUNDARY

 


P01	16/05/25	FOR INFORMATION	KD	GB	GB
REV	DATE	DESCRIPTION OF REVISIONS	DRAWN	CHKD	APPRD

SAFETY HEALTH AND ENVIRONMENTAL INFORMATION

THE HAZARDS AND RISKS ASSOCIATED WITH THE WORKS SHOWN ON THIS DRAWING AND DESCRIBED IN THE SCHEDULE OF WORKS ARE CONSIDERED TO BE WITHIN THE REASONABLE, NORMAL AND ACCEPTABLE LIMITS FOR GENERAL BUILDING AND MAINTENANCE WORKS. PLEASE REFER TO DESIGNER RISK ASSESSMENT

DOCUMENT REF: N/A

STATUS	FOR INFORMATION	SUITABILITY CODE
		N/A

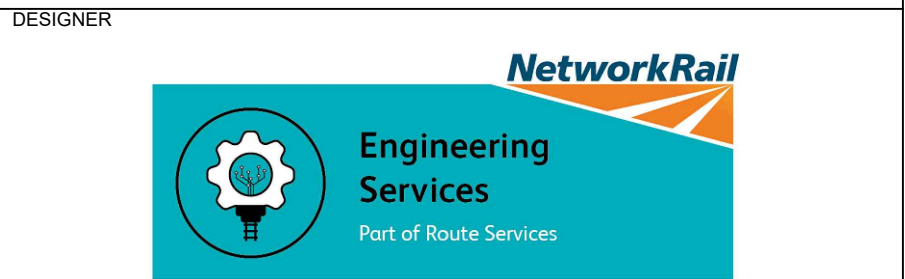

York I.C.C. Leeman Road, York, YO26 4ZD
Tel: 033 085 49683 Web: www.networkrail.co.uk

PROJECT :
**MANCHESTER OXFORD ROAD
SCREEN ONE
CRATIVE ARTWORK**

DRAWING TITLE :
**SITE PLAN
EXISTING**

DESIGNED	K.DONOHUE	SIGNED	K.DONOHUE	DATE	16/05/25
DRAWN	K.DONOHUE	SIGNED	K.DONOHUE	DATE	16/05/25
CHECKED	G.BIMPSON	SIGNED	G.BIMPSON	DATE	16/05/25
APPROVED	G.BIMPSON	SIGNED	G.BIMPSON	DATE	16/05/25

SCALE (8 A1 SHEET SIZE = 841 x 594)	ELR	MILEAGE	MILEAGE
1:200M	ELR		

DRAWING NUMBER	REVISION
NR-MCO-EXISTING SITE PLAN-001	P01