
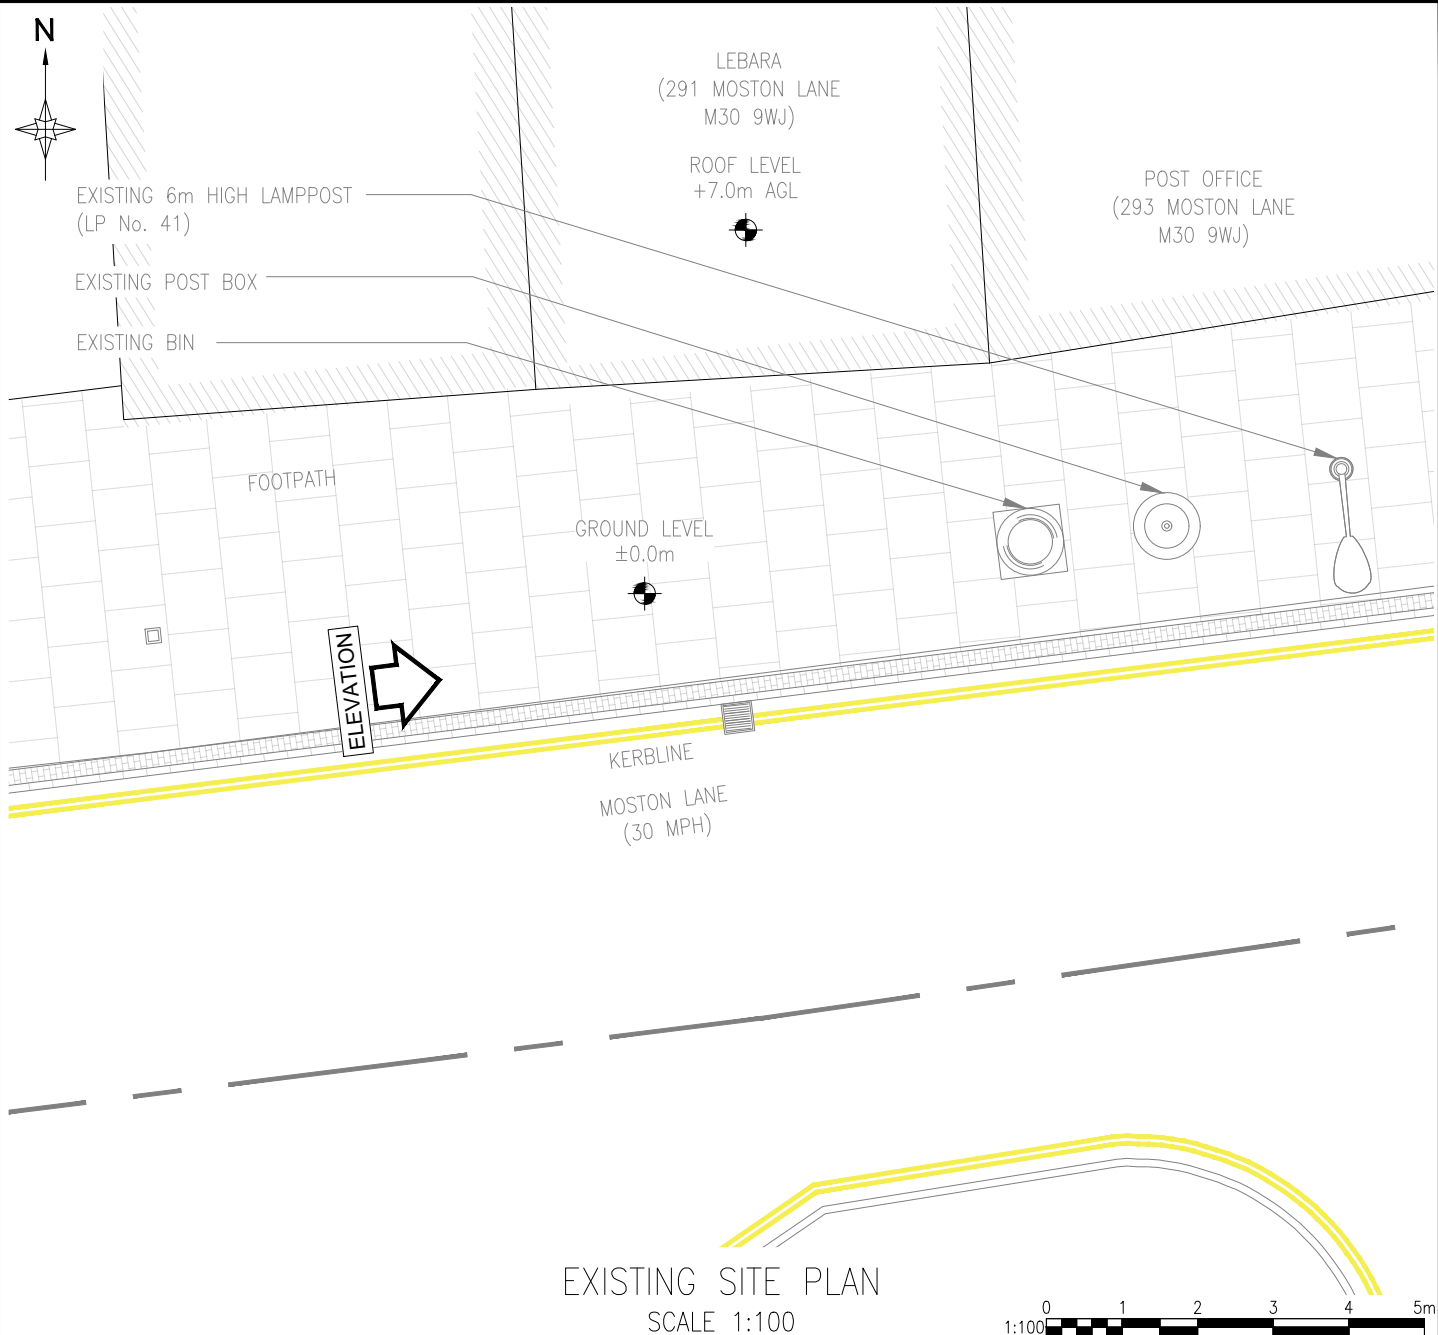
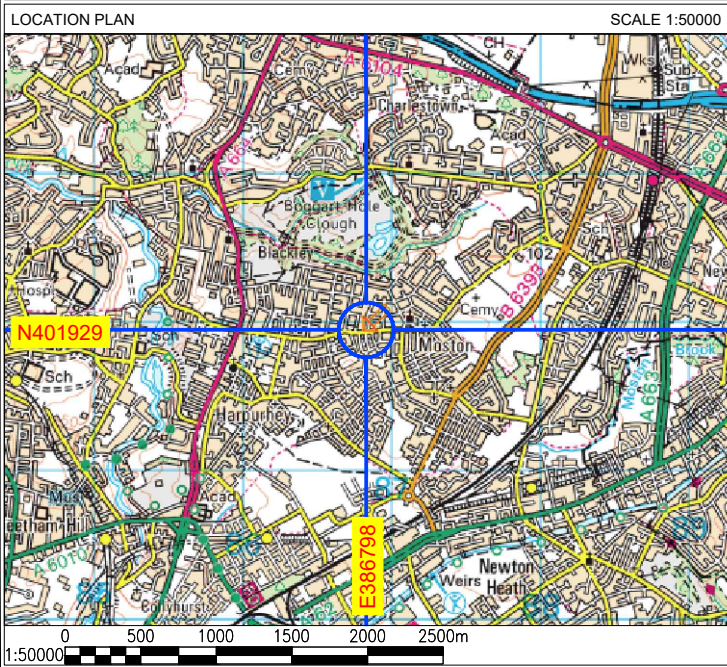




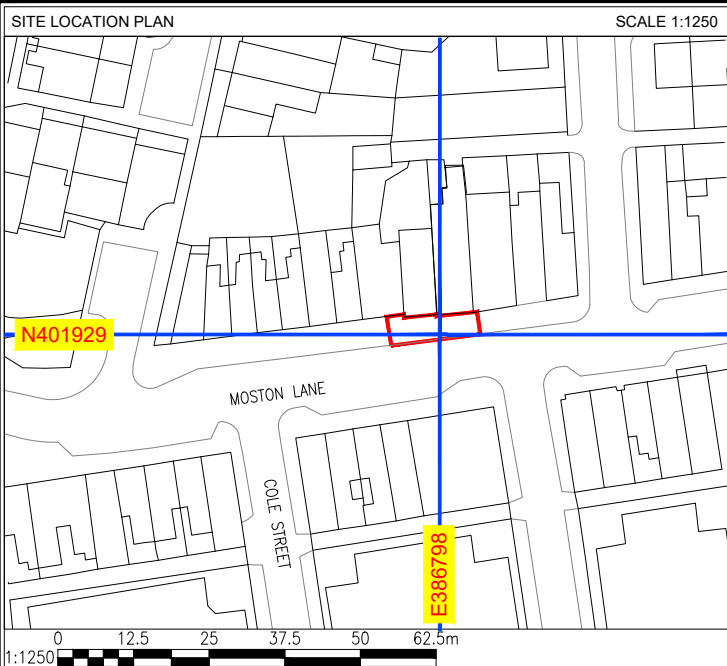


A	ISSUED FOR APPROVAL				SM	10.03.025
REV	DESCRIPTION				BY	DATE
SCALE AS SHOW WHEN PRINTED AT A4		DRAWN	SM	CHECKED	DCC	ALL DIMENSIONS IN METRES U.N.O
		DATE	10.03.025	DATE	10.03.025	
LOCATION PLAN - Digital Mapping Solutions from Dotted Eyes.						
SITE BLOCK PLAN - Digital Mapping Solutions from Promap						

DRAWING TITLE
STREET HUB
MST- 101 - 289 MOSTON LANE
001 - EXISTING SITE PLAN

SITE ADDRESS
Footpath outside
289 MOSTON LANE
MANCHESTER
M40 9WJ


REV	A
-----	---

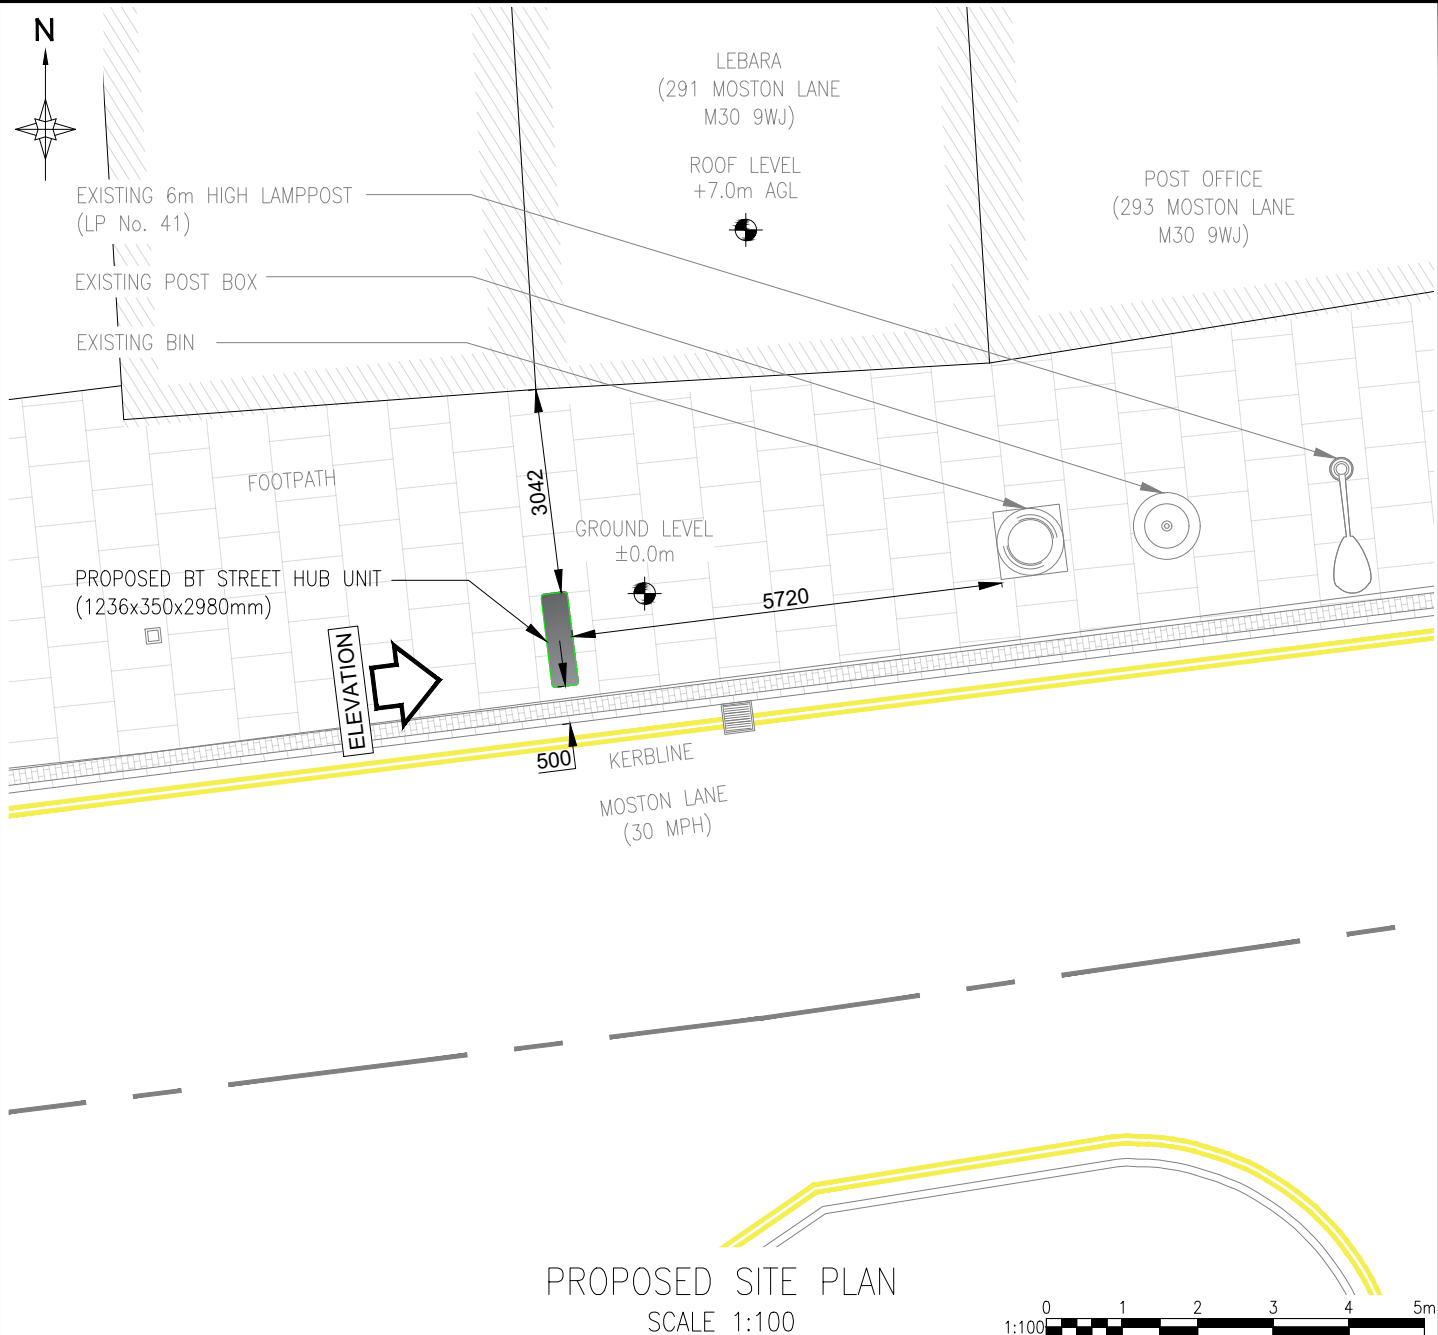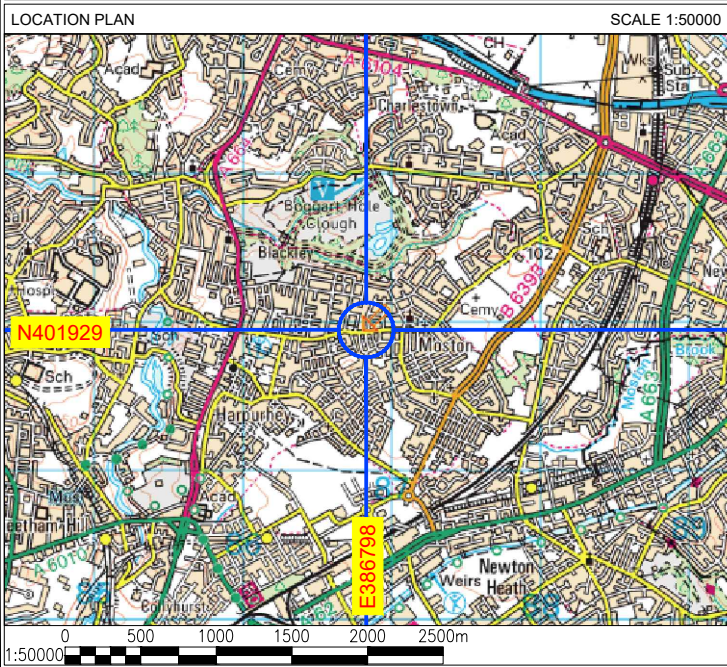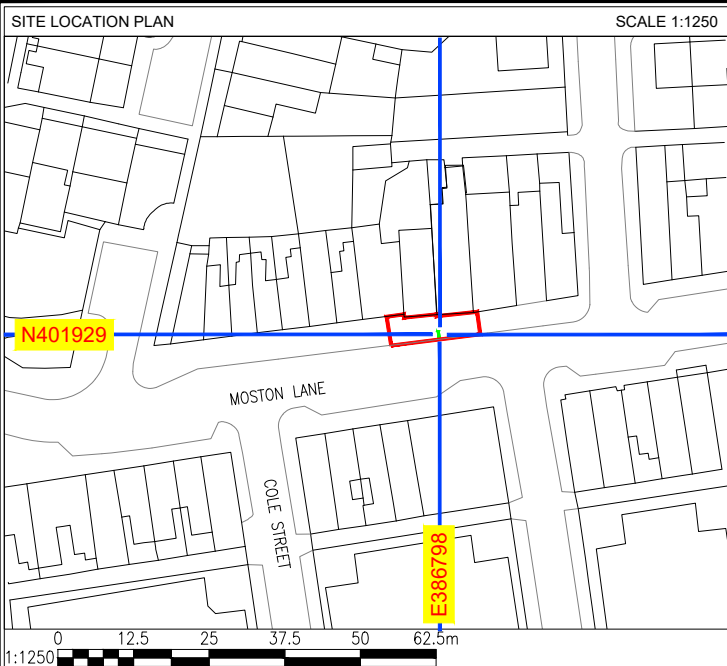


A	ISSUED FOR APPROVAL				SM	10.03.025
REV	DESCRIPTION				BY	DATE
SCALE AS SHOW WHEN PRINTED AT A4		DRAWN	SM	CHECKED	DCC	ALL DIMENSIONS IN METRES U.N.O
		DATE	10.03.025	DATE	10.03.025	
LOCATION PLAN - Digital Mapping Solutions from Dotted Eyes.						
SITE BLOCK PLAN - Digital Mapping Solutions from Promap						

DRAWING TITLE
STREET HUB
MST- 101 - 289 MOSTON LANE
002 - PROPOSED SITE PLAN

SITE ADDRESS
Footpath outside
289 MOSTON LANE
MANCHESTER
M40 9WJ

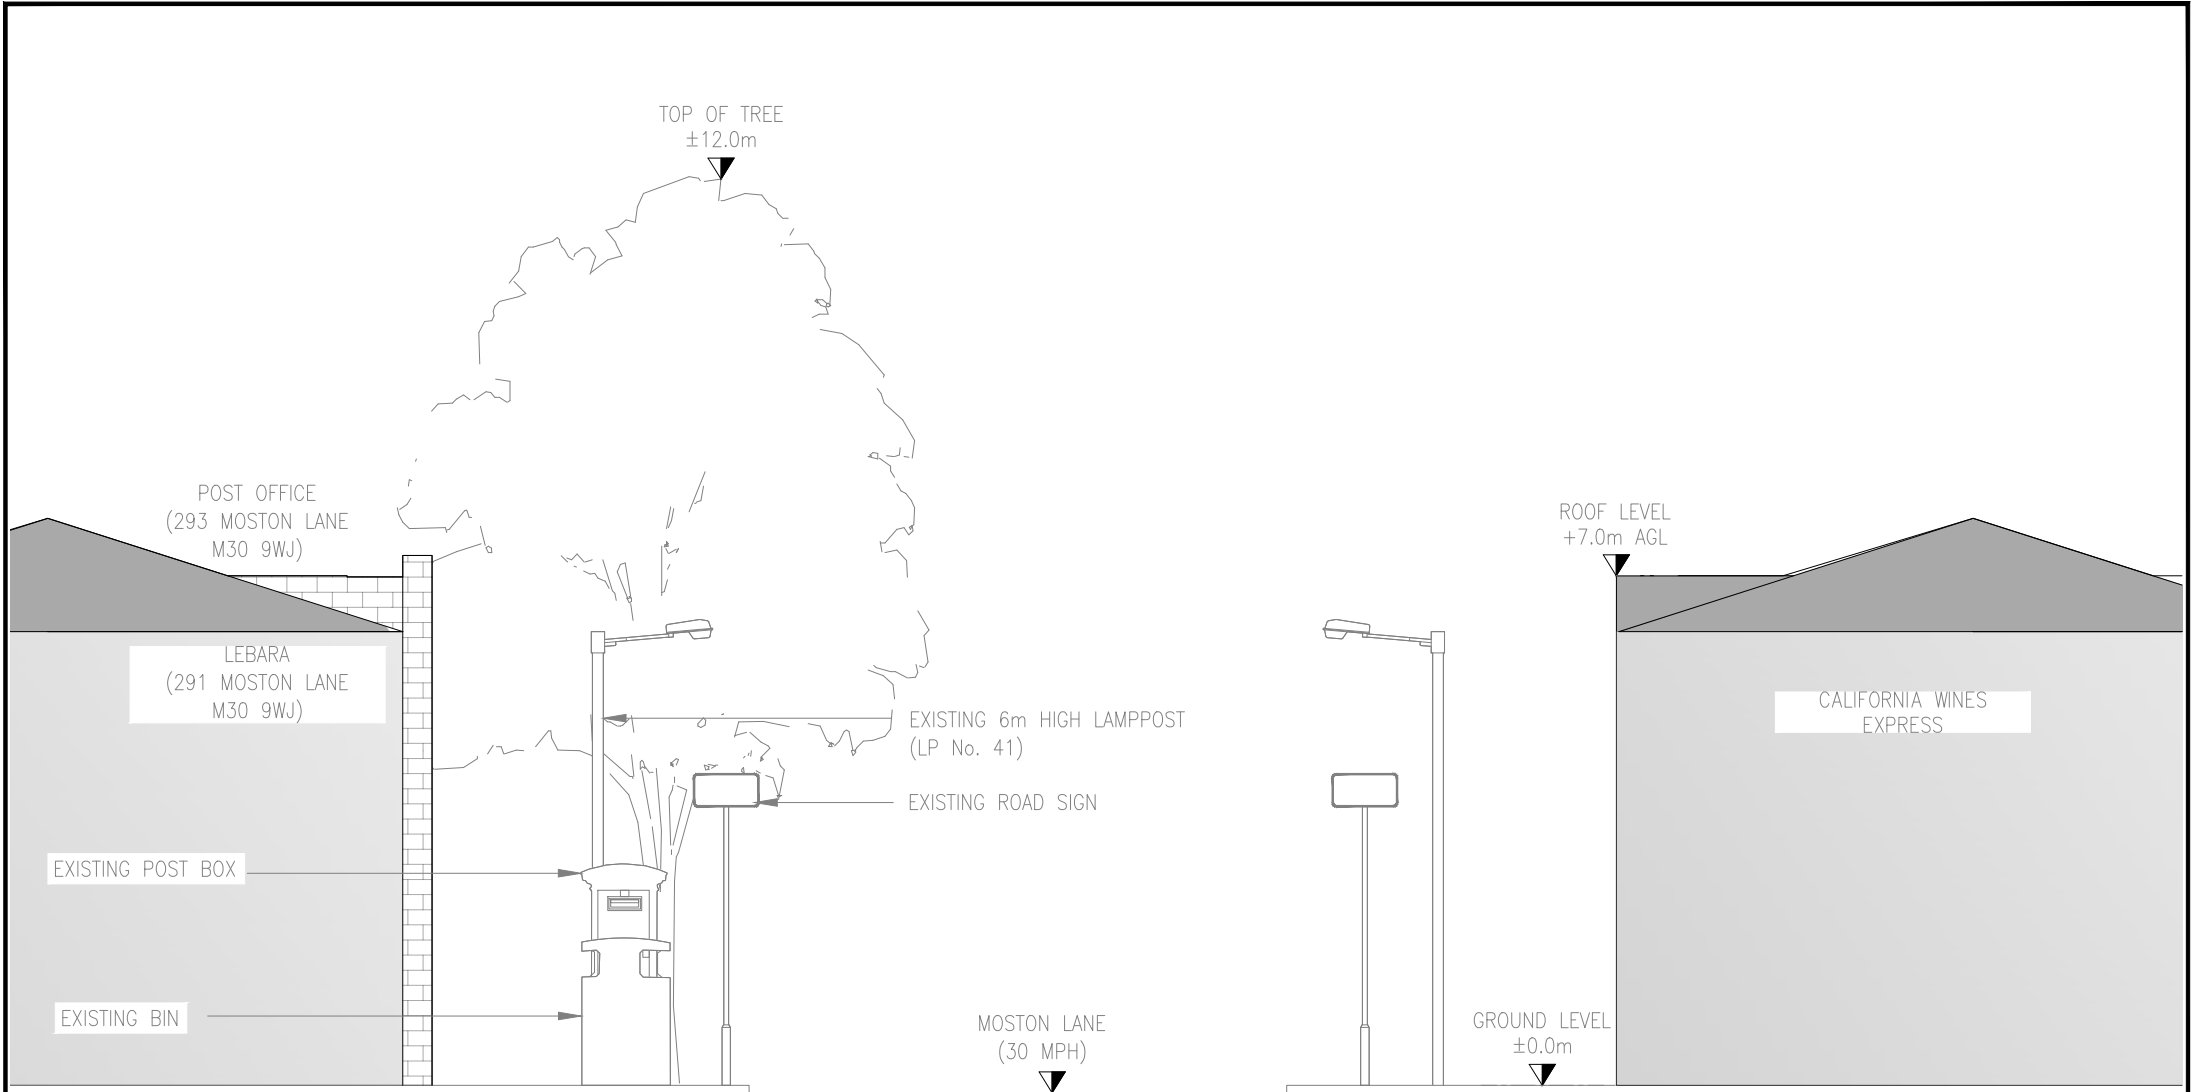


EXISTING SITE ELEVATION
SCALE 1:100

 


A	ISSUED FOR APPROVAL					SM	10.03.025
REV	DESCRIPTION					BY	DATE
SCALE AS SHOW WHEN PRINTED AT A4		DRAWN	SM	CHECKED	DCC	ALL DIMENSIONS IN METRES U.N.O	
		DATE	10.03.025	DATE	10.03.025		
LOCATION PLAN - Digital Mapping Solutions from Dotted Eyes.							
SITE BLOCK PLAN - Digital Mapping Solutions from Promap							

DRAWING TITLE
STREET HUB
MST- 101 - 289 MOSTON LANE
003 - EXISTING SITE ELEVATION

SITE ADDRESS
Footpath outside
289 MOSTON LANE
MANCHESTER
M40 9WJ

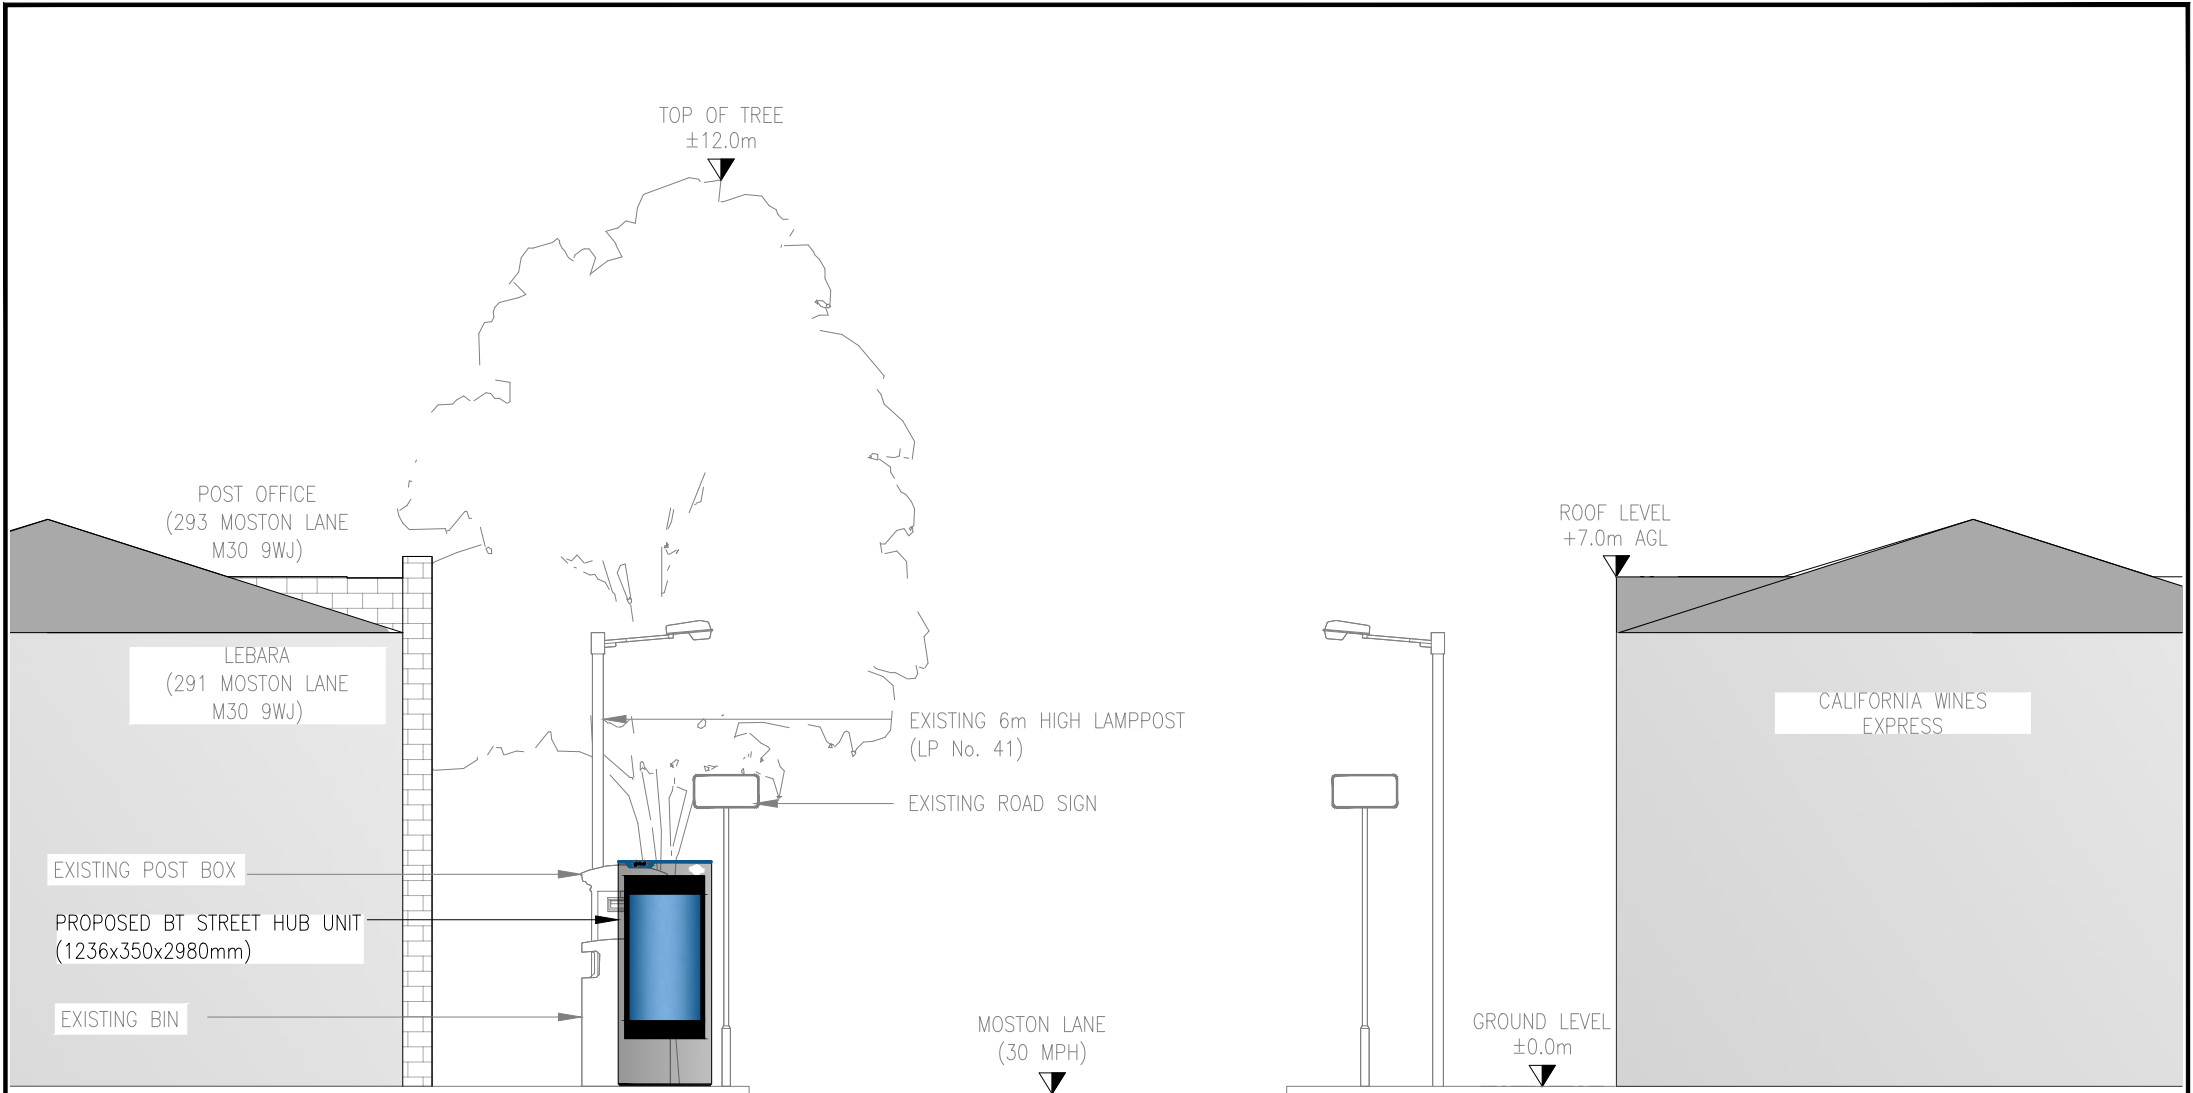

PROPOSED SITE ELEVATION
SCALE 1:100

 

A	ISSUED FOR APPROVAL						SM	10.03.025
REV	DESCRIPTION						BY	DATE
SCALE AS SHOW WHEN PRINTED AT A4		DRAWN	SM	CHECKED	DCC	ALL DIMENSIONS IN METRES U.N.O		
		DATE	10.03.025	DATE	10.03.025			
LOCATION PLAN - Digital Mapping Solutions from Dotted Eyes.								
SITE BLOCK PLAN - Digital Mapping Solutions from Promap								

DRAWING TITLE
STREET HUB
MST- 101 - 289 MOSTON LANE
004 - PROPOSED SITE ELEVATION

SITE ADDRESS
Footpath outside
289 MOSTON LANE
MANCHESTER
M40 9WJ