


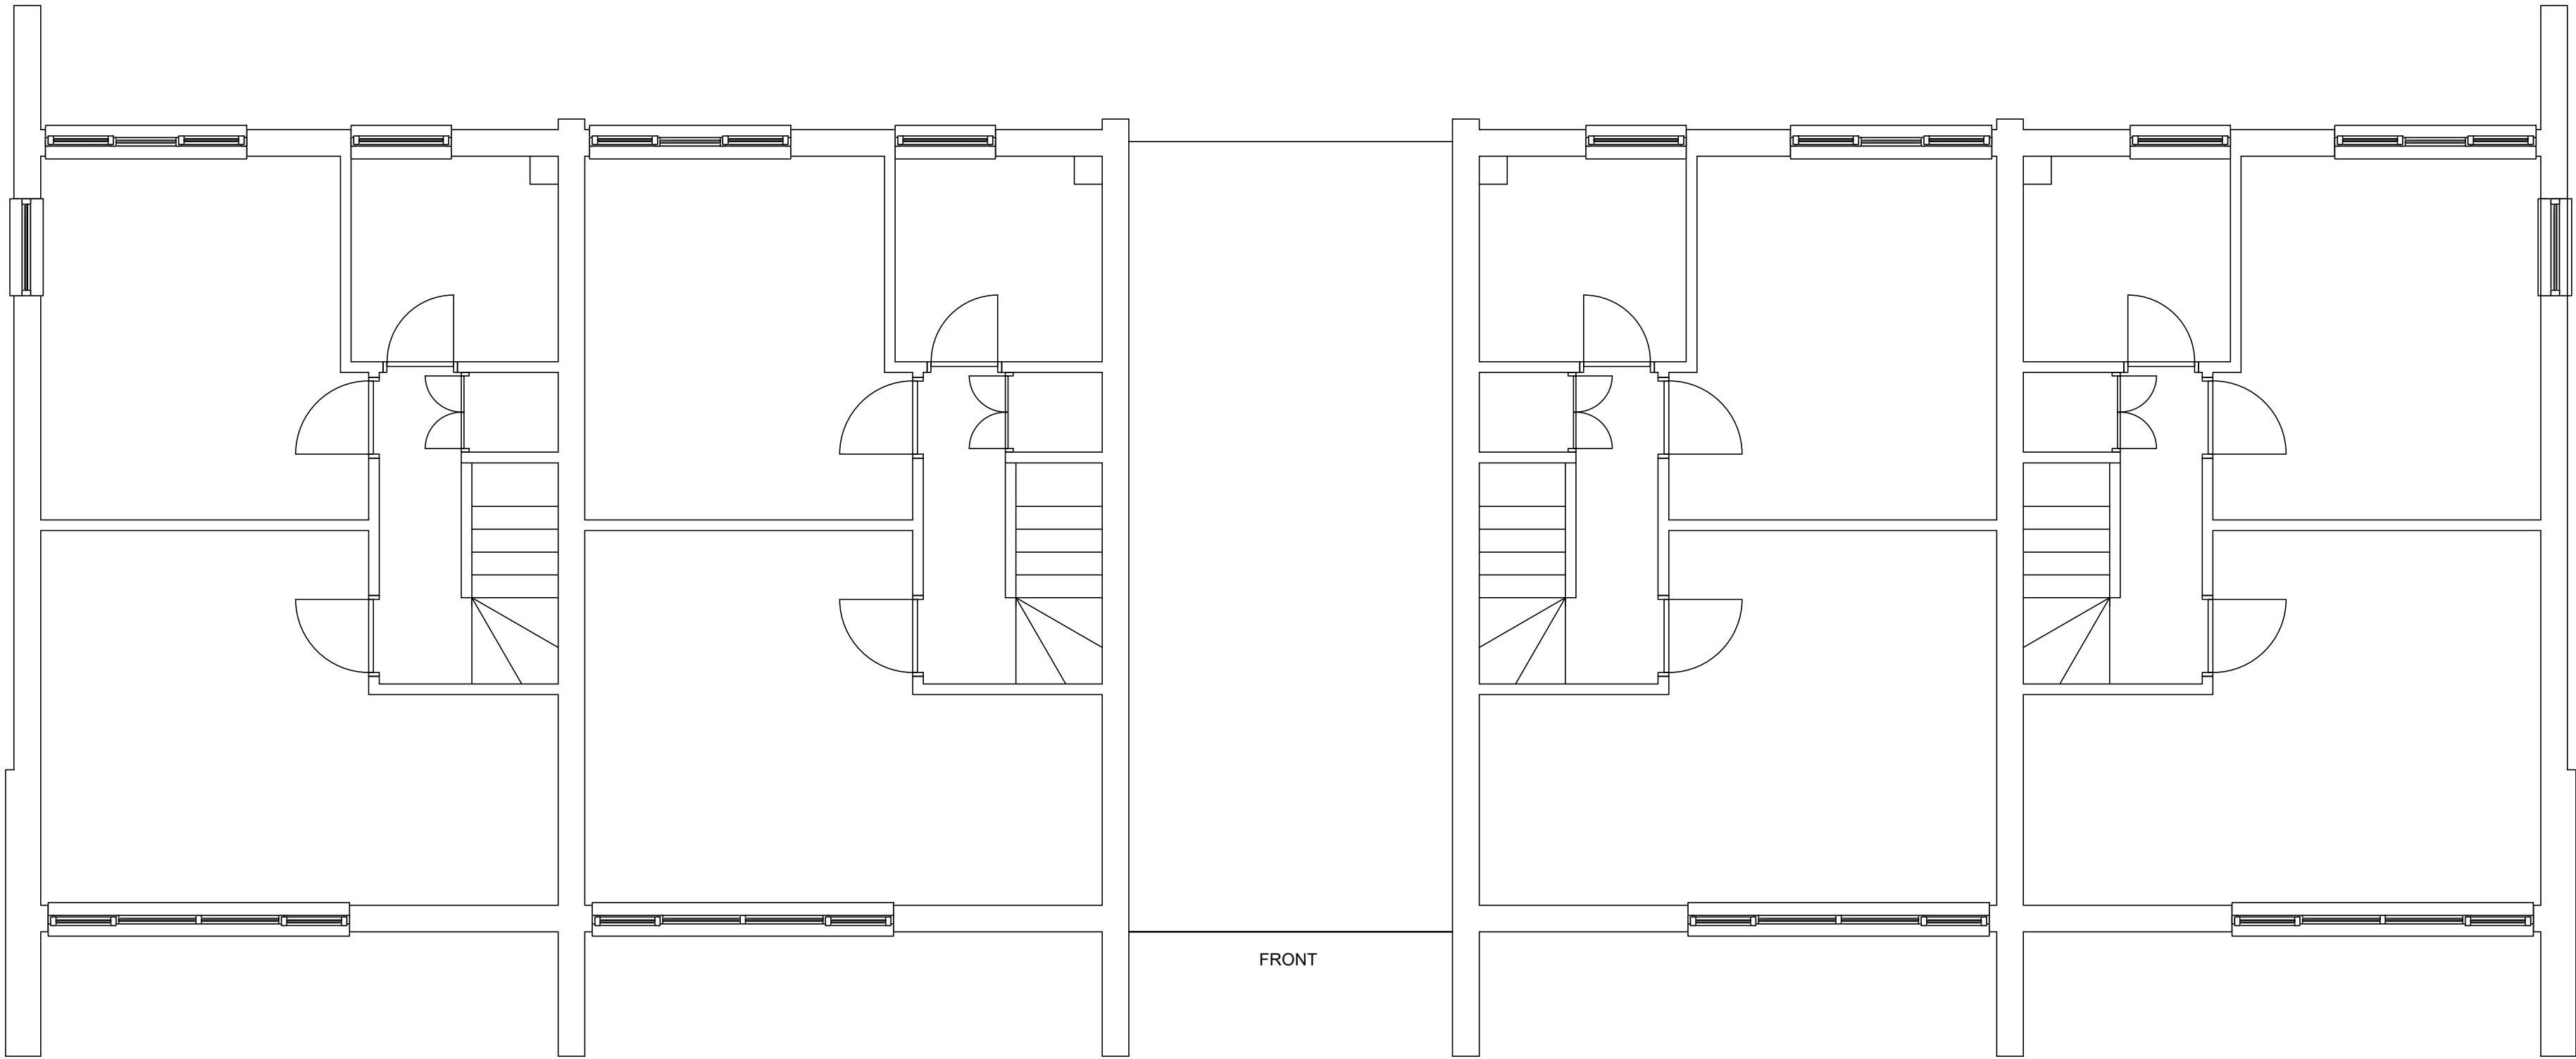


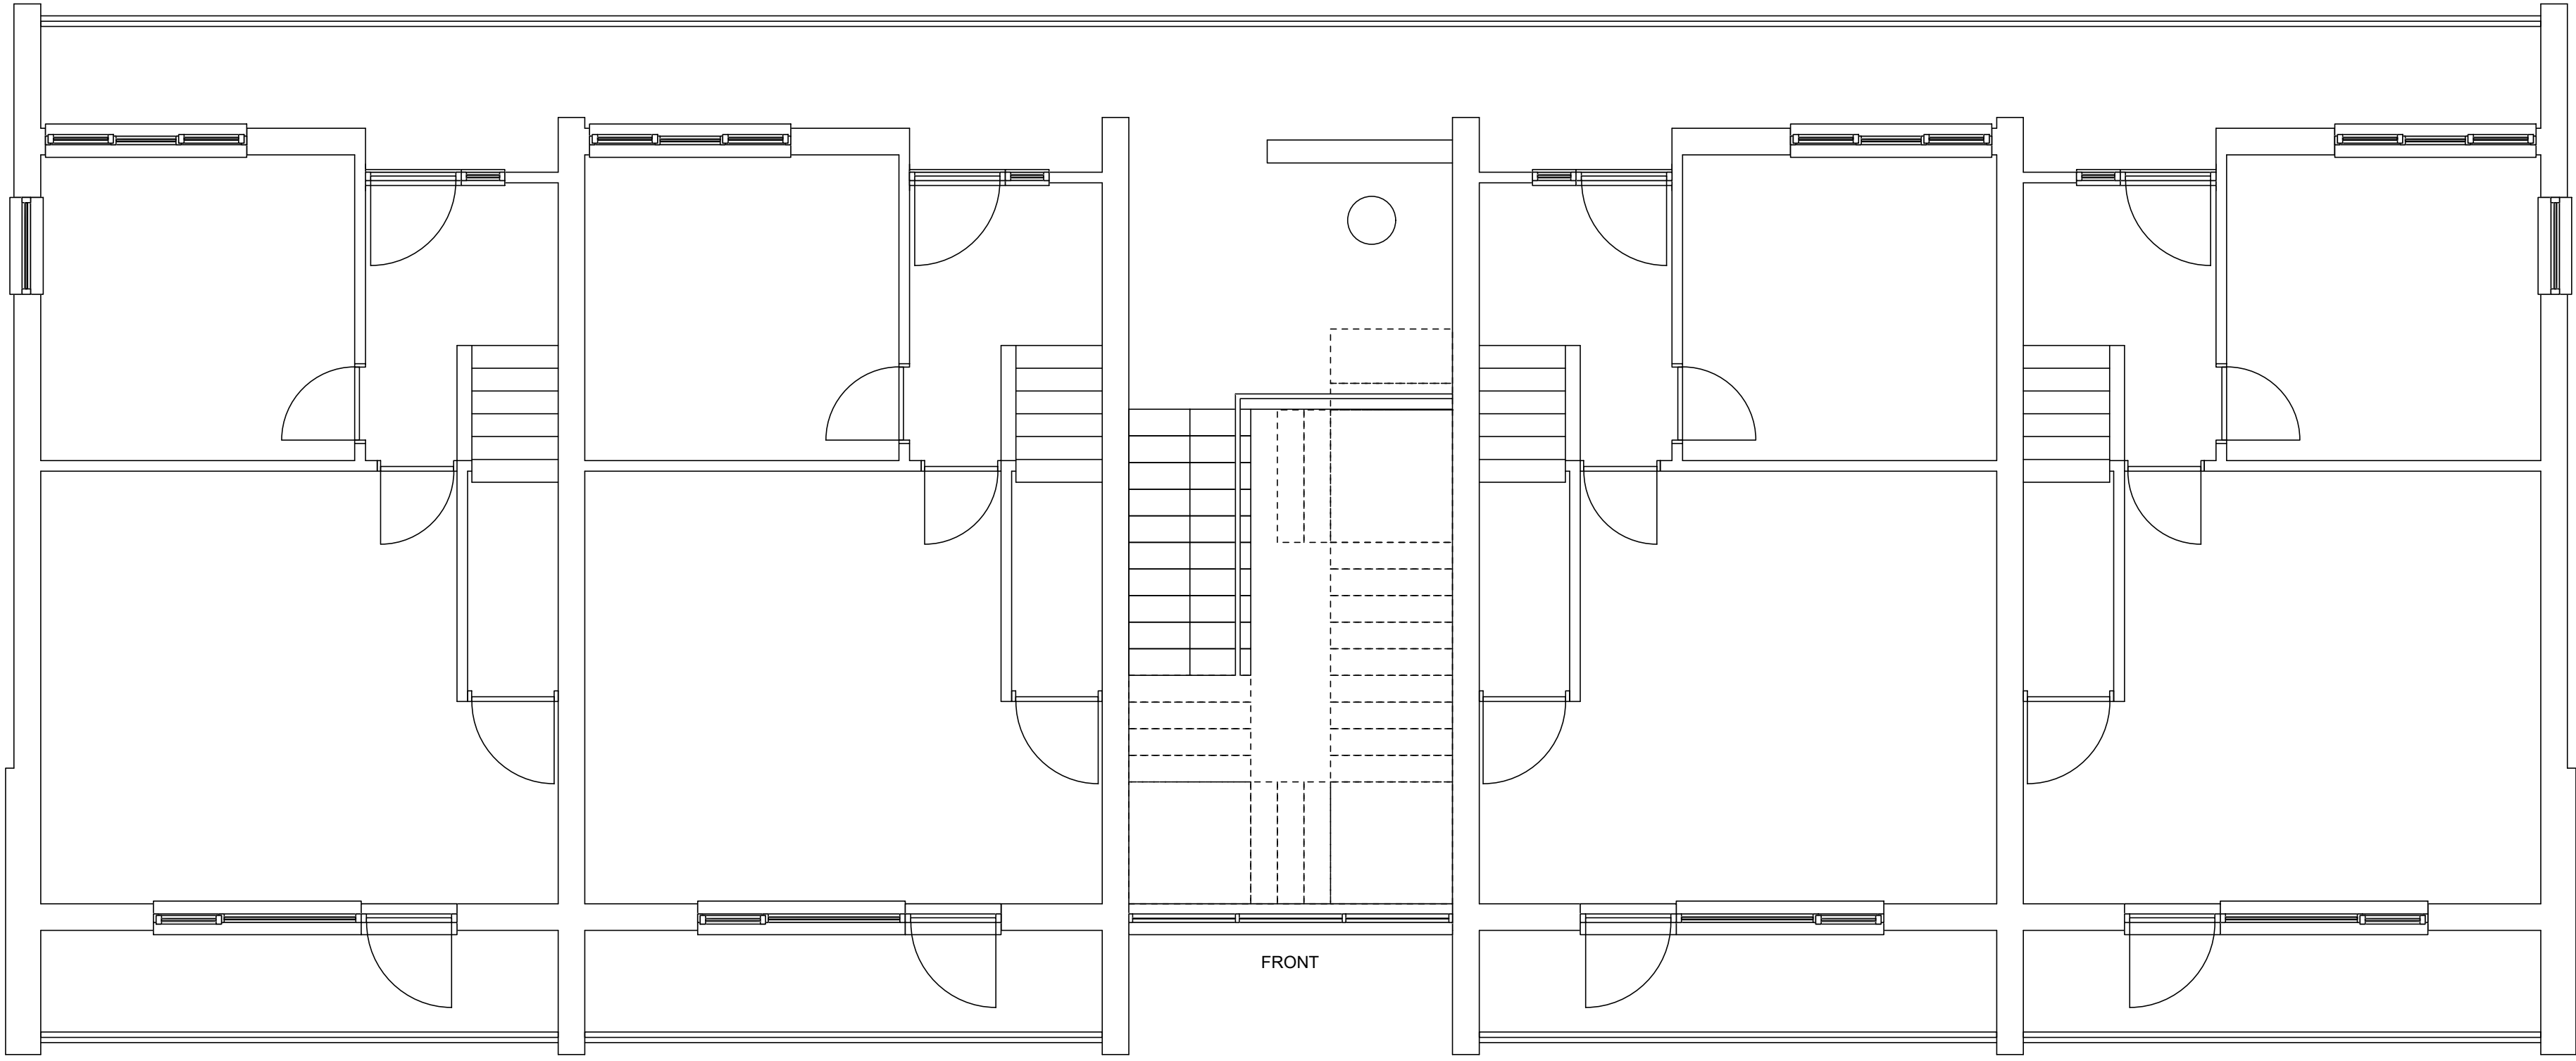

THIRD FLOOR

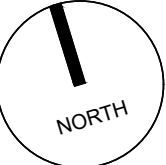


SECOND FLOOR

 

The copyright of this drawing is vested with Corstorphine & Wright Ltd and must not be copied or reproduced without the consent of the company.

P-00 PLANNING ISSUE		21.05.25	DN	RE
Rev.	Description	Date	Drawn	Chk.

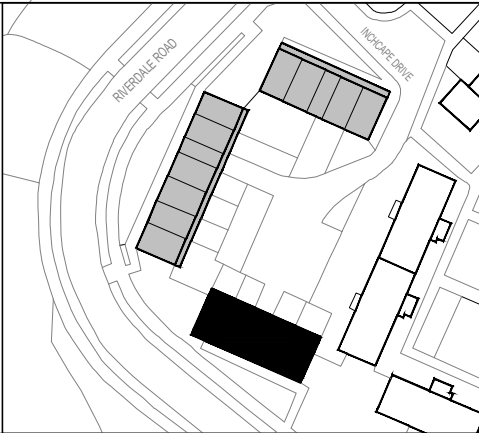

Client
NORTHWARDS HOUSING

Project
RIVERDALE MAISONETTES FABRIC FIRST REFURBISHMENT

Drawing Title
EXISTING SECOND AND THIRD FLOOR PLANS - SOUTH BLOCK

Drawing Status
PLANNING

Manchester Studio
Tribeca House, 21-27 Dale Street, Manchester M1 1EY
0161 272 8100
corstorphine-wright.com

Drawing No.
23746-2003

Drawn	Checked	Paper Size	Scale	Date
PR	KE	A1	1:50	21.05.25

Corstorphine & Wright

Revision
P-00