

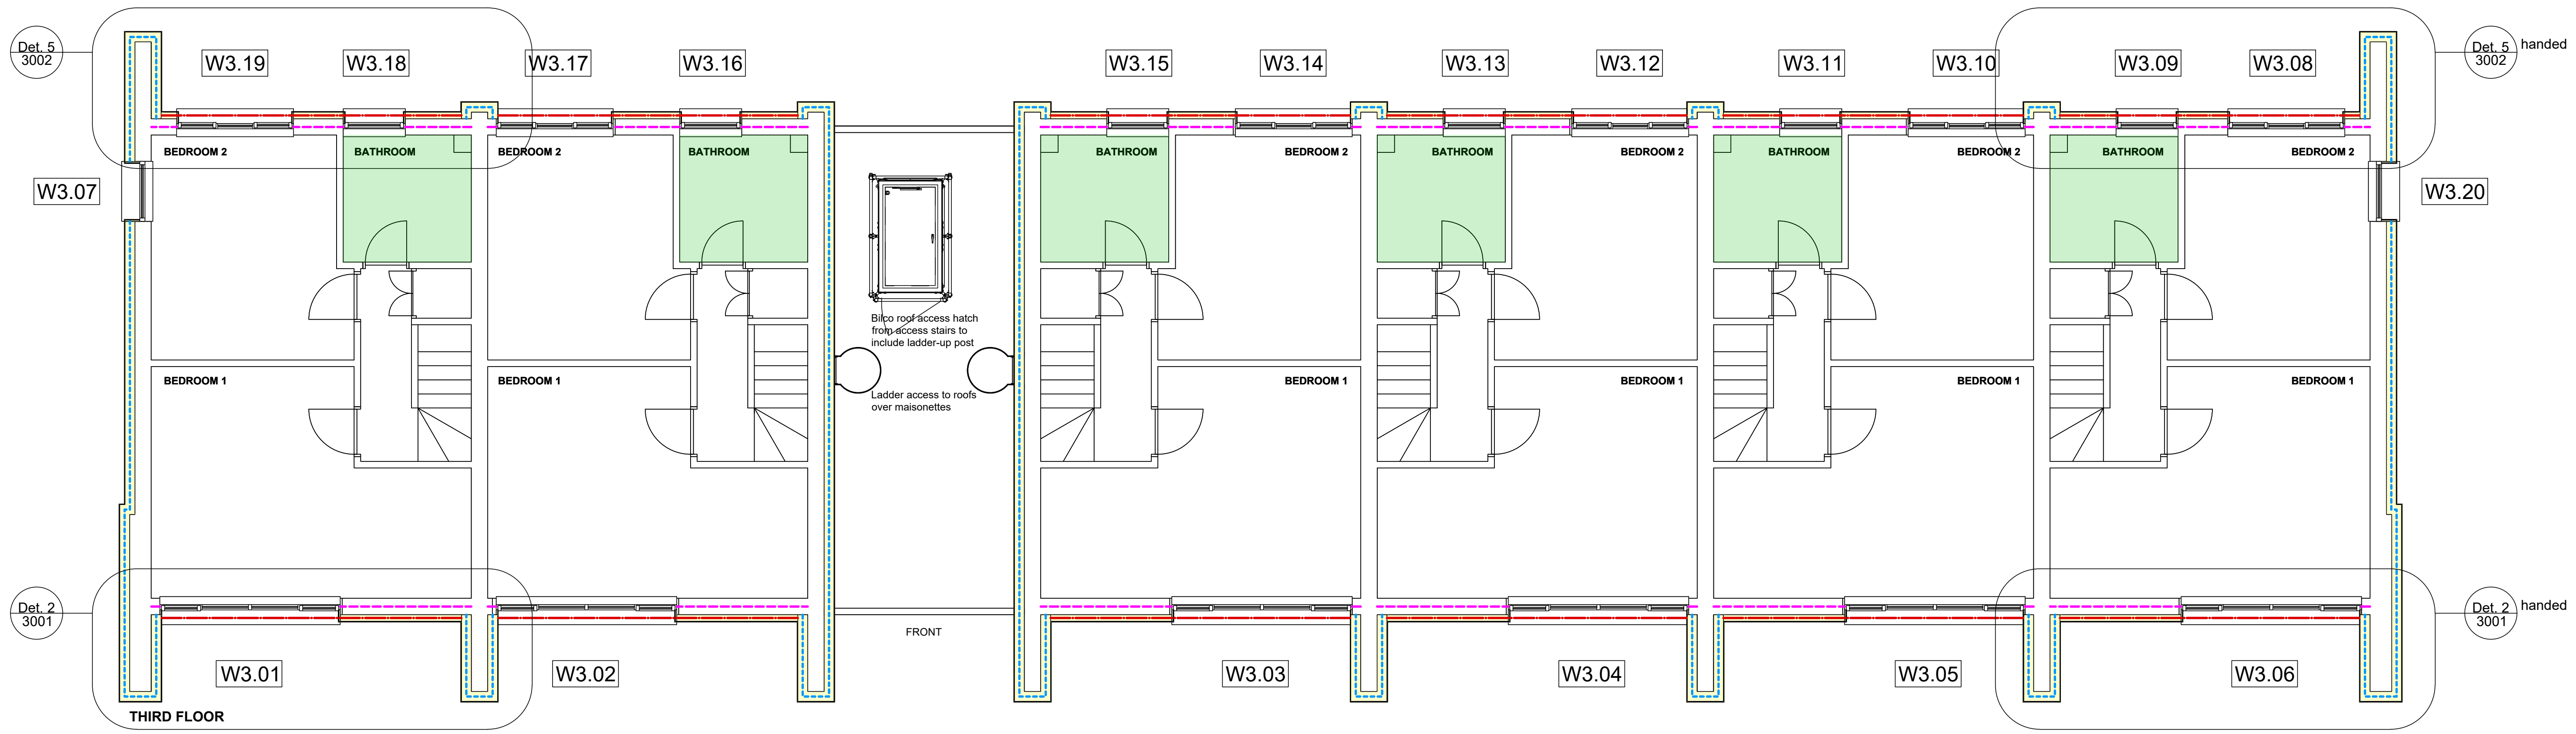


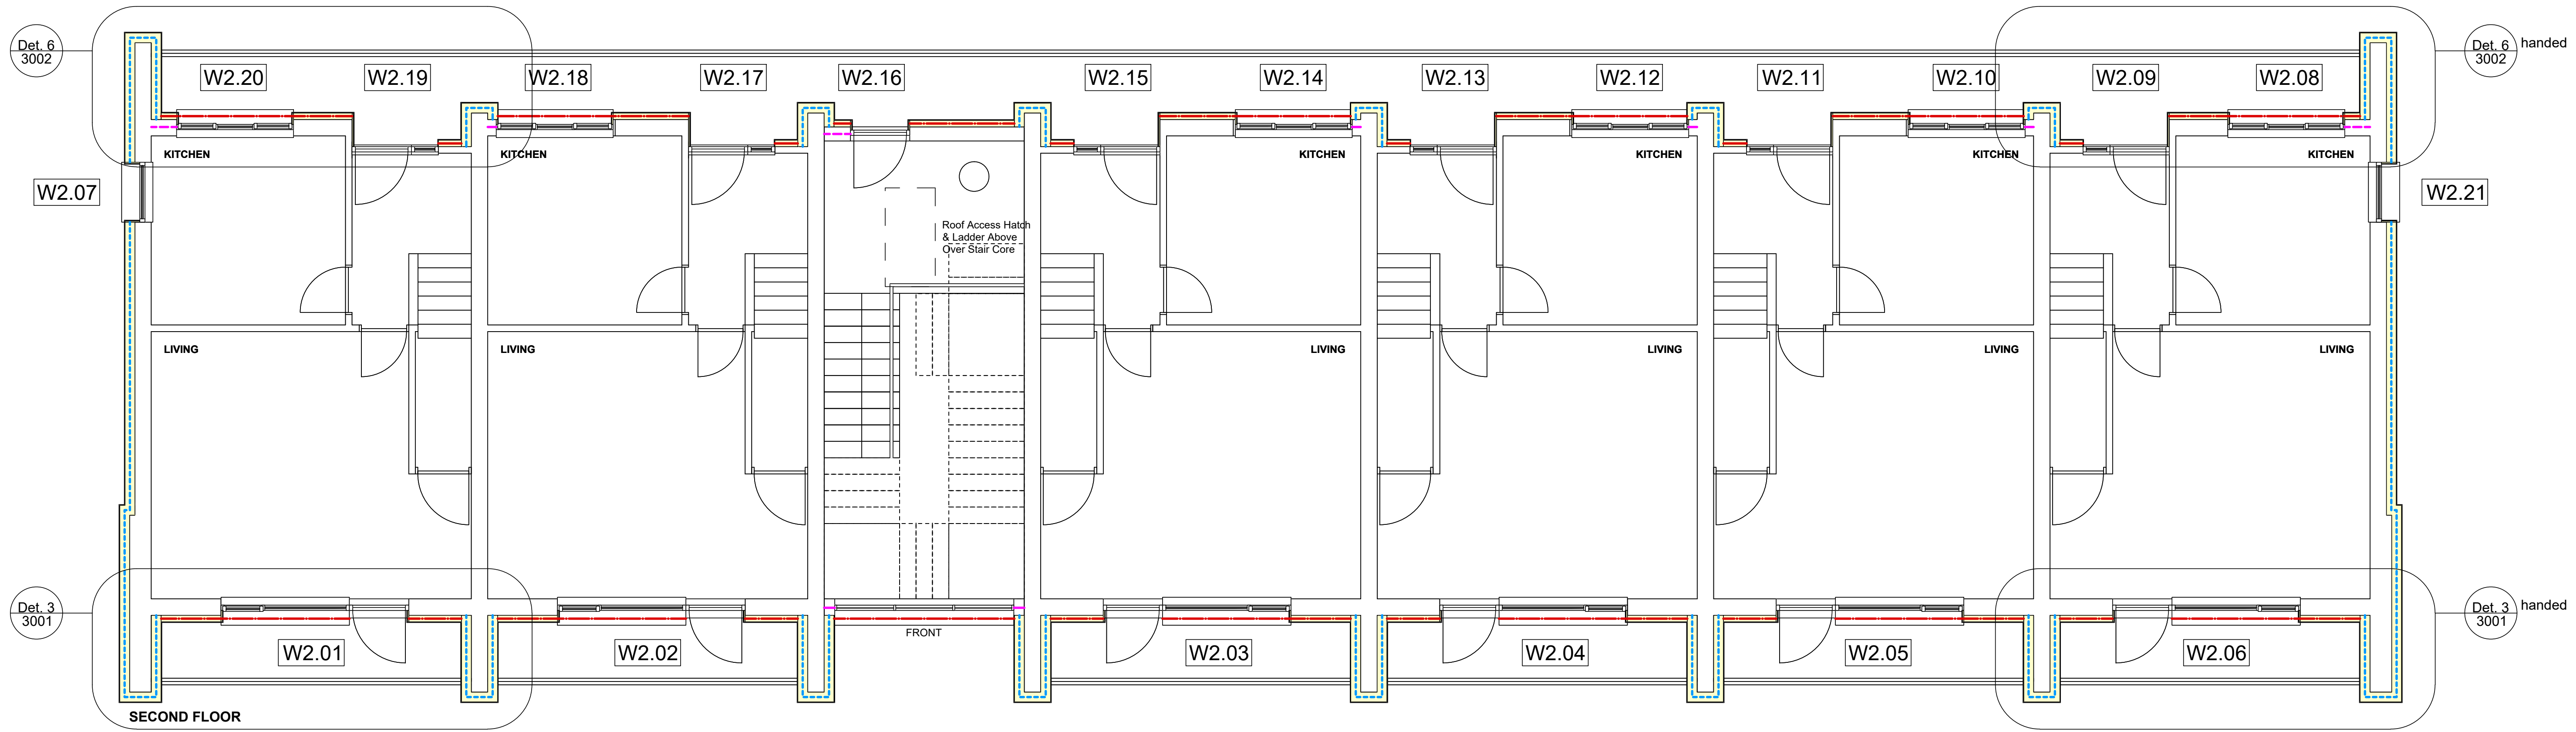

The copyright of this drawing is vested with Corstorphine & Wright Ltd and must not be copied or reproduced without the consent of the company.

P-00	PLANNING ISSUE	21.05.25	DN	RE
Rev.	Description	Date	Drawn	Chk.

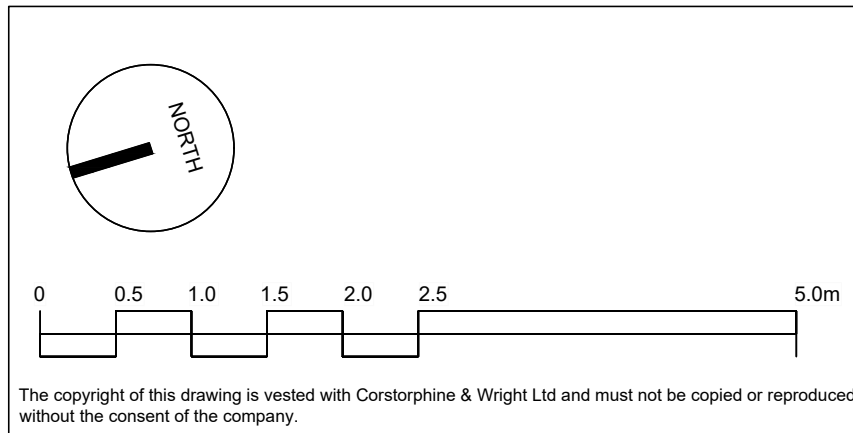

New silicone render/adhered brick slip finish (refer to elevations for exact locations) over new 150mm mineral fibre slab insulation, fixed to existing masonry backing wall.
As Wetherby Building Systems specification ref. PS_21-01642MR - (150mm Stone Wool & 14mm Brick Slips - Masonry) and PS_21-01642MR - (150mm Stone Wool & HECK Silicone K 1.5mm - Masonry) both dated May 2024, or equivalent alternative subject to written agreement

Kitchen/bathroom to be refurbished

New silicone render/adhered brick slip finish (refer to elevations for exact locations) over new 100mm mineral fibre slab insulation, fixed to existing masonry backing wall (vertical hanging tile and support removed as necessary).
As Wetherby Building Systems specification ref. PS_21-01642MR - (100mm Stone Wool & 14mm Brick Slips - Masonry) and PS_21-01642MR - (100mm Stone Wool & HECK Silicone K 1.5mm - Masonry) both dated May 2024, or equivalent alternative subject to written agreement

New silicone render finish (refer to elevations for exact locations) over new 100mm mineral fibre slab insulation, fixed to new SFS, comprising 200mm galvanised steel framing system with 200mm mineral fibre quilt to cavity, faced internally with 1 layer wallboard and externally with weather resistant sheathing board and breather membrane.
As Wetherby Building Systems specification ref. PS_21-01642MR - (100mm Stone Wool & 14mm Brick Slips - SFS) and PS_21-01642MR - (100mm Stone Wool & HECK Silicone K 1.5mm - SFS) both dated May 2024 or equivalent alternative subject to written agreement

Client
NORTHWARDS HOUSING
Project
RIVERDALE MAISONETTES FABRIC FIRST REFURBISHMENT
Drawing Title
PROPOSED SECOND AND THIRD FLOOR PLANS - WEST BLOCK
Drawing Status
PLANNING

Corstorphine & Wright

Manchester Studio
Tribeca House, 21-27 Dale Street, Manchester M1 1EY
0161 272 8100
corstorphine-wright.com

Drawing No.	23746-2015	Revision	P-00
Drawn	Checked	Paper Size	Scale
PR	KE	A1	1:50
Date	21.05.25		