




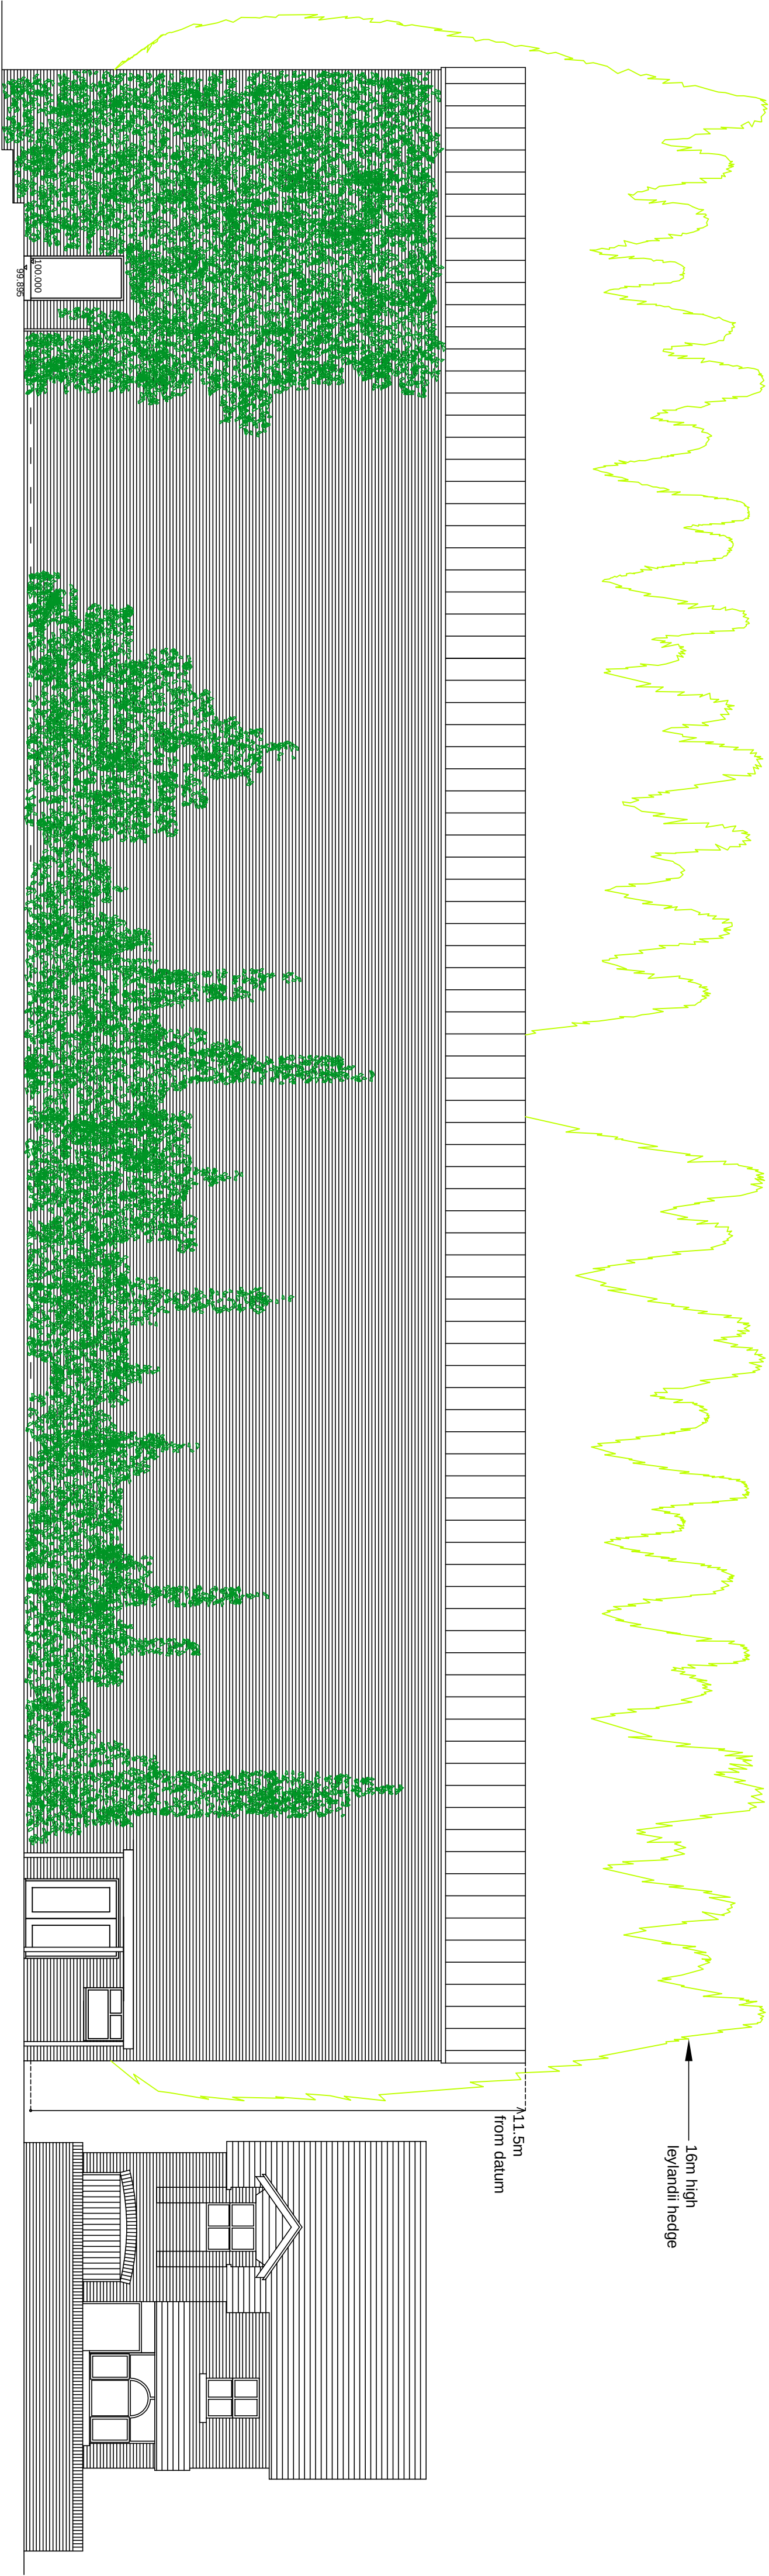


Existing North West Elevation

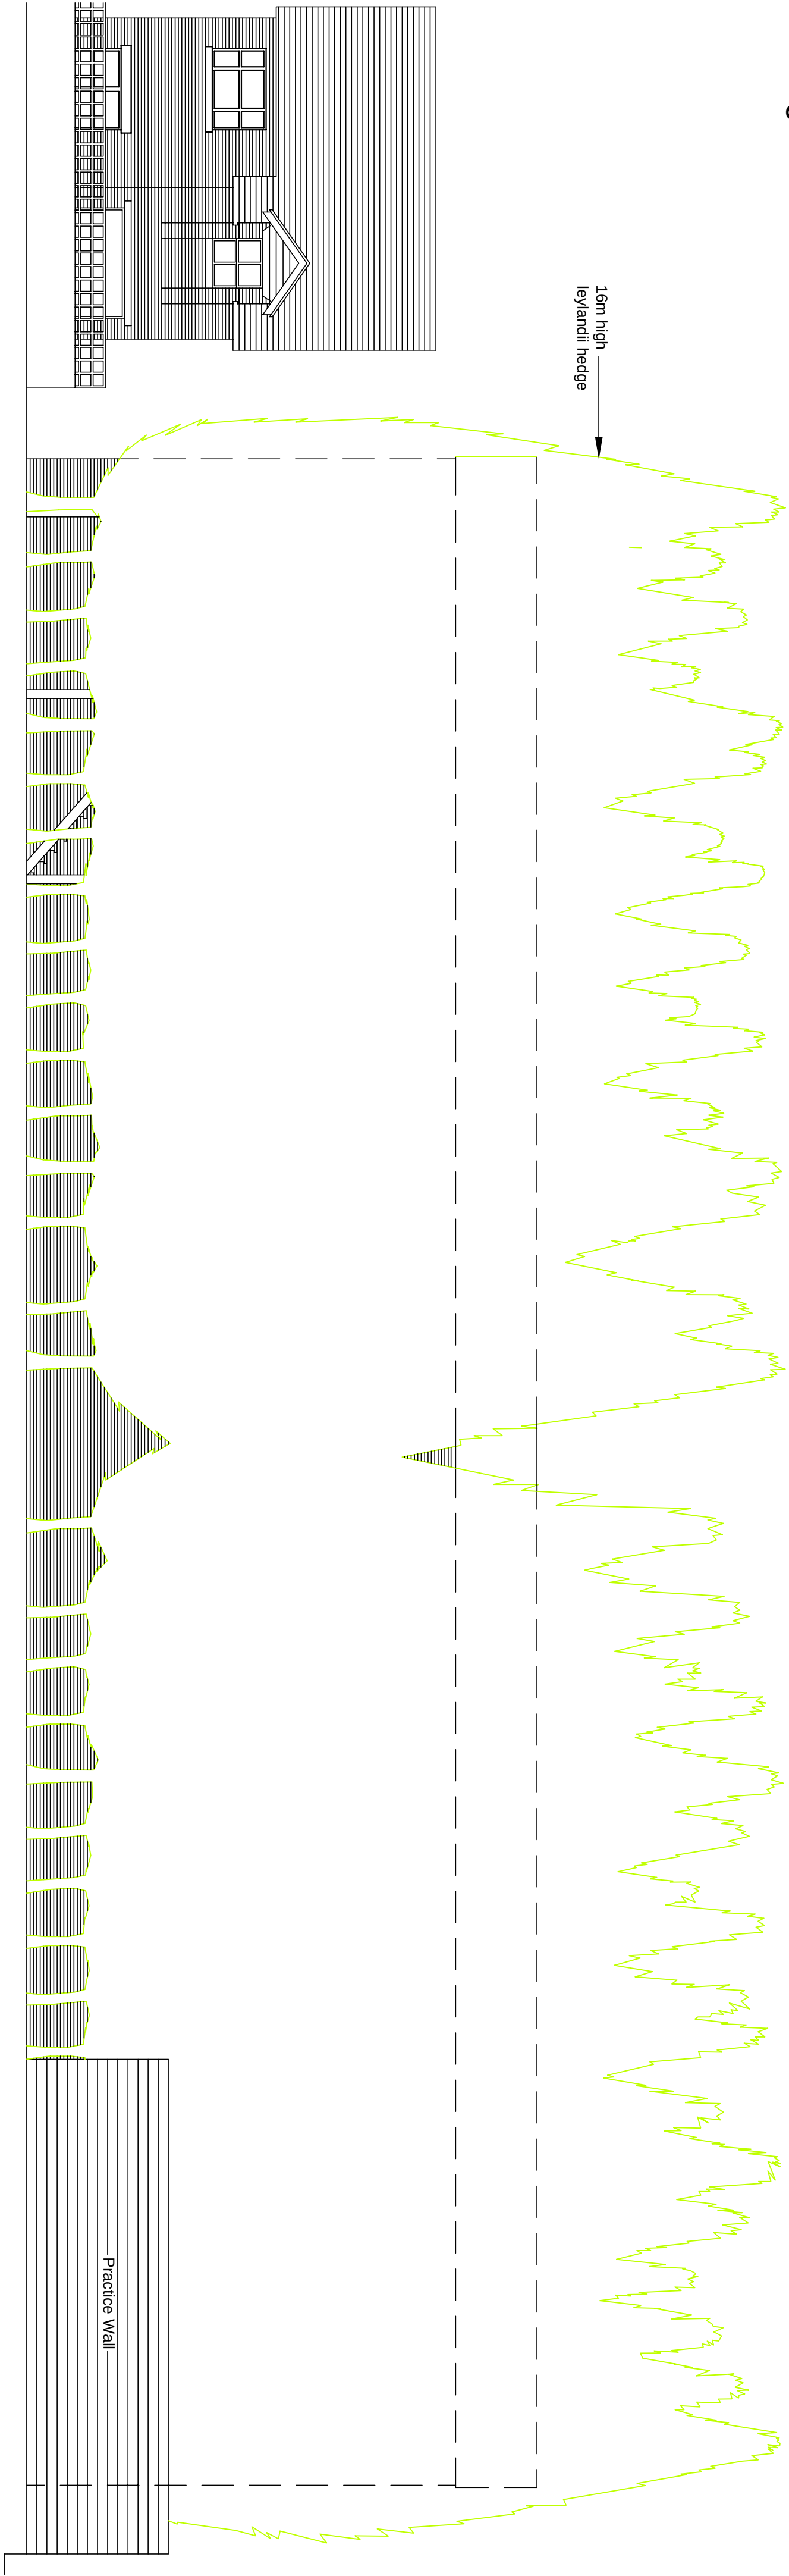

Existing South East Elevation

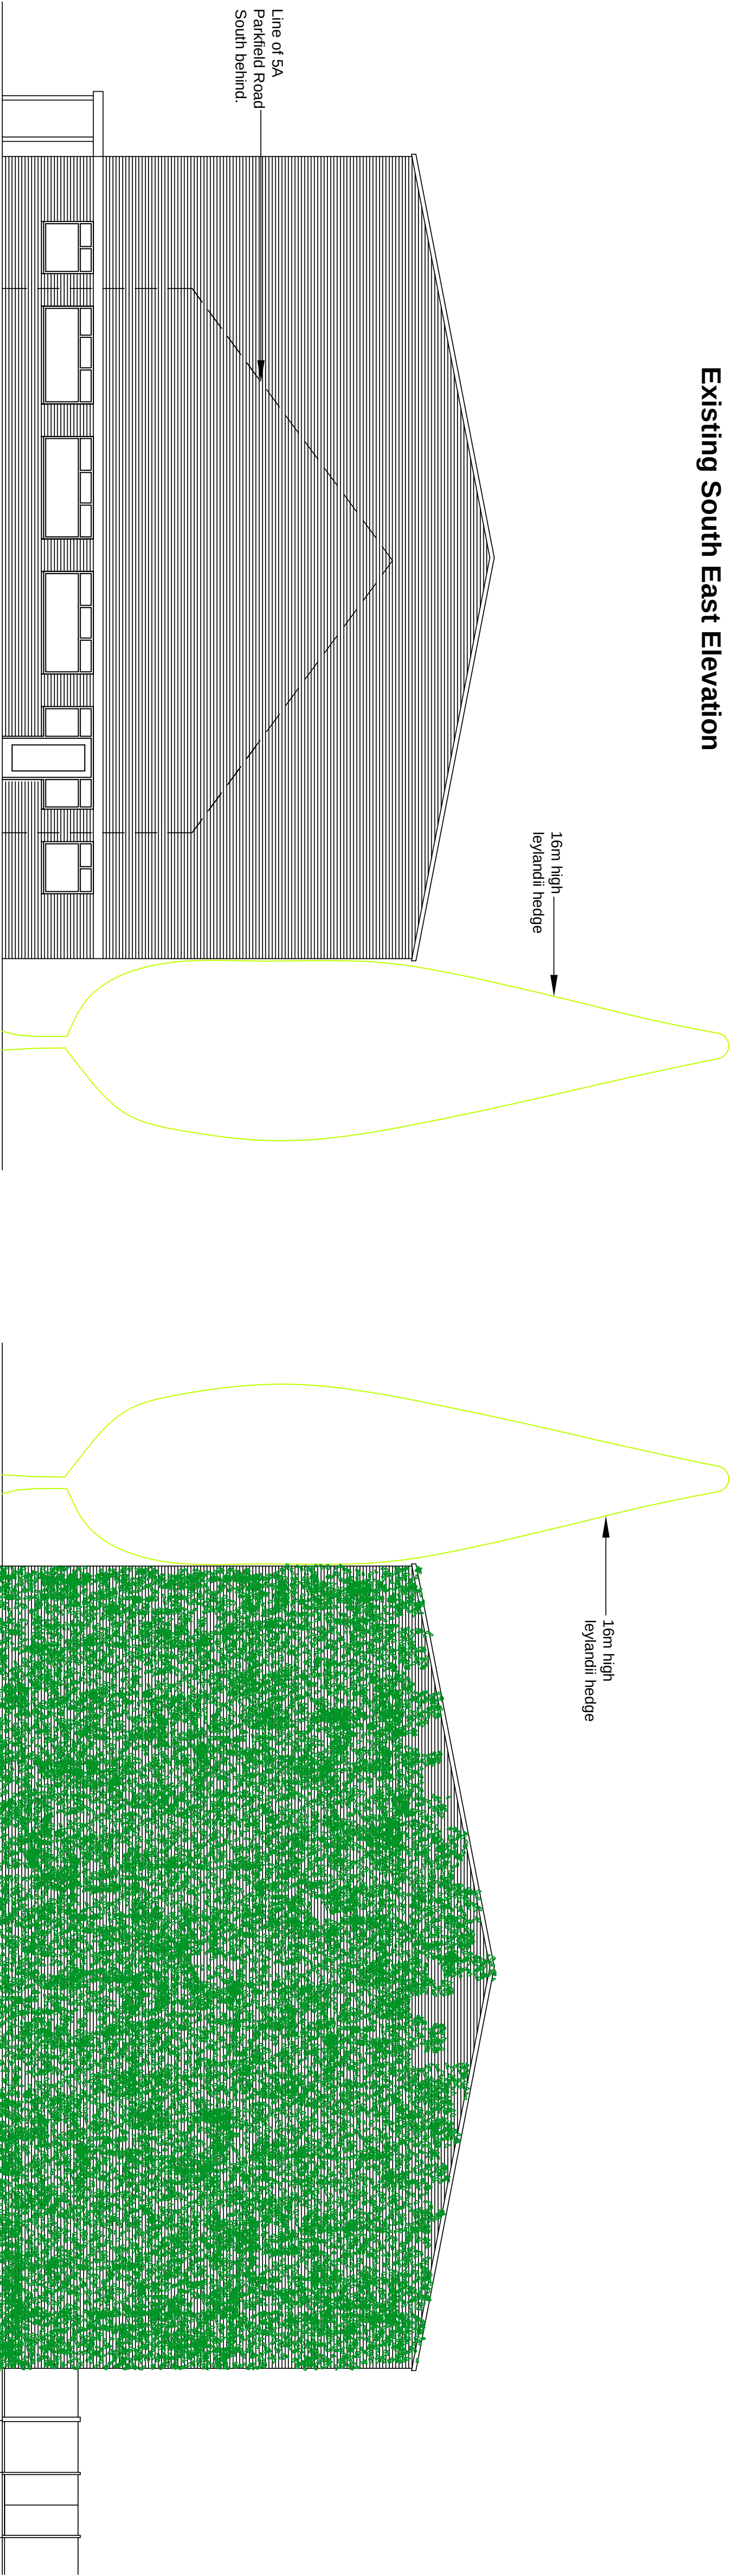

Existing South West Elevation

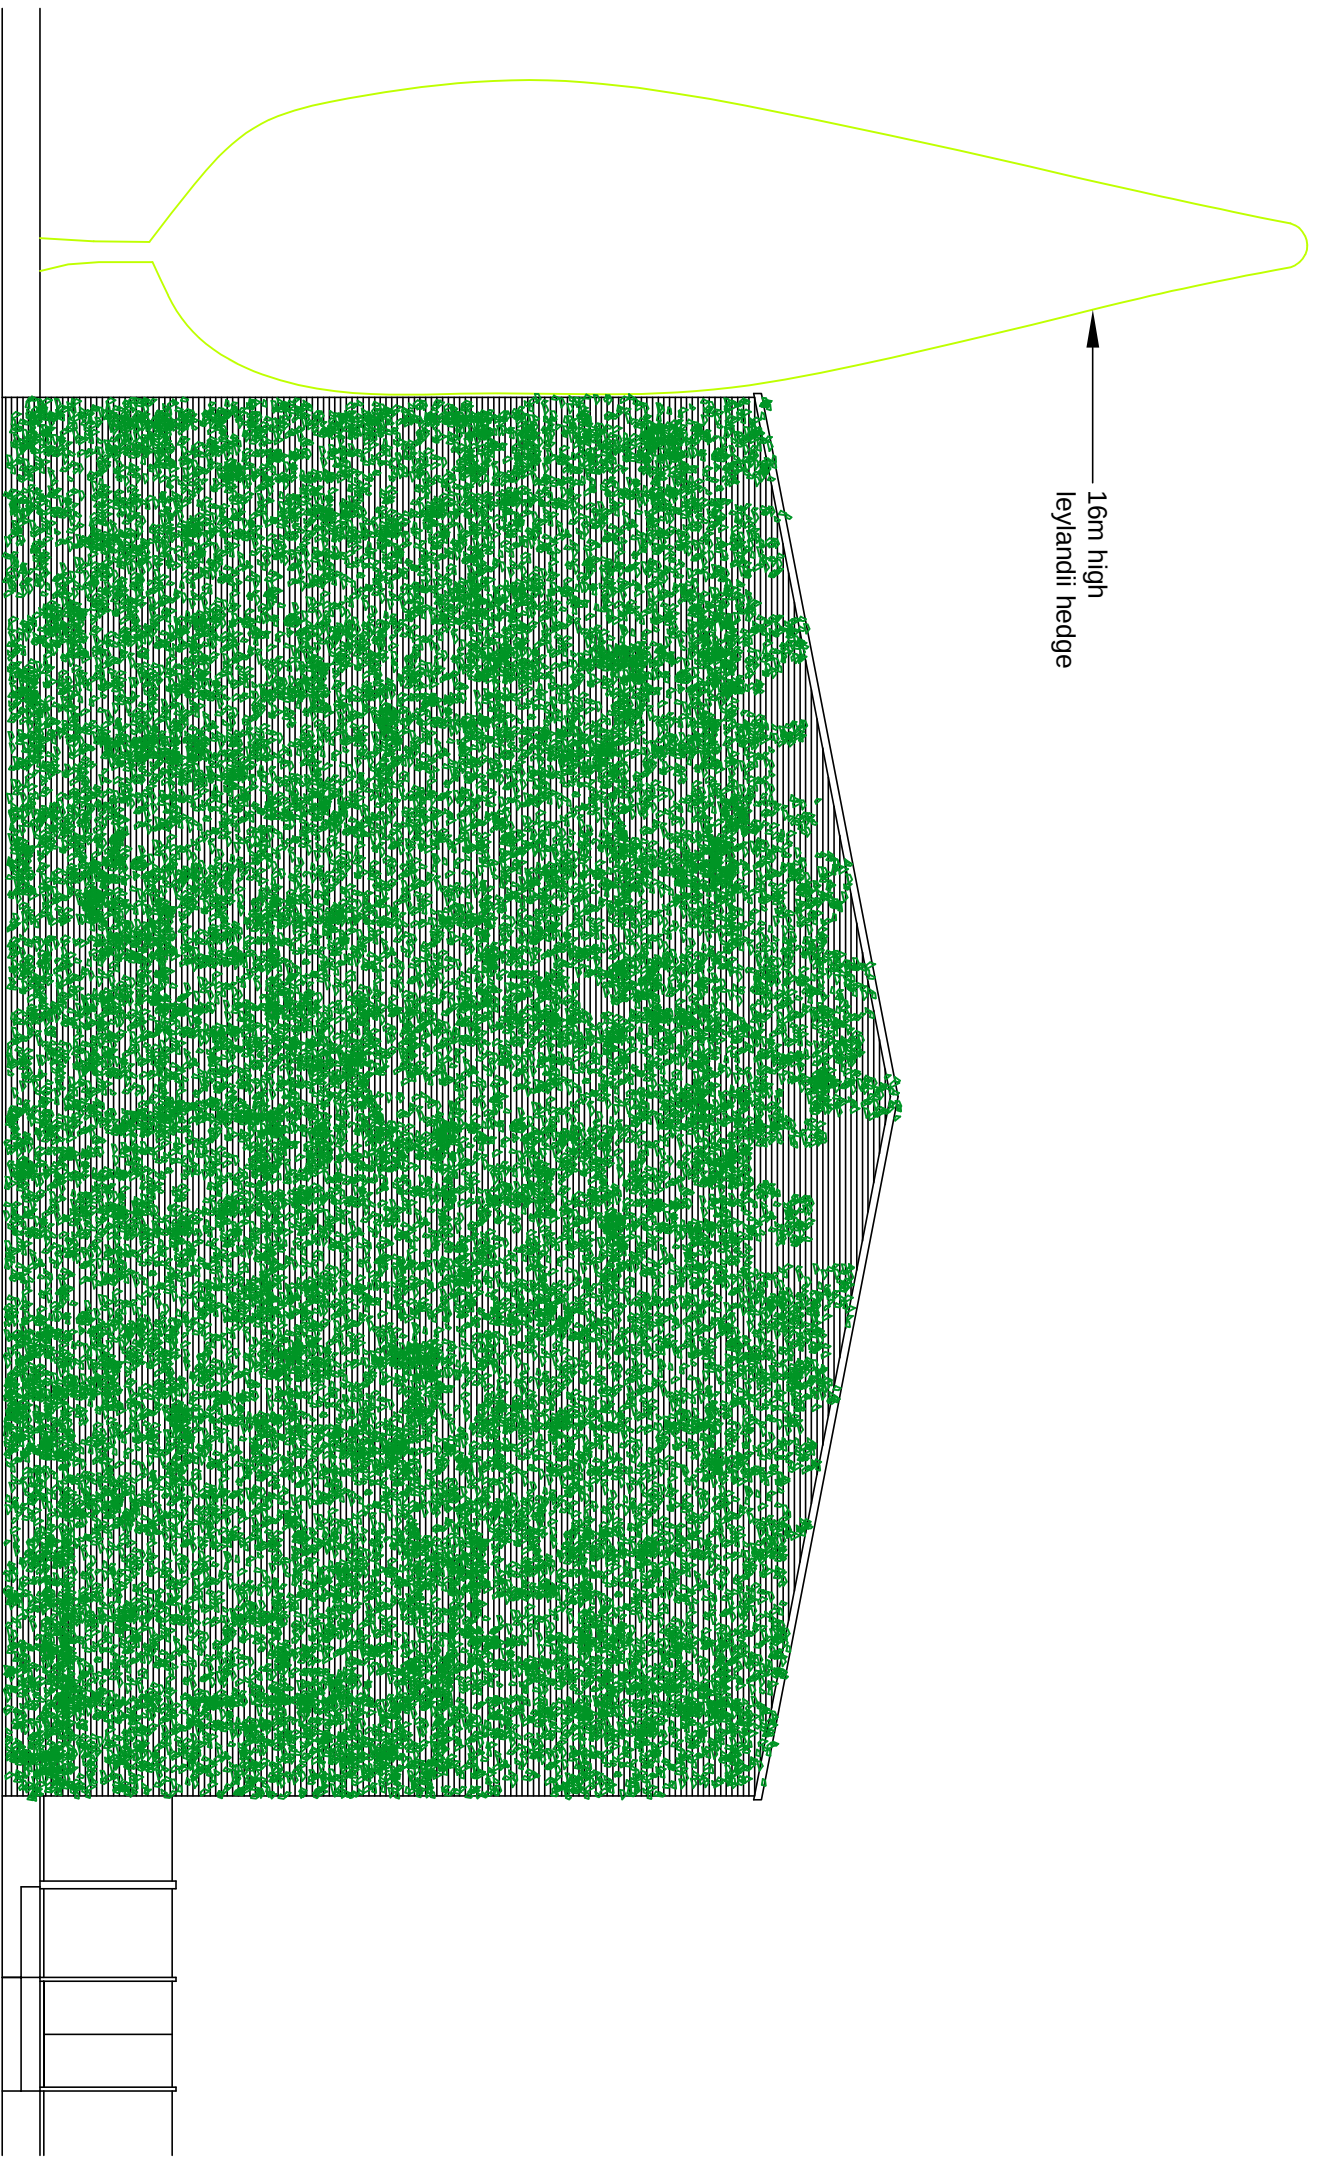

Existing North East Elevation



High Peak Architects
13-15 Market Street, Whaley Bridge, High Peak, SK23 7AA T:01663 719717 F:01663 719212 E:info@highpeakarch.com

3 Indoor Courts

Northern Lawn Tennis Club, Didsbury

Existing Elevations

895.16

Scale: 1:100 Date: Sept 2006 PLEASE DO NOT SCALE OFF THIS DRAWING Rev: