

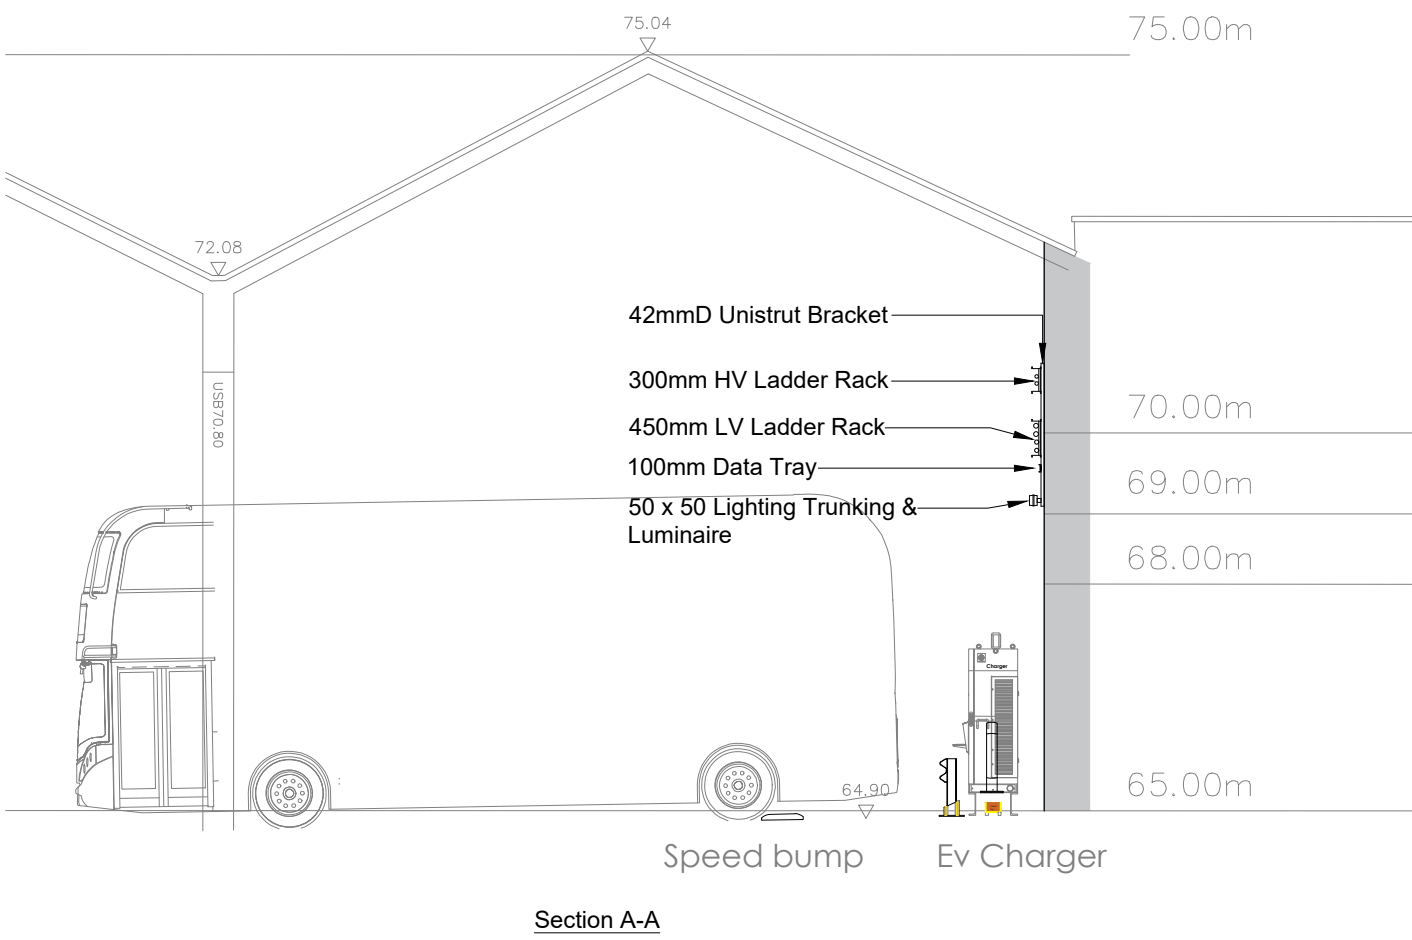


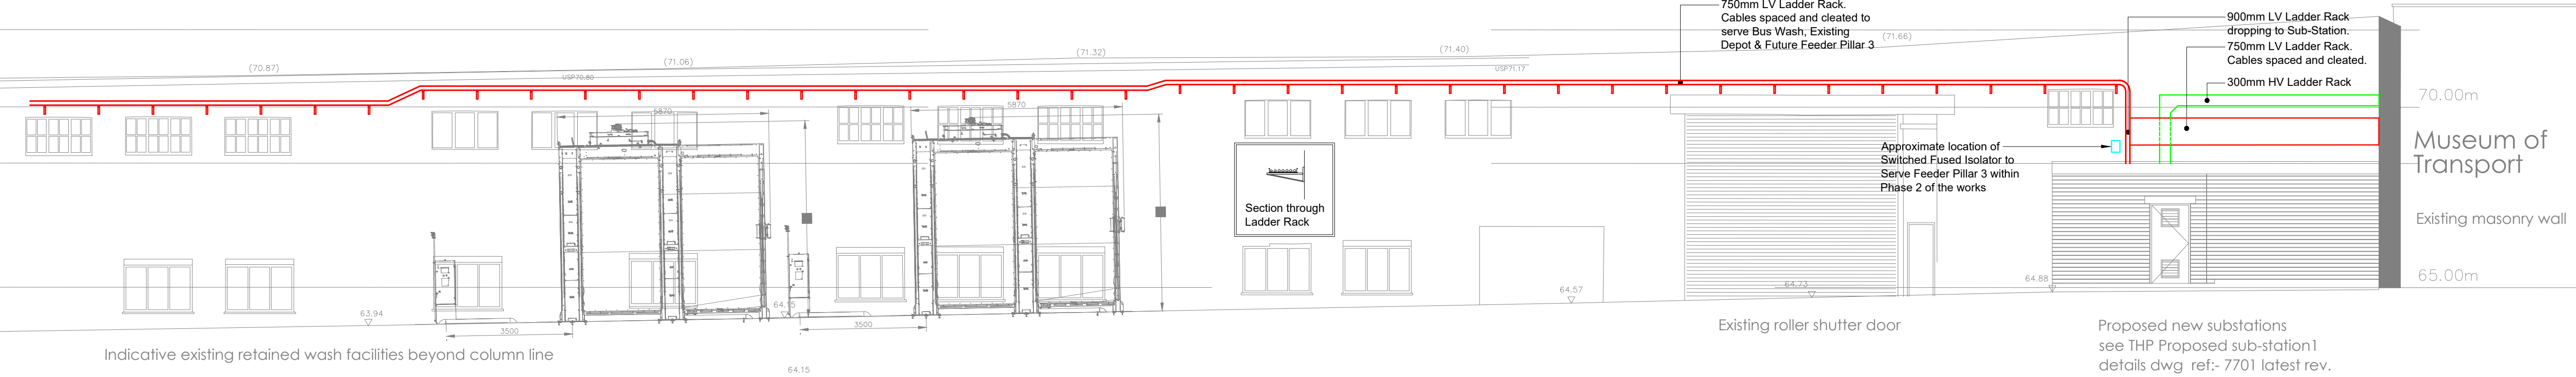

P04	PN	17.04.25	Stage 4 Issue - West Wall amended
P03	PN	14.04.25	Stage 4 Issue - Section A-A added
P02	PN	20.03.25	Stage 4 Issue.
P01	PN	20.02.25	Stage 4 Issue.

Rev	By	Date	Description
-----	----	------	-------------

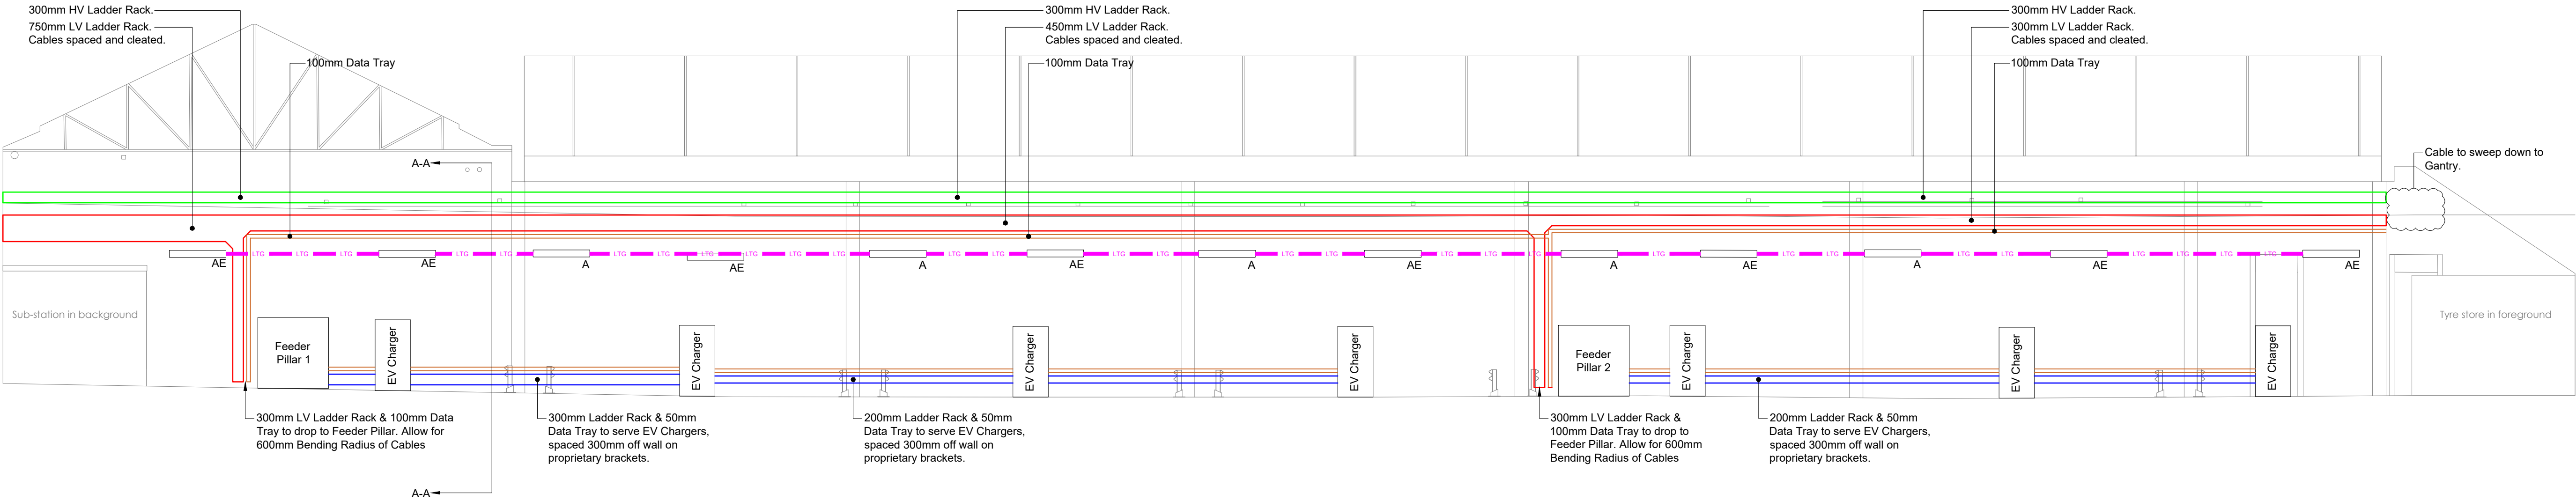

TACE

THE ASSOCIATES CONSULTING ENGINEERS
Portland House
Quintley Green Business Park
Oak Green
Cheshire Holmes
SK9 9QJ
T: 0161 486 0429
F: 0161 486 0458
E: info@tace.co.uk
W: www.tace.co.uk

Client

Willmott Dixon

Project

Queens Road Bus Depot

Drawing Title

Proposed
North & West Elevations
Electrical Services Layout

Drawn	EI	Date	17.02.25	Cad File	BFDEFP-QU-TAC-XXX-XXX-DR-EE-8004 Rev P03.d
-------	----	------	----------	----------	--

Checked	PN	Date	17.02.25	External Ref.	-
---------	----	------	----------	---------------	---

Approved	PN	Date	17.02.25	Scale	1:100 @ A1
----------	----	------	----------	-------	------------

Job No.	PA1777	Drawing No.	BFDEFP-QU-TAC-XXX-XXX-DR-EE-8004	Rev	P04
---------	--------	-------------	----------------------------------	-----	-----

